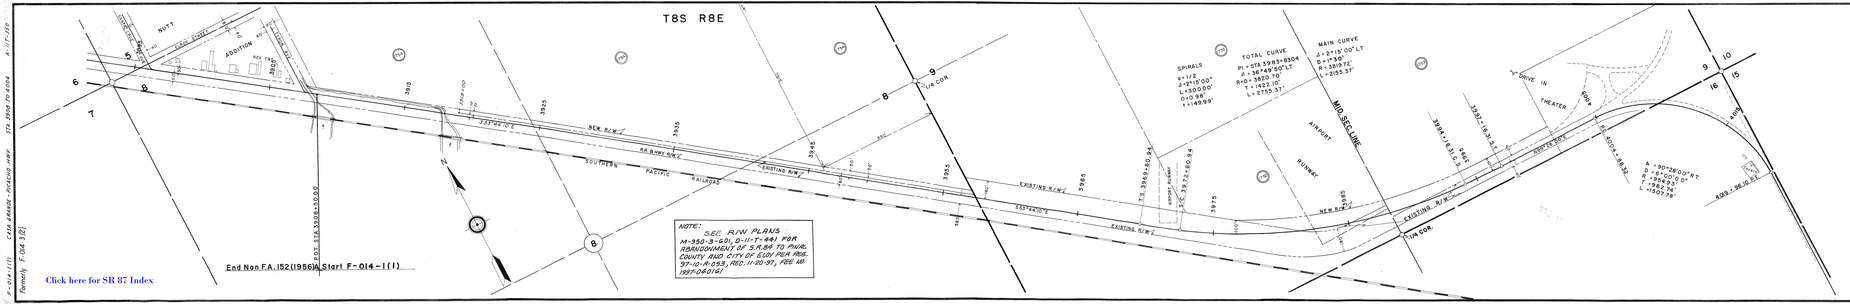

Click here for SR 87 Index

Formerly F-014-1(1) CASA GRANDE-PICACHO HWY STA 3908+10.00 A-11-T-350

OWNERSHIP RECORD

ITEM No.	OWNER	DESCRIPTION
1750	STATE	NE/4N SW/4N, SE/4N SW/4N, SEC.6, T.8S., R.8E.
1753	DELBERT & MARIE BURNS (J.D. INT HRE	E1/2 SEC.5, T.8S., R.8E., EX S1/2 SE1/4 —
	JAMES D. & LUTHER D. BURNS (1/2 INT HRE	SE1/4N SE1/4 E.OF B.R. TRIANGULAR TRACT
	HRE	IN N1/2 SE1/4 SE1/4
1754	RANCHO TIERRA PRIETA, ARIZ. CORP.	TR. IN SEC.5, T.8S., R.8E., ALL SEC.8, N.&E. OF-
		SEC.8, T.8S., R.8E. EX. R/W
		TR. IN SEC.8, T.8S., R.8E. N.OF SPUR. SEC.
		N.E.COR. SEC.8, S.&W.N.E.SEC.8 THEN
		THEN W. PAR. TO N.LINE SEC. THEN N. PAR
		TO EAST LINE TO INTERSECTION WITH
		N.LINE THERE E. ALONG N.LINE TO P.O.B.

ARIZONA HIGHWAY DEPARTMENT
RIGHT OF WAY DIVISION

RIGHT OF WAY MAP OF
CASA GRANDE – PICACHO
STATE HIGHWAY
FEDERAL PROJECT F-014-1(1) (14-8-32)
ELOY TO PICACHO SEC.
STA. 3908+10 TO STA. 4004+
PINAL COUNTY

ALIGNMENT AND RIGHT OF WAY APPROVED IN ACCORDANCE WITH RESOLUTION DATED ..... IN ..... MINUTES OF THE ARIZONA HIGHWAY COMMISSION

TRACED BY	DATE	SCALE	CHECKED BY	FILE NO.
W. BAILEY	8/8/57	1"=200'		A-11-T-350

REVISION ABC | DATE 10-21-77 | REVIEWED BY K.E.R.

A-11-T-350