MESA-PAYSON HWY.
VERDE RIVER BRIDGE
MARICOPA COUNTY

PROJECT NO.	ER-053-1(17)
DRAWING NO.	D-7-T-781
SHEET NO.	1 OF 2
DRAWN BY	LMF
DATE COMP.	5-11-81
SCALE	1"=100'

OWNERSHIP RECORD										ACQUISITION RECORD				
PARCEL NUMBER	OWNER	DESCRIPTION	TOTAL AREA	AREA REQUIRED: GROSS INCLUDING EXISTING R/W	AREA REQUIRED: NET EXCLUDING EXISTING R/W	EASEMENT AREA	REMAINDER: LEFT	REMAINDER: RIGHT	SHEET NUMBER	BOARD APPROVAL	TYPE & DATE OF INSTRUMENT	RECORDED: DATE	RECORDED: BOOK	RECORDED: PAGE
7-3028	U.S.A. (FORT McDOWELL MOHAVE APACHE COMMUNITY INDIAN TRIBE)	PT. LOT 12, SEC. 30, T.3N. R.7E.			1.30Ac.				1					

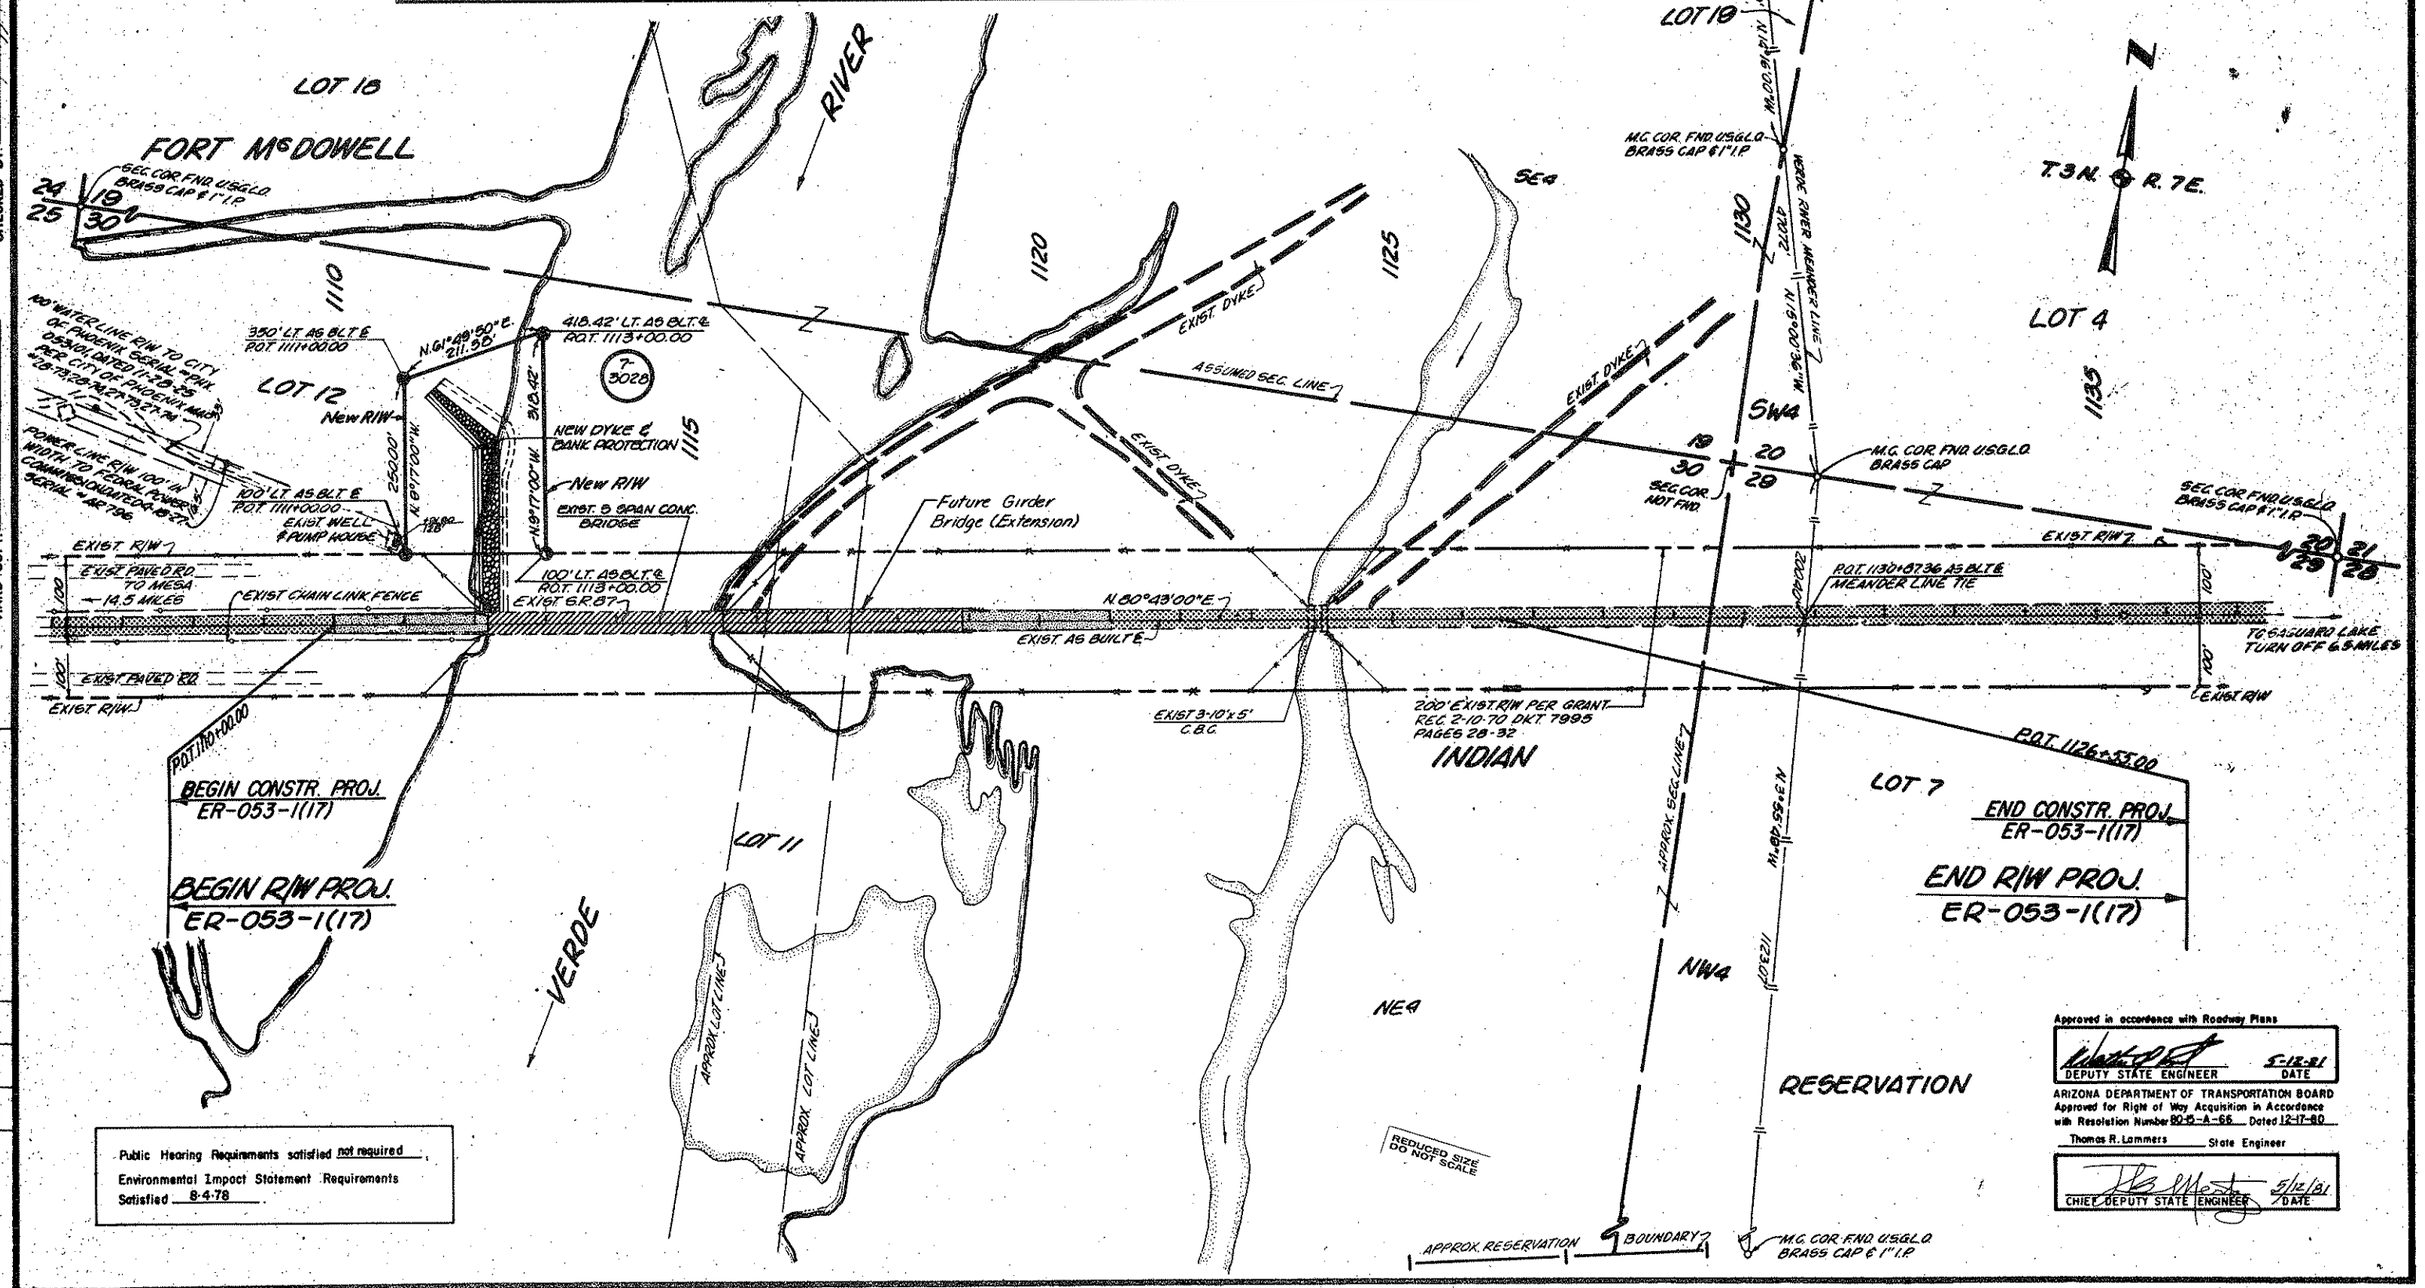

Public Hearing Requirements satisfied not required.
Environmental Impact Statement Requirements Satisfied 8-4-78.

Approved in accordance with Roadway Plans
DEPUTY STATE ENGINEER — DATE 5-12-81

ARIZONA DEPARTMENT OF TRANSPORTATION BOARD
Approved for Right of Way Acquisition in Accordance with Resolution Number 80-15-A-66 Dated 12-17-80
Thomas R. Lammers State Engineer
CHIEF DEPUTY STATE ENGINEER — DATE 5/12/81

REVISIONS

C.O. No.	DATE	BY	DESCRIPTION
5-8-80	5-8-80	R.L.R.	Changed Dyke Location & Alignment
5-8-85	9-5-84	R.L.R.	Revised Lines & Alignment

CHECKED BY: Gary Nigro
HARD COPY: 6-26-84 W.L. 8-23-84

Click here for SR 87 Index

MESA—PAYSON HWY.
VERDE RIVER BRIDGE
MARICOPA COUNTY

B.I.A. APPLICATION

REVISIONS					
C.O. No.	DATE	BY	DESCRIPTION	PROJECT NO.	ER-055-1(17)
5805	5-20-81	R.L.R.	Changed beg. & end stas. of R/W Proj. To	DRAWING NO.	D-7-T-781
"	"	"	1110+00 & 1126+55.00 & length To 0.31mi.	SHEET NO.	2 of 2
"	"	"	C.E.S.(17)	DRAWN BY	LMF.
				DATE COMP.	5-11-81
				SCALE	—

THIS SHEET IS A PART OF THE R/W. PLANS AS INDICATED BY THE SHEET NUMBER IN THE UPPER RIGHT HAND CORNER; HOWEVER, FOR USE AS AN APPLICATION, THIS SHEET SHALL BECOME THE FIRST SHEET OF THE APPLICATION PLANS.

Application is hereby made for highway right of way VARYING IN WIDTH FROM STA1111+00.00 TO STA1113+00.00

ENGINEER'S AFFIDAVIT

STATE OF ARIZONA
COUNTY OF MARICOPA } SS

Walter O. Ford being first duly sworn, deposes and states that he is the Deputy State Engineer for the State of Arizona, that the survey of the highway center line was made and that these plans were prepared from field notes of said survey, and that the right of way is 0.31 miles in length, beginning at Station 1110+00.00 and ending at Station 1126+55.00, and said right of way is accurately delineated on the plans attached.

Walter O. Ford
Deputy State Engineer

Subscribed and sworn to before me this 13 day of May, 1981.

Gladys J. Kozel
Notary Public, My Commission Expires: Sept. 28, 1983

Click here for SR 87 Index

PARCEL NUMBER	DESCRIPTION	AREA REQUIRED GROSS	AREA REQUIRED NET	EASEMENT	SHEET NUMBER
7-3028	PT. LOT 12, SEC. 30; T.3N., R.7E.		1.30 AC.		1

TYPE OF R/W REQUIRED

Highway R/W Drainage Easement

APPLICANT'S CERTIFICATE

I, Thomas R. Lammers, do hereby certify that I am the State Highway Engineer for the State of Arizona hereinafter designated the applicant, that Walter O. Ford who subscribed to the foregoing affidavit is employed by the applicant as Deputy State Engineer and that he was directed by the applicant to survey the location of a highway center line and to prepare these plans; that the location of said center line, 0.31 miles in length beginning at Station 1110+00.00 and ending at Station 1126+55.00 is accurately represented on these plans; that such survey as represented on these plans has been adopted by the applicant as the definite location of the highway center line and right of way hereby shown, and that these plans have been prepared to be filed for the approval of the Secretary of the Interior or his duly authorized representative as part of the application for said right of way to be granted the applicant, its successors and assigns, with the right to construct, maintain, and repair improvements thereon and thereover, for such purposes, and with the further right in the applicant, its successors and assigns, to transfer this right of way by assignment, grant or otherwise.

Date: MAY 13, 1981

By T.R. Lammers
State Engineer

REDUCED SIZE DO NOT SCALE