MESA-PAYSON HWY.
SYCAMORE CREEK (FLOOD DAMAGE REPAIR - M.P. 220)
MARICOPA COUNTY

REVISIONS					
C.O. No.	DATE	BY	DESCRIPTION	PROJECT NO.	ER-900(7)
5464	9-28-79	R.L.A.	Called out Bk. Prot. Rt. 2587± as exist to remain	DRAWING NO.	D-7-T-763
"	"	"	Added M.P. 220 & Bk. Prot. & new gabions rt.	SHEET NO.	1 of 1
"	"	"	2576± to 2580± Chg'd L.T.B. at S.C. 2579+25.03	DRAWN BY	Ernie j toscano
"	"	"	To N60°18'00"W. Bid	DATE COMP.	1-12-79
5995	4-22-82	PJM	Finalized	SCALE	1" = 100'

OWNERSHIP RECORD										ACQUISITION RECORD				
PARCEL NUMBER	OWNER	DESCRIPTION	TOTAL AREA	AREA REQUIRED GROSS INCLUDING EXISTING R/W	AREA REQUIRED NET EXCLUDING EXISTING R/W	EASEMENT AREA	REMAINDER LEFT	REMAINDER RIGHT	SHEET NUMBER	BOARD APPROVAL	TYPE & DATE OF INSTRUMENT	RECORDED DATE	RECORDED BOOK	RECORDED PAGE
7-2910	U.S.A. (Tonto National Forest)	Pt of SW4 Sec.6, T.6N., R.9E.				T.C.E. 2.2 Ac.			1	3-15-79	PERMIT 2-6-79	NOT RECORDED		

Click here for SR 87 Index

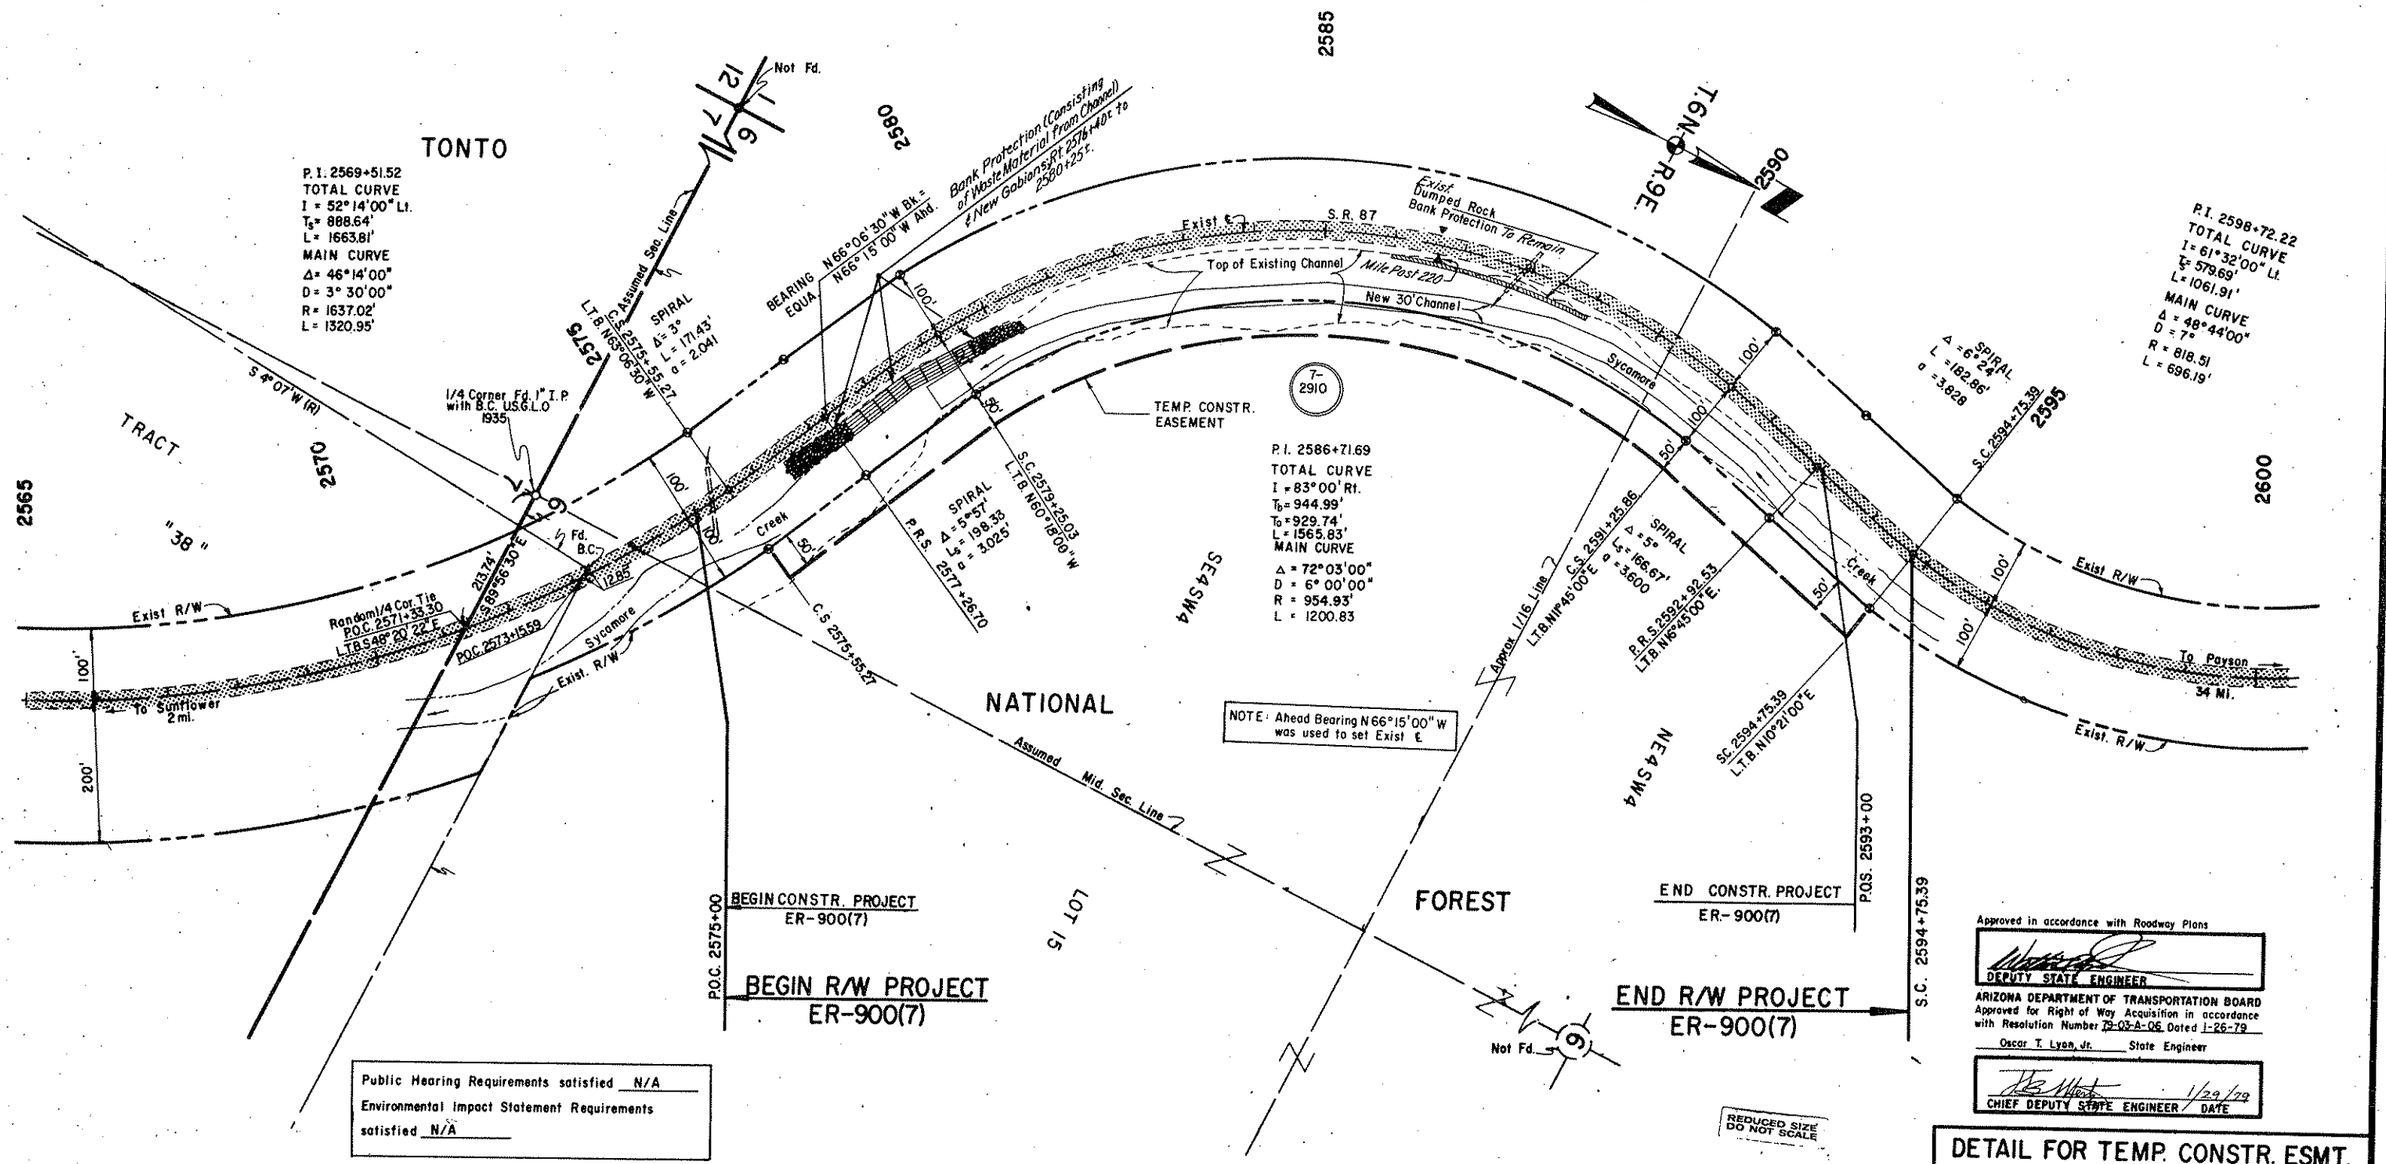

Public Hearing Requirements satisfied N/A
Environmental Impact Statement Requirements satisfied N/A

Approved in accordance with Roadway Plans
DEPUTY STATE ENGINEER
ARIZONA DEPARTMENT OF TRANSPORTATION BOARD
Approved for Right of Way Acquisition in accordance with Resolution Number 79-03-A-06 Dated 1-26-79
Oscar T. Lyon, Jr. State Engineer
CHIEF DEPUTY STATE ENGINEER 1/29/79 DATE

REDUCED SIZE DO NOT SCALE

DETAIL FOR TEMP. CONSTR. ESMT.
PARCEL: 7-2910

CHECKED BY. Larry Hopper
HARD COPY. Rebuilt FHC-F RW Plans E-053-1-602
BRUNING 44-512