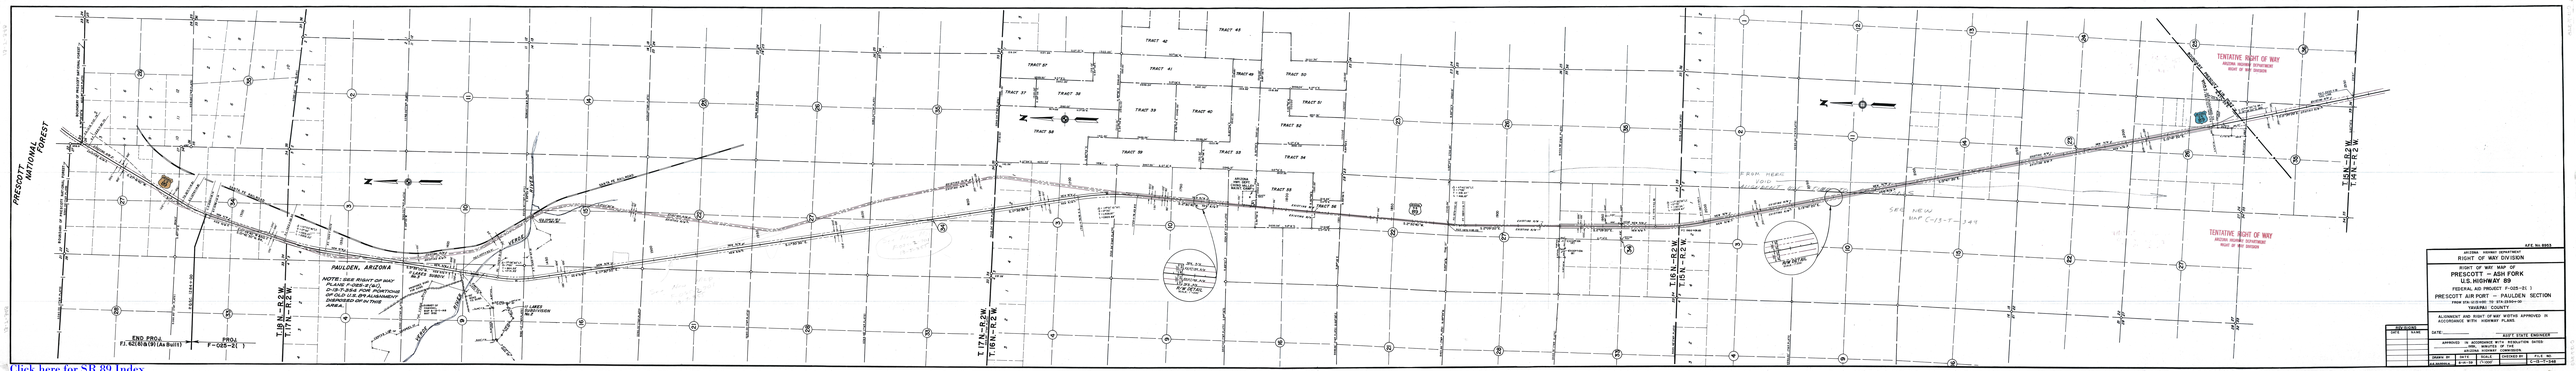


ARIZONA HIGHWAY DEPARTMENT
RIGHT OF WAY DIVISION

A.F.E. No. 8893

RIGHT OF WAY MAP OF
PRESCOTT – ASH FORK
U.S. HIGHWAY 89
FEDERAL AID PROJECT F-089-2(1)
PRESCOTT AIR PORT – PAULDEN SECTION
FROM YH-10-0(088) 128.61+00
TO YH-10-0(088) 153.00+00

ALIGNMENT AND RIGHT OF WAY NOTES APPROVED IN ACCORDANCE W/ RIC HIGHWAY PLANS.

DATE: _____ STATE ENGINEER

APPROVED IN ACCORDANCE WITH RESOLUTION DATED: _____ MIN. MINUTES OF THE _____ BOARD OF SUPERVISORS

| DESIGN BY | DRAWN BY | SCALE | CHECKED BY | FILE NO. |
|---|---|---|---|---|
| | | 1"=100' | | 8-2-16-1-1-089 |

| REVISIONS | | |
|---|---|---|
| DATE | BY | DESCRIPTION |
| | | |

Click here for SR 89 Index