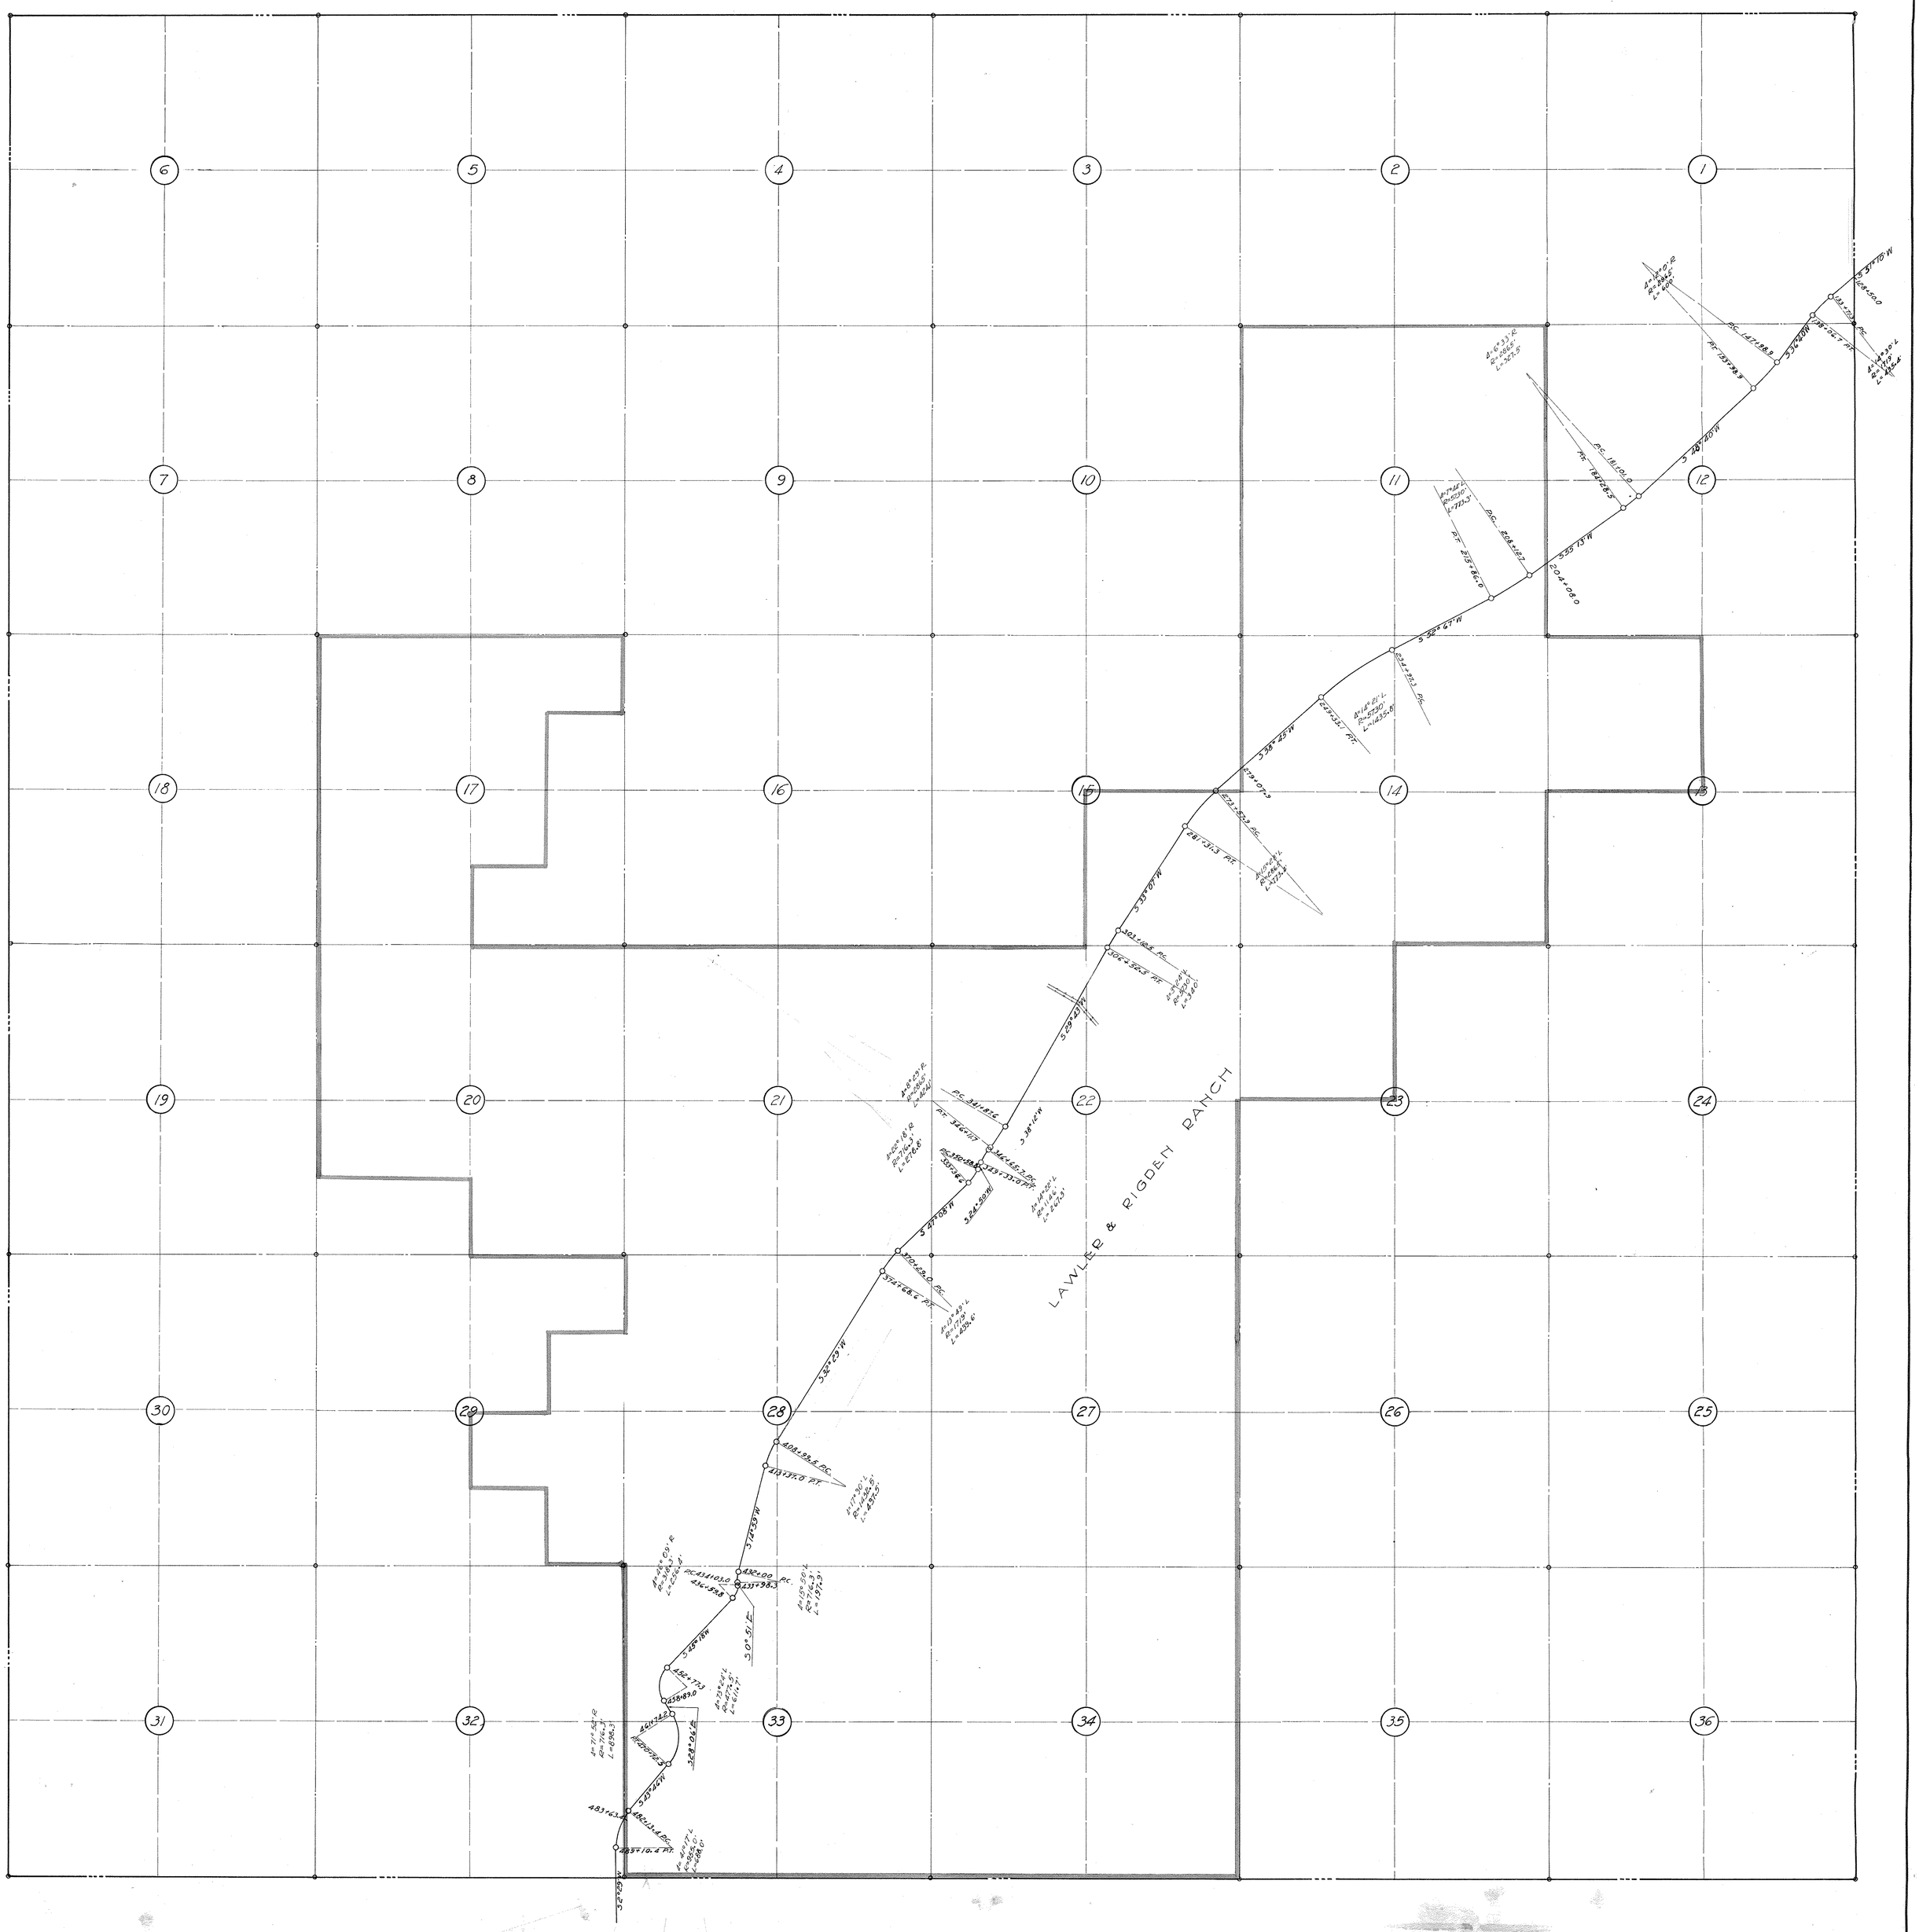

STATE OF ARIZONA
HIGHWAY DEPARTMENT
WHITE SPAR-CONGRESS JUNCTION
F.A. PROJECT No. 72
RIGHT OF WAY REQUIRED ACROSS
THE LAND OF
LAWLER & RIGDEN
IN
T 12 N - R 4 W
SCALE 1 in = 1000 FT. MAR 3, '24

Click here for SR 89 Index