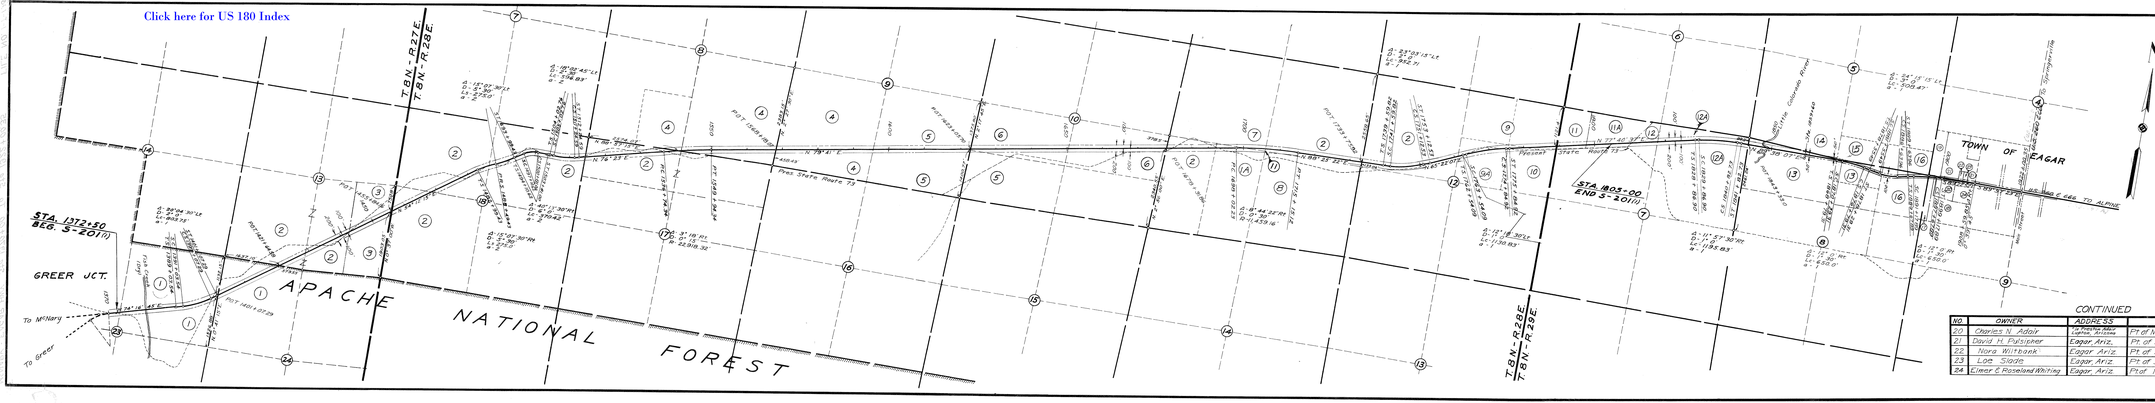

OWNERSHIP RECORD

NO.	OWNER	ADDRESS	DESCRIPTION
1	U.S. Forest Service	Springerville, Ariz.	N½ Sec. 23, NW¼ Sec. 24, T.8N - R.27E.
1A	Public Domain	Phoenix, Ariz.	N½NE¼SW¼ Sec. 11 T.8N - R.28E.
2	State Land	"	[illegible]
3	M. Lavieri Mall	St. Johns, Ariz.	E½SE¼ Sec. 13 T.8N - R.27E.
4	Mollie Butler	Greer, Ariz.	SE¼SW¼, S½SE¼, Sec. 8 & S½SW¼ Sec. 9 T.8N-R.28E.
5	Harold Wilbank	Eagar, Ariz.	SE¼ Sec. 9; S½SW¼ Sec. 10, T.8N - R.28E.
6	H.C. Wilbank	Eagar, Ariz.	N½SE¼, N½SW¼, Sec. 10, T.8N - R.28E.
7	Estate of Victor L. Udall		NW¼ Sec. 11, T.8N - R.28E.
8	Dorinda L. Udall	Eagar, Ariz.	N½SE¼, Sec. 11, T.8N - R.28E.
9	Whiting Bros. Land & Timber	St. Johns, Ariz.	Pt. of NE¼ Sec. 12, T.8N - R.28E.
9A	Estate of Victor L. Udall		Pt. of NE¼ Sec. 12, T.8N - R.28E.
11	Whiting Bros. Land & Timber	St. Johns, Ariz.	Pt. of N½NW¼, Sec. 7, T.8N - R.29E.
11A	Milford A. Hall	Eagar, Ariz.	Pt. of N½NW¼, Sec. 7, T.8N - R.29E.
12	Estate of Victor L. Udall		Pt. of E½NW¼ Sec. 7 T.8N - R.29E.
12A	Estate of Victor L. Udall		NE¼ Sec. 7 T.8N - R.29E.
13	K. G. Udall	Eagar, Ariz.	N½SW¼, N½NW¼NE¼, Sec. 8, T.8N-R.29E.
14	Emil Rothlisberger	Eagar, Ariz.	SW¼SW¼, E½SW¼ Sec. 5 T.8N - R.29E.
15	E. Aubrey Brockman	Springerville, Ariz.	S½SW¼SE¼ Sec. 5 T.8N - R.29E.
16	Emil Rothlisberger	Eagar, Ariz.	S½SE¼SE¼ Sec. 5 T.8N - R.29E.
17	H.E. Nelson	Eagar, Ariz.	Pt. of NW¼NW¼, Sec. 9 T.8N - R.29E.
18	H.E. Nelson	Eagar, Ariz.	Pt. of NW¼NW¼, Sec. 9 T.8N - R.29E.
19	J. Dallace Butler	Eagar, Ariz.	Pt. of SW¼SW¼, Sec. 4 T.8N - R.29E.

CONTINUED

NO.	OWNER	ADDRESS	DESCRIPTION
20	Charles N. Adair	Lake Tahoe, Calif.	Pt. of NW¼NW¼ Sec. 9, T.8N - R.29E.
21	David H. Pulsipher	Eagar, Ariz.	Pt. of SW¼SW¼, Sec. 4, T.8N - R.29E.
22	Nora Wilbank	Eagar, Ariz.	Pt. of SW¼SW¼, Sec. 4, T.8N - R.29E.
23	Loe Slade	Eagar, Ariz.	Pt. of SW¼SW¼, Sec. 4, T.8N - R.29E.
24	Elmer E. Roseland Whiting	Eagar, Ariz.	Pt. of NW¼NW¼, Sec. 9, T.8N - R.29E.

ARIZONA STATE HIGHWAY DEPARTMENT

RIGHT OF WAY DIVISION

RIGHT OF WAY MAP
McNARY - EAGAR HWY.

From Sta. 1372+00 To Sta. 1922+00.35

S 201 (1)
APACHE CO.

Approved for R/W Acquisition,

Date: _____ Plans Engineer

DRAWN BY	DATE	SCALE	FILE NO.
SUTTON	12-7-51	1" = 1000'	1-T-196