Click here for US 180 Index

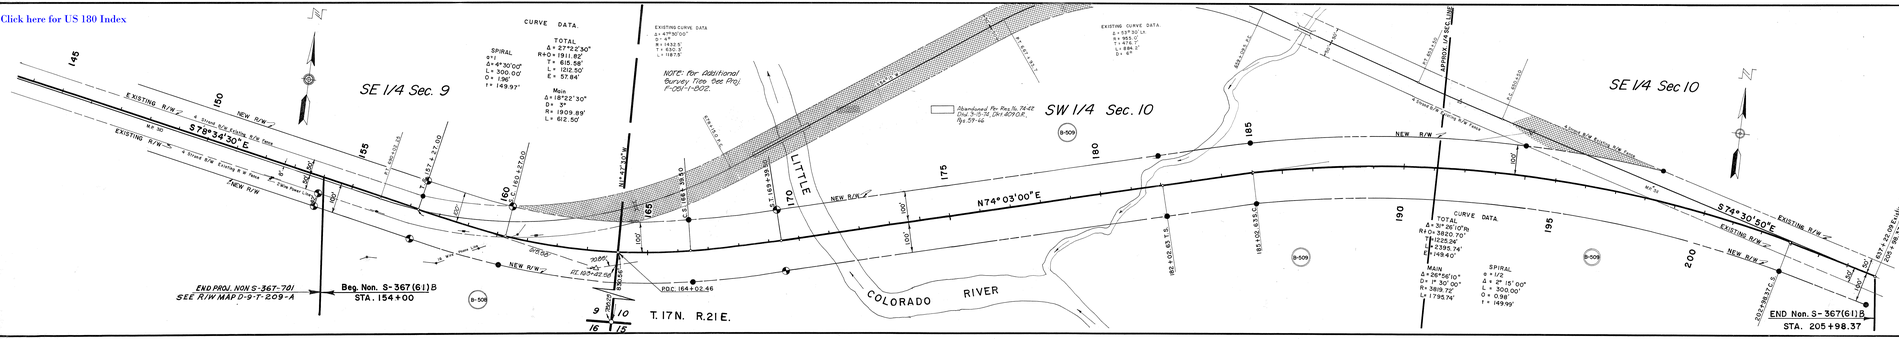

REVISIONS			
DATE	DESIGNER	DESCRIPTION	
2-12-82	D.R.B.	R.O.W.	Added Abandonment Per Res. No. 76-42

OWNERSHIP RECORD

ITEM	OWNER	DESCRIPTION	ROW LINE FEET	ACREAGE REMAINING	ACREAGE TAKEN
B-508	ASTC LINE AND SATTLE CL LAND	Pvt. Sec. 9, T.17N. R.20 E.	8.000		
B-509	EVERETT HANSON & RUSSEL HANSON	S.1/2 Sec. 10, T.17N. R.21 E.	14.976		

ARIZONA HIGHWAY DEPARTMENT
RIGHT OF WAY DIVISION

RIGHT OF WAY MAP OF
HOLBROOK - SPRINGERVILLE HWY.
U. S. 260
L. Little Colorado River Sec.
FEDERAL AID PROJECT Non S-367(61)B
FROM STATION 154+00 TO STATION 205+98.37
NAVAJO COUNTY

ALIGNMENT AND RIGHT OF WAY DETAILS HAVE BEEN APPROVED IN ACCORDANCE WITH HIGHWAY BLANKET

DATE _____ _____ ADMIN. STATE ENGINEER

APPROVED IN ACCORDANCE WITH RESOLUTION DATED ____ ____ ____ ADMINISTRATOR ARIZONA HIGHWAY COMMISSION

DRAWN BY J.M.K.P.Kendall
DATE 4-7-82
SCALE 1" = 100'
CHECKED BY J.M.K.P.K.
SHT. NO. 2 OF 2
DRAWING NUMBER
A-9-T-209