ST. JOHNS - SANDERS HWY.
LITTLE COLORADO RIVER BRIDGE (ST. JOHNS)
APACHE COUNTY

OWNERSHIP RECORD									
PARCEL NUMBER	OWNER	DESCRIPTION	TOTAL AREA	AREA REQUIRED GROSS INCL. EXIST. R/W	AREA REQUIRED NET EXCL. EXIST. R/W	ESMT. AREA	REMAINDER LEFT	REMAINDER RIGHT	DATE ACQ.
1-202	Leandro Jaramillo, Jr.	Pt. Lot 23, Block 20, St. Johns Townsite	20,861¢			1,900¢ T.C.E.	20,861¢		1-11-77
1-203	Gabe Perez, et ux	Pt. Lot 24, Block 20, St. Johns Townsite	114,127¢			19,875¢ T.C.E.	114,127¢		2-8-77
1-204	Emilio Garcia	Pt. Lots 25 & 26, Block 20, St. Johns Townsite	577,083¢			19,125¢ T.C.E.	577,083¢		1-20-77

REVISIONS					
C.O. No.	DATE	BY	DESCRIPTION	PROJECT NO.	F-071-1-701
4765	2-11-77	K.S.	Removed note from bridge; Rev'd owner	DRAWING NO.	D-1-T-255
"	"	"	Par. 1-203.	SHEET NO.	1 of 1
4814	4-1-77	R.L.R.	Added & chgd. constr. features as per C&S.	DRAWN BY	W. Shirley
				DATE COMP.	10-27-76
				SCALE	1" = 50'

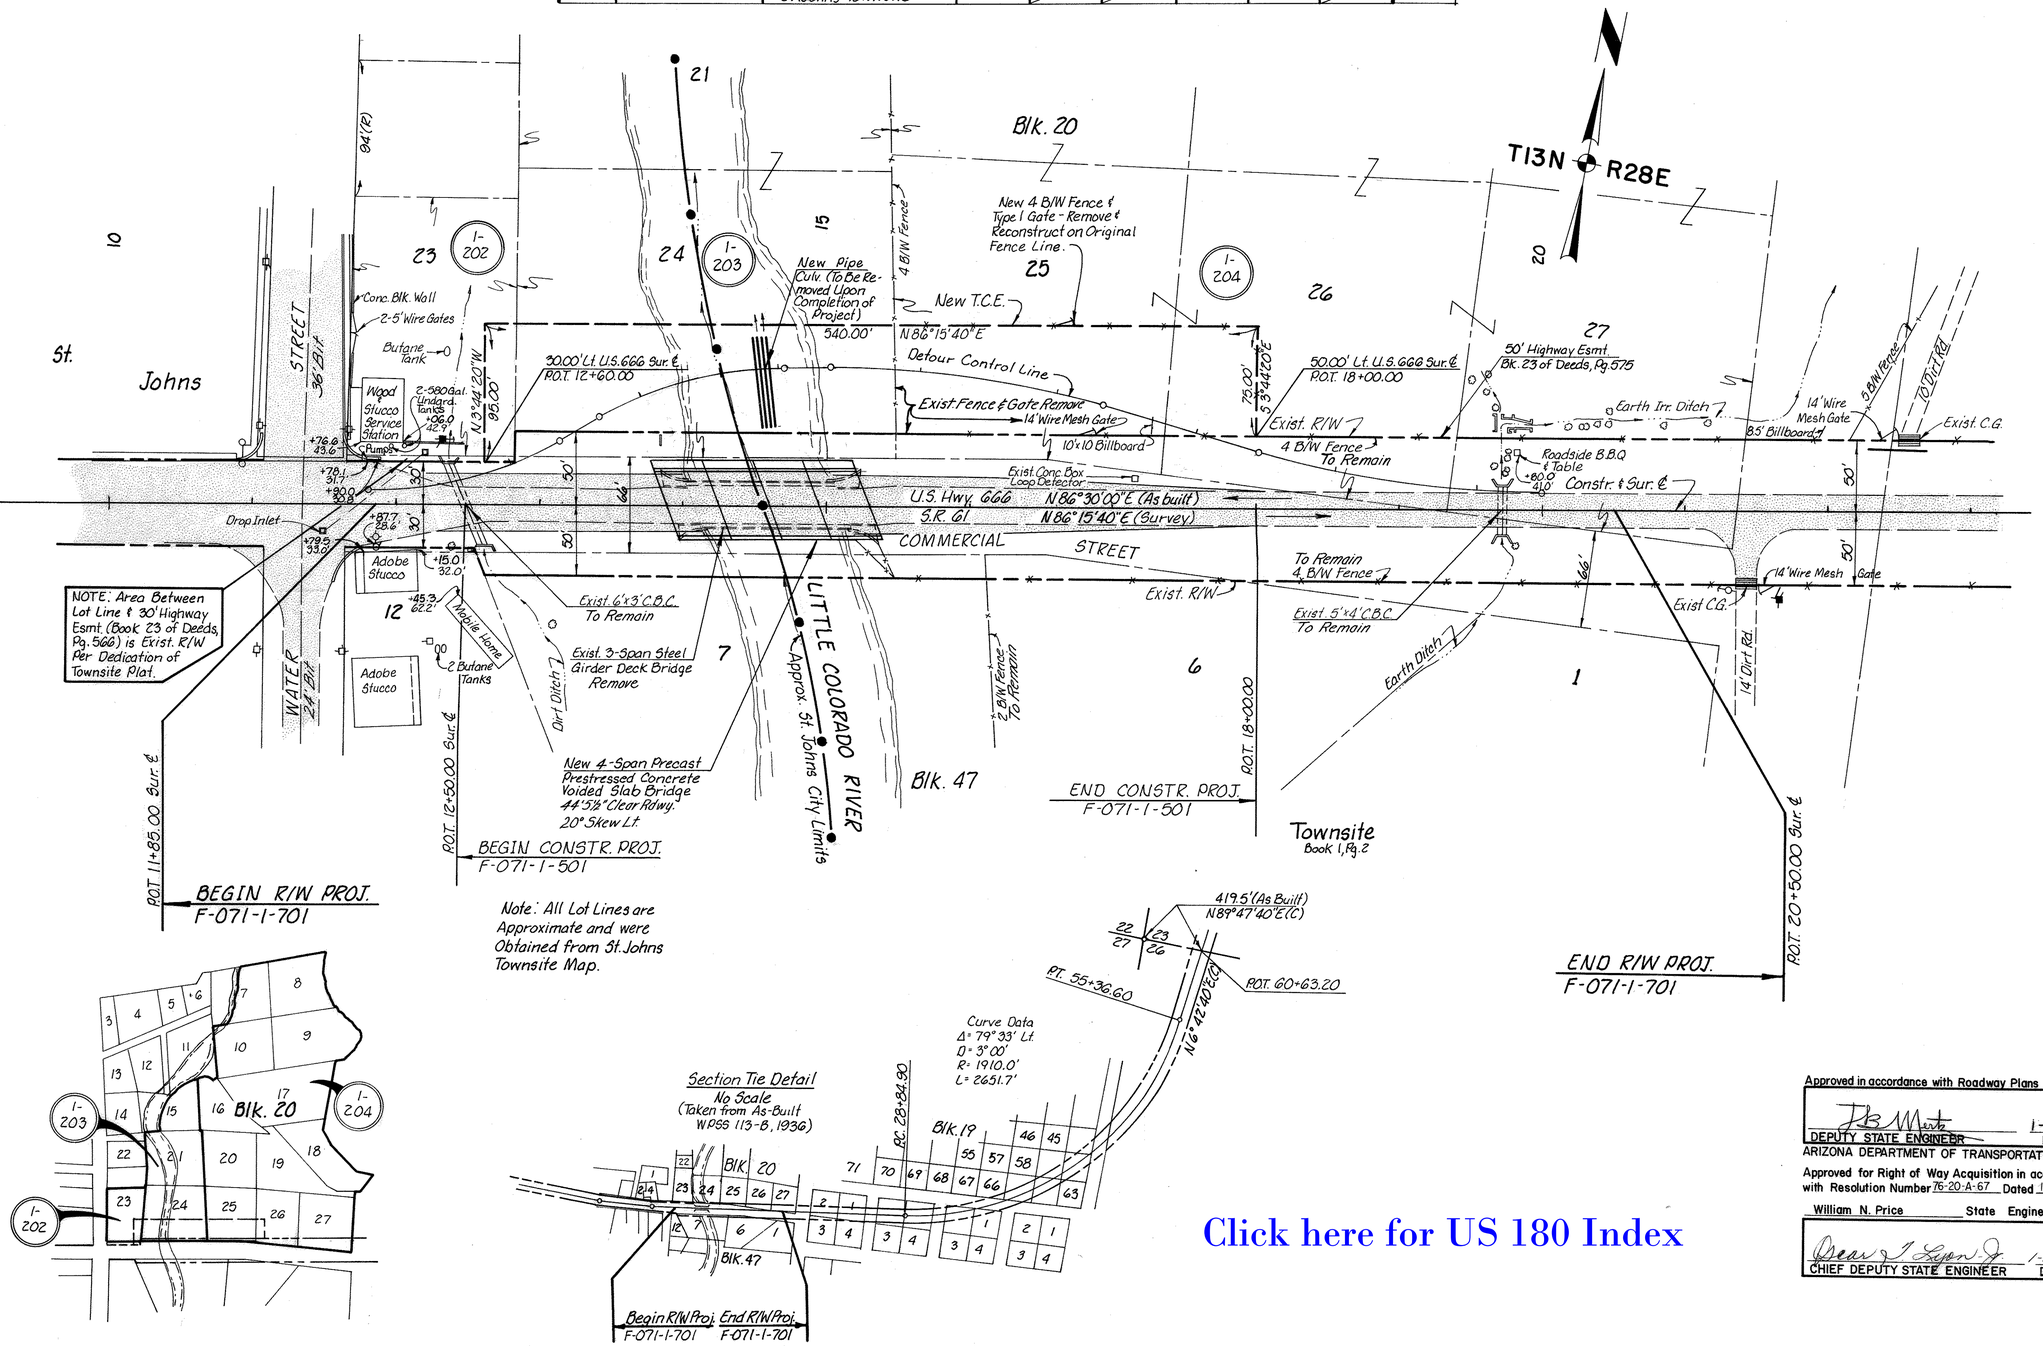

Approved in accordance with Roadway Plans

DEPUTY STATE ENGINEER — DATE 1-3-77

ARIZONA DEPARTMENT OF TRANSPORTATION BOARD

Approved for Right of Way Acquisition in accordance with Resolution Number 76-20-A-67 Dated 12-3-76

William N. Price State Engineer

CHIEF DEPUTY STATE ENGINEER — DATE 1-3-77

Click here for US 180 Index

CHECKED BY. Ted Kanche

HARD COPY 7632-M1

BRUNING 44-512