Click here for US 191 Index

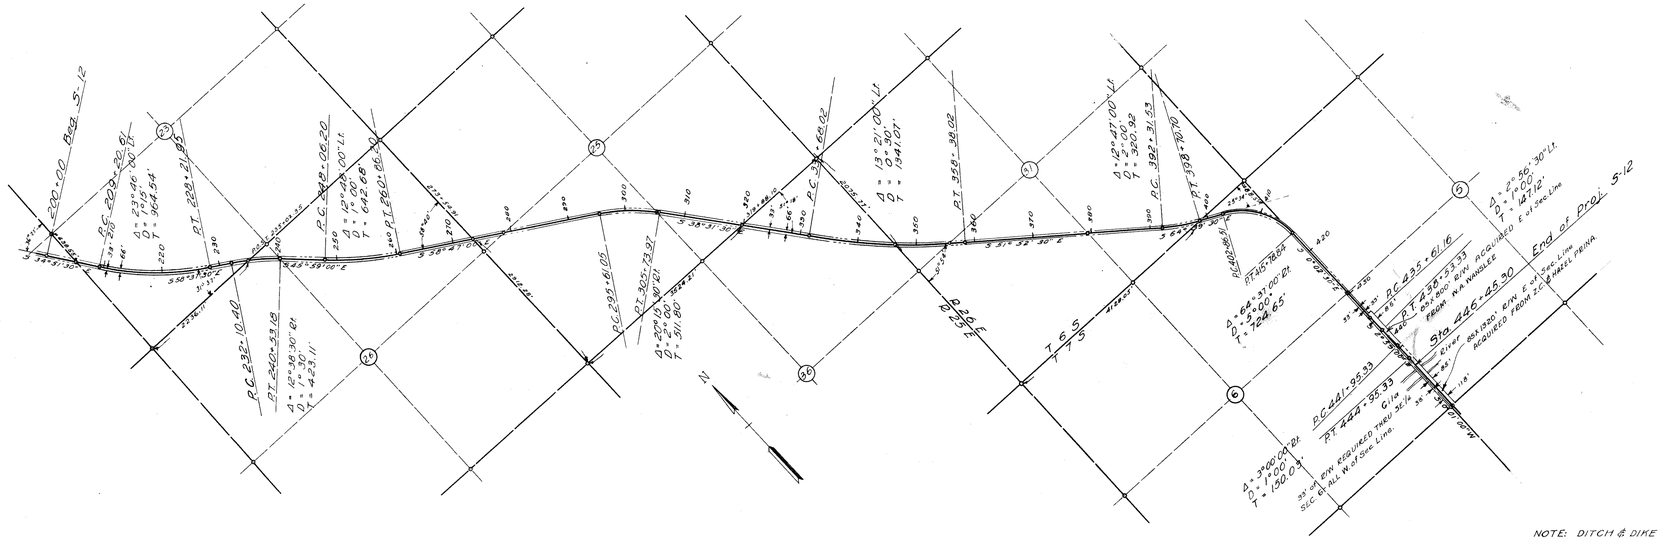

NOTE: DITCH & DIKE EASEMENTS REQUIRED FROM EACH PROPERTY OWNER.

REVISED: 12-21-46.

OWNERSHIP CHECK	
DATE	BY

ARIZONA HIGHWAY DEPARTMENT
RIGHT OF WAY DIVISION

RIGHT OF WAY MAP
SAFFORD-BRYCE HWY.
STA. 200+00 TO STA. 446+45.30
Proj. # S. 12
GRAHAM CO.

DRAWN BY	DATE	SCALE	FILE NO.
STANHAGEN	5-4-46	1" = 1000'	S-T-109