Click here for US 191 Index

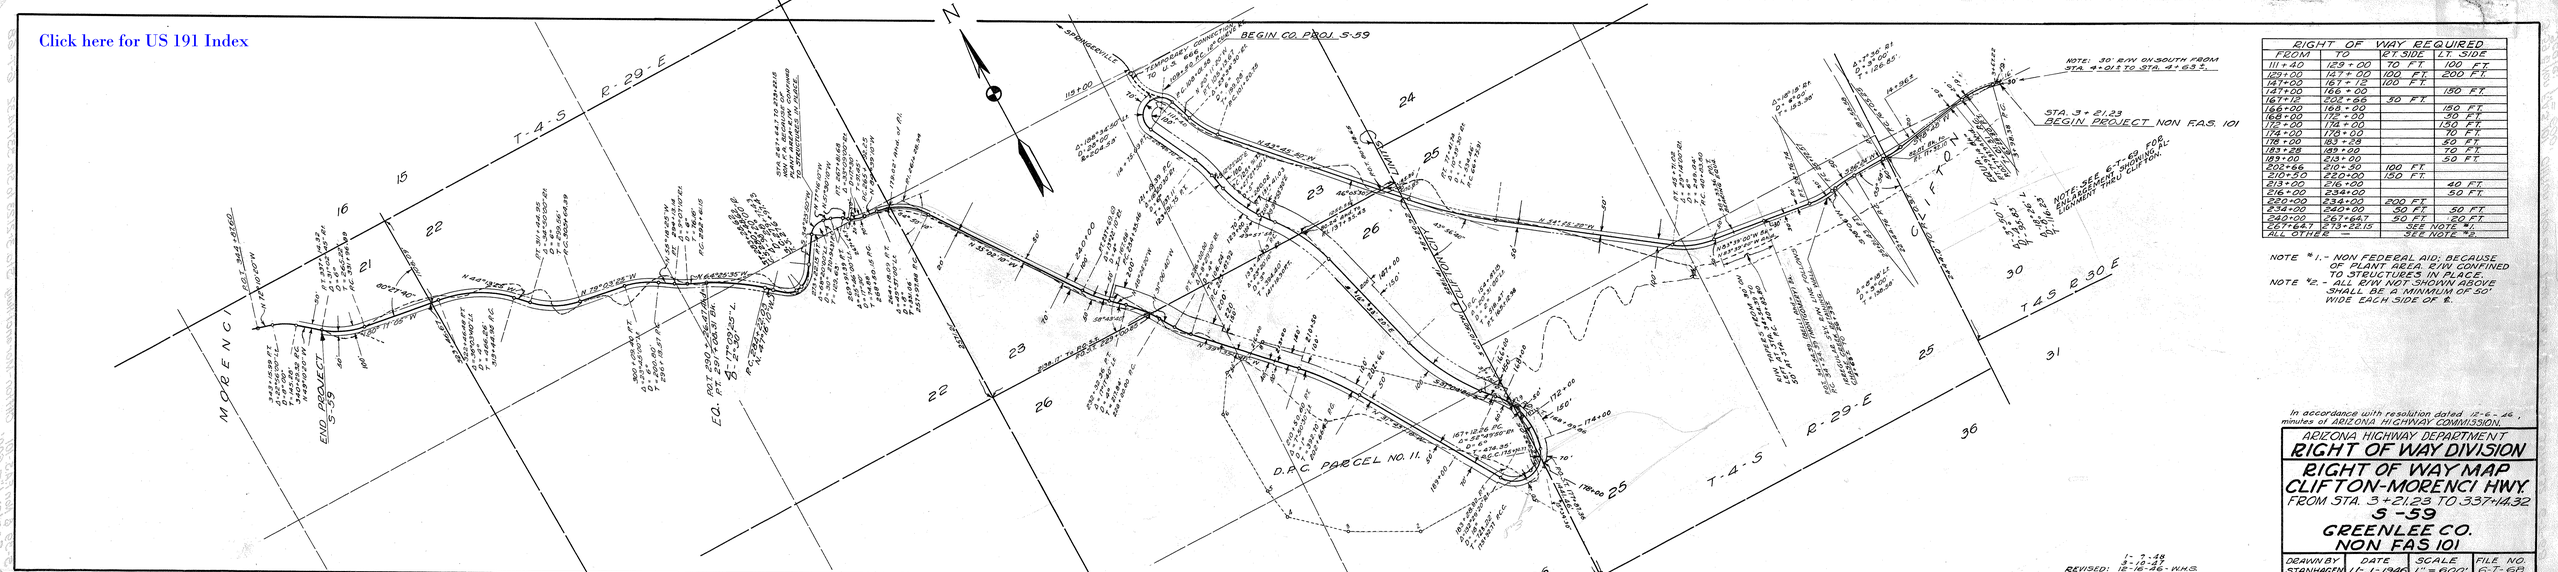

RIGHT OF WAY REQUIRED			
FROM	TO	RT. SIDE	LT. SIDE
111+40	129+00	70 FT.	100 FT.
129+00	147+00	100 FT.	200 FT.
147+00	167+12	100 FT.	
147+00	166+00		150 FT.
167+12	202+66	30 FT.	
166+00	168+00		150 FT.
168+00	172+00		30 FT.
172+00	178+00		150 FT.
174+00	176+00		70 FT.
178+00	183+28		50 FT.
183+28	189+00		70 FT.
189+00	213+00		50 FT.
202+66	210+30	100 FT.	
210+30	220+00	150 FT.	
213+00	216+00		40 FT.
216+00	234+00		60 FT.
220+00	234+00	200 FT.	
234+00	240+00	50 FT.	50 FT.
240+00	267+64.7	50 FT.	20 FT.
267+64.7	273+22.15	SEE NOTE #1	
ALL OTHER		SEE NOTE #2	

NOTE #1.- NON FEDERAL AID; BECAUSE OF PLANT AREA, R/W CONFINED TO STRUCTURES IN PLACE.

NOTE #2.- ALL R/W NOT SHOWN ABOVE SHALL BE A MINIMUM OF 20' WIDE EACH SIDE OF ℄.

In accordance with resolution dated 12-6-46, minutes of ARIZONA HIGHWAY COMMISSION.

ARIZONA HIGHWAY DEPARTMENT
RIGHT OF WAY DIVISION

RIGHT OF WAY MAP
CLIFTON-MORENCI HWY.
FROM STA. 3+21.23 TO 337+14.32
S-59
GREENLEE CO.
NON FAS 101

DRAWN BY	DATE	SCALE	FILE NO.
STANHAGEN	11-1-1946	1" = 600'	6-T-68