Click here for US 191 Index

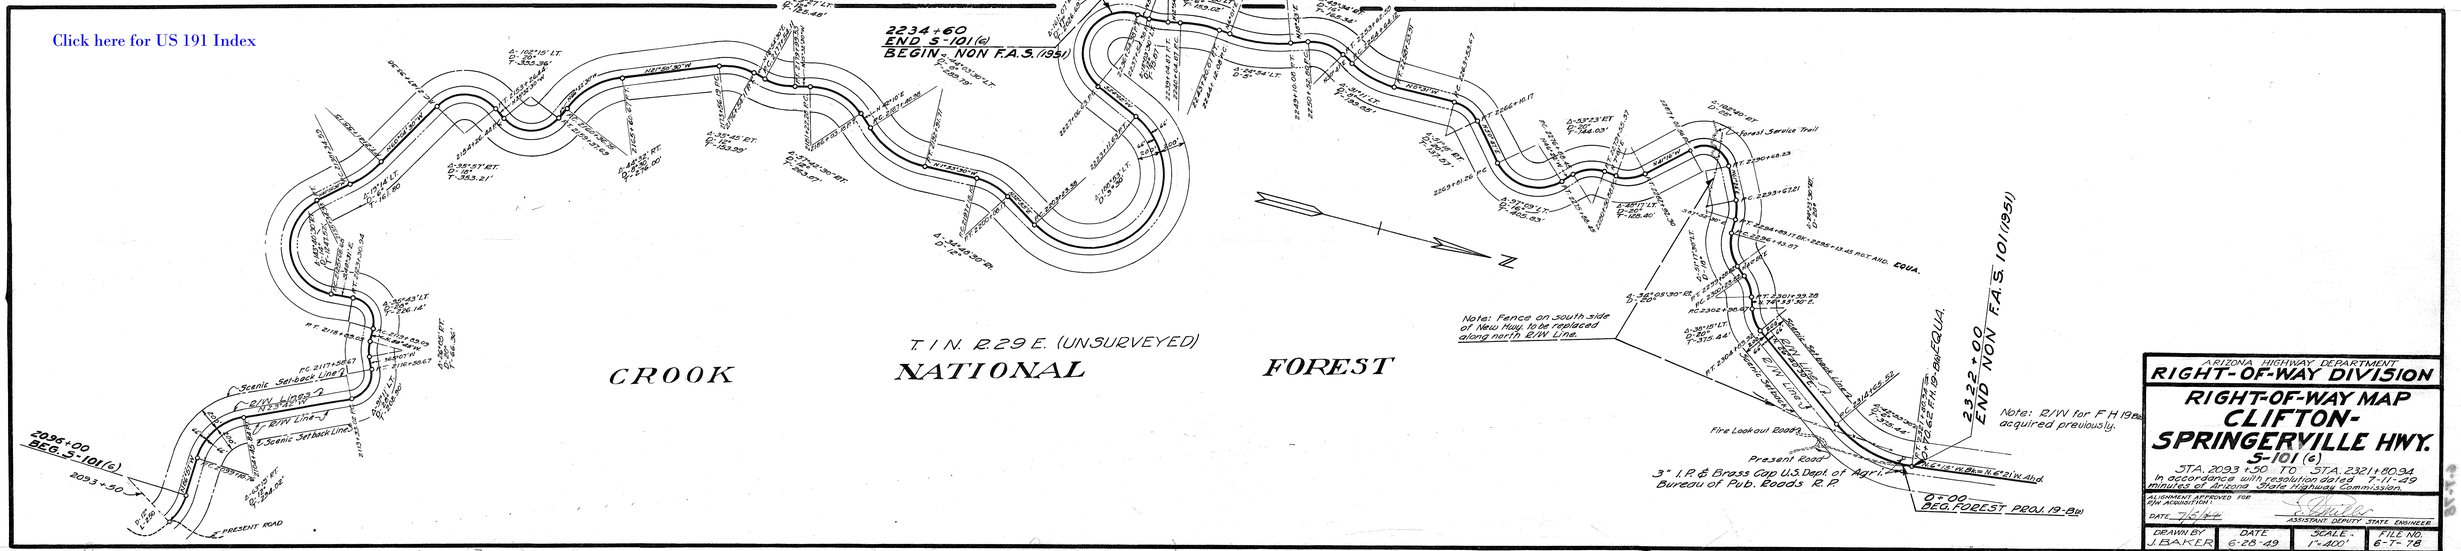


ARIZONA HIGHWAY DEPARTMENT

**RIGHT-OF-WAY DIVISION**

# RIGHT-OF-WAY MAP
# CLIFTON-SPRINGERVILLE HWY.
## S-101 (6)

STA. 2093+50 TO STA. 2321+80.94

In accordance with resolution dated 7-11-49 minutes of Arizona State Highway Commission.

ALIGNMENT APPROVED FOR R/W ACQUISITION

DATE 7-15-49

ASSISTANT DEPUTY STATE ENGINEER

| DRAWN BY | DATE | SCALE | FILE NO. |
|---|---|---|---|
| J. BAKER | 6-28-49 | 1"=400' | 6-T-78 |