11-1-284

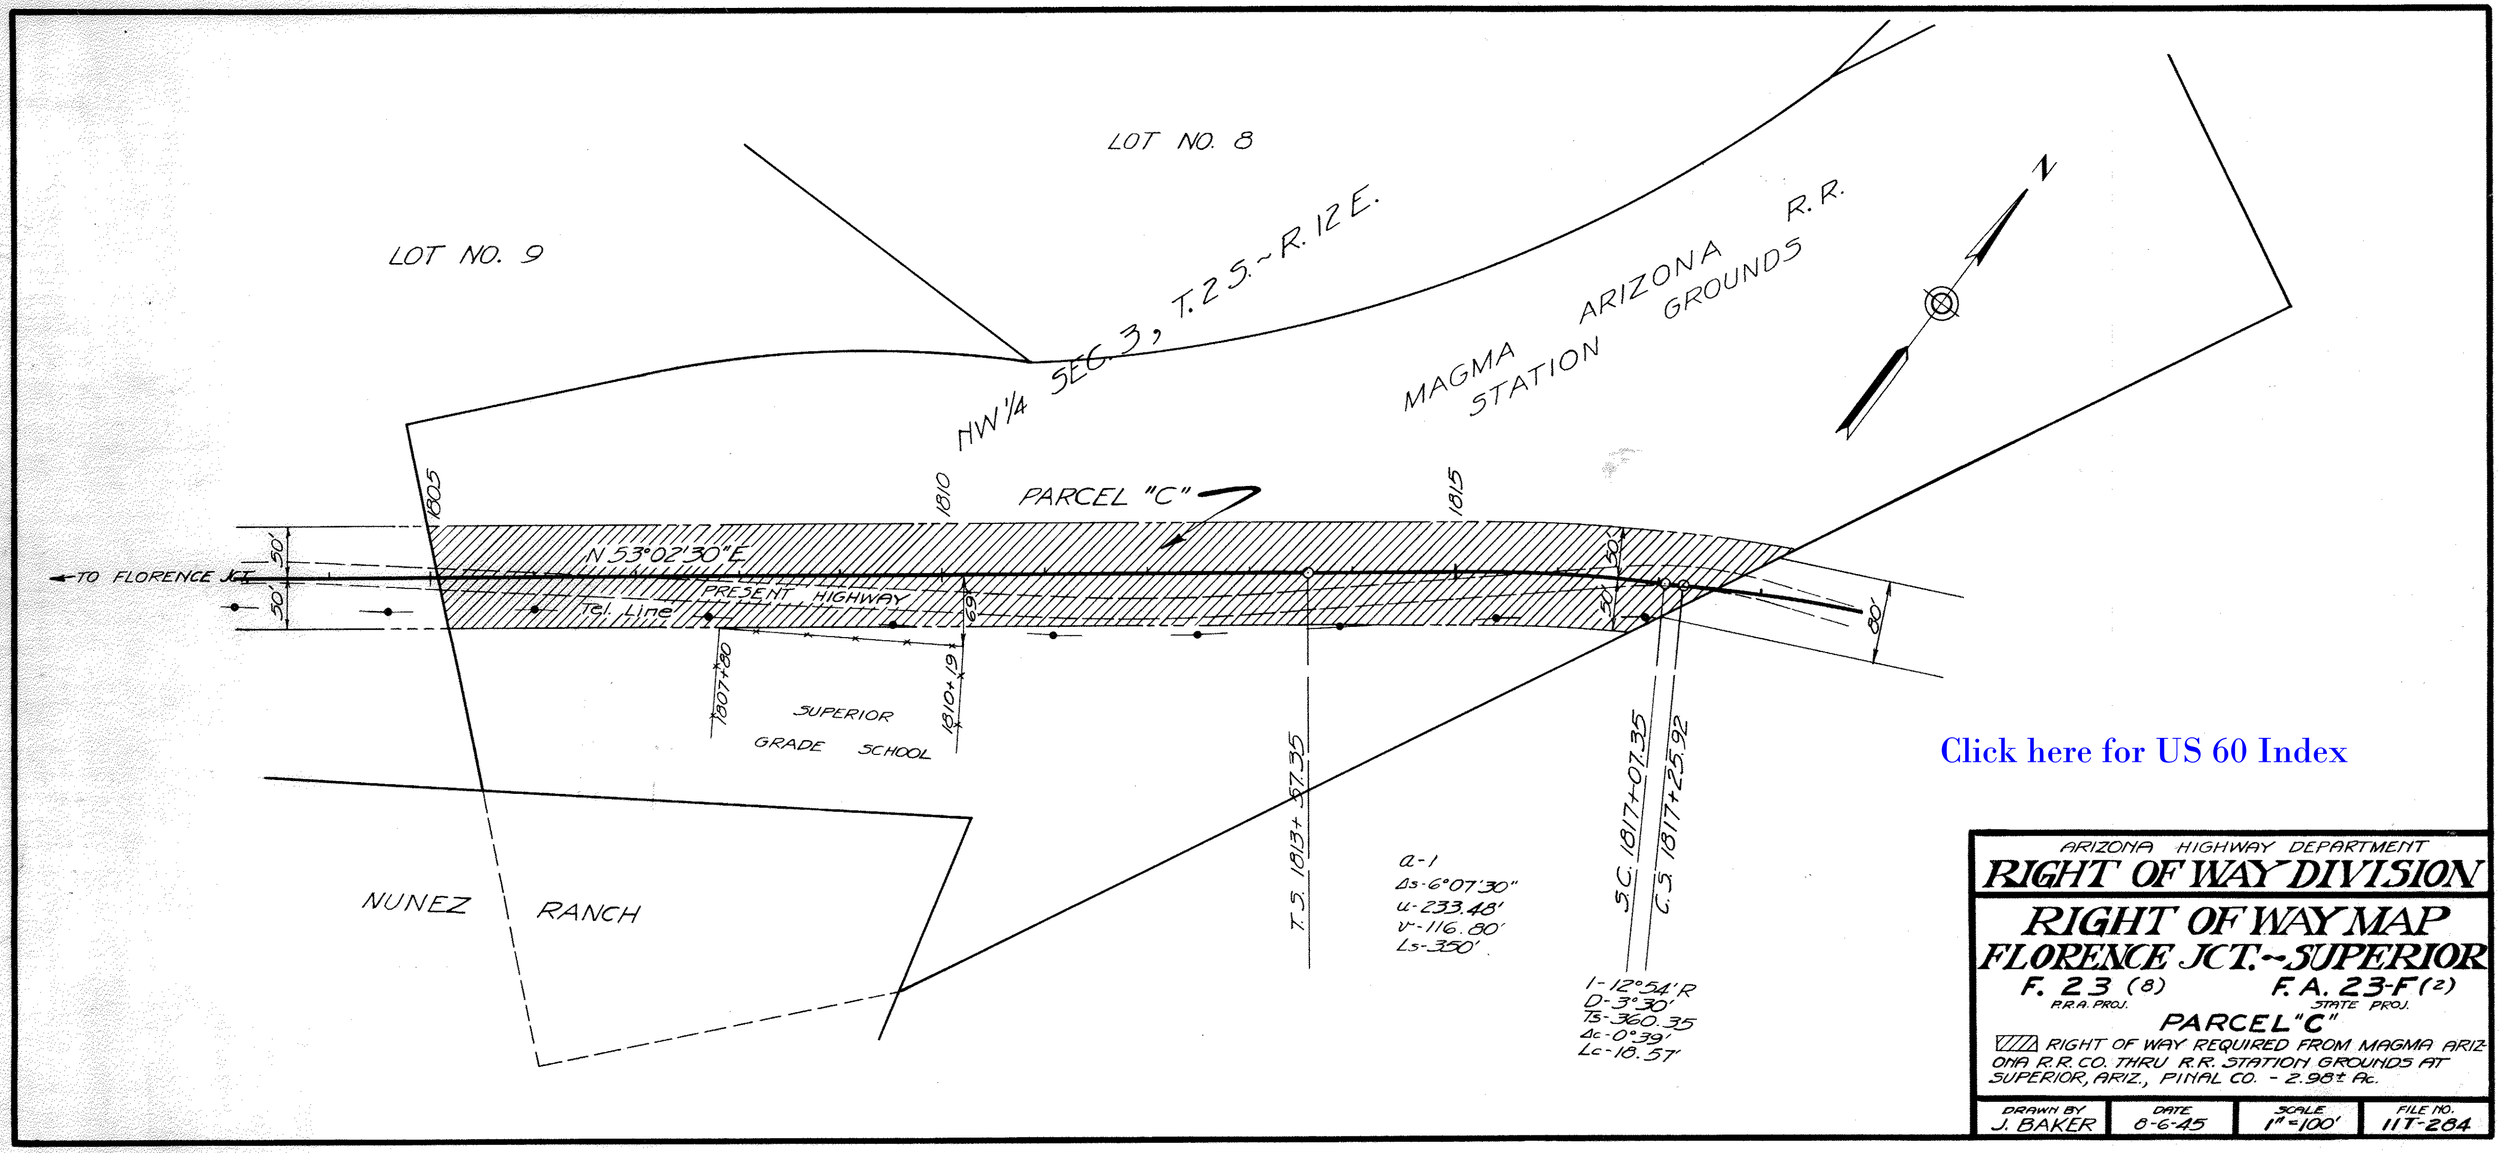

Click here for US 60 Index

ARIZONA HIGHWAY DEPARTMENT

RIGHT OF WAY DIVISION

RIGHT OF WAY MAP

FLORENCE JCT.-SUPERIOR

F. 23 (8) R.R.A. PROJ. — F.A. 23-F(2) STATE PROJ.

PARCEL "C"

RIGHT OF WAY REQUIRED FROM MAGMA ARIZONA R.R. CO. THRU R.R. STATION GROUNDS AT SUPERIOR, ARIZ., PINAL CO. - 2.98± Ac.

DRAWN BY	DATE	SCALE	FILE NO.
J. BAKER	8-6-45	1" = 100'	11T-284

ABS-T-11-8