Click here for US 60 Index

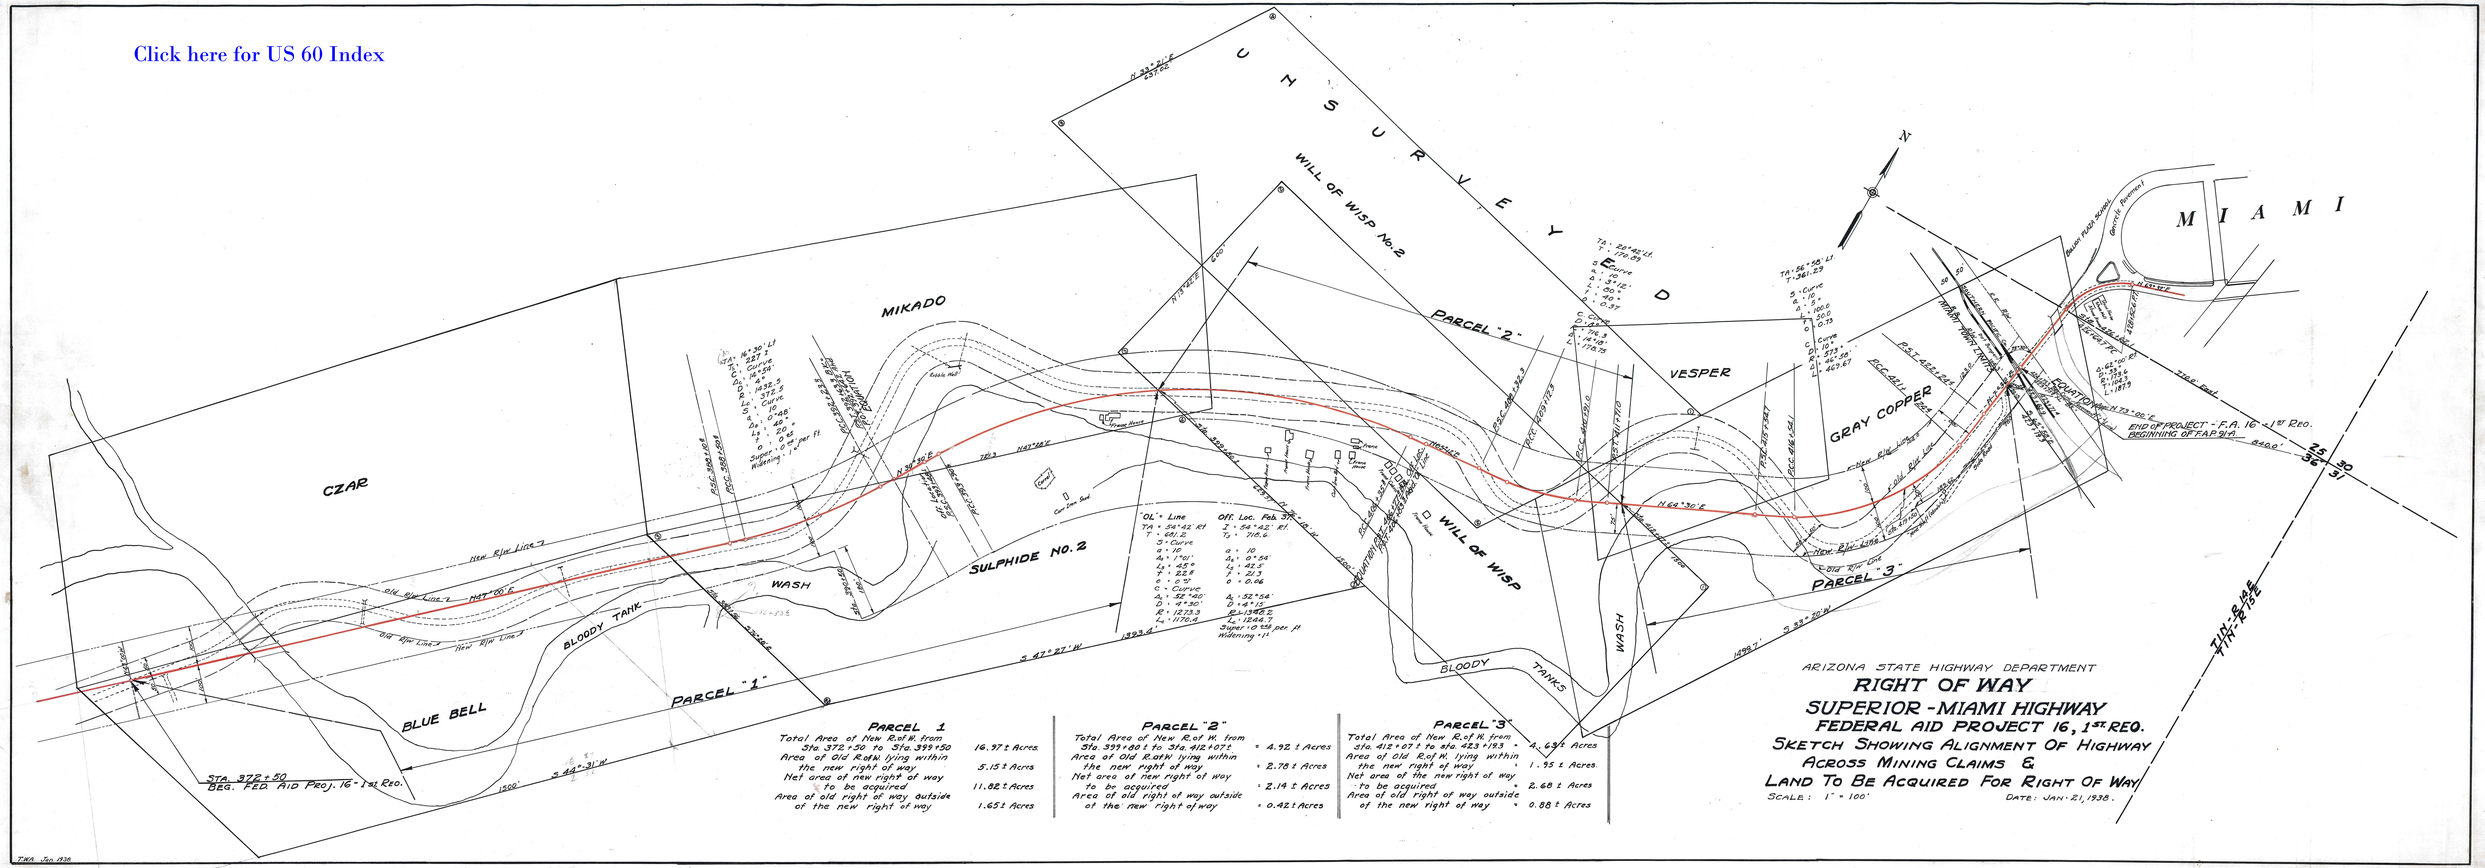

PARCEL 1	
Total Area of New R.of W. from Sta. 372+50 to Sta. 399+50	16.97 ± Acres.
Area of Old R.of W. lying within the new right of way	5.15 ± Acres
Net area of new right of way to be acquired	11.82 ± Acres
Area of old right of way outside of the new right of way	1.65 ± Acres

PARCEL "2"	
Total Area of New R.of W. from Sta. 399+80 ± to Sta. 412+07 ±	= 4.92 ± Acres
Area of Old R.of W. lying within the new right of way	= 2.78 ± Acres
Net area of new right of way to be acquired	= 2.14 ± Acres
Area of old right of way outside of the new right of way	= 0.42 ± Acres

PARCEL "3"	
Total Area of New R.of W. from Sta. 412+07 ± to Sta. 423+93 ±	= 4.63 ± Acres
Area of Old R.of W. lying within the new right of way	= 1.95 ± Acres.
Net area of the new right of way to be acquired	= 2.68 ± Acres
Area of old right of way outside of the new right of way	= 0.88 ± Acres

ARIZONA STATE HIGHWAY DEPARTMENT

RIGHT OF WAY

SUPERIOR - MIAMI HIGHWAY

FEDERAL AID PROJECT 16, 1st REO.

SKETCH SHOWING ALIGNMENT OF HIGHWAY ACROSS MINING CLAIMS & LAND TO BE ACQUIRED FOR RIGHT OF WAY

SCALE: 1" = 100'

DATE: JAN. 21, 1938.

TWA Jan 1938