Click here for US 60 Index

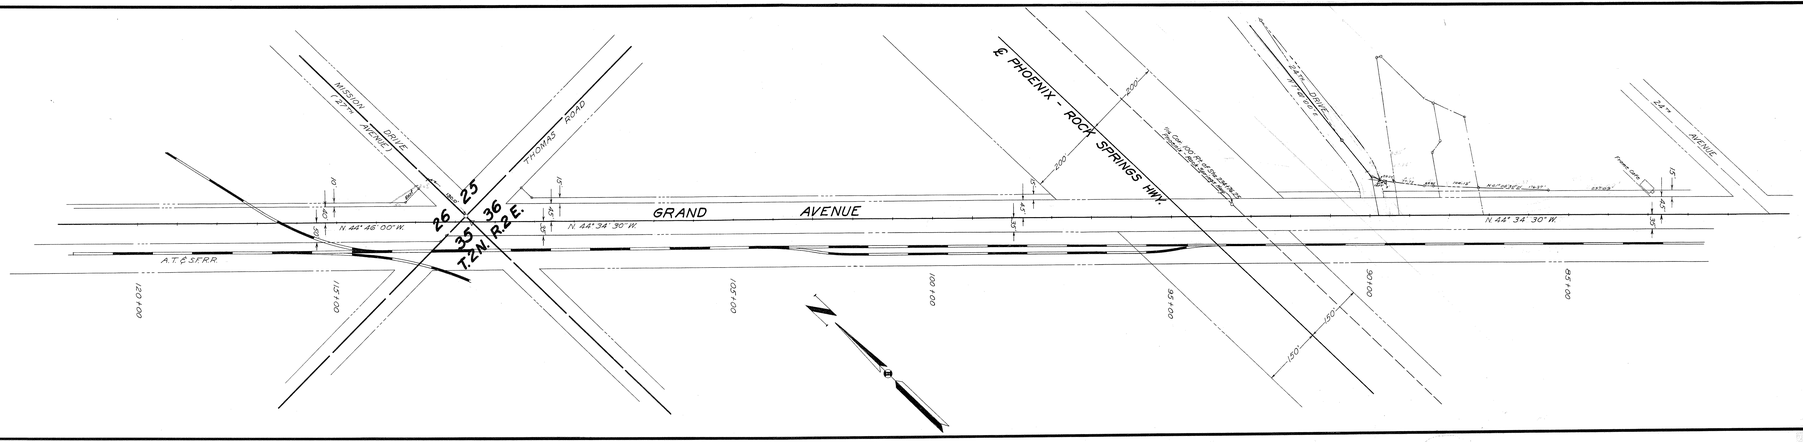

A sketch showing R/W required for widening of Grand Avenue in conjunction with the construction of Project S-39 Phoenix-Rock Springs Highway.

EXISTING R/W

NEW R/W TO BE ACQUIRED

DRAWN BY: SUTTON DATE: 12-8-52 SCALE: 1" = 100'

7-T-502