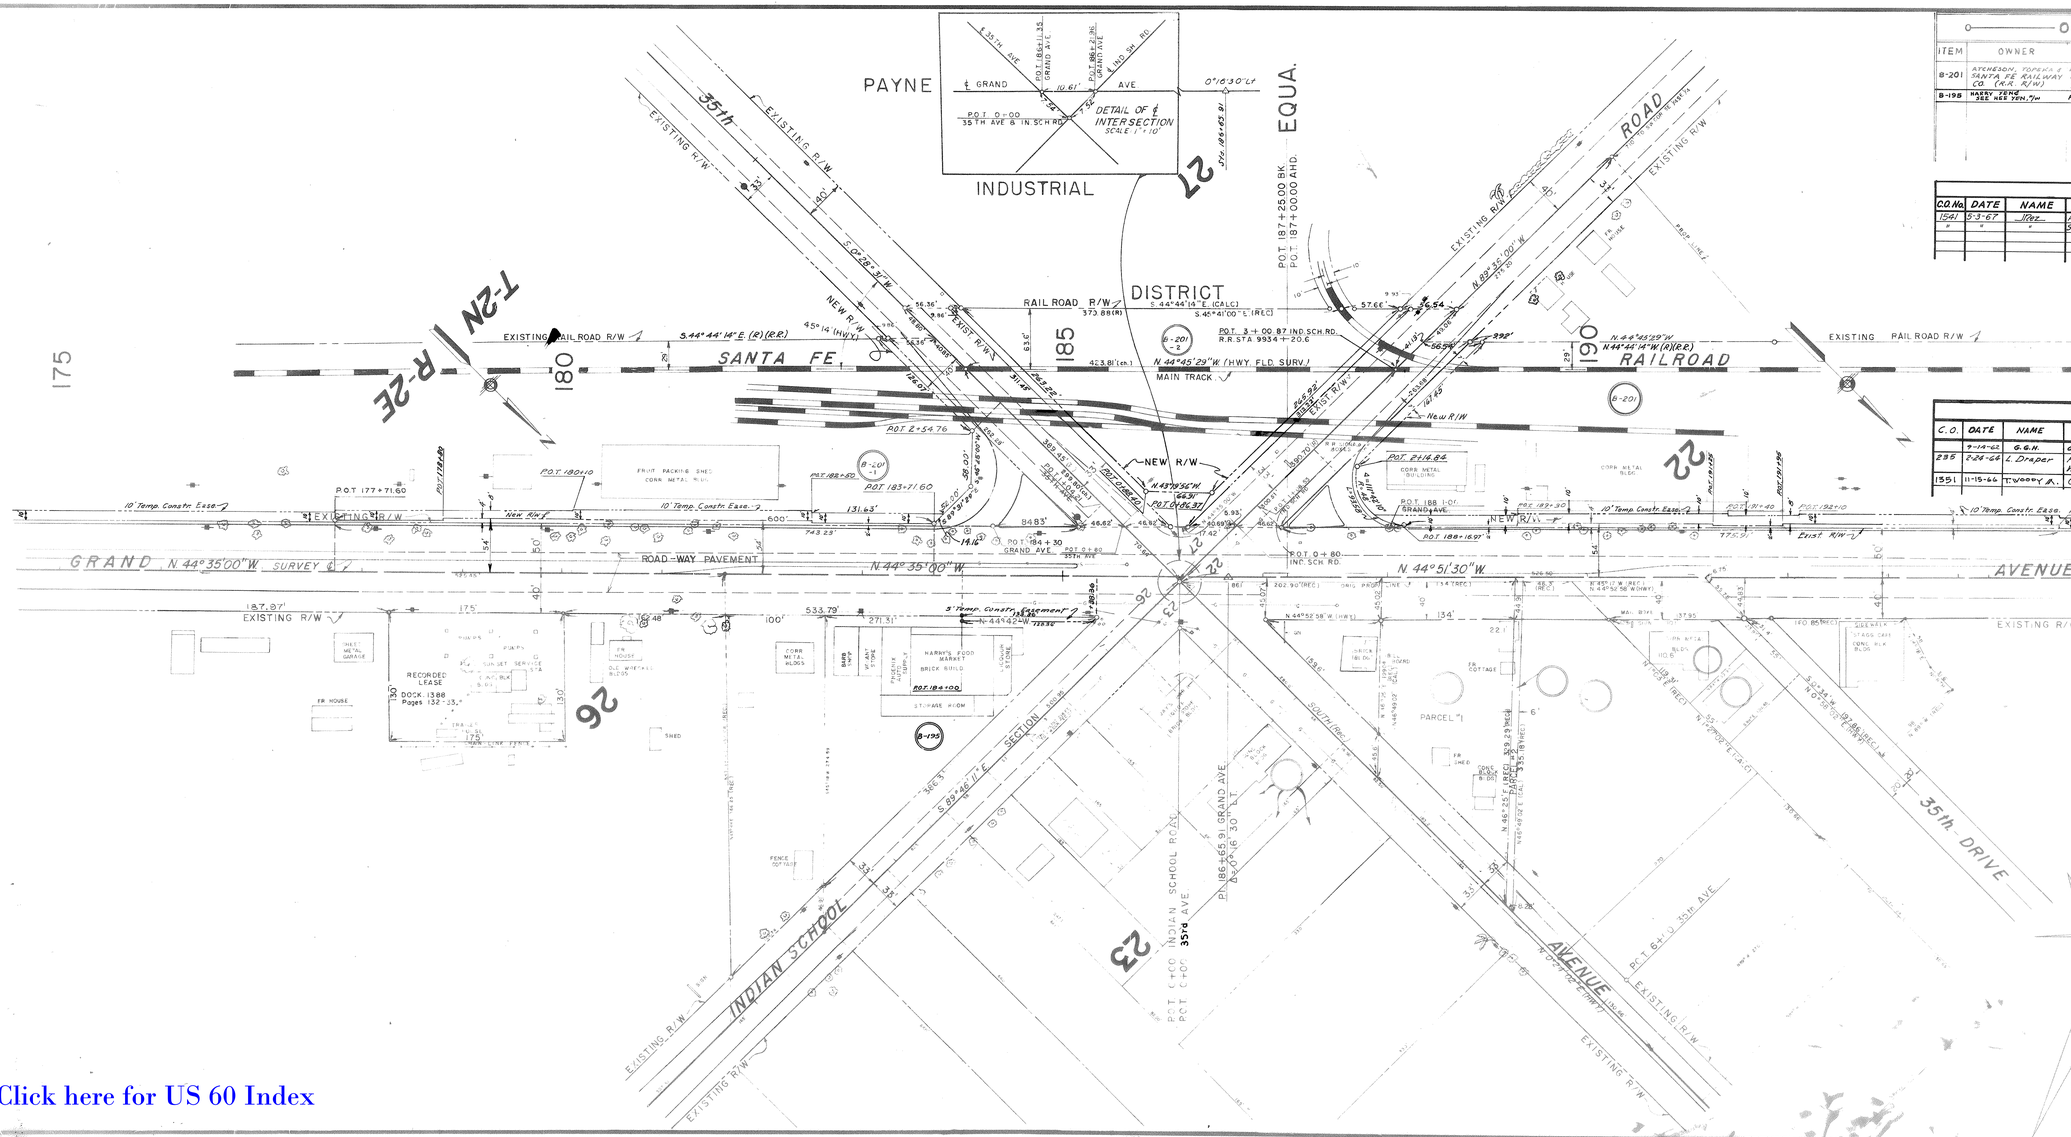

OWNERSHIP RECORD

ITEM	OWNER	DESCRIPTION	EASEMENT AREA
8-201	ATCHISON, TOPEKA & SANTA FE RAILWAY CO. (R.R. R/W)	PT. OF SE¼, SEC. 22 – T. 2 N. – R. 2 E PT. OF NW¼, SEC. 26 – T. 2 N. – R. 2 E PT. OF NW¼, SEC. 27 – T. 2 N. – R. 2 E.	SEE MAP C-7-T-657 FOR AREA OF THIS ITEM.
8-198	HARRY ZENK "SEE NEW TRN. 7/W"	PT. OF NW¼, SEC. 26 – T. 2 N. – R. 2 E. (TRACT 109)	670.50 Sq.

MAP REVISIONS

C.O. No.	DATE	NAME	DESCRIPTION
1541	5-3-67	Jlez.	Added Δ=111°42'10" to Curve C1 P.O.T. 188+16.97. Added N.44°44'14"W.(R)(R.R.) near Sta. 190. Added Dist. 56.54' Lt. Sta. 188+50. Added S.44°44'14"E.(R)(RR) near Sta. 190.
"	"	"	

MAP REVISIONS

C.O.	DATE	NAME	DESCRIPTION
	9-19-62	G.G.H.	added Temp. Const. Easement. Sta. 184+00. Add area of 670.50 Sq.
295	2-24-66	L. Draper	Rec. New R/W to Area Of Sta. 179 Sta. 186, Sta. 188 & Sta. 191 On South Westerly Side Of Grand Ave.
1551	11-15-66	T. Woody A.	Corrected 9.87' to 9.92'

NOTE:
This is to be used for Intersection Area Only. For Entire Project Limits See R/W Map: # C-7-T-657.

ARIZONA HIGHWAY DEPARTMENT
RIGHT OF WAY DIVISION

RIGHT OF WAY MAP OF
WICKENBURG – PHOENIX
U.S. 60-70-89 & ST. 93
Indian School Rd. Intersection
FEDERAL AID PROJECT F-022-2(3)
FROM STATION 175+00 TO STATION 198+00
MARICOPA CO.

ALIGNMENT AND RIGHT OF WAY IN ACCORDANCE WITH HIGHWAY PLAN
DATE 8-31-1962 R. E. Fangman
APPROVED IN ACCORDANCE WITH
H. W. Ivy
ARIZONA HIGHWAY COMMISSION

Click here for US 60 Index