11-T-286

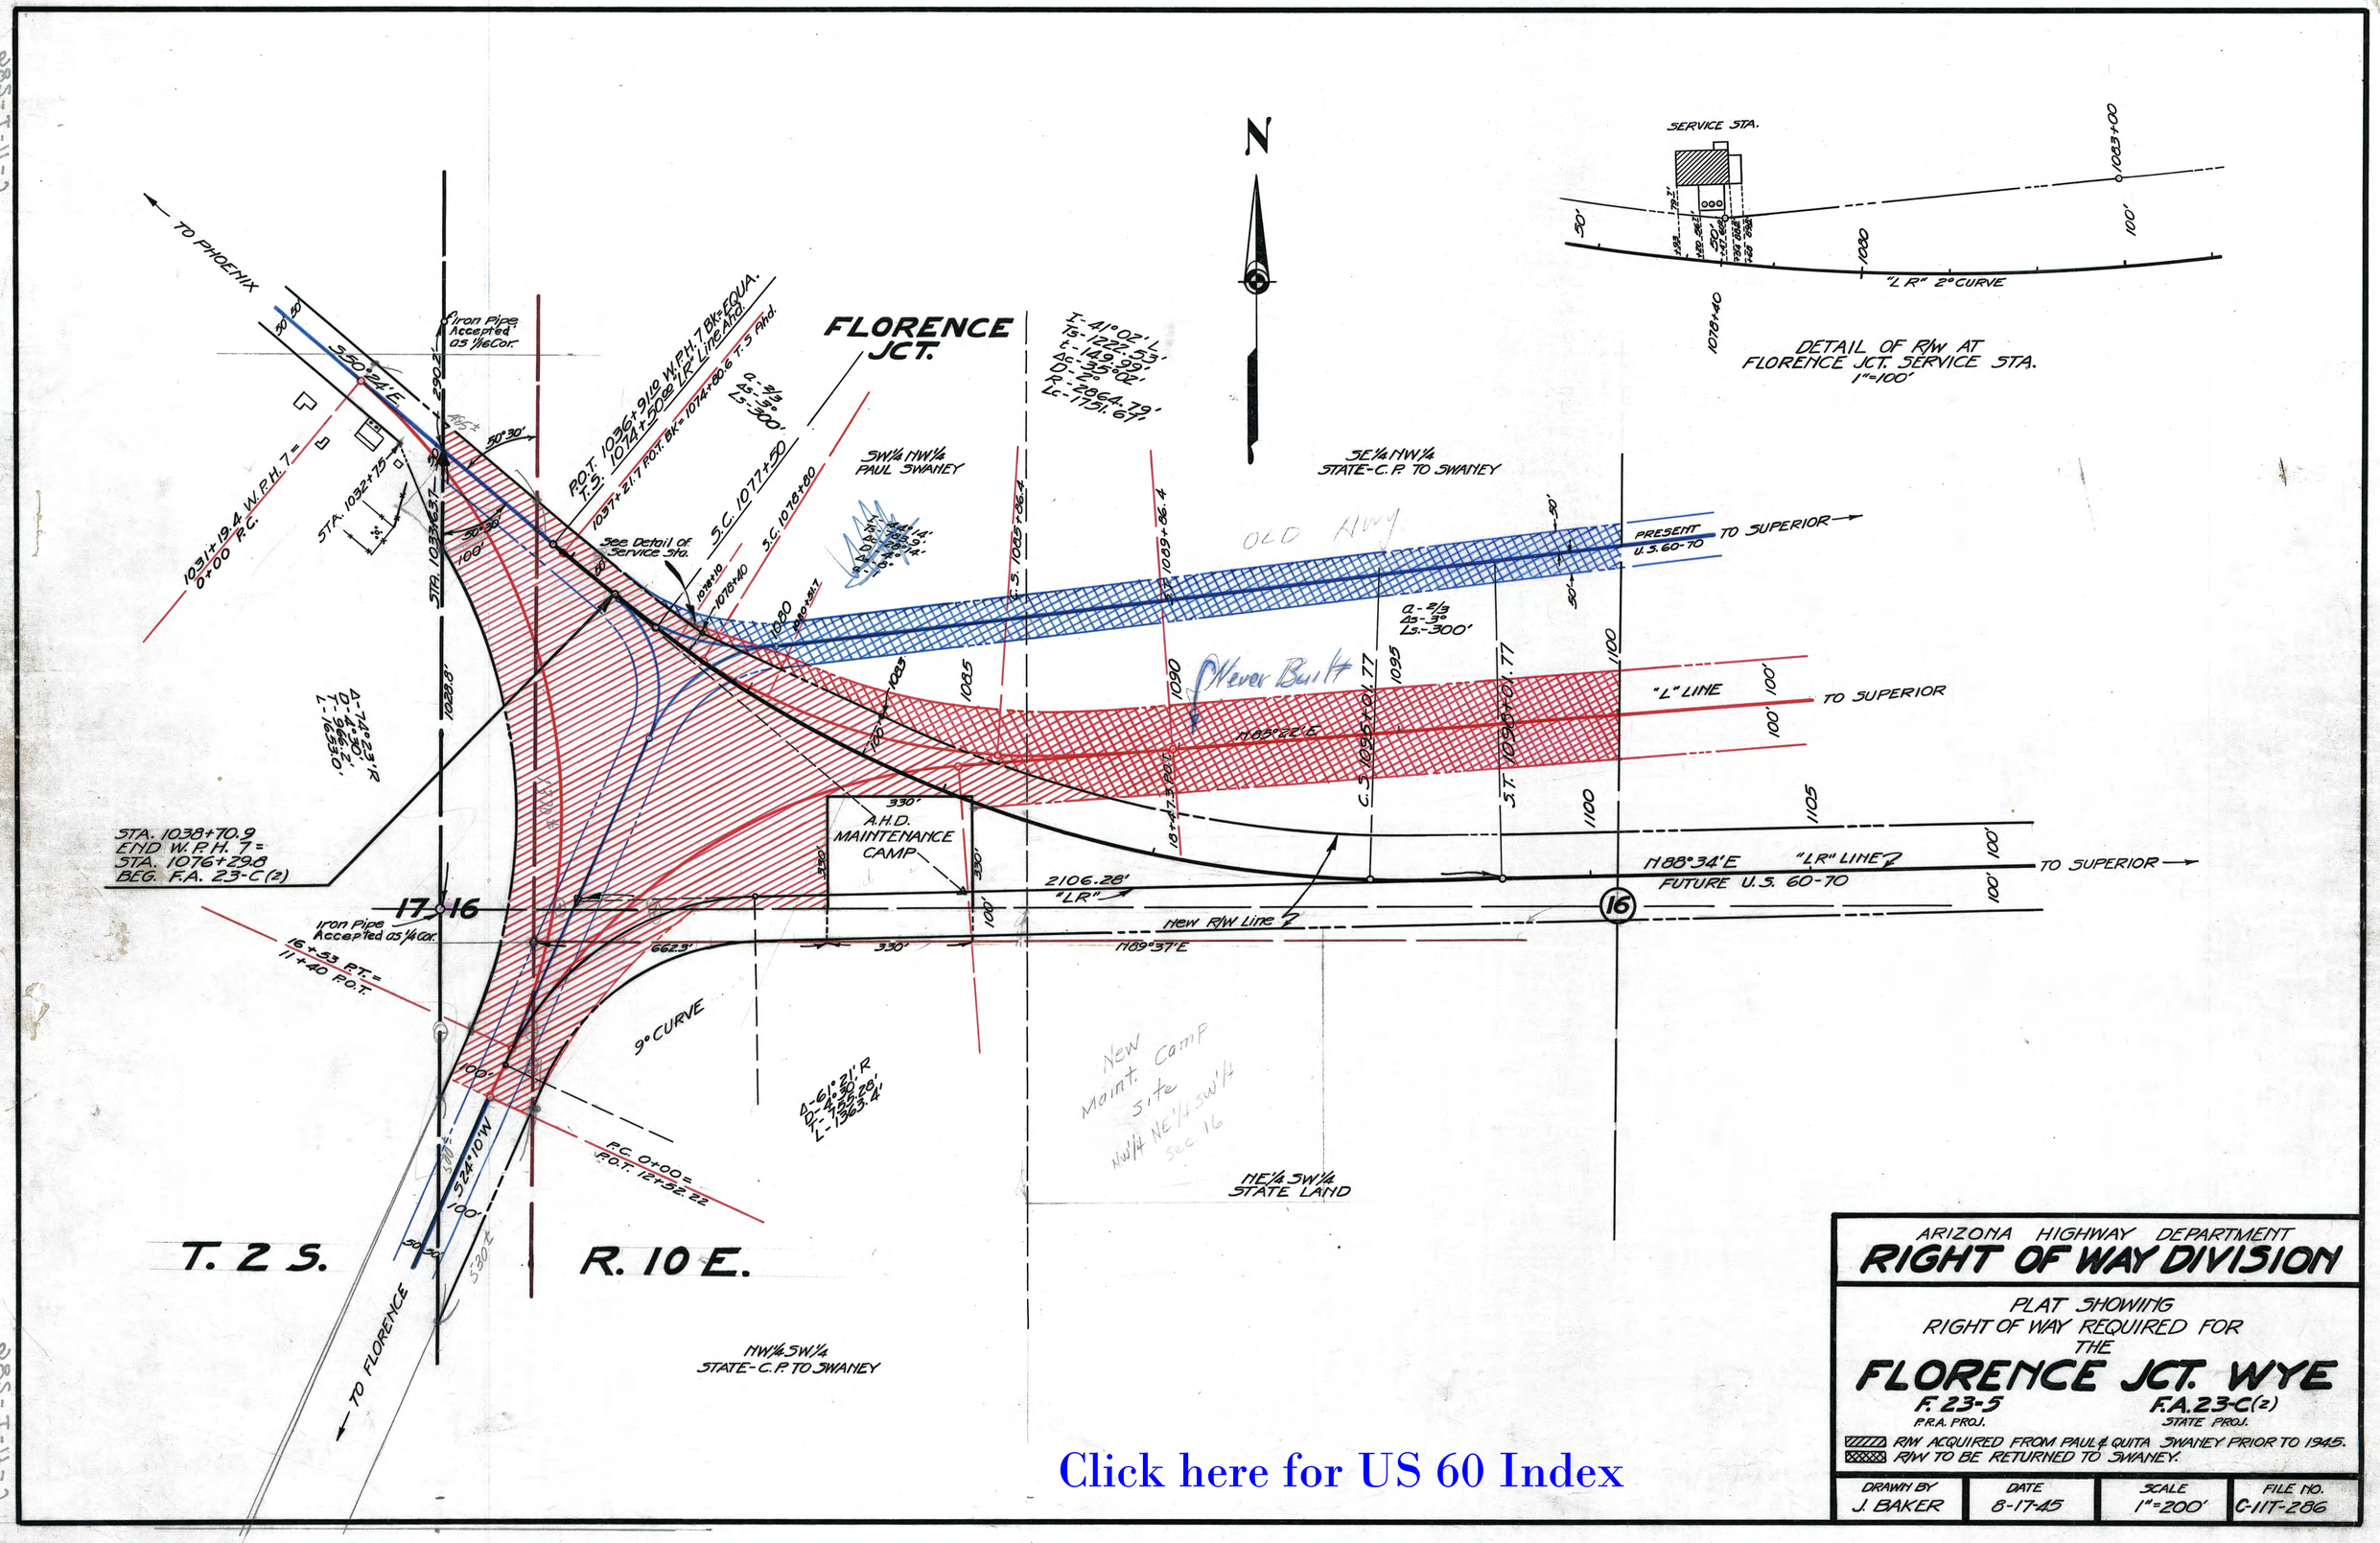

ARIZONA HIGHWAY DEPARTMENT

RIGHT OF WAY DIVISION

PLAT SHOWING RIGHT OF WAY REQUIRED FOR THE

FLORENCE JCT. WYE

F. 23-5 P.R.A. PROJ. — F.A. 23-C(2) STATE PROJ.

R/W ACQUIRED FROM PAUL & QUITA SWANEY PRIOR TO 1945.
R/W TO BE RETURNED TO SWANEY.

DRAWN BY	DATE	SCALE	FILE NO.
J. BAKER	8-17-45	1"=200'	C-11-T-286