C-4-T-305A

Click here for US 60 Index

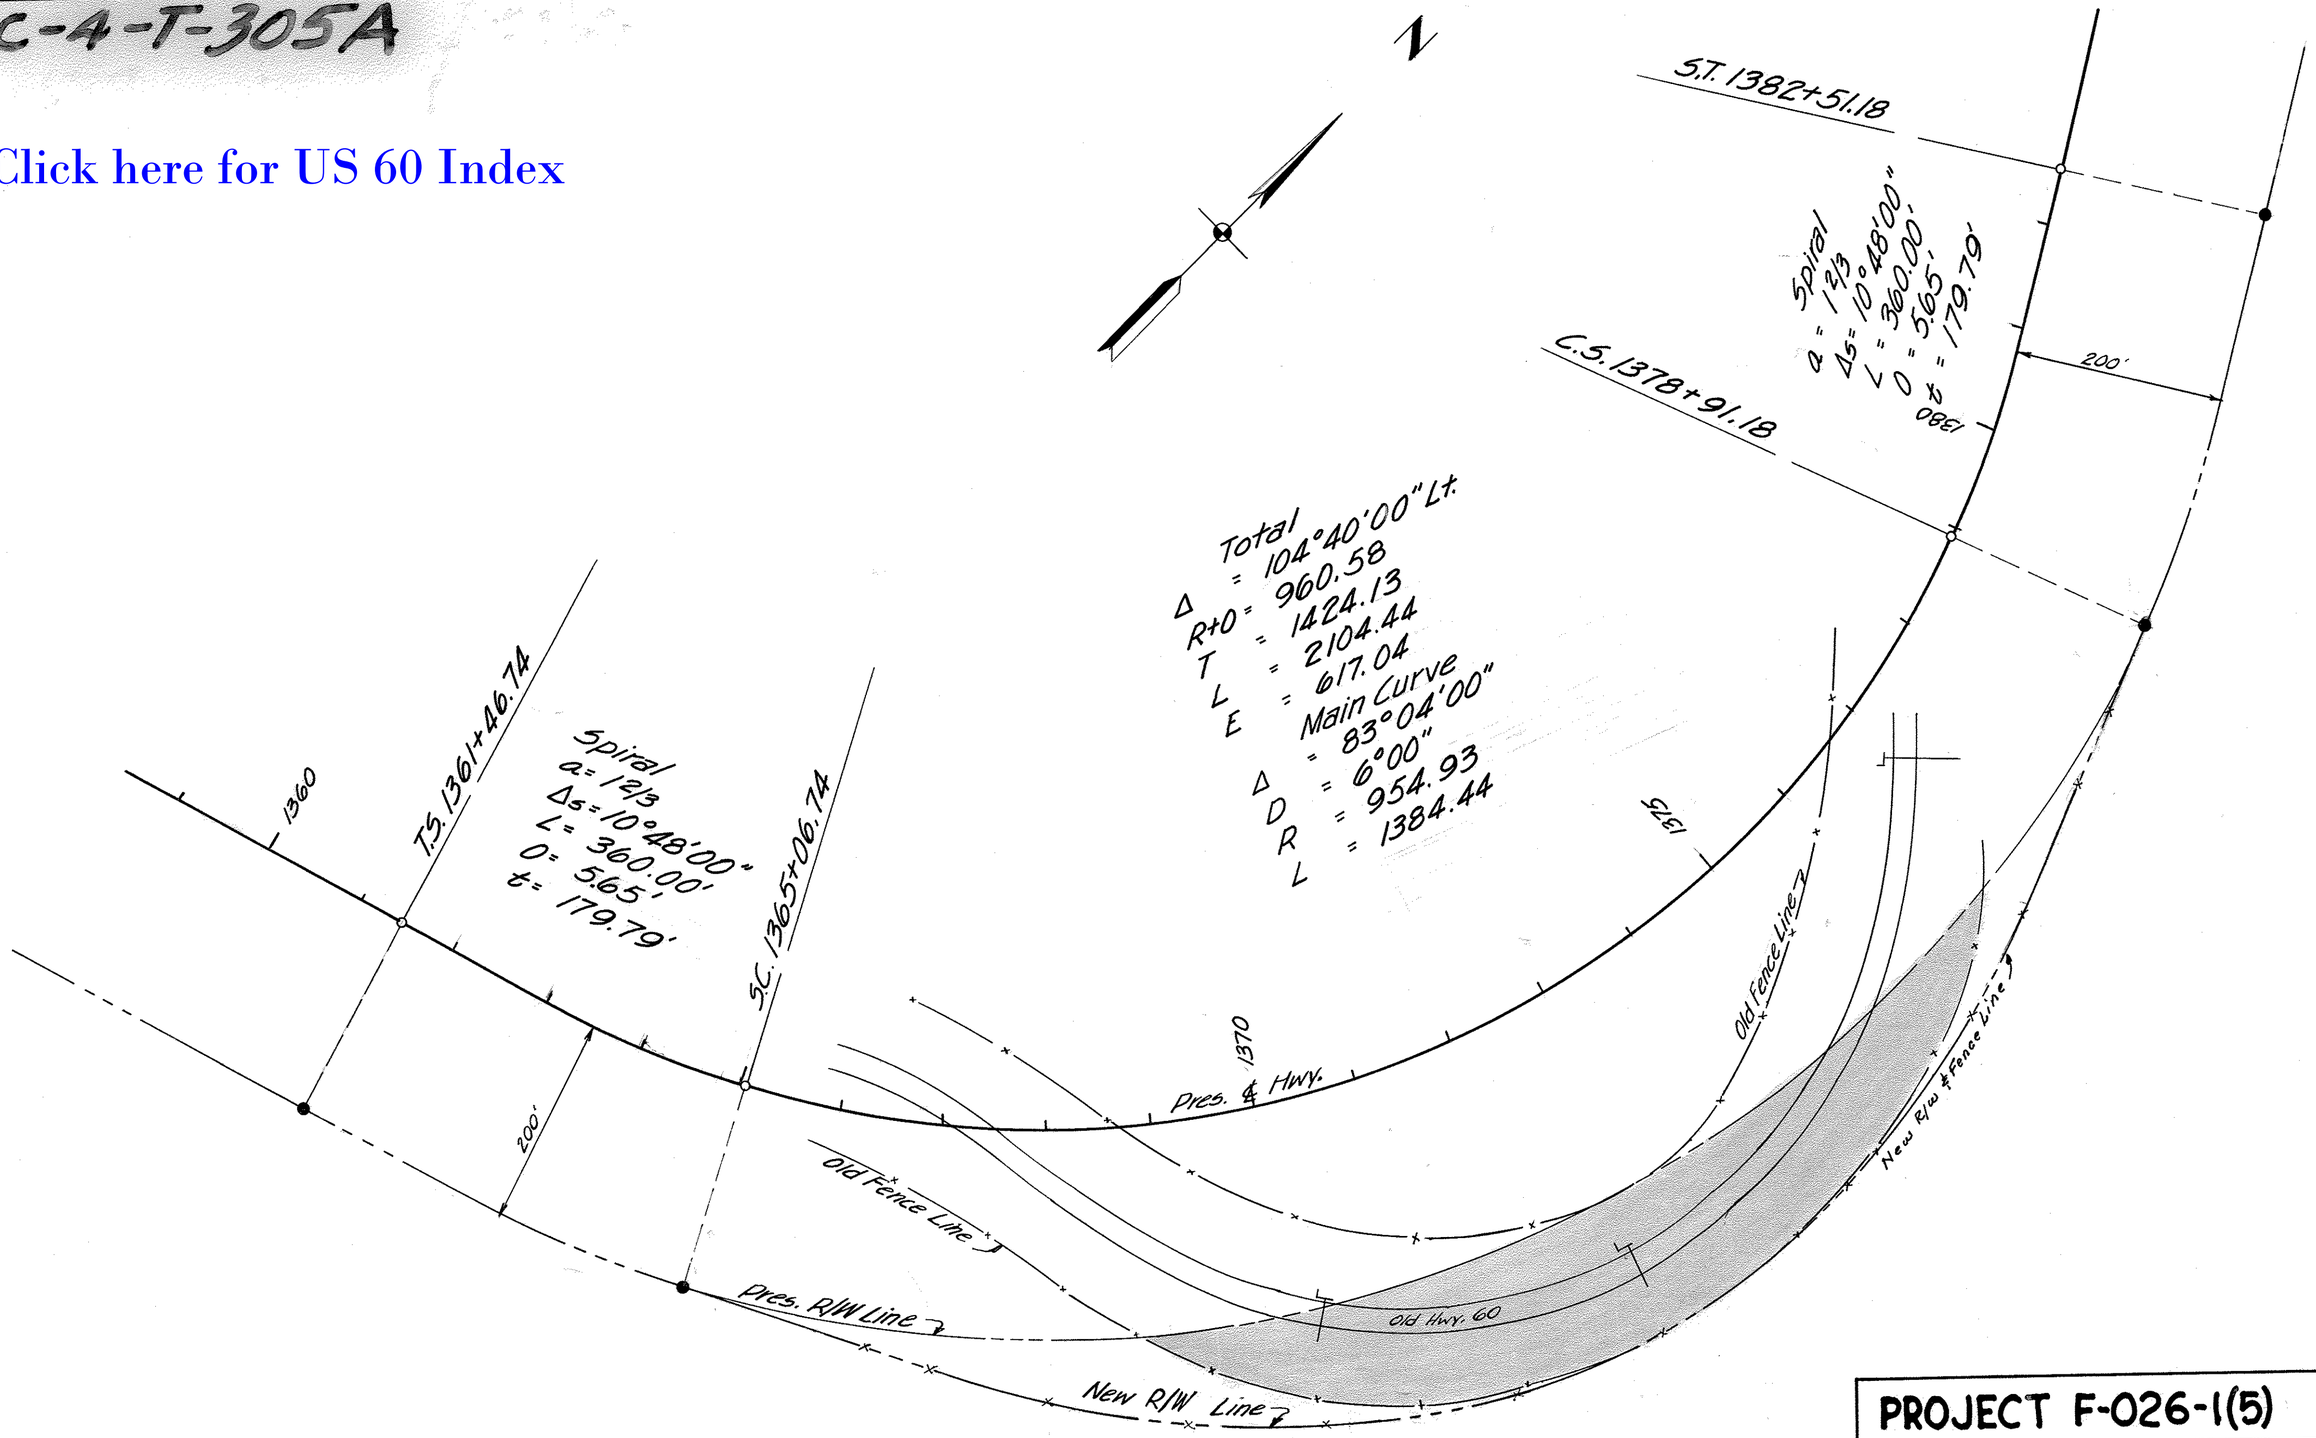

PROJECT F-026-1(5) ITEM 2050 A

ARIZONA HWY. DEPT.
GLOBE-SHOWLOW, HWY.
ROCK SPRINGS - TIMBER MT.
PROPOSED RETENTION OF
R/W in SLIDE AREA