WICKENBURG - PHOENIX HWY.
GLENDALE WEST CITY LIMIT
MARICOPA COUNTY

Click here for US 60 Index

REVISIONS				
C.O. No.	DATE	BY	DESCRIPTION	
				PROJECT NO. F-022-2-948
				DRAWING NO. D-7-T-721
				SHEET NO. 1 OF 1
				DRAWN BY RJ
				DATE COMP. 8-31-83
				SCALE 1" = 120'

OWNERSHIP RECORD										ACQUISITION RECORD				
PARCEL NUMBER	OWNER	DESCRIPTION	TOTAL AREA	AREA REQUIRED GROSS INCLUDING EXISTING R/W	AREA REQUIRED NET EXCLUDING EXISTING R/W	EASEMENT AREA	REMAINDER LEFT	REMAINDER RIGHT	SHEET NUMBER	BOARD APPROVAL	TYPE & DATE OF INSTRUMENT	RECORDED DATE	RECORDED BOOK	RECORDED PAGE
7-3196	A.T. & S.F. R.R. Co.	Pt. SE¼, Sec. 36 T3N. R.1E.				0.69 Ac. D.E.			1	10/25/84	License 2-15-84	not recorded		

RW/PLANS FILE SET

PRINTED
OCT 5 1983
R/W PLANS
PHOENIX, ARIZONA

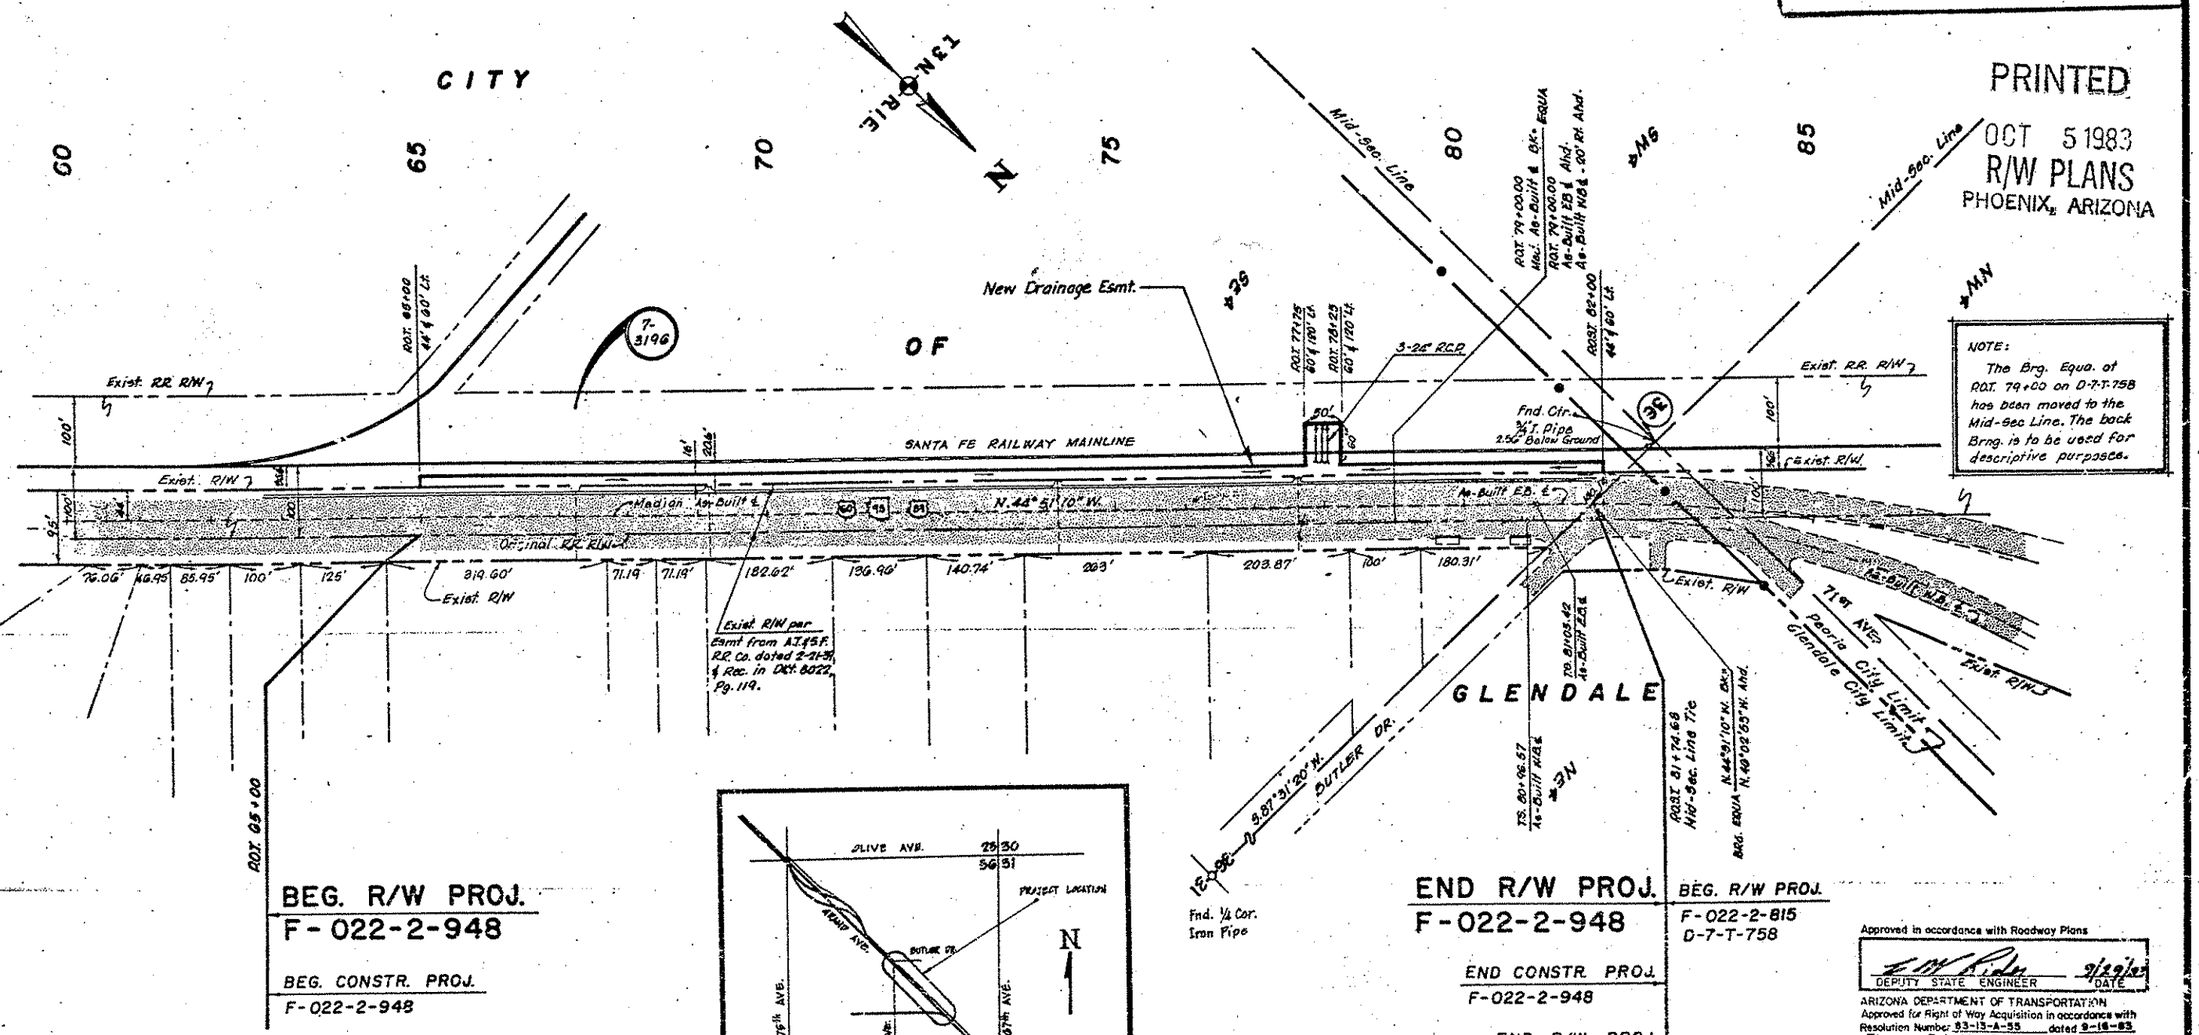

NOTE:
The Brg. Equa. at ROST. 79+00 on D-7-T-758 has been moved to the Mid-Sec Line. The back Brng. is to be used for descriptive purposes.

BEG. R/W PROJ.
F-022-2-948

BEG. CONSTR. PROJ.
F-022-2-948

END R/W PROJ.
F-022-2-948

END CONSTR. PROJ.
F-022-2-948

END R/W PROJ.
F-022-2-601
D-7-T-671

BEG. R/W PROJ.
F-022-2-815
D-7-T-758

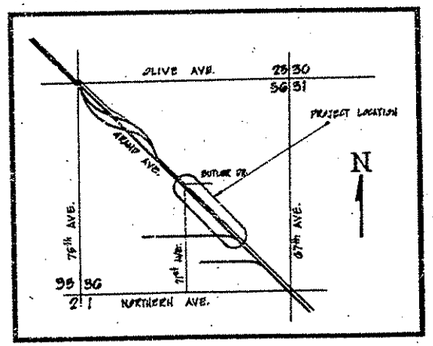

Public Hearing Requirement Certified Not Req'd
Environmental Impact Clearance Not Req'd

Approved in accordance with Roadway Plans
DEPUTY STATE ENGINEER 9/29/83 DATE
ARIZONA DEPARTMENT OF TRANSPORTATION
Approved for Right of Way Acquisition in accordance with Resolution Number 83-13-A-55 dated 9-16-83.
Thomas R. LAMMERS State Highway Engineer
CHIEF DEPUTY STATE ENGINEER 9-30-83 DATE