Click here for US 60 Index

PHOENIX—GLOBE HWY.
QUEEN CREEK BRIDGE
PINAL COUNTY

| REVISIONS | | | | | |
|---|---|---|---|---|---|
| C.O. No. | DATE | BY | DESCRIPTION | PROJECT NO. | F-022-5-913 |
| 5746 | 5-10-81 | M. Roth | Revise New R/W in Parcel 11-275 to Drainage Eqmt. | DRAWING NO. | D-11-T-438 |
| 5762 | 9-10-81 | R.L.R. | No Revisions Necessary on Bid Review (913) | SHEET NO. | 1 OF 1 |
| | | | | DRAWN BY | LFW |
| | | | | DATE COMP. | 10-20-80 |
| | | | | SCALE | 1" = 100' |

| OWNERSHIP RECORD | | | | | | | | | | ACQUISITION RECORD | | | | |
|---|---|---|---|---|---|---|---|---|---|---|---|---|---|---|
| PARCEL NUMBER | OWNER | DESCRIPTION | TOTAL AREA | AREA REQUIRED GROSS INCLUDING EXISTING R/W | AREA REQUIRED NET EXCLUDING EXISTING R/W | EASEMENT AREA | REMAINDER LEFT | REMAINDER RIGHT | SHEET NUMBER | BOARD APPROVAL | TYPE & DATE OF INSTRUMENT | RECORDED DATE | RECORDED BOOK | RECORDED PAGE |
| 11-275 | Superstition Village Ltd. | Pt. NW¼SW¼, Sec. 8, T2S, R10E | 129.0 Ac. | | 1.6 Ac. | 1.6 Ac. | 69.3 Ac. | 58.1 Ac. | 1 | 4-8-81 | D.E. 2-26-81 | 4-17-81 | 1059 | 186-177 |

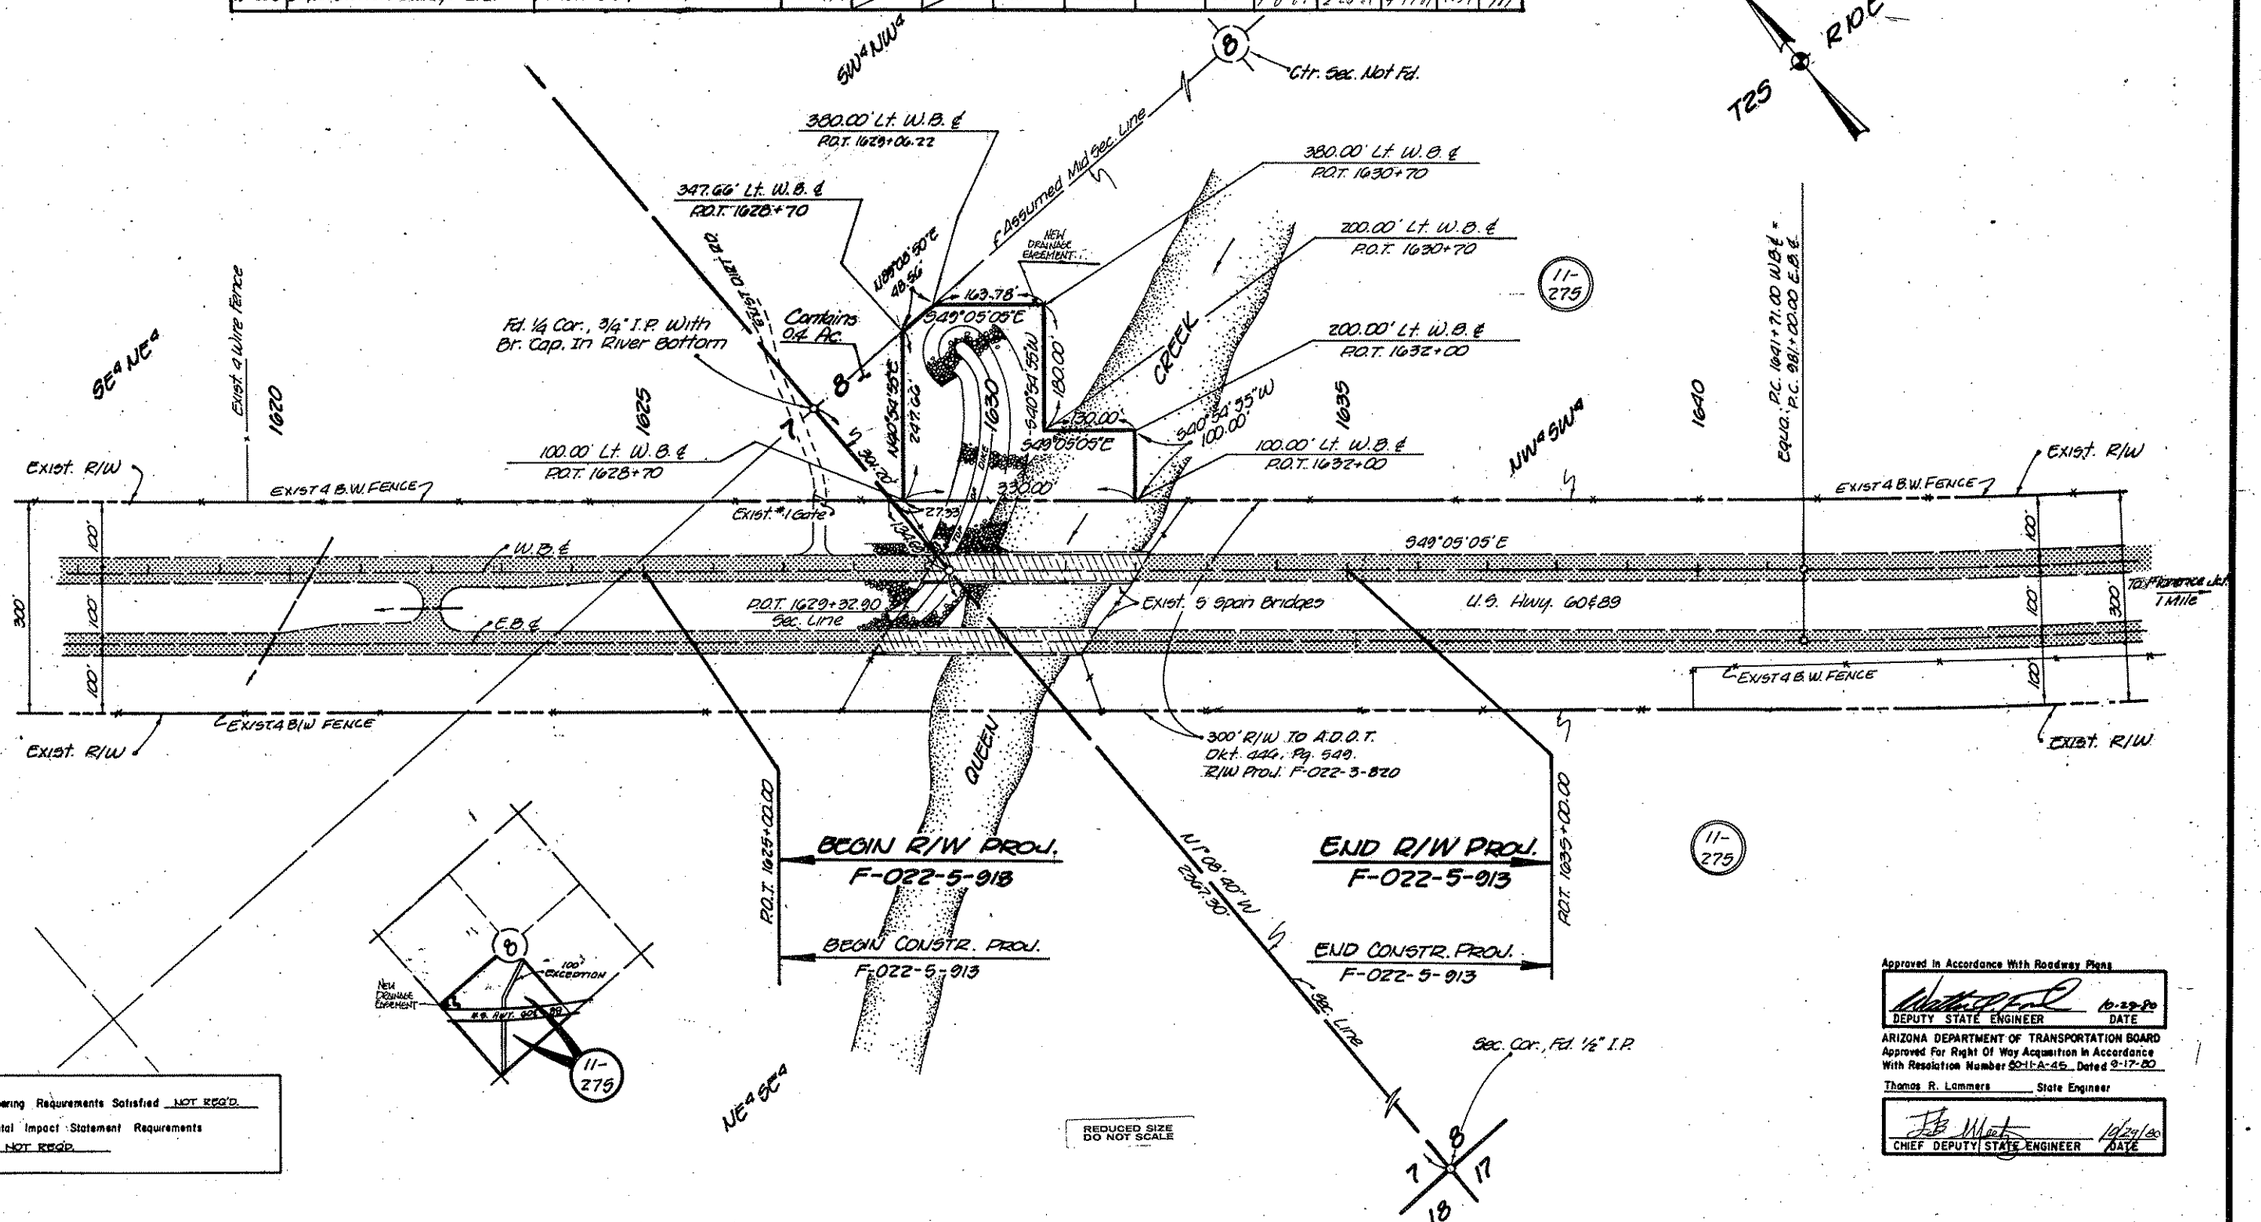


Public Hearing Requirements Satisfied NOT REQ'D.
Environmental Impact Statement Requirements Satisfied NOT REQ'D.

Approved In Accordance With Roadway Plans
DEPUTY STATE ENGINEER 10-29-80 DATE

ARIZONA DEPARTMENT OF TRANSPORTATION BOARD
Approved For Right Of Way Acquisition In Accordance With Resolution Number 80-11-A-45 Dated 9-17-80
Thomas R. Lammers State Engineer

CHIEF DEPUTY STATE ENGINEER 10/29/80 DATE

HARD COPY R/W PLANS F-022-3-820 CHECKED BY