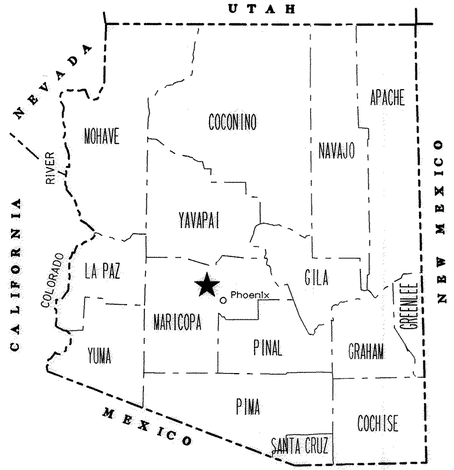

STATE OF ARIZONA
DEPARTMENT OF TRANSPORTATION
INTERMODAL TRANSPORTATION DIVISION

ADOT

RIGHT OF WAY PLAN OF THE
WICKENBURG - PHOENIX HIGHWAY
101L - 91ST AVE.
060 MA 149 H5538 01R
RAM-060-B-802

LENGTH OF PROJECT 1.0 mile DISTRICT E

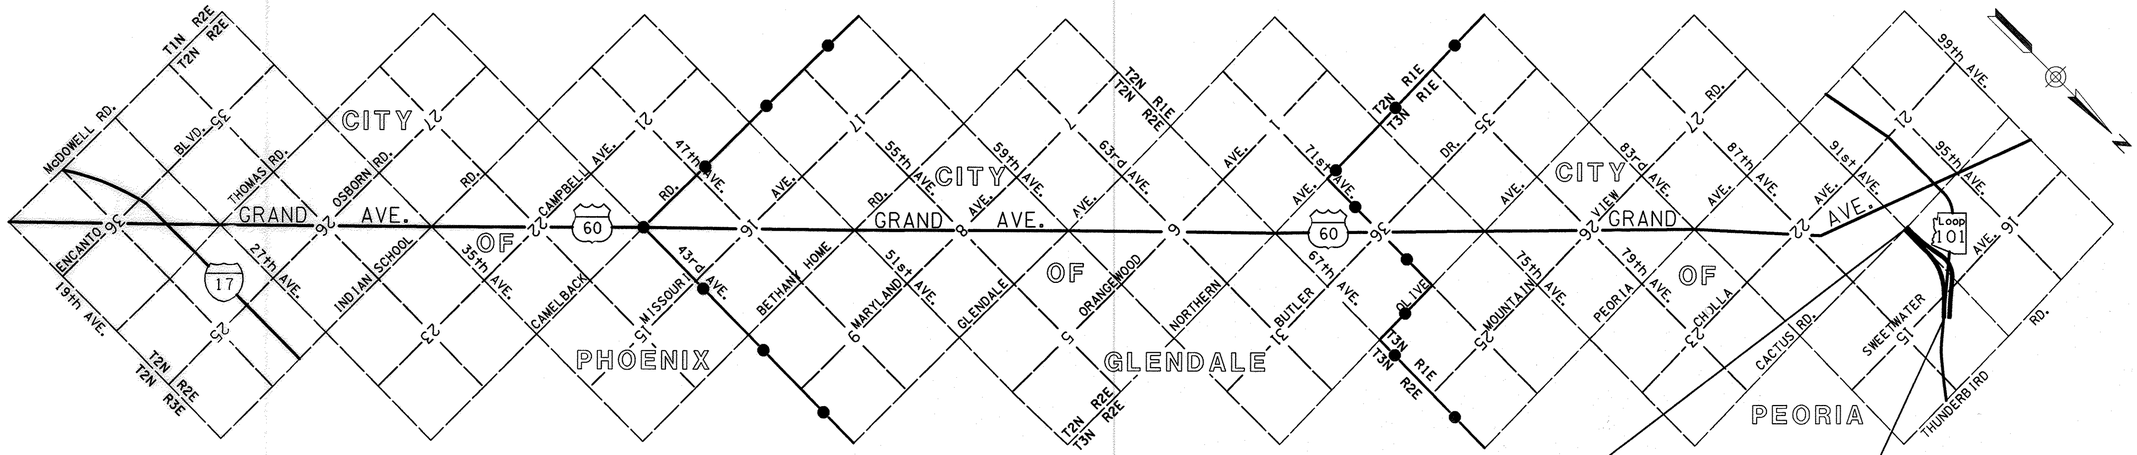

Click here for US 60 Index

POT 30+00 Ramp 91A
POT 100+00 Ramp 91B

060 MA 149 H5538 01R
RAM-060-B-802

POT 65+00 Ramp 91A
POT 130+00 Ramp 91B

APPROVED IN ACCORDANCE WITH ROADWAY PLANS
DATE 8-2-01
CHIEF R/W AGENT
JE Hansen

U. S. DEPARTMENT OF TRANSPORTATION
FEDERAL HIGHWAY ADMINISTRATION
APPROVED DATE
DIVISION ADMINISTRATOR

DRAWING NO. D-7-T-924
SHEET NO. 1 OF 7

PUBLIC HEARING REQUIREMENTS CERTIFIED _____
ENVIRONMENTAL CLEARANCE (NO STATUS)
C & S REVIEW _____
BID SET REVIEW _____

ARIZONA DEPARTMENT OF TRANSPORTATION BOARD
APPROVED FOR RIGHT OF WAY ACQUISITION IN ACCORDANCE
WITH RESOLUTION 2011-03-A-020 DATED MARCH 24 2011

ARIZONA DEPARTMENT OF TRANSPORTATION BOARD
APPROVED FOR RIGHT OF WAY ACQUISITION IN ACCORDANCE
WITH RESOLUTION 2000-01-A-009 DATED JAN 21 2000
RESOLUTION 2000-10-A-089 DATED OCT 20 2000
EDWARD D. WRIGHT STATE ENGINEER

ccccSYSTIMEcccc ccccDGNcSPECIFICATIOccccc

STEVE L

Click here for US 60 Index

OWNERSHIP RECORD

PARCEL NUMBER	OWNER	DESCRIPTION	TOTAL AREA	AREA REQUIRED GROSS INCLUDING EXISTING R/W	AREA REQUIRED NET EXCLUDING EXISTING R/W	NEW EASEMENTS	EXISTING EASEMENTS	REMAINDER LEFT	REMAINDER RIGHT	SHEET NO.
7-9336	TDH INVESTMENTS, L.L.C.	PT SE4 SEC 16, T3N, R1E	307,038	① 45,424				261,614		4&7
7-9338	TRIPLE B FARMS	PT W2, SEC 15, T3N, R1E	6,264,729		237,125	② 1,416			6,027,604	4-6
7-9339	CACTUS HEIGHTS, L.L.C.	PT SE4 SEC 16, T3N, R1E	453,483	58,784	29,547			394,699		4
7-9637	GILBERT R. SUITER	PT SE4 SEC 16, T3N, R1E	306,854	173,391	126,842	476 TCE		133,463		4,5

ACQUISITION RECORD

CHIEF R/W AGENT APPROVAL	INSTRUMENT TYPE	INSTRUMENT DATE	RECORDED DATE	RECORDED DOCUMENT
	FOC	4-16-02	6-13-02	02-607420
	FOC	2-7-05	3-10-05	05-0295071
	WD	6-18-01	7-25-01	01-0668975
	FOC	4-2-04	5-3-04	04-0485703

Note : All areas are in square feet unless otherwise indicated.

① Parcel required for underlining fee and access control acquisition.

② Total area of irrigation and power line easements to be acquired in ADOT's name for Salt River Project.

REVISIONS

C.O. NO.	DATE	BY	DESCRIPTION
9490	JUN01	URS	Added Esmt area for 7-9338

DRAWING NO. D-7-T-924
HARD COPY SEE ATTACHED SURVEY
DRAWN/DATE DRB - SEP 00
CHECKED S LAING

URS 7720 North 16th Street Suite 100 - Phoenix, AZ 85020 - 602.371.1100

ROUTE US 60

SECTION 101L - 91ST AVENUE

ARIZONA DEPARTMENT OF TRANSPORTATION
INTERMODAL TRANSPORTATION DIVISION
RIGHT OF WAY PLANS SECTION

HIGHWAY WICKENBURG - PHOENIX

PROJECT NO. RAM-060-B-802

TRACS NO. 060 MA 149 H5538 01R

REGISTERED LAND SURVEYOR 21080 ROBERT J. PECHA ARIZONA U.S.A. 4-11-05

SHEET 2 OF 7

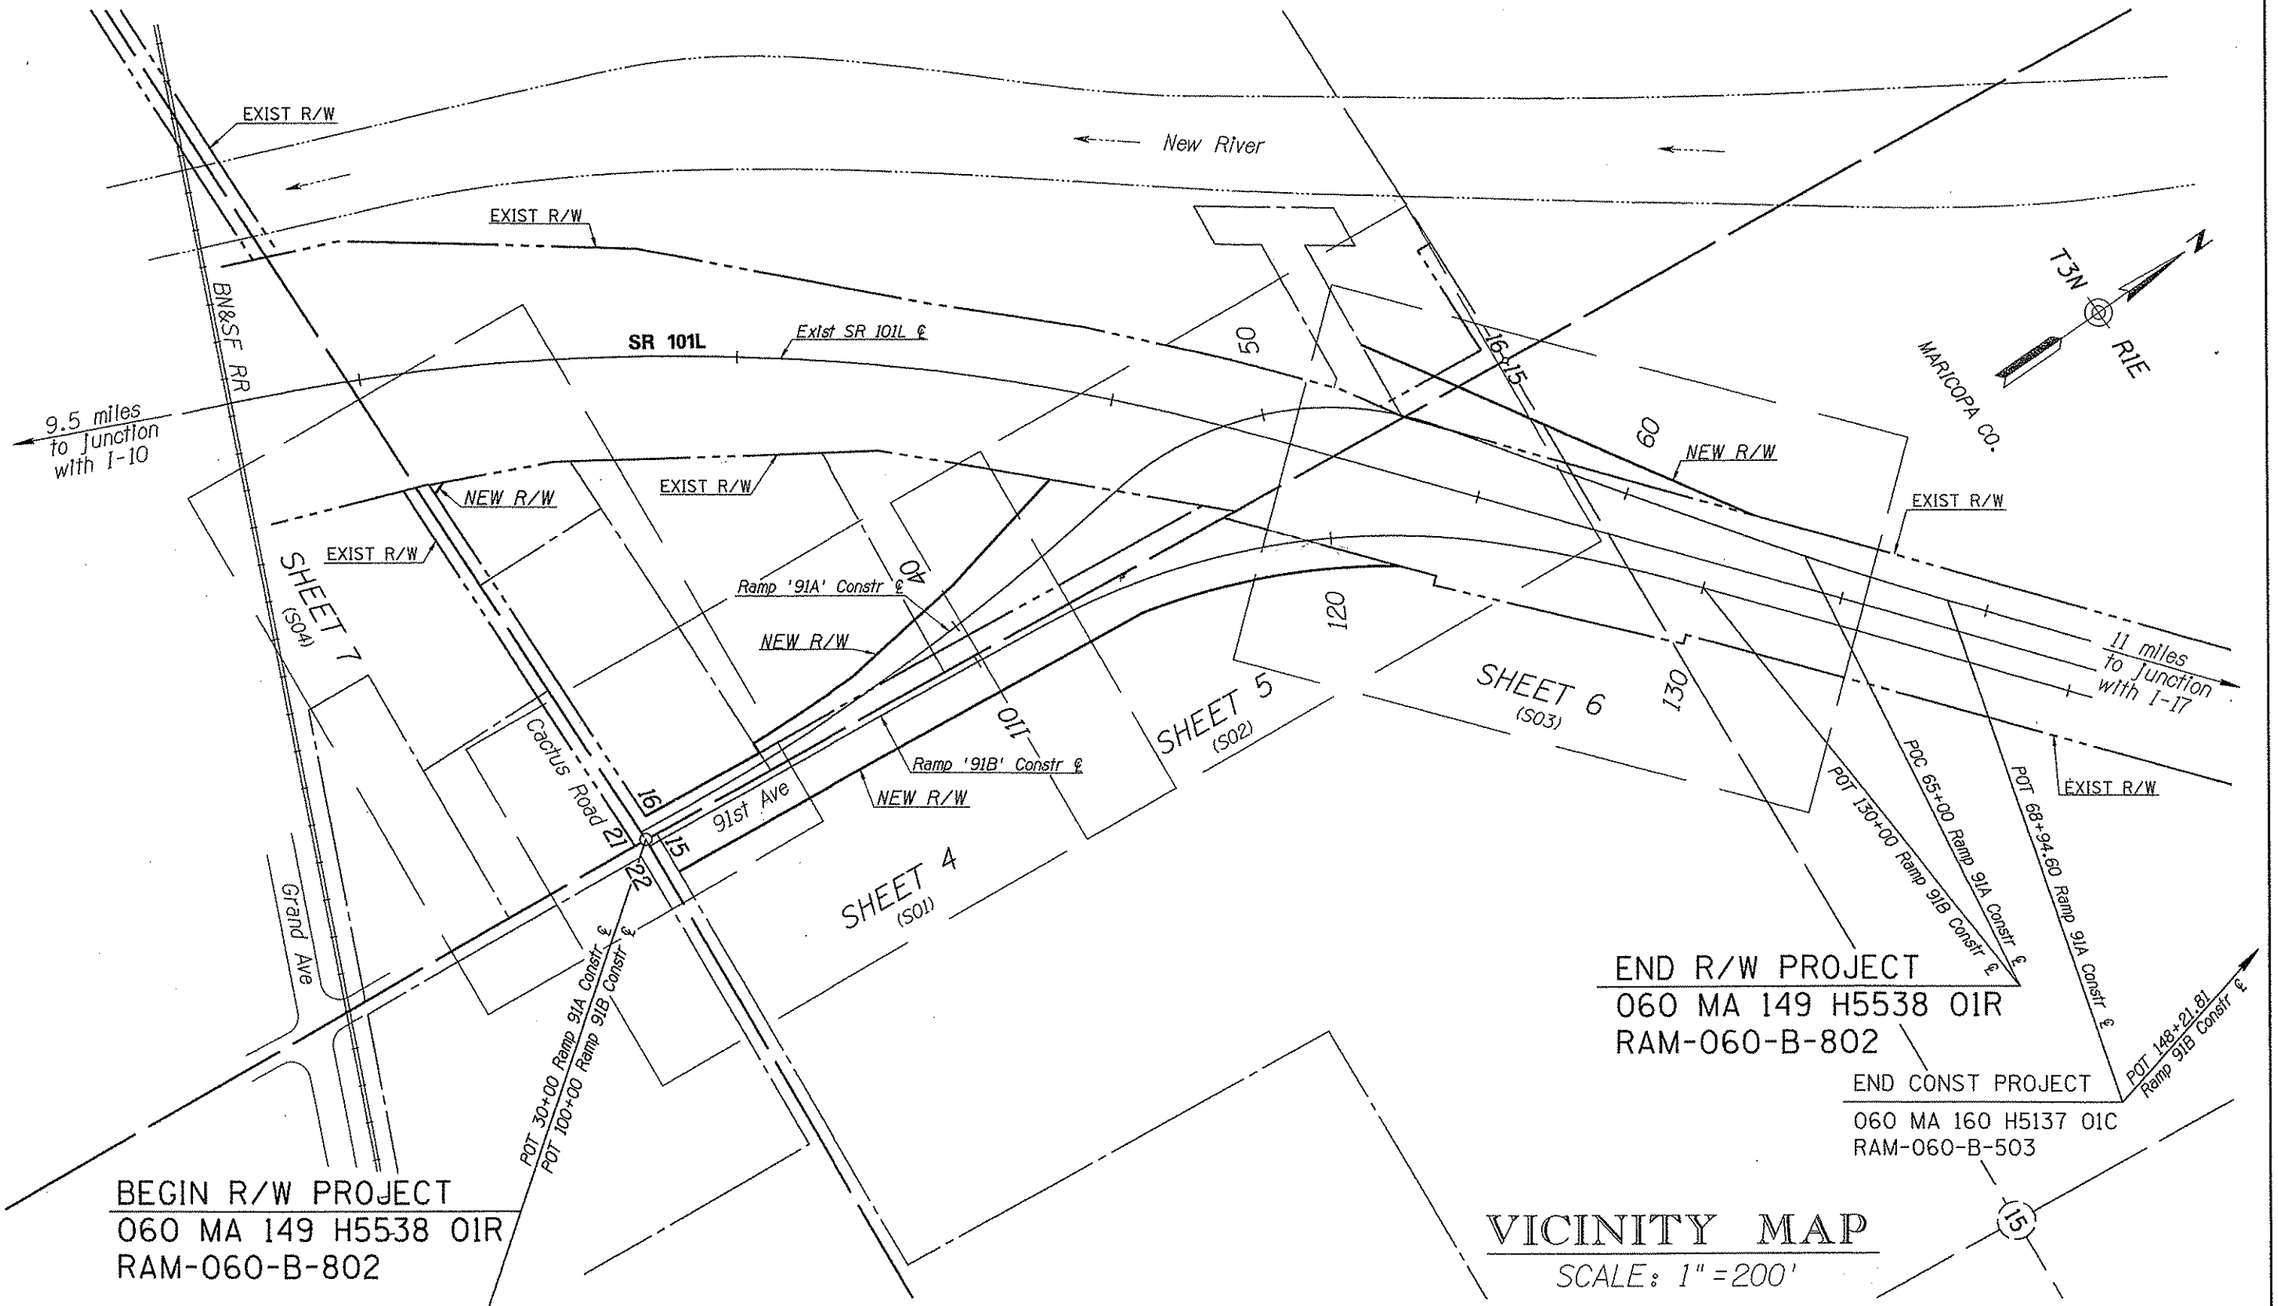

VICINITY MAP

SCALE: 1" = 200'

Click here for US 60 Index

REVISIONS			
C.O. NO.	DATE	BY	DESCRIPTION

DRAWING NO.	D-7-T-924
HARD COPY	SEE ATTACHED SURVEY
DRAWN /DATE	DRB - OCT 00
CHECKED	S LAING
URS	7720 North 16th Street Suite 100 - Phoenix, AZ 85020 - 602.371.1100
ROUTE	US 60
SECTION	101L - 91ST AVENUE

ARIZONA DEPARTMENT OF TRANSPORTATION
INTERMODAL TRANSPORTATION DIVISION
RIGHT OF WAY PLANS SECTION

HIGHWAY: WICKENBURG - PHOENIX
PROJECT NO.: RAM-060-B-802
TRACS NO.: 060 MA 149 H5538 01R

REGISTERED LAND SURVEYOR — 21080 ROBERT J. PECHA — ARIZONA U.S.A.

SHEET 3 OF 7

ccccSYSTIMEccccc ccccDGNcSPECIFICATIONccccc

1/4 Corner
Set PK nail per ROS

30' WIDE ESMT FOR SEWER AND OR WATER MAINS DOC NO 83-081348

MATCH SHEET 7

MATCH LINE

EXIST R/W

55' WIDE ESMT FOR SEWER AND OR WATER MAINS DKT 14420, PG 393

* Parcel required for underlying fee and access control acquisition.

*7-9336

NE 4 NE 4

Section Line

N87°08'23"E - 2663.95'

2639.90'

140'

30

CACTUS ROAD

3' WIDE ESMT FOR OVERHEAD AND UNDERGROUND POWER DKT 12381, PG 380

POT 29+99.76 Ramp 91A Constr ℄

31.00' LT POT 30+30.77 Ramp 91A Constr ℄

POT 31+24.25 Ramp 91A Constr ℄

25.37' LT POC 33+78.91 Ramp 91A Constr ℄

767.22'(R)

55.00' LT POC 33+78.25 Ramp 91A Constr ℄ LTB=N01°35'42"W

35

RAMP 91A Constr ℄
CURVE DATA
PI 37+65.93
Δ=12°46'49"LT
D=01°00'00"
T=641.67'
L=1278.02'
R=5729.58'

7-9339

SE 4 SE 4

MARICOPA CO.
SCALE 1" = 50'

T3N R1E

7-9637

55.00' LT POC 37+00.00 Ramp 91A Constr ℄ LTB=N04°48'45"W

NEW R/W

664.78'(R)

40

90.00' LT POC 40+61.00 Ramp 91A Constr ℄

SHEET 5

MATCH

N17°43'29"W - 380.08'

134.62'

N12°13'26"W - 358.09'

223.47'

R=5674.58' - L=318.66'

EXIST R/W

N00°56'42"E - 346.93'

380'(R)

S87°08'23"W - 29.64'

55'

533.41'

10' WIDE ESMT FOR EXISTING UTILITIES DOC NO 84-016707

Ramp 91A Constr ℄

S89°03'18"E 103.54'

EXIST R/W

811.87'

NEW 16' WIDE SRP IRRIGATION ESMT
SEE DETAIL "A" ON SHEET 7

N00°56'42"E

55.12'

24'

346.93'

91st AVENUE

55.12'

1721.86'

Section Line

N00°56'42"E - 2609.87'

529.75'

880.15'(R)

880.81'

55'

16-915

91st AVENUE

Section Corner
Fnd City of Peoria
brass cap In Handhole

℄ 8' WIDE AERIAL ESMT FOR ELECTRIC LINES DOC NO 86-188763

ESMT FOR COMMUNICATION AND OTHER FACILITIES DOC NO 85-144470

18.5'

64.5'

96.5'

115'

N00°56'42"E

Ramp 91B Constr ℄

64.5'

96.5'

1/4 Corner
Fnd Maricopa County
Engineering Dept brass
cap In pothole

LINE

POT 29+99.76 91A Constr ℄

POT 100+00 91B Constr ℄

115.02'

33'

33'

POT 100+00.00 Ramp 91B Constr ℄

EXIST R/W

N89°46'35"E - 2637.19'

2618.69'

960'

Section Line

NEW 16' WIDE SRP IRRIGATION ESMT
SEE DETAIL "A" ON SHEET 7

NEW R/W

N00°56'42"E - 1404.90'

105

110

MATCH

96.50' RT. POT 100+34.98 Ramp 91B Constr ℄

NEW 8' WIDE SRP POWER LINE ESMT
SEE DETAIL "A" ON SHEET 7

POT 29+99.76
Ramp 91A Constr ℄

N87°08'23"E
24.05'

33.07'
33.01'

346.93'
1721.86'

N89°46'35"E
18.50'

POT 100+00.00
Ramp 91B Constr ℄

7-9338

SW 4 SW 4

NW 4 NW 4

℄ ESMT FOR TRANMISSION LINES (NO WIDTH)
DKT 5059, PG 476
DKT 5059, PG 477

1/4 Corner
Fnd City of Peoria
brass cap In handhole

BEGIN R/W PROJECT
060 MA 149 H5538 01R
RAM-060-B-802

BEGIN CONST PROJECT
060 MA 160 H5137 01C
RAM-060-B-503

PARCEL INSERT

7-9339
7-9637
7-9336
7-9338

Click here for US 60 Index

REVISIONS			
C.O. NO.	DATE	BY	DESCRIPTION
9490	JUN01	URS	Added New SRP Power & Irrig Esmt

DRAWING NO.	D-7-T-924
HARD COPY	SEE ATTACHED SURVEY
DRAWN/DATE	DRB - OCT 00
CHECKED	S LAING
URS	7720 North 16th Street Suite 100 - Phoenix, AZ 85020 - 602.371.1100
ROUTE	US 60
SECTION	101L - 91ST AVENUE

ARIZONA DEPARTMENT OF TRANSPORTATION
INTERMODAL TRANSPORTATION DIVISION
RIGHT OF WAY PLANS SECTION

HIGHWAY: WICKENBURG - PHOENIX
PROJECT NO.: RAM-060-B-802
TRACS NO.: 060 MA 149 H5538 01R

REGISTERED LAND SURVEYOR
21080
ROBERT J. PECHA
ARIZONA, U.S.A.

SHEET 4 OF 7

ccccSYSTIMEcccc ccccDGNcSPECIFICATIONcccc

RAMP 91A Constr ℄
CURVE DATA
PI 37+65.93
Δ=12°46'49"LT
D=01°00'00"
T=641.67'
L=1278.02'
R=5729.58'

NEW TEMP CONSTR ESMT
NEW R/W
20'
7-9637
MATCH SHEET 4
N17°43'29"W - 380.08'
Approx 1/16 Line
PT 44+02.27 Ramp 91A Constr ℄
N11°50'07"W
10' WIDE ESMT FOR EXISTING UTILITIES DOC NO 84-016707
EXIST R/W
811.87'
Section Corner Fnd City of Peoria brass cap in Handhole
880.81'
880.15'(R)
Section Line
N00°56'42"E - 2609.87'
1721.86'
N00°56'42"E
64.5'
96.5'
55'
16
15
21
22
LINE
MATCH
N00°56'42"E - 1404.90'
PC 111+94.70 Ramp 91B Constr ℄
Approx 1/16 Line
80.00' RT POC 114+51.37 Ramp 91B Constr ℄ LTB=N08°38'42"E
115
NEW R/W
R=1829.86' - L=698.78'
7-9338
SW 4 SW 4
80'
49'
RAMP 91B Constr ℄
CURVE DATA
PI 118+37.46
Δ=37°12'05"RT
D=03°00'00"
T=642.76'
L=1240.04'
R=1909.86'
120
NW 4 SW 4
80.00' RT
POC 121+80.70
Ramp 91B Constr ℄
LTB=N30°31'30"E

RAMP 91A Constr ℄
CURVE DATA
PI 50+67.84
Δ=61°36'59"RT
D=06°45'00"
T=596.17'
L=912.84'
R=848.83'
139.00' LT POT 44+44.63 Ramp 91A Constr ℄
SE 4 SE 4
45
N59°31'36"E - 410.29'
PC 45+61.68 Ramp 91A Constr ℄
Ramp 91A Constr ℄
Exist SR 101L ℄
LOOP 101 SB
LOOP 101 NB
SR 101L
EXIST R/W
NE 4 SE 4
55
66.06'
EXISTING CITY OF PEORIA WELL SITE TO REMAIN
88.19'
135.00'
N89°03'18"W - 55.00'
N44°07'32"W - 46.00'
N45°52'28"W - 16.00'
S44°07'32"E - 30.00'
35.69'
1,797.09' (Tie to Section Corner)
S89°03'18"E - 26.76'
N45°23'53"E - 481.20'
NEW 16' WIDE SRP IRRIGATION ESMT
Ramp 91B Constr ℄
N45°52'28"E - 1,199.00'
S45°52'28"W - 1,198.62'
MATCH LINE
MATCH SHEET 6

MARICOPA CO.
SCALE 1"=50'
T3N R1E
N
ADOT EXCESS R/W
(See R/W Project 600-0-703)
197.00' LT POC 52+34.04 Ramp 91A Constr ℄
NEW R/W
N53°37'31"E - 1299.76'
1/4 Corner Fnd Maricopa County Engineering Dept brass cap in pothole
16
15
55
PT 54+74.51 Ramp 91A Constr ℄
N45°46'52"E
NEW 20' WIDE WATER & SEWER ESMT TO BE GRANTED TO CITY OF PEORIA
20' WIDE ESMT FOR WATER & SEWER DOC NO 99-0602670
OPERATION AND MAINTANCE OF A SRP EXISTING LAND RIGHT (UNDEFINED WIDTH) FOR THE OPERATION AND MAINTANCE OF A DITCH BY QUIT-CLAIM DEED BOOK 181 OF DEEDS, PAGE 132-133.

Click here for US 60 Index

REVISIONS			
C.O. NO.	DATE	BY	DESCRIPTION
9490	JUN01	URS	Added New SRP Irrigation Esmt

DRAWING NO.	D-7-T-924
HARD COPY	SEE ATTACHED SURVEY
DRAWN/DATE	DRB - OCT 00
CHECKED	S LAING
URS	7720 North 16th Street Suite 100 - Phoenix, AZ 85020 - 602.371.1100
ROUTE	US 60
SECTION	101L - 91ST AVENUE

ARIZONA DEPARTMENT OF TRANSPORTATION
INTERMODAL TRANSPORTATION DIVISION
RIGHT OF WAY PLANS SECTION

HIGHWAY: WICKENBURG - PHOENIX
PROJECT NO.: RAM-060-B-802
TRACS NO.: 060 MA 149 H5538 01R

REGISTERED LAND SURVEYOR 21080 ROBERT J. FECHA ARIZONA, U.S.A.

SHEET 5 OF 7

cccccSYSTIMEccccc cccccDGNcSPECIFICATIONccccc

RAMP 91A Constr ℄
CURVE DATA
PI 50+67.84
Δ=61°36'59"RT
D=06°45'00"
T=506.17'
L=912.84'
R=848.83'

197.00' LT
POC 52+34.04
Ramp 91A
Constr ℄

NE ¼ SE ¼

55

35.48'

16

15

1/4 Corner
Fnd Maricopa County
Engineering Dept brass
cap in pothole

NEW 30' WIDE APS POWER LINE ESMT.

ADOT EXCESS R/W
(See R/W Project 600-0-703)

NEW 20' WIDE WATER & SEWER ESMT
TO BE GRANTED TO CITY OF PEORIA

178.81'

161.27'

25.15'

N.53°37'31"E. 467.81'

N53°37'31"E - 963.21'

490.68'

833.31'

N53°37'31"E

1899.76'

N.36°22'29"W

30

S89°13'14"E - 249.76'

10' WIDE ESMT FOR
EXISTING UTILITIES
DOC NO 84-016707

N00°56'42"E - 2659.87'

184.87'

PT 54+74.51
Ramp 91A Constr ℄

ADOT Parcel
98,482 SF

EXIST R/W

L=186.25'

20' WIDE ESMT FOR
WATER & SEWER
DOC NO 99-0602670

NEW R/W

N45°46'47"E - 1105.18'

146.52'

N53°46'42"E - 5.86'

Section Line Tie
POC 53+79.51 Ramp 91A
LTB=N43°22'05"E

Mid-Section Line Tie
POT 58+48.48 Ramp 91A

N49°46'52"E

MATCH SHEET 5

Section Line

2396.19'

288.85'

Exist SR 101L ℄

SR 101L

LOOP 101 SB

℄ OF A SRP EXISTING LAND RIGHT (UNDEFINED WIDTH) FOR THE
OPERATION AND MAINTANCE OF A DITCH - BY QUIT-CLAIM DEED
BOOK 187 OF DEEDS, PAGE 132-133.

LOOP 101 NB

Ramp 91B Constr ℄

N45°47'35"E

T3N

R1E

MARICOPA CO.
SCALE 1"=50'

SW ¼ NW ¼

POC 63+67.29
Ramp 91A Constr ℄

67.36' LT
POC 64+80.00
Ramp 91A Constr ℄

RAMP 91A Constr ℄
CURVE DATA
PI 66+33.72
Δ=03°59'17"LT
D=00°45'00"
T=265.98'
L=531.74'
R=7639.44'

Ramp 91A Constr ℄

16
21
15
22

Section Corner
Fnd City of Peoria
brass cap in Handhole

MATCH LINE

POC 124+34.74
Ramp 91B Constr ℄

Mid-Section Line Tie
POC 127+95.01 Ramp 91B
LTB=N43°33'01"E

N89°45'21"E - 2639.07'

2000.72'

PT 129+44.53
Ramp 91B Constr ℄

POT 130+00.00
Ramp 91B Constr ℄

POC 63+00.00
Ramp 91A Constr ℄

NEW 16' WIDE
SRP IRRIGATION ESMT
N45°52'28"E - 1,205.07'

S45°52'28"W - 1198.62'

See Detail "B"
below left

EXIST R/W

Mid Sec Line

130

48'

80'

R=1829.86' - L=698.78'

NEW R/W

120

80.00' RT
POC 121+80.70
Ramp 91B Constr ℄
LTB=N30°31'30"E

7-
9338

125

NW ¼ SW ¼

RAMP 91B Constr ℄
CURVE DATA
PI 126+90.01
Δ=07°38'49"RT
D=01°30'00"
T=255.27'
L=509.79'
R=3819.72'

RAMP 91B Constr ℄
CURVE DATA
PI 118+37.46
Δ=37°12'04"RT
D=03°00'00"
T=642.76'
L=1240.04'
R=1909.86'

END R/W PROJECT
060 MA 149 H5538 01R
RAM-060-B-802

END CONST PROJECT
060 MA 160 H5137 01C
RAM-060-B-503

POT 68+94.60 Ramp 91A Constr ℄
POT 148+21.81 Ramp 91B Constr ℄

Center of Section
Fnd City of Phoenix
brass cap flush

15

DETAIL "B"

N45°52'28"E
1,205.07'
N89°45'21"E - 11.05'
S44°13'14"E - 8.71'
S43°17'34"W - 13.43'
S89°45'21"W - 1.40'
S45°52'28"W
1198.62'

NEW 16' WIDE
SRP IRRIGATION ESMT

REVISIONS			
C.O. NO.	DATE	BY	DESCRIPTION
9475	4-16-01	MDC	Added New 30' APS POWER LN. ESMT.
9490	6-01-01	URS	Added New SRP IRRIGATION ESMT.

DRAWING NO.	D-7-T-924
HARD COPY	SEE ATTACHED SURVEY
DRAWN/DATE	DRB - OCT 00
CHECKED	S LAING
URS	7720 North 16th Street Suite 100 - Phoenix, AZ 85020 - 602.371.1100
ROUTE	US 60
SECTION	101L - 91ST AVENUE

ARIZONA DEPARTMENT OF TRANSPORTATION
INTERMODAL TRANSPORTATION DIVISION
RIGHT OF WAY PLANS SECTION

HIGHWAY: WICKENBURG - PHOENIX
PROJECT NO.: RAM-060-B-802
TRACS NO.: 060 MA 149 H5538 01R

REGISTERED LAND SURVEYOR
21080
ROBERT J. PECHA
ARIZONA, U.S.A.

SHEET 6 OF 7

ccccSYSTIMEcccccc ccccDGNcSPECIFICATIONcccccc

Click here for US 60 Index

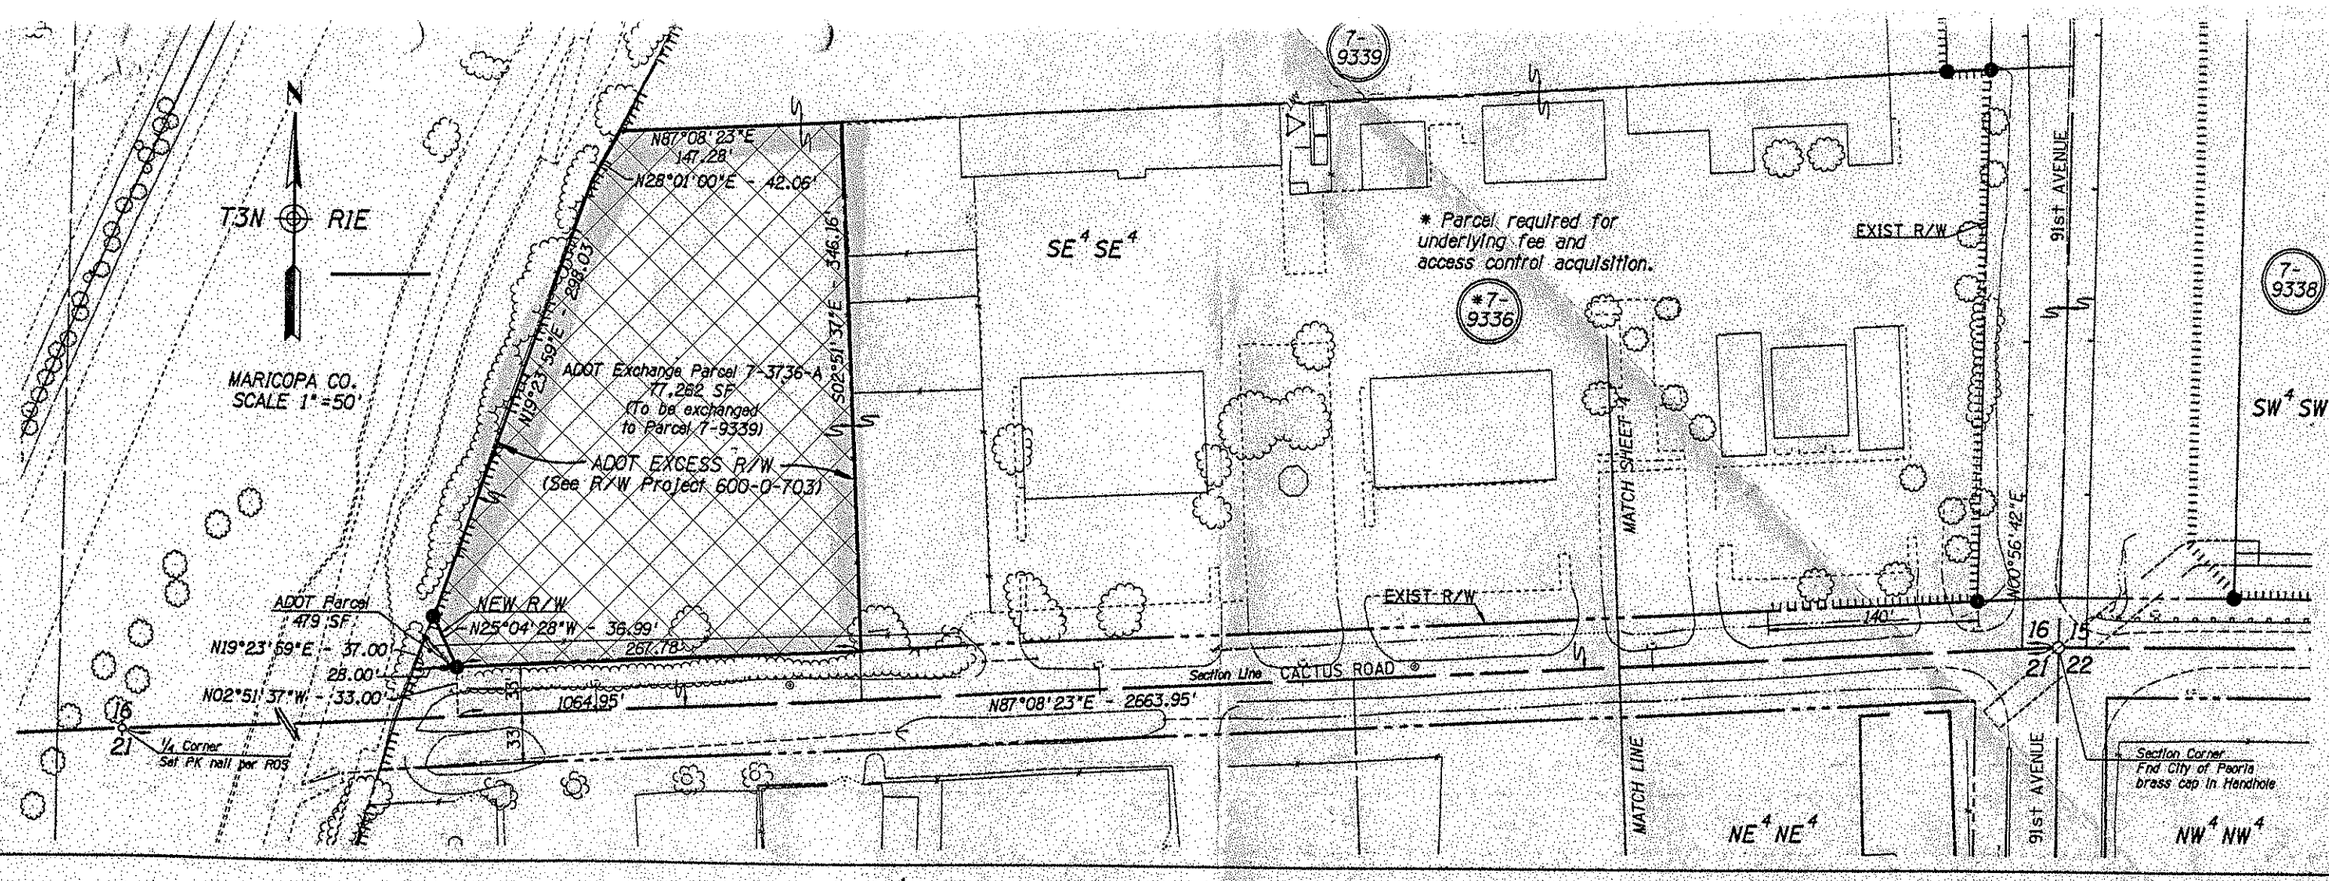

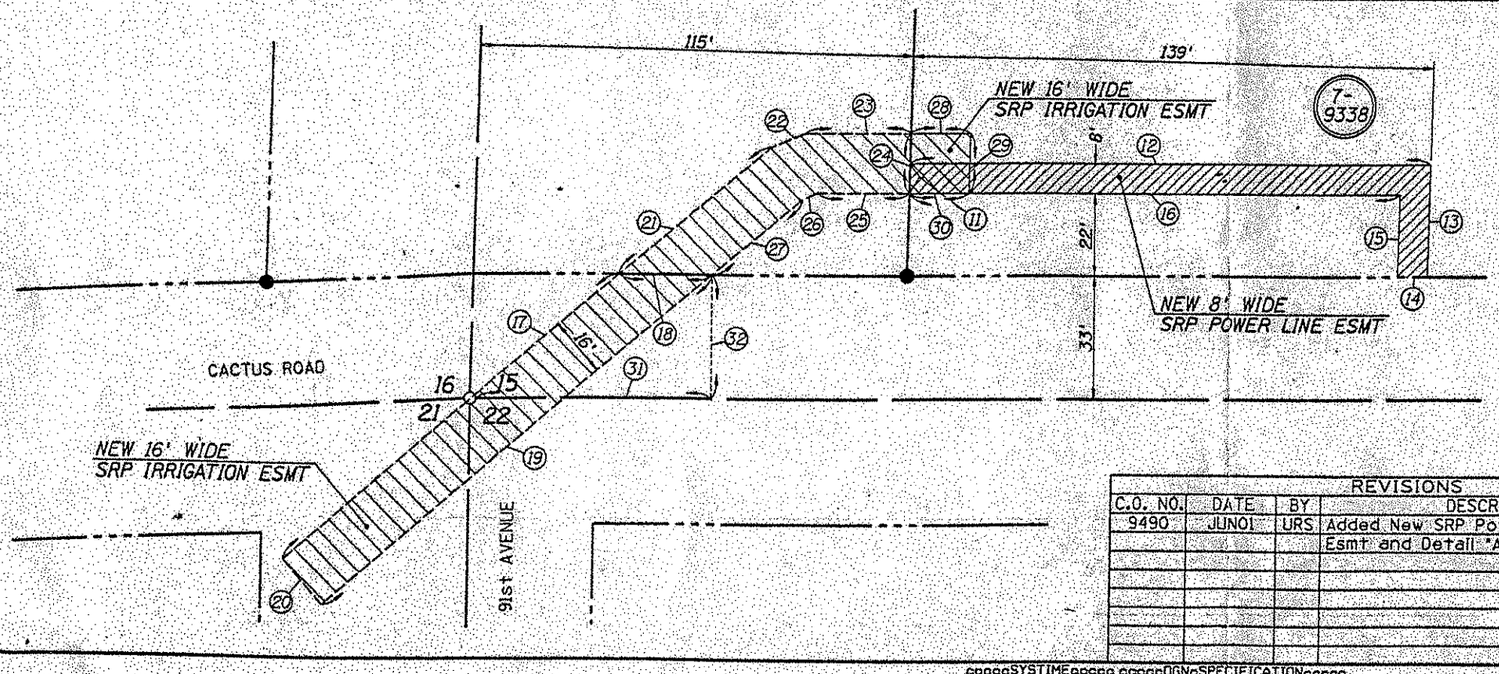

DETAIL "A" - SRP EASEMENTS

DATA TABLE

11	S00°56'42"W	8.00'	22	N67°02'43"E	10.10'
12	N89°46'35"E	139.03'	23	N89°46'35"E	28.00'
13	S00°56'42"W	30.01'	24	S00°56'42"W	16.00'
14	S89°46'35"W	8.00'	25	S89°46'35"W	24.45'
15	N00°56'42"E	22.00'	26	S67°02'43"W	4.40'
16	S89°46'35"W	131.03'	27	S49°22'57"W	31.33'
17	N49°22'57"E	116.12'	28	N89°46'35"E	16.00'
18	N89°46'35"E	24.69'	29	S00°56'42"W	16.00'
19	S49°22'57"W	134.93'	30	S89°46'35"W	16.00'
20	N40°37'03"W	16.00'	31	N89°46'35"E	63.78'
21	N49°22'57"E	52.62'	32	N00°13'25"W	33.00'

DEC 04 2002

REVISIONS			
C.O. NO.	DATE	BY	DESCRIPTION
9490	JUN01	URS	Added New SRP Power & Irrigation Esmt and Detail "A"

DRAWING NO.	D-T-T-924
HARD COPY	SEE ATTACHED SURVEY
DRAWN/DATE	DRB - OCT 00
CHECKED	S LAING

URS 1720 North 35th Street Suite 100 - Phoenix, AZ 85020 - 602.371.1100

ARIZONA DEPARTMENT OF TRANSPORTATION
INTERMODAL TRANSPORTATION DIVISION
RIGHT OF WAY PLANS SECTION

HIGHWAY	WICKENBURG - PHOENIX
PROJECT NO.	RAM-060-B-802
TRACS NO.	060 MA 149 H5538 01R
ROUTE	US 60
SECTION	101L - 91ST AVENUE

21080 ROBERT J. PECHA REGISTERED LAND SURVEYOR ARIZONA U.S.A.

SHEET 7 OF 7

cccccSYSTIMEccccc cccccOGNcSPECIFICATIONccccc

Click here for US 60 Index