JOSEPH CITY BUSINESS ROUTE
U.S. 66 & RANDALL AVE.
NAVAJO COUNTY

Click here for US 66 Index

REVISIONS			
C.O. No.	DATE	BY	DESCRIPTION
4894	7-11-77	K.S.	Rev'd Randall Ave. from Gravel to Paved

PROJECT NO.	S-589-601
DRAWING NO.	D-9-T-283
SHEET NO.	1 of 1
DRAWN BY	BOB O.
DATE COMP.	5-4-77
SCALE	1" = 20'

OWNERSHIP RECORD										ACQUISITION RECORD				
PARCEL NUMBER	OWNER	DESCRIPTION	TOTAL AREA	AREA REQUIRED GROSS INCLUDING EXISTING R/W	AREA REQUIRED NET EXCLUDING EXISTING R/W	EASEMENT AREA	REMAINDER LEFT	REMAINDER RIGHT	SHEET NUMBER	COMMISSION APPROVAL	TYPE DATE OF INSTRUMENT	RECORDED DATE	RECORDED BOOK	RECORDED PAGE
9-567	Doyle S. Randall et al.	Pt. NW⁴SW⁴, Sec. 15, T.18N. R.19E.	1.1 Ac.	0.1 Ac.	.02 Ac.		1.0 Ac.			11-8-77	WD 10-4-77	12-9-77	507	344-6

Undefined Electrical Line Easement to Arizona Electric Power Co., Dated 7-22-32, Rec. 10-8-32, N.A.R.E. Bk. 5, Pg. 444.

Undefined Telephone and Telegraph Line Easement to Mountain States Tel. & Tel. Co., Dated 1-2-25, Rec. 2-24-26, N.A.R.E. Bk. 3, Pg. 457.

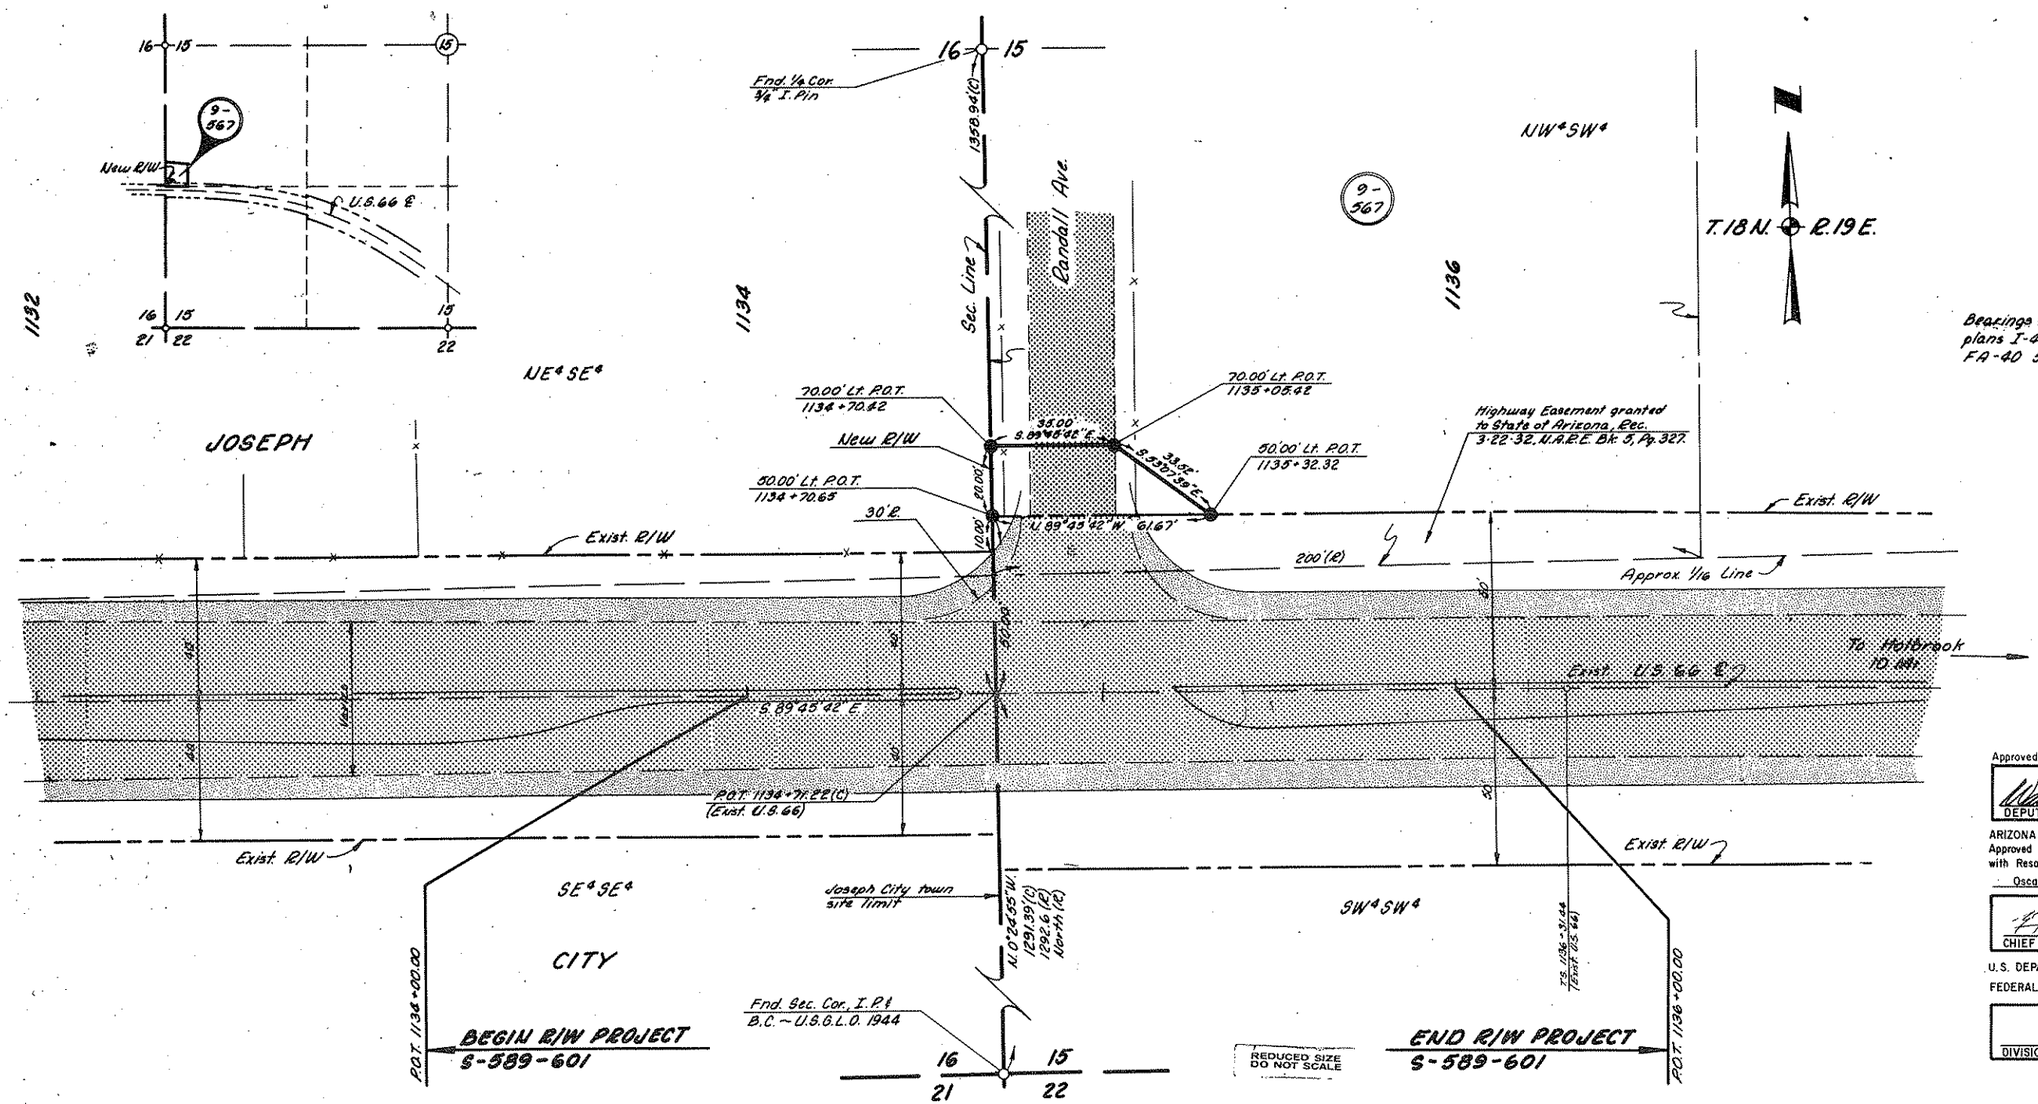

Bearings & Distances taken from R/W plans I-40-4(24) & As Built Plans FA-40 5th Reo. (1933).

Approved in accordance with Roadway Plans

[signature] 5-31-77
DEPUTY STATE ENGINEER DATE

ARIZONA DEPARTMENT OF TRANSPORTATION BOARD
Approved for Right of Way Acquisition in accordance with Resolution Number 77-10-A-23 Dated 5-27-77
Oscar T. Lyon Jr. State Engineer

[signature] 5-31-77
CHIEF DEPUTY STATE ENGINEER DATE

U.S. DEPARTMENT OF TRANSPORTATION
FEDERAL HIGHWAY ADMINISTRATION

DIVISION ENGINEER DATE

CHECKED BY [signature]

HARD COPY

BRUNING 44-512