A-5-T-113

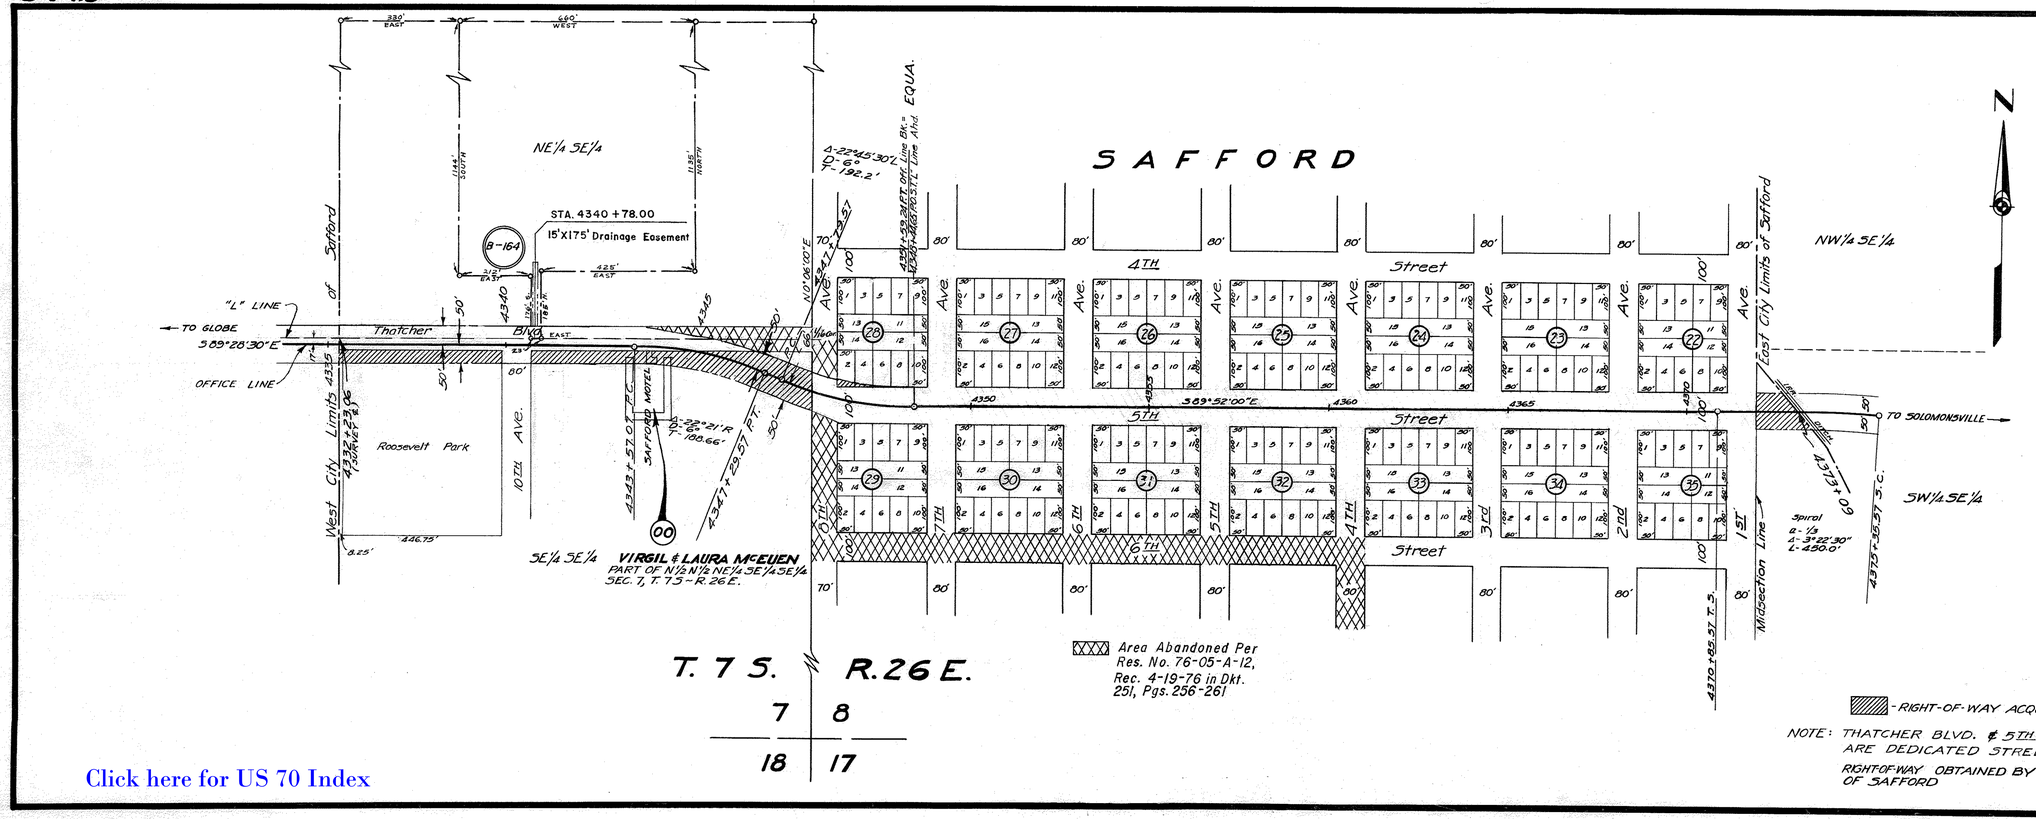

OWNERSHIP RECORD		
ITEM	OWNER	DESCRIPTION
B-164	TED & LOLA FERGUSON, H/W	PT. OF NE¼ SE¼, SEC. 7, T. 7 S. — R. 26 E.

REVISIONS	
DATE	NAME
4-21-59	G.G. HADDOCK

NEW PROJECT - F-022-4(8) 1959

ARIZONA HIGHWAY DEPARTMENT

RIGHT OF WAY DIVISION

RIGHT OF WAY MAP
SHOWING
RIGHT OF WAY REQUIRED
THRU
SAFFORD
F.-43(3)

DRAWN	SCALE	DATE	FILE NO.
J. BAKER	1" = 200'	8-2-46 2-8-47	A-5-T-113

Click here for US 70 Index