F.H.W.A. REGION	STATE	PROJECT NO.	SHEET NO.	TOTAL SHEETS	FINALIZED PLANS
9	ARIZ.	F-022-4-723	1	3	

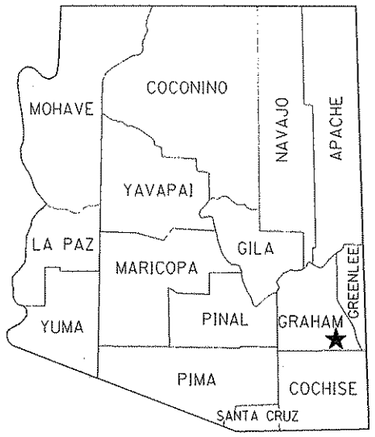

STATE OF ARIZONA
DEPARTMENT OF TRANSPORTATION

HIGHWAYS DIVISION
RIGHT OF WAY PLAN OF THE
GLOBE-LORDSBURG HWY.
SOLOMONVILLE-JCT. U.S. 70
U.S. 70

PROJECT NO. F-022-4-723

GRAHAM COUNTY — DISTRICT 2

LENGTH OF PROJECT — 0.56 MI.

Click here for US 70 Index

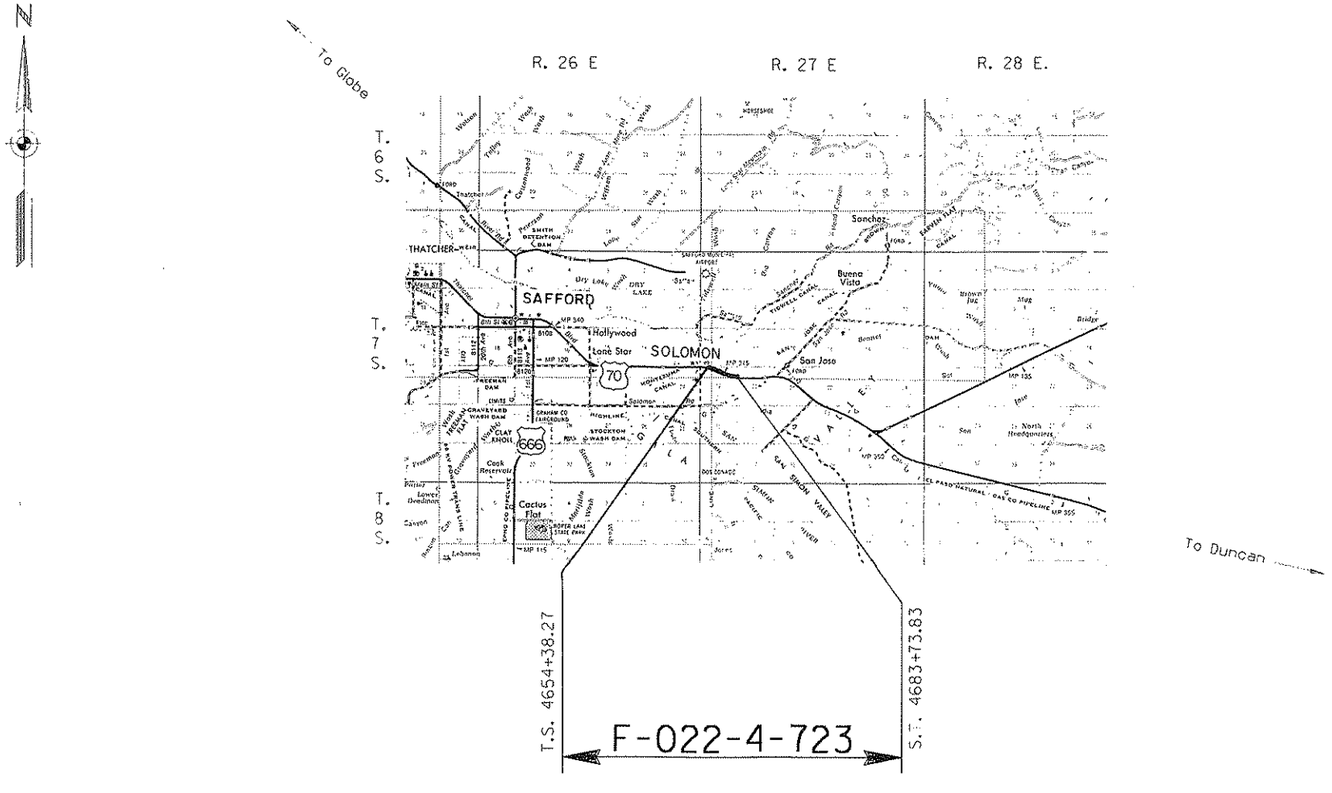

APPROVED IN ACCORDANCE WITH ROADWAY PLANS

Robert P. Mickelsen 3/31/88

DEPUTY STATE ENGINEER — DATE

ARIZONA DEPARTMENT OF TRANSPORTATION BOARD

APPROVED FOR RIGHT OF WAY ACQUISITION IN ACCORDANCE WITH RESOLUTION 88-03-A-25 DATED 3-18-88

R.O. FORD — STATE ENGINEER

CHIEF DEPUTY STATE ENGINEER — DATE

U. S. DEPARTMENT OF TRANSPORTATION
FEDERAL HIGHWAY ADMINISTRATION

DIVISION ADMINISTRATOR — DATE

PUBLIC HEARING REQUIREMENTS CERTIFIED N/A

ENVIRONMENTAL CLEARANCE 4-4-88

DRAWING NUMBER D-5-T-228

OWNERSHIP RECORD / ACQUISITION RECORD

PARCEL NUMBER	OWNER	DESCRIPTION	TOTAL AREA	AREA REQUIRED: GROSS INCLUDING EXISTING R/W	AREA REQUIRED: NET EXCLUDING EXISTING R/W	EASEMENT AREA	REMAINDER: LEFT	REMAINDER: RIGHT	SHEET NUMBER	BOARD APPROVAL	TYPE & DATE OF INSTRUMENT	RECORDED: DATE	RECORDED: BOOK	RECORDED: PAGE
5-035	CLOYD CARPENTER, ET AL.	PT. NE1/4 SEC. 19, T. 7 S.,R. 27 E.	139.85 Ac.	1.79 Ac.	0.16 Ac.		138.06 Ac.		3	9-2-88	WD 6-13-88	9-20-88	409	768

Click here for US 70 Index

REVISIONS			
C.O. NO.	DATE	BY	DESCRIPTION

DRAWING NO.	D-5-T-228
HARD COPY	8768-M1
COUNTY	GRAHAM
DRAWN/DATE	MJB/FEB 88
CHECKED/DATE	JCH/MAR 88
SCALE	NO SCALE
ROUTE	U.S. 70
LOCATION	SOLOMONVILLE-JCT. U.S. 70

ARIZONA DEPARTMENT OF TRANSPORTATION
HIGHWAYS DIVISION
RIGHT OF WAY PLANS SERVICES

HIGHWAY: GLOBE-LORDSBURG

PROJECT NO.: F-022-4-723

SHEET 2 OF 3

ZF1(45,15)RSOLOMON.DGN;1 VIEW NAME: ORS

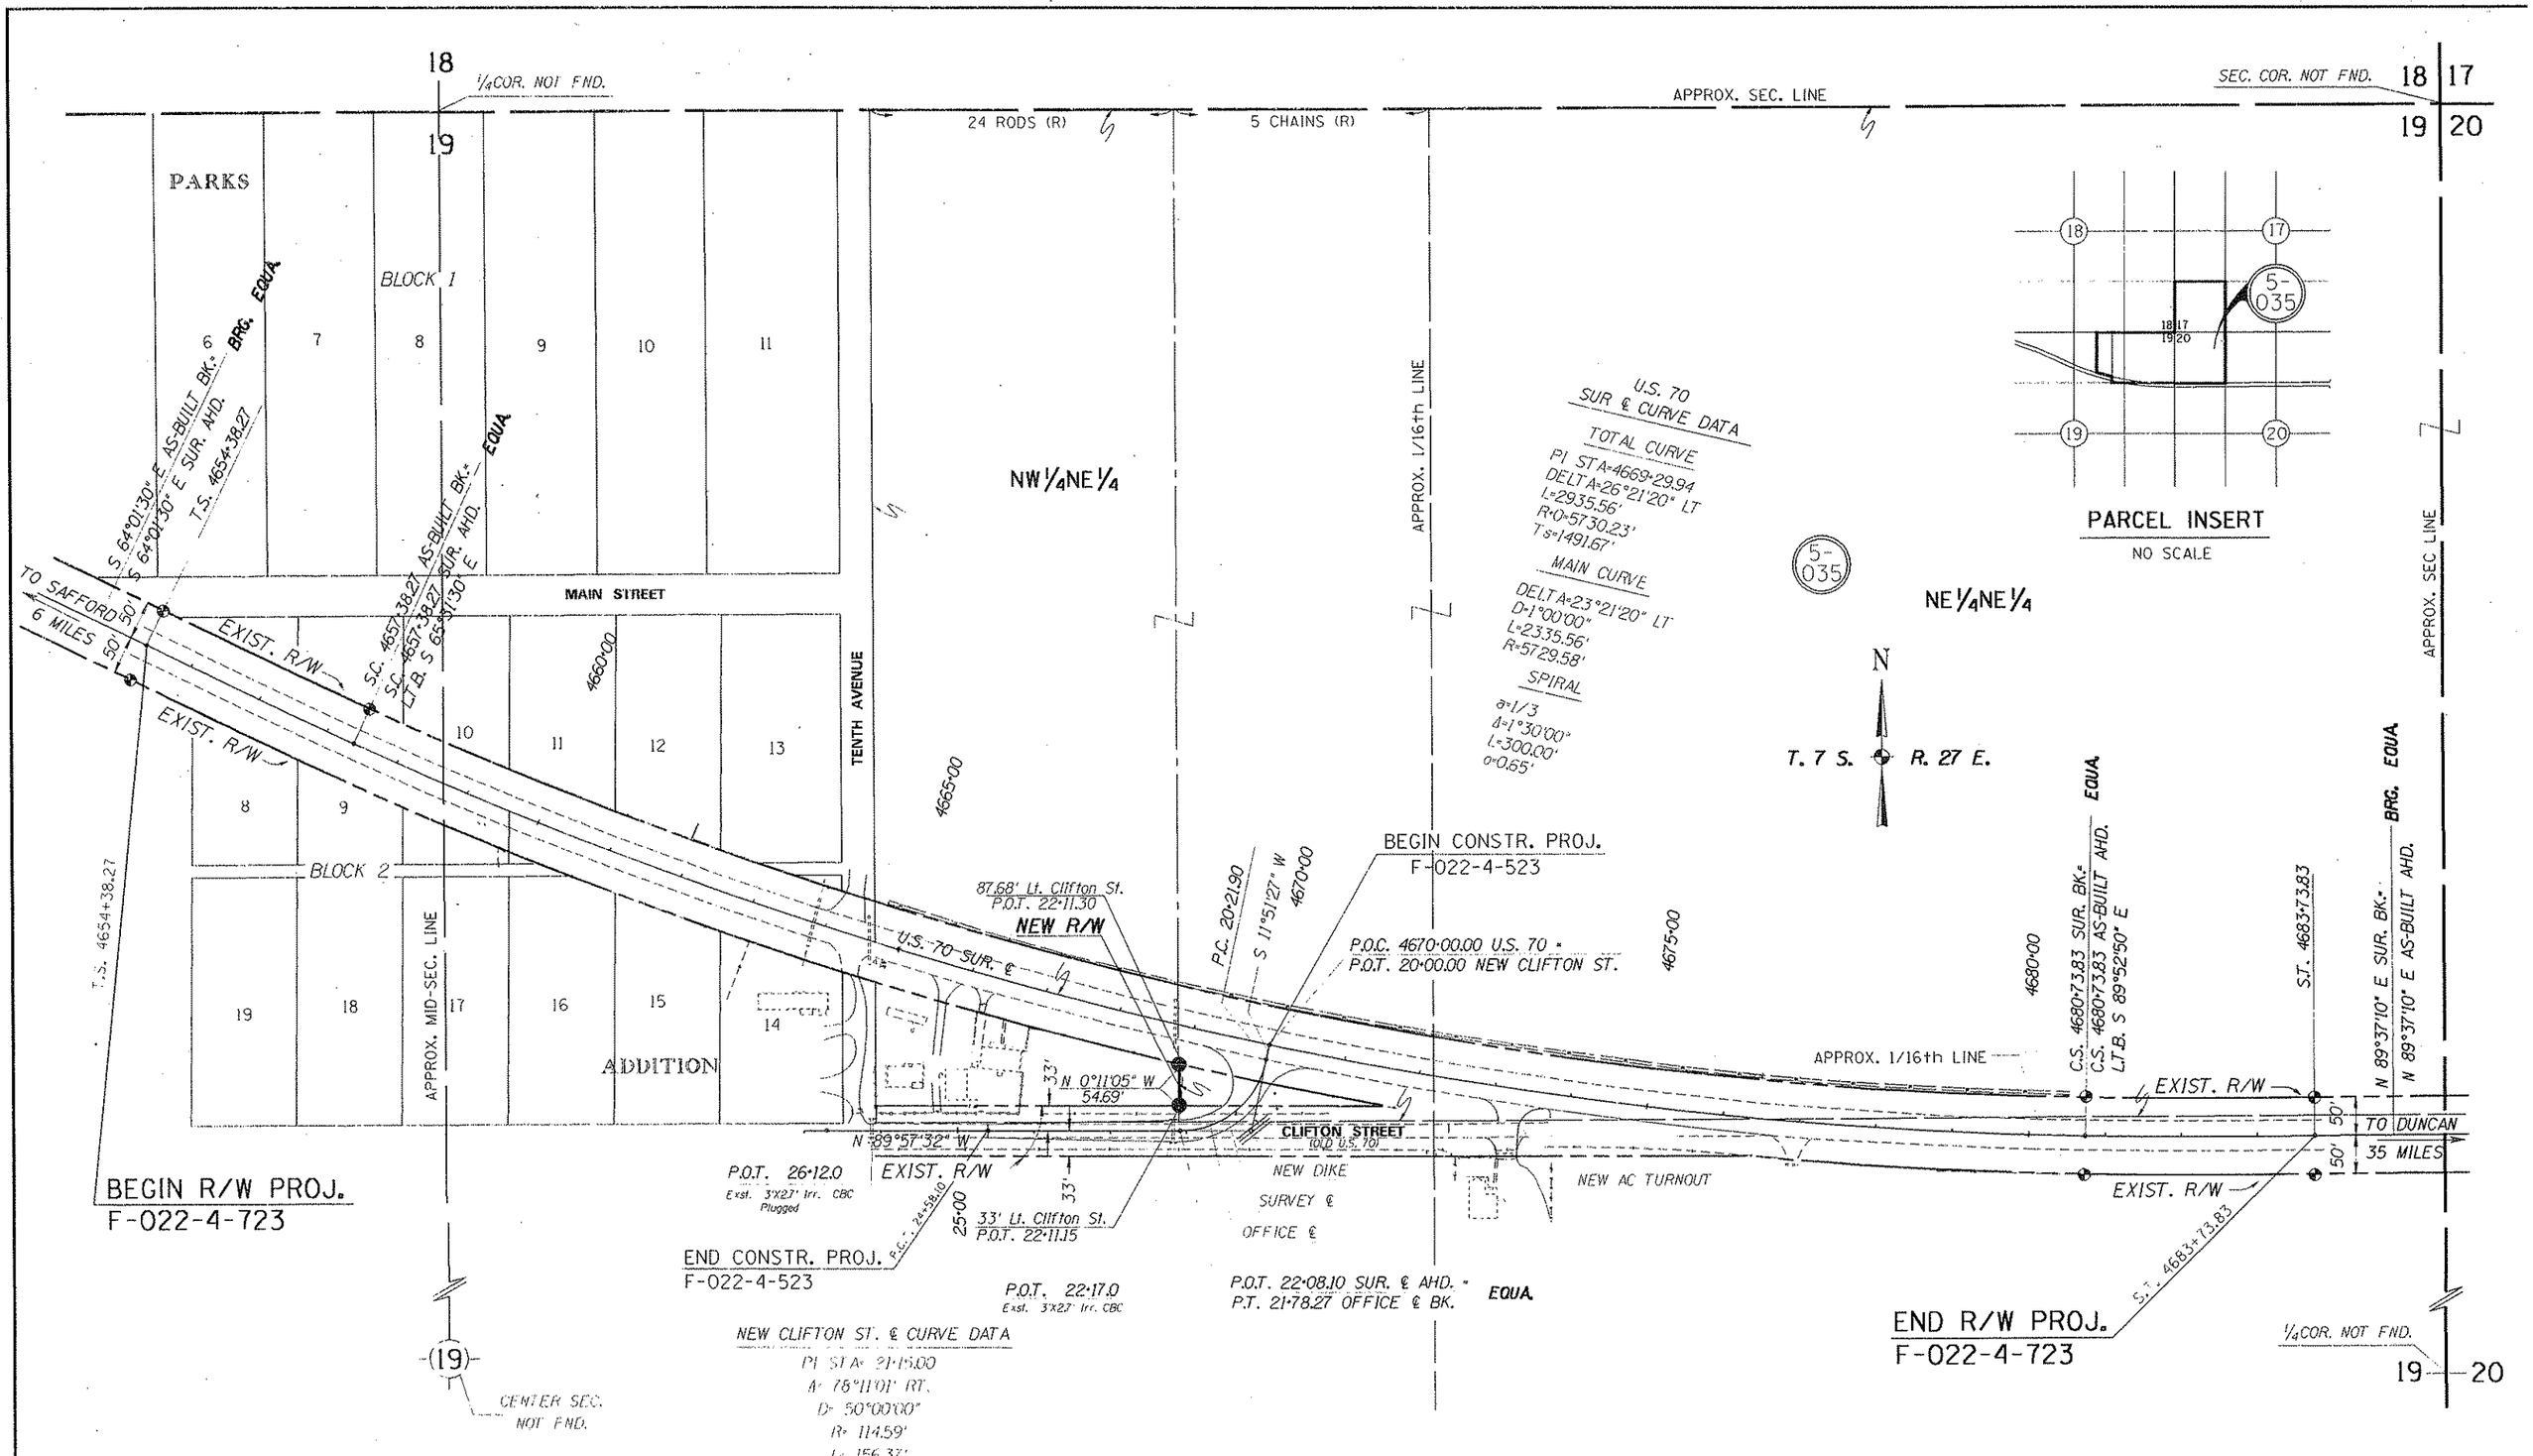

Click here for US 70 Index

REVISIONS			
C.O. NO.	DATE	BY	DESCRIPTION
7699	4/4/88	B.D.B.	ADDED CONSTR. FEATURES

DRAWING NO.	D-5-T-228
HARD COPY	8768-MI
COUNTY	GRAHAM
DRAWN/DATE	MJB/FEB 88
CHECKED/DATE	JCH/MAR 88
SCALE	1"=100'
ROUTE	U.S. 70
LOCATION	SOLOMONVILLE-JCT. U.S. 70

ARIZONA DEPARTMENT OF TRANSPORTATION
HIGHWAYS DIVISION
RIGHT OF WAY PLANS SERVICES

HIGHWAY: GLOBE-LORDSBURG

PROJECT NO. F-022-4-723

SHEET 3 OF 3

OF

ZF1:145,15)RSOLGMON.DGN:1
6-APR-1988 08:28
VIEW NAME: PLAN10