GLOBE - LORDSBURG HWY.
US 70 at 3rd SOUTH (PIMA)
GRAHAM COUNTY

Click here for US 70 Index

REVISIONS			
C.O. No.	DATE	BY	DESCRIPTION
7144	9-23-85	L.P.	C & S REVIEW.
7180	10-9-85	LFW	Changed Ownership Parcel 5-032
7228	2-21-86	A.F.A.	Revised Constr. Project No. & Added New Pipe
7244	3-4-86	MTP	Revised Resolution Number & Dated.

PROJECT NO.	F-022-4-944
DRAWING NO.	D-5-T-227
SHEET NO.	1 of 1
DRAWN BY	GREINER ENG.
DATE COMP.	AUG. '85
SCALE	1"=100'

OWNERSHIP RECORD								ACQUISITION RECORD				
PARCEL NUMBER	OWNER	DESCRIPTION	TOTAL AREA	AREA REQUIRED GROSS INCLUDING EXISTING R/W	AREA REQUIRED NET EXCLUDING EXISTING R/W	EASEMENT AREA	REMAINDER LEFT	REMAINDER RIGHT	BOARD APPROVAL	TYPE & DATE OF INSTRUMENT	RECORDED DATE	RECORDED BOOK	RECORDED PAGE
5-032	Heber Ray Herbert, et ux.	Pt. SW¼, Sec. 20, T6S, R25E	2.36 Ac.		0.03 Ac.		2.33 Ac.						
5-033	Ben P. Luster	Pt. SW¼, Sec. 20, T6S, R25E	6099 ±		2178 ±		*3921 ±						

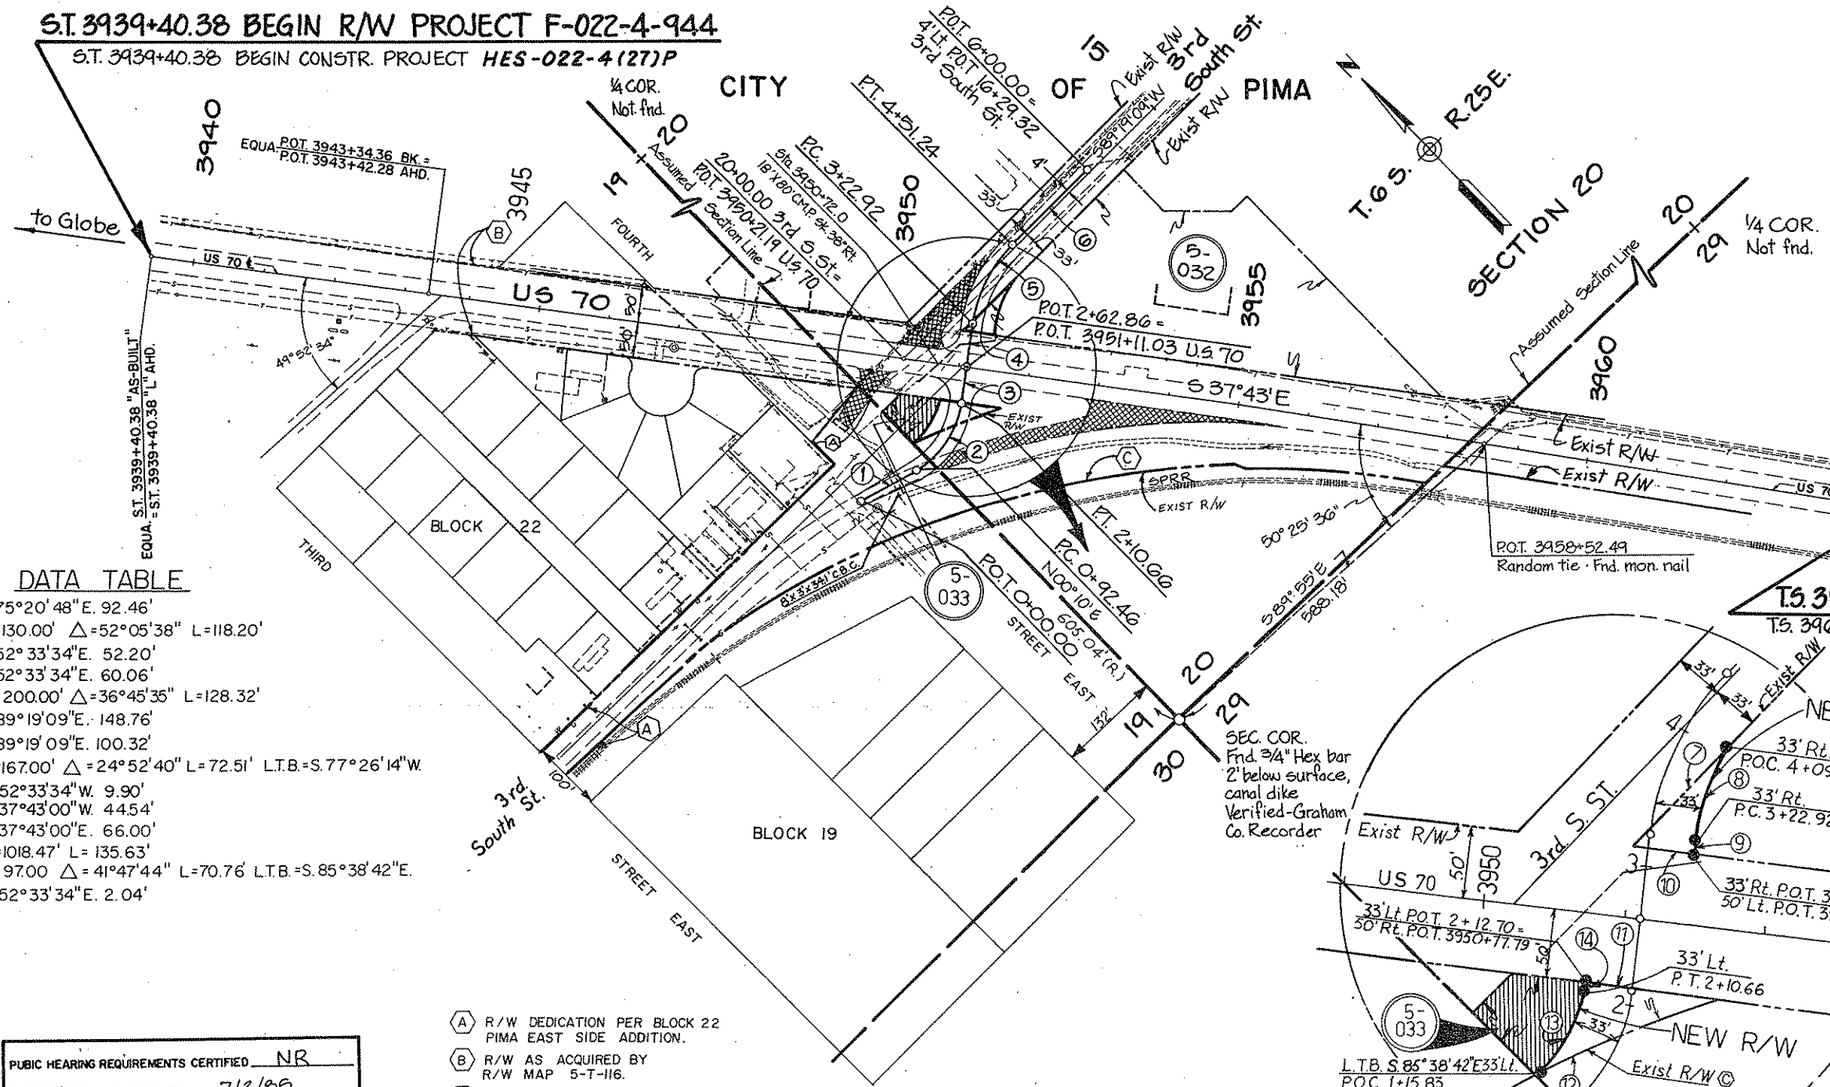

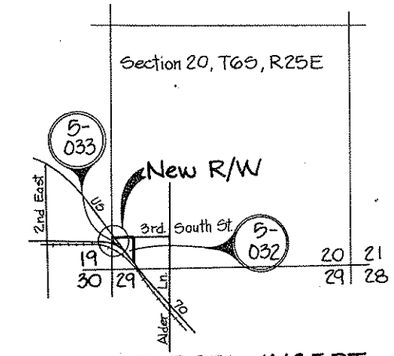

PARCEL INSERT

DATA TABLE

1. S. 75°20'48"E. 92.46'
2. R=130.00' △=52°05'38" L=118.20'
3. N.52°33'34"E. 52.20'
4. N.52°33'34"E. 60.06'
5. R=200.00' △=36°45'35" L=128.32'
6. N.89°19'09"E. 148.76'
7. N.89°19'09"E. 100.32'
8. R=167.00' △=24°52'40" L=72.51' L.T.B.=S.77°26'14"W.
9. S.52°33'34"W. 9.90'
10. N.37°43'00"W. 44.54'
11. S.37°43'00"E. 66.00'
12. R=1018.47' L=135.63'
13. R=97.00 △=41°47'44" L=70.76' L.T.B.=S.85°38'42"E.
14. N.52°33'34"E. 2.04'

(A) R/W DEDICATION PER BLOCK 22 PIMA EAST SIDE ADDITION.
(B) R/W AS ACQUIRED BY R/W MAP 5-T-116.
(C) R/W AS ACQUIRED BY R/W MAP 5-T-124.

* UNECONOMIC REMNANT.

PUBIC HEARING REQUIREMENTS CERTIFIED NR
ENVIRONMENTAL CLEARANCE 7/2/85

APPROVED IN ACCORDANCE WITH ROADWAY PLANS
Robert P. Mechlem 9/20/85
DEPUTY STATE ENGINEER DATE

ARIZONA DEPARTMENT OF TRANSPORTATION BOARD APPROVED FOR RIGHT OF WAY ACQUISITION IN ACCORDANCE WITH RESOLUTION NUMBER 85-08-A-57 DATED 8-16-85
W.O. FORD STATE ENGINEER

A. J. Fudal 9/23/85
CHIEF DEPUTY STATE ENGINEER DATE

U.S. DEPARTMENT OF TRANSPORTATION
FEDERAL HIGHWAY ADMINISTRATION

DIVISION ENGINEER DATE

HARD COPY 8517 M1 CHECKED BY