Click here for US 89 Index

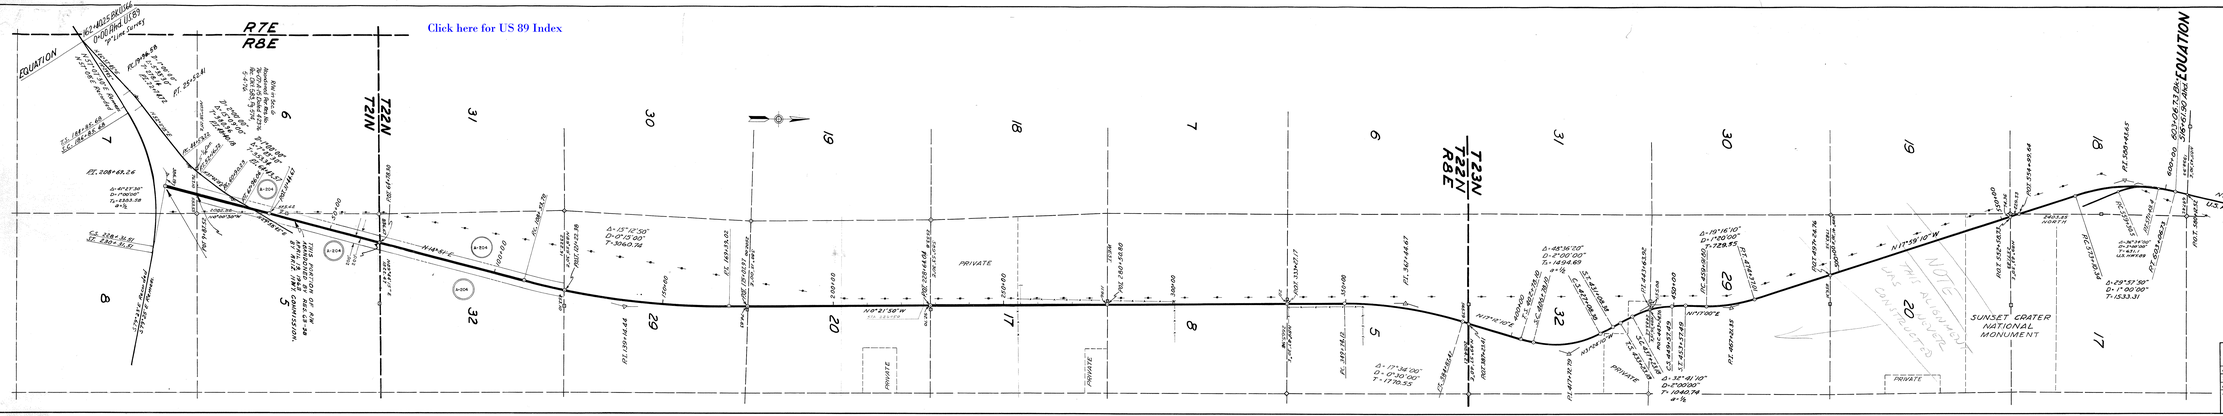

ARIZONA HIGHWAY DEPARTMENT
RIGHT OF WAY DIVISION

RIGHT OF WAY MAP
FLAGSTAFF - FREDONIA HWY.

FROM STA. 0+00 TO STA. POT 580+12.52

PROJECT F-037-1( )
COCONINO COUNTY

ARIZONA ENGINEERING CO.
P.O. Box 999
Flagstaff, Arizona

DESIGN		
TRACED	J.F.D. F.T.E.K.	1-30-57
CHECKED	F.E.K.	1-25-57
SUBMITTED		
CONSULTING ENGINEER		

ALIGNMENT APPROVED FOR R/W ACQUISITION.

DATE _____ PLANS ENGINEER _____

DRAWN BY:	DATE:	SCALE:	FILE NO.
J.F.D. F.T.E.K.	Mar-8-20, 1957	1" = 1000'	4 1-7-583

NOTE
ALIGN. NOT CONSTRUCTED

NOTE
THIS ALIGNMENT HAS CANCELLED