Click here for US 89A Index

4-6-64 420 R.R.S.	EXTENDED HWY. R/W TO GLEN CANYON BRIDGE, ADDED DRAIN AND CONSTR. EASEMENTS AND ADDED DETAIL B.
3-29-66 420 – G.V.J.	REDUCED WIDTH OF R/W FROM STA. 1486+03.52 TO STA. 1497+48.52. ADDED CURVE DATA TO DETAIL B. ADDED REFERENCE DRAWING 557-420-392. REMOVED TEMPORARY TOURIST CENTER SITE.
4-7-66 420 – G.V.J.	ADDED BEARING EQUATION BETWEEN STA. 1485+58.8 AND STA. 1495+ 15.72. CORRECTED DATA FOR WEST SPIRAL IN DETAIL B.
1-4-71 431 D.E.G.	CORRECTED LOCATION OF STA. 1486+03.52 (END OF 200' WIDE R.O.W.) CORRECTED BEARINGS OF RADIUS LINES IN DETAIL A. ADDED BEARING AND WEST ABUTMENT STA. OF GL. CAN. BRIDGE.
2-22-71 431 D.E.G.	CORRECTED BEARING OF GLEN CANYON BRIDGE. ADDED LENGTH OF CURVE ON R.O.W. LINE IN DETAIL A AND CORRECTED CURVE LENGTH IN VICINITY OF T.S. 288+76.8.

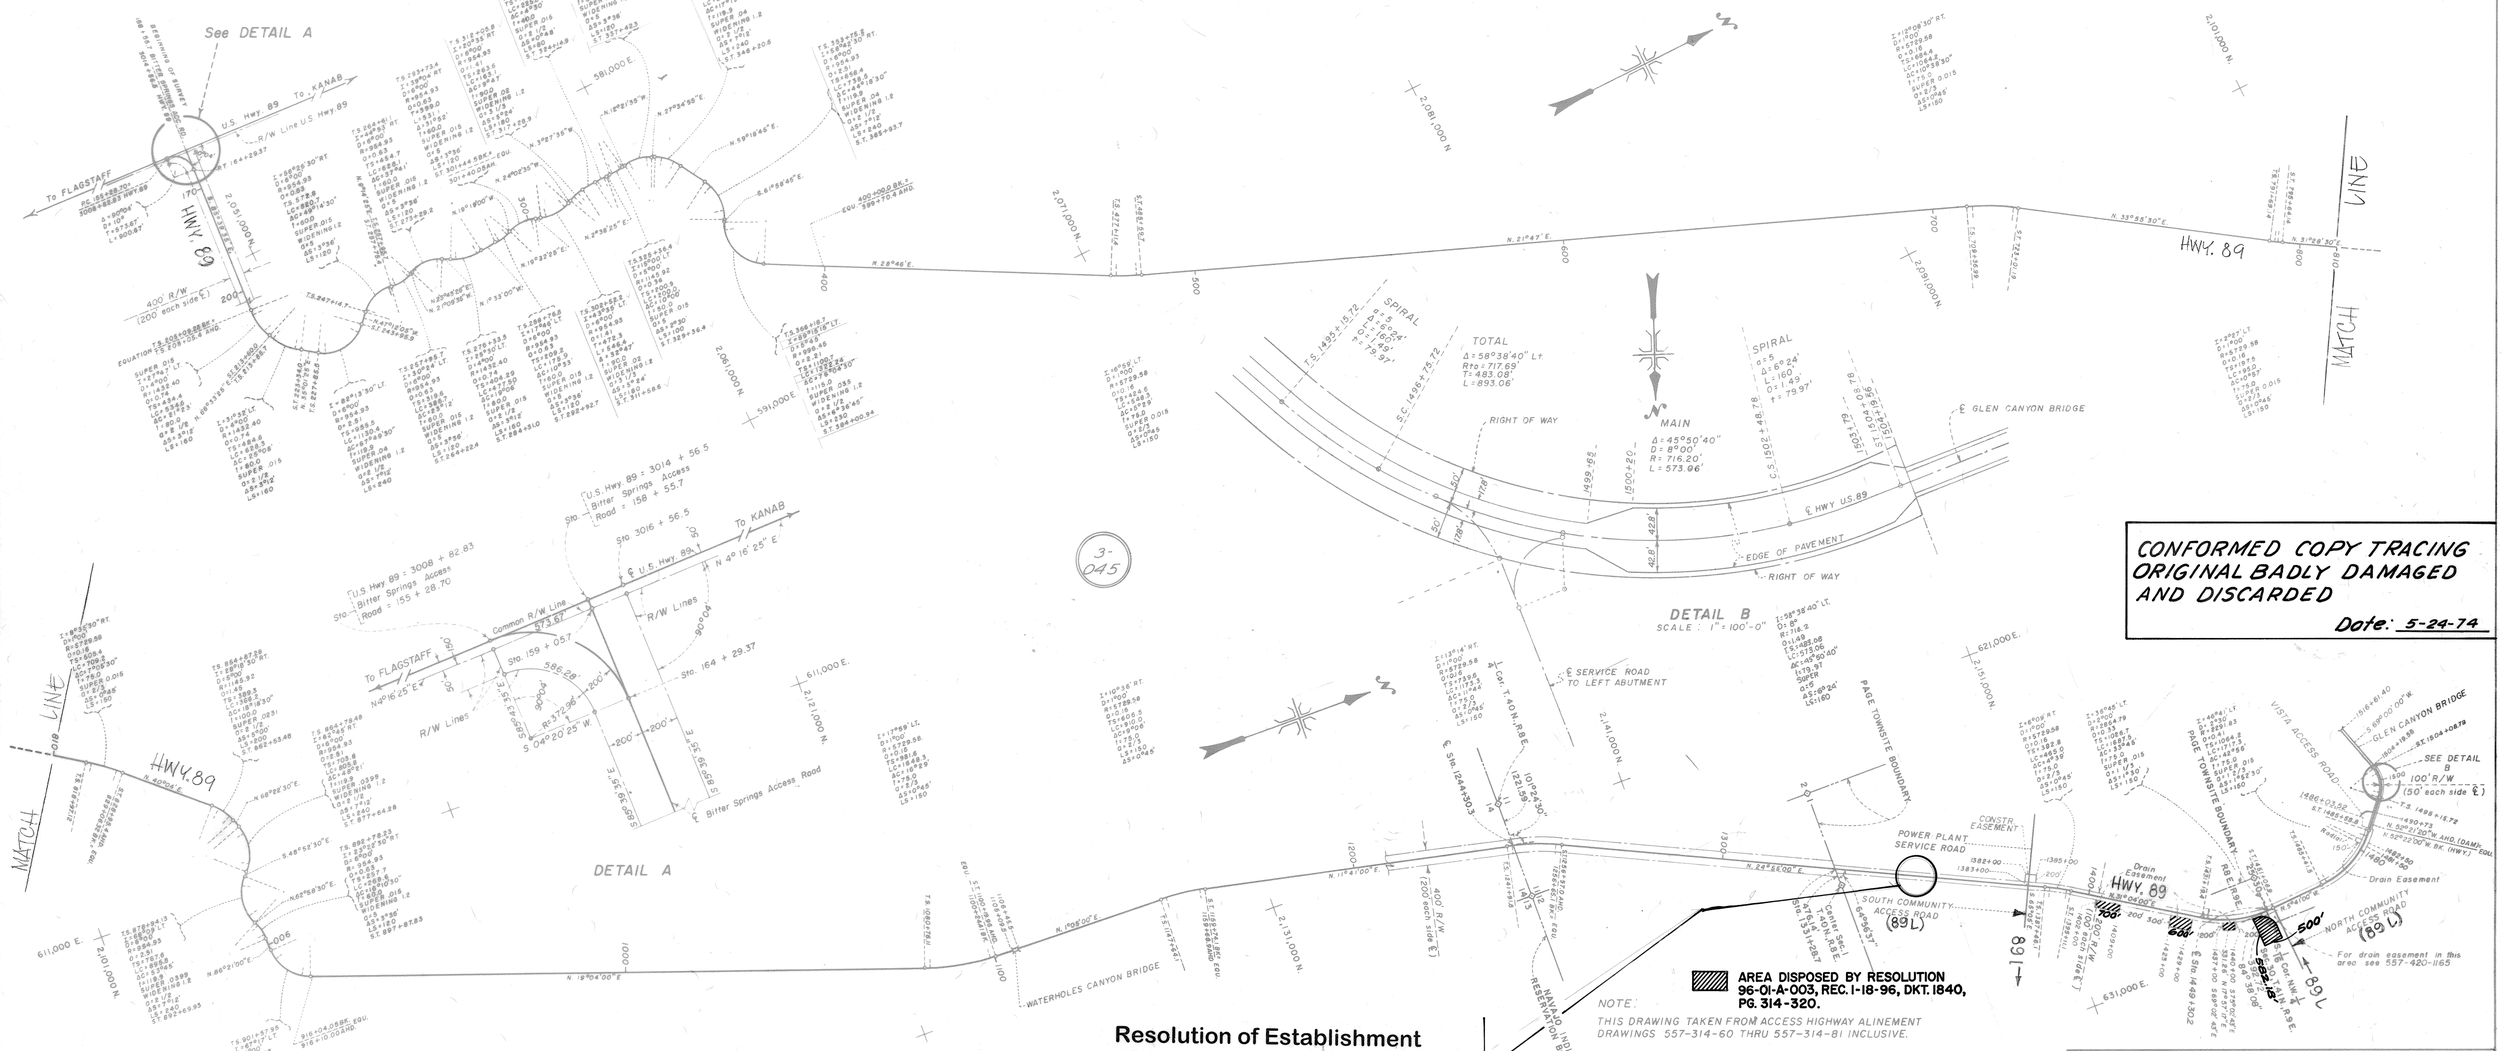

CONFORMED COPY TRACING ORIGINAL BADLY DAMAGED AND DISCARDED

Date: 5-24-74

Resolution of Establishment 2010-6-A-48, Dated 6/18/2010. Roundabout Developer Donation See Resolution file for additional information.

AREA DISPOSED BY RESOLUTION 96-01-A-003, REC. 1-18-96, DKT. 1840, PG. 314-320.

NOTE:
THIS DRAWING TAKEN FROM ACCESS HIGHWAY ALINEMENT DRAWINGS 557-314-60 THRU 557-314-81 INCLUSIVE.

REFERENCE:
FIELD BOOK NO. T 664 (Tie-Hwy to Sec. Corners)
DWG. 557-420-392 -- ACCESS HIGHWAY - PLAN AND PROFILE STA. 1497+50 TO STA. 1504+36.14.

ENGINEERS CERTIFICATE

STATE OF ARIZONA } SS
COUNTY OF COCONINO }

I, BYRON B. DAVID, am employed as Field Engineer, Glen Canyon Unit, Colorado River Storage Project, Bureau of Reclamation, Department of the Interior, United States of America. The survey shown on this map was made under my supervision and authority as Field Engineer of the Glen Canyon Unit and said survey is accurately represented upon this map.

Byron B. David
Field Engineer

Sworn and subscribed to before me this 2nd day of June, 1959.

Notary Public

My Commission expires August 26, 1962

Approved in accordance with Resolution dated 13 January, 1958, Minutes of the Arizona Highway Commission Res. No. 58-8

500 0 1000 2000 3000 4000 5000
SCALE OF FEET

8-11-59 420 J.D.T.	REVISED BITTER SPRINGS INTERSECTION RIGHT OF WAY AND ADDED DETAIL A.

UNITED STATES
DEPARTMENT OF THE INTERIOR
BUREAU OF RECLAMATION
COLORADO RIVER STORAGE PROJECT
MIDDLE RIVER DIV.-GLEN CANYON UNIT--ARIZONA – UTAH

BITTER SPRINGS ACCESS HIGHWAY

RIGHT-OF-WAY MAP
U.S. HIGHWAY 89

DRAWN E.R.M. SUBMITTED
TRACED E.R.M. RECOMMENDED
CHECKED APPROVED
PROJECT CONSTRUCTION ENGINEER

PAGE, ARIZONA APRIL 30, 1959 557-420-501

FED. AID PROJ. F-041-1-601 FILE NO. D-3-T-564A
BITTER SPRINGS-GLEN CANYON BRIDGE

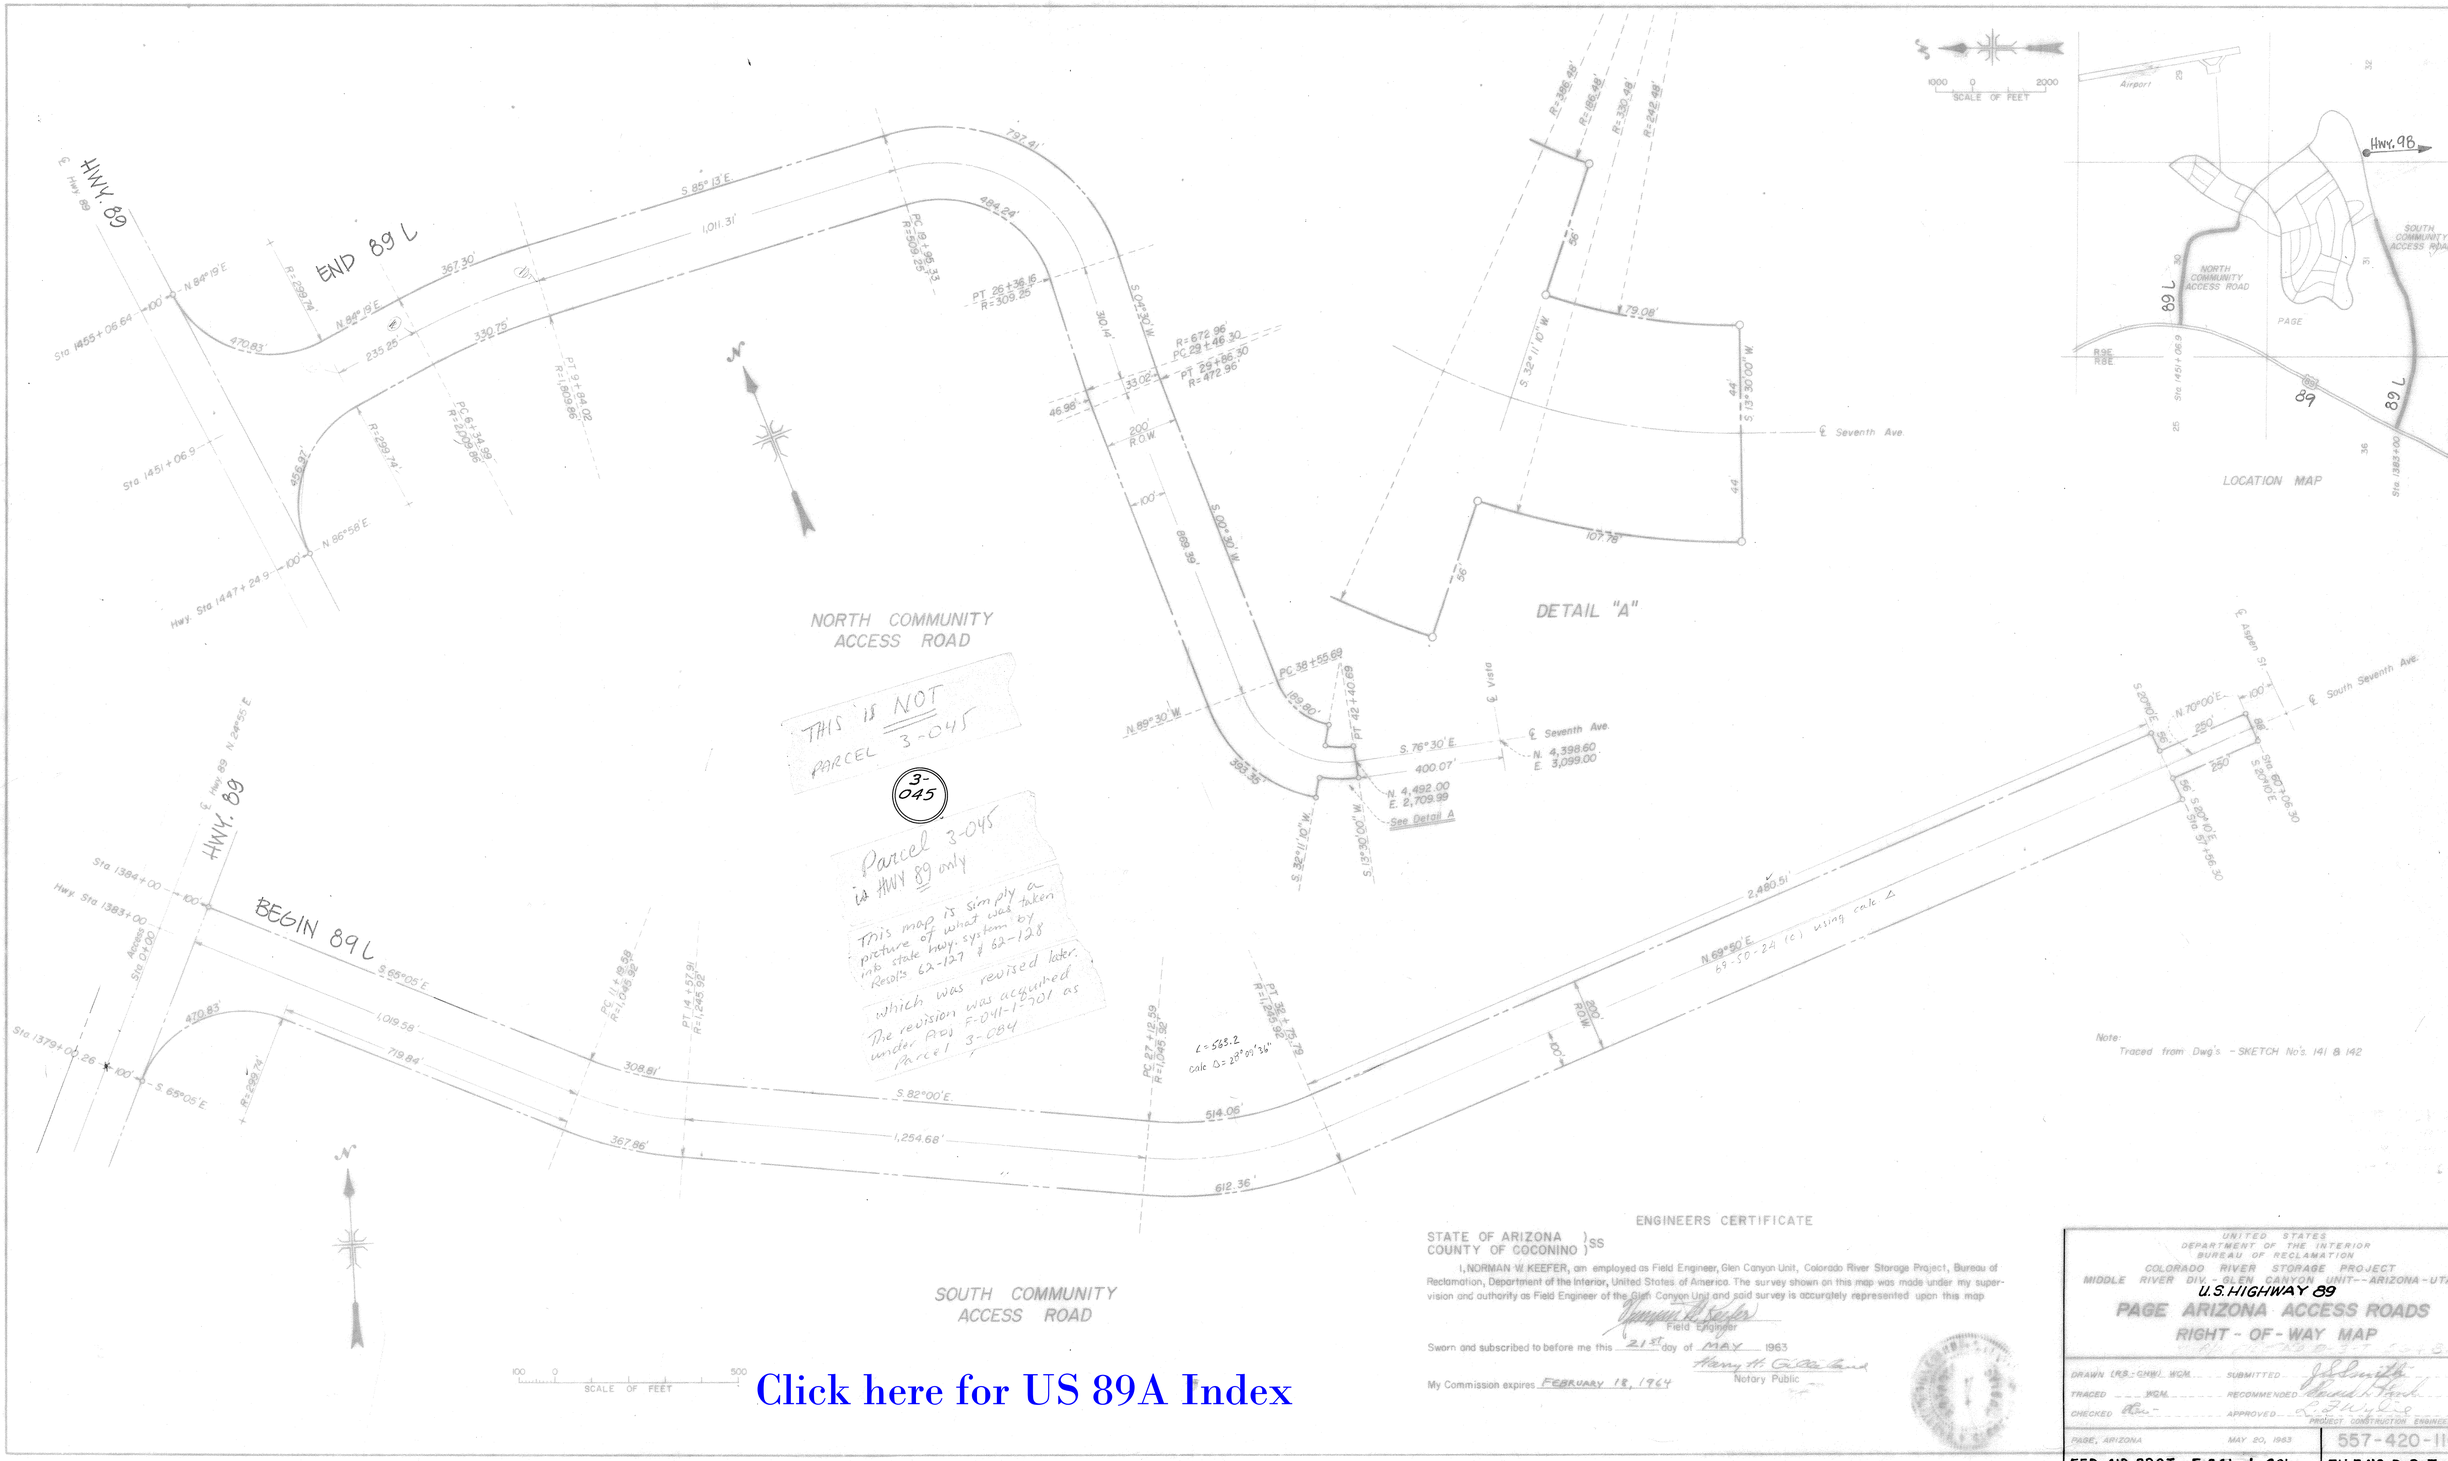

ENGINEERS CERTIFICATE

STATE OF ARIZONA }SS
COUNTY OF COCONINO }

I, NORMAN W. KEEFER, am employed as Field Engineer, Glen Canyon Unit, Colorado River Storage Project, Bureau of Reclamation, Department of the Interior, United States of America. The survey shown on this map was made under my supervision and authority as Field Engineer of the Glen Canyon Unit and said survey is accurately represented upon this map

Norman W. Keefer
Field Engineer

Sworn and subscribed to before me this 21st day of MAY 1963

Harry H. Gilbertson
Notary Public

My Commission expires FEBRUARY 18, 1964

UNITED STATES
DEPARTMENT OF THE INTERIOR
BUREAU OF RECLAMATION
COLORADO RIVER STORAGE PROJECT
MIDDLE RIVER DIV. GLEN CANYON UNIT--ARIZONA-UTAH

U.S. HIGHWAY 89

PAGE ARIZONA ACCESS ROADS
RIGHT - OF - WAY MAP

DRAWN LRS.-GHW. WGM. SUBMITTED J. L. Smith
TRACED WGM. RECOMMENDED Lloyd H. Funk
CHECKED RW APPROVED L. F. Wylie
PROJECT CONSTRUCTION ENGINEER

PAGE, ARIZONA MAY 20, 1963 557-420-1165

FED. AID PROJ. F-041-1-601 FILE NO. D-3-T-56

Click here for US 89A Index