OWNERSHIP RECORD									ACQUISITION RECORD				
PARCEL NUMBER	OWNER	DESCRIPTION	TOTAL AREA	AREA REQUIRED: GROSS INCLUDING EXISTING R/W	AREA REQUIRED: NET EXCLUDING EXISTING R/W	EASEMENT AREA	REMAINDER: LEFT	REMAINDER: RIGHT	SHEET NO.	CHIEF R/W AGENT APPROVAL	INSTRUMENT: TYPE	INSTRUMENT: DATE	RECORDED: DATE	RECORDED: DOCUMENT
14-528	SHAY OIL COMPANY, INC.	Pt. Lot 5, Blk 2, MOSS ADDITION	28000 SF		113 SF		27887 SF		1					
14-529	CONVENIENCE STORES PROP. CORP.	Pt. Lots 1-4, Blk 1, McVAY ADDITION	85750 SF		2750 SF			83000 SF	1					

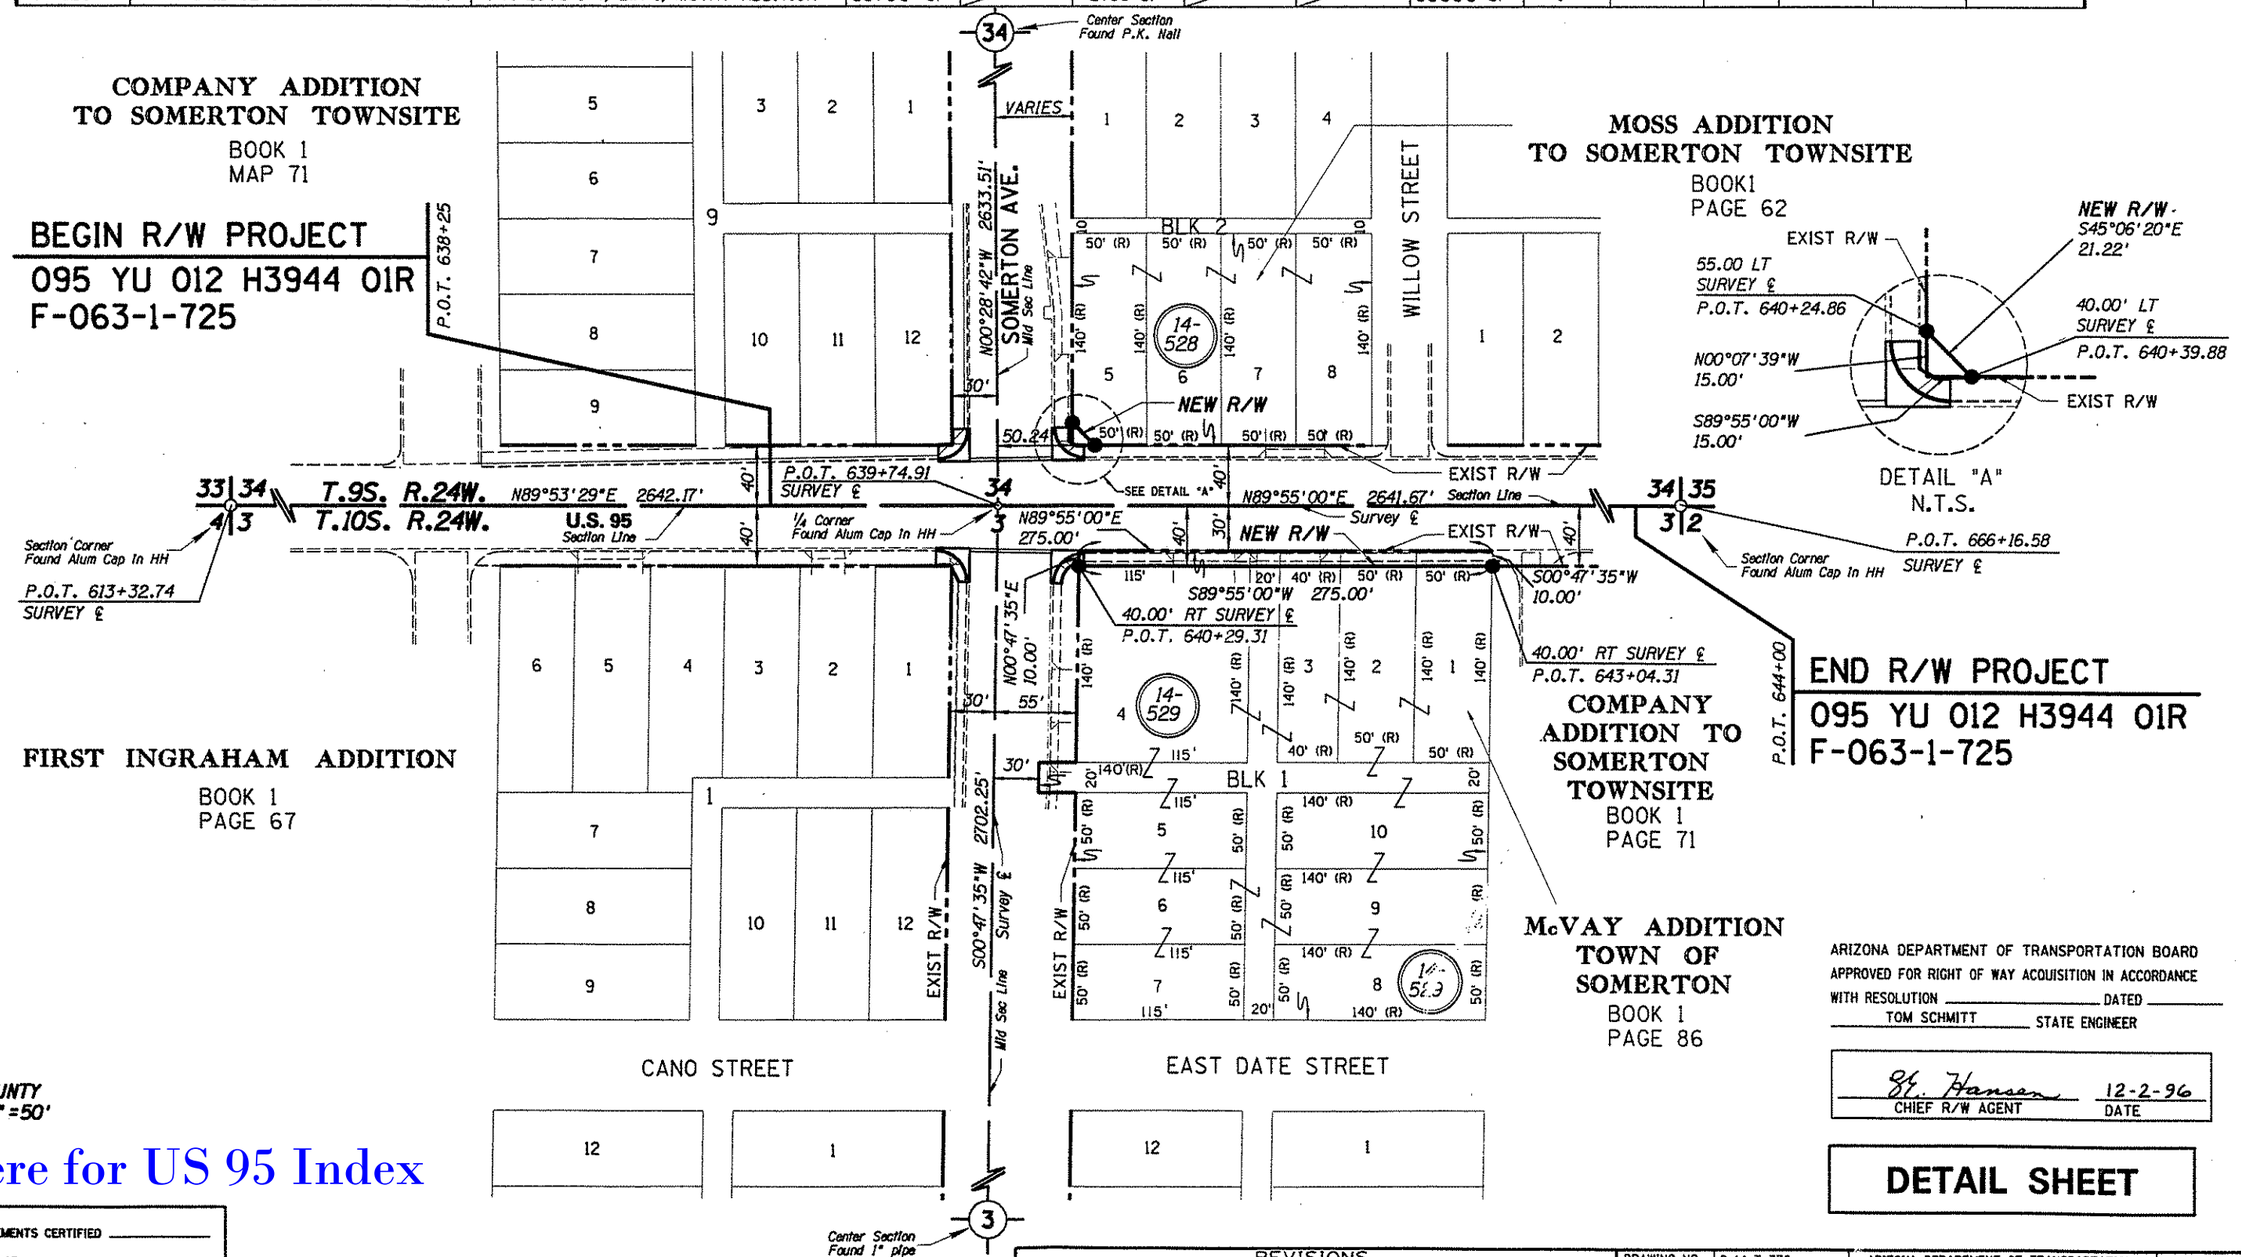

Click here for US 95 Index

ARIZONA DEPARTMENT OF TRANSPORTATION BOARD APPROVED FOR RIGHT OF WAY ACQUISITION IN ACCORDANCE WITH RESOLUTION _____ DATED _____

TOM SCHMITT STATE ENGINEER

M. Hansen 12-2-96
CHIEF R/W AGENT DATE

DETAIL SHEET

PUBLIC HEARING REQUIREMENTS CERTIFIED _____
ENVIRONMENTAL CLEARANCE _____
C & S REVIEW _____
BID SET REVIEW _____

NOTE:
SURVEY INFORMATION SUPPLIED BY NICKLAUS ENGINEERING INC., JOB. NO. 96-054

REVISIONS			
C.O. NO.	DATE	BY	DESCRIPTION

DRAWING NO.	D-14-T-376
HARD COPY	SEE NOTE
DRAWN	JDC OCT 96
CHECKED	GJK OCT 96
LOUIS C. WARNER & COMPANY 4434 N. 12TH STREET, SUITE 200 PHOENIX, AZ 85014 (602) 274-5199	
ROUTE	SECTION
U.S. 95	U.S. 95 @ SOMERTON AVE.

ARIZONA DEPARTMENT OF TRANSPORTATION
RIGHT OF WAY PLANS SECTION
HIGHWAY: SAN LUIS-YUMA-QUARTZSITE HWY
PROJECT NO. F-063-1-725
TRACS NO. 095 YU 012 H3944 01R

SHEET 1 OF 1