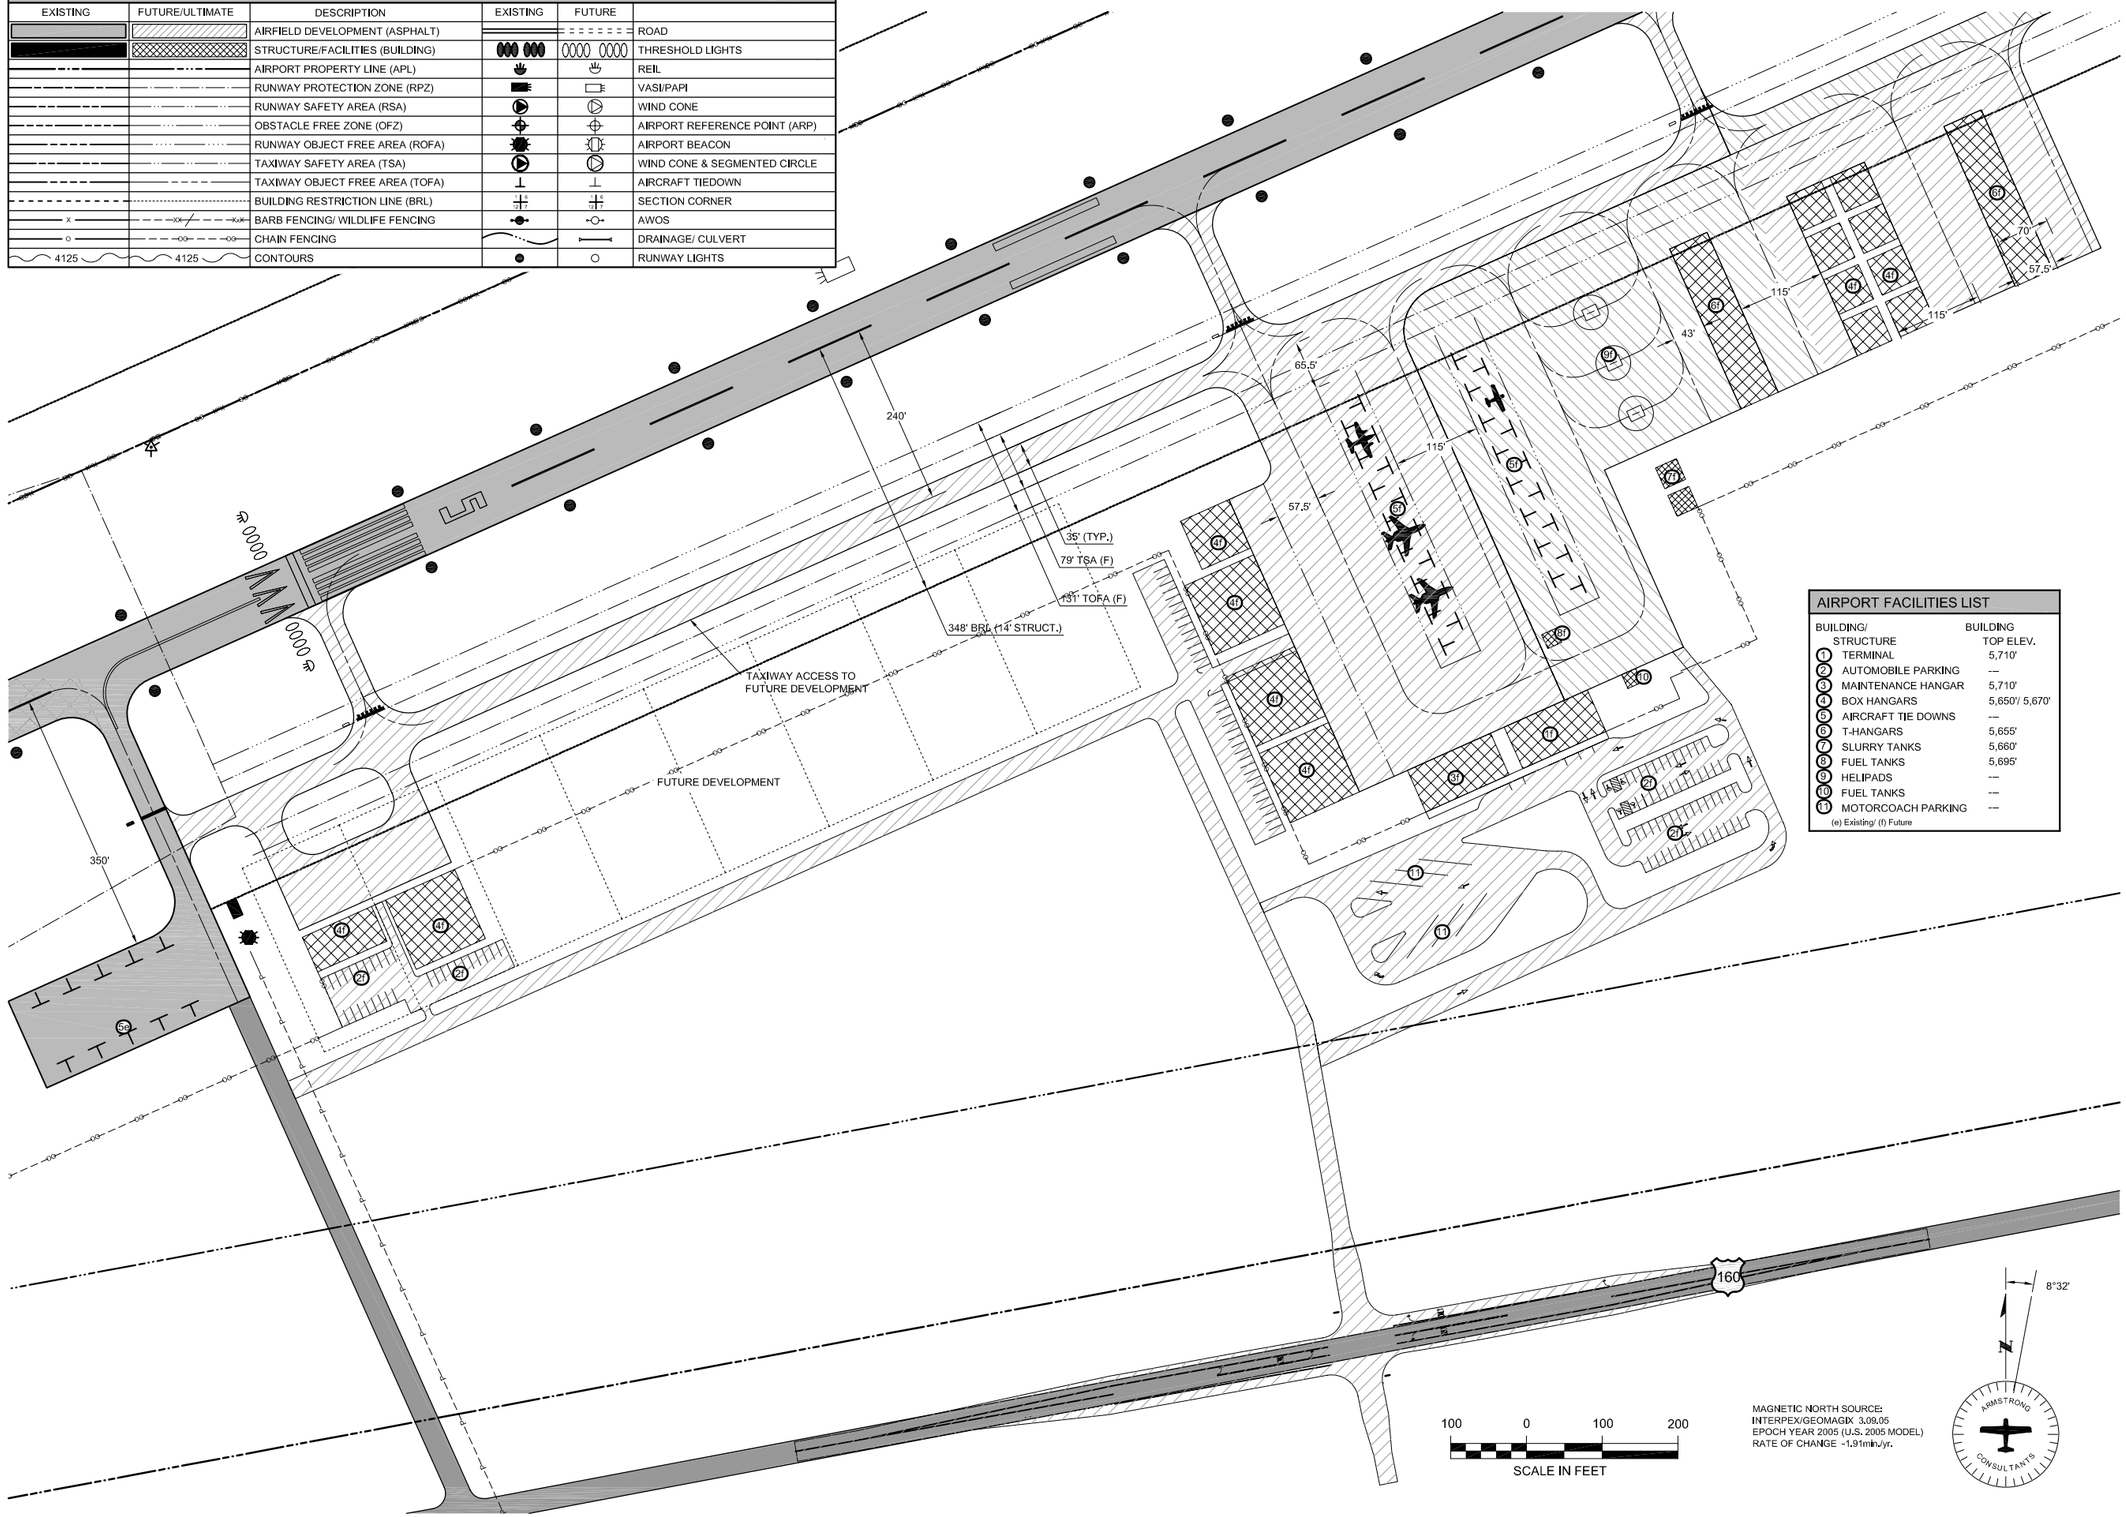

LEGEND

EXISTING	FUTURE/ULTIMATE	DESCRIPTION	EXISTING	FUTURE	
		AIRFIELD DEVELOPMENT (ASPHALT)			ROAD
		STRUCTURE/FACILITIES (BUILDING)			THRESHOLD LIGHTS
		AIRPORT PROPERTY LINE (APL)			REIL
		RUNWAY PROTECTION ZONE (RPZ)			VASI/PAPI
		RUNWAY SAFETY AREA (RSA)			WIND CONE
		OBSTACLE FREE ZONE (OFZ)			AIRPORT REFERENCE POINT (ARP)
		RUNWAY OBJECT FREE AREA (ROFA)			AIRPORT BEACON
		TAXIWAY SAFETY AREA (TSA)			WIND CONE & SEGMENTED CIRCLE
		TAXIWAY OBJECT FREE AREA (TOFA)			AIRCRAFT TIEDOWN
		BUILDING RESTRICTION LINE (BRL)			SECTION CORNER
		BARB FENCING/ WILDLIFE FENCING			AWOS
		CHAIN FENCING			DRAINAGE/ CULVERT
4125	4125	CONTOURS			RUNWAY LIGHTS

AIRPORT FACILITIES LIST

BUILDING/ STRUCTURE	BUILDING TOP ELEV.
1 TERMINAL	5,710'
2 AUTOMOBILE PARKING	---
3 MAINTENANCE HANGAR	5,710'
4 BOX HANGARS	5,650'/ 5,670'
5 AIRCRAFT TIE DOWNS	---
6 T-HANGARS	5,655'
7 SLURRY TANKS	5,660'
8 FUEL TANKS	5,695'
9 HELIPADS	---
10 FUEL TANKS	---
11 MOTORCOACH PARKING	---

(e) Existing/ (f) Future

ARMSTRONG CONSULTANTS, Inc.
airport engineering and planning services
861 Rood Avenue
Grand Junction, CO 81501
ph: 970.242.0101 fax: 970.241.1769

KAYENTA AIRPORT
KAYENTA, ARIZONA

AIRPORT LAYOUT PLANS

No.	Revision	Date	By

THE PREPARATION OF THIS DOCUMENT WAS FINANCED IN PART THROUGH THE AIRPORT IMPROVEMENT PROGRAM FINANCIAL ASSISTANCE FROM THE FEDERAL AVIATION ADMINISTRATION AS PROVIDED UNDER TITLE 49, UNITED STATES CODE, SECTION 4104. THE CONTENTS DO NOT NECESSARILY REFLECT THE OFFICIAL VIEWS OR POLICY OF THE FAA. ACCEPTANCE OF THIS PLAN BY THE FAA DOES NOT IN ANY WAY CONSTITUTE A COMMITMENT ON THE PART OF THE UNITED STATES TO PARTICIPATE IN ANY DEVELOPMENT DEPICTED THEREIN NOR DOES IT INDICATE THAT THE PROPOSED DEVELOPMENT IS ENVIRONMENTALLY ACCEPTABLE OR WOULD HAVE JUSTIFICATION IN ACCORDANCE WITH APPROPRIATE PUBLIC LAWS.

Project No: 045702
Date: 11.18.05
File Name: 5702503

Drawn: RF
Checked: JZP
Approved: DAC

TERMINAL AREA DRAWING

Sheet: 3 of: 9