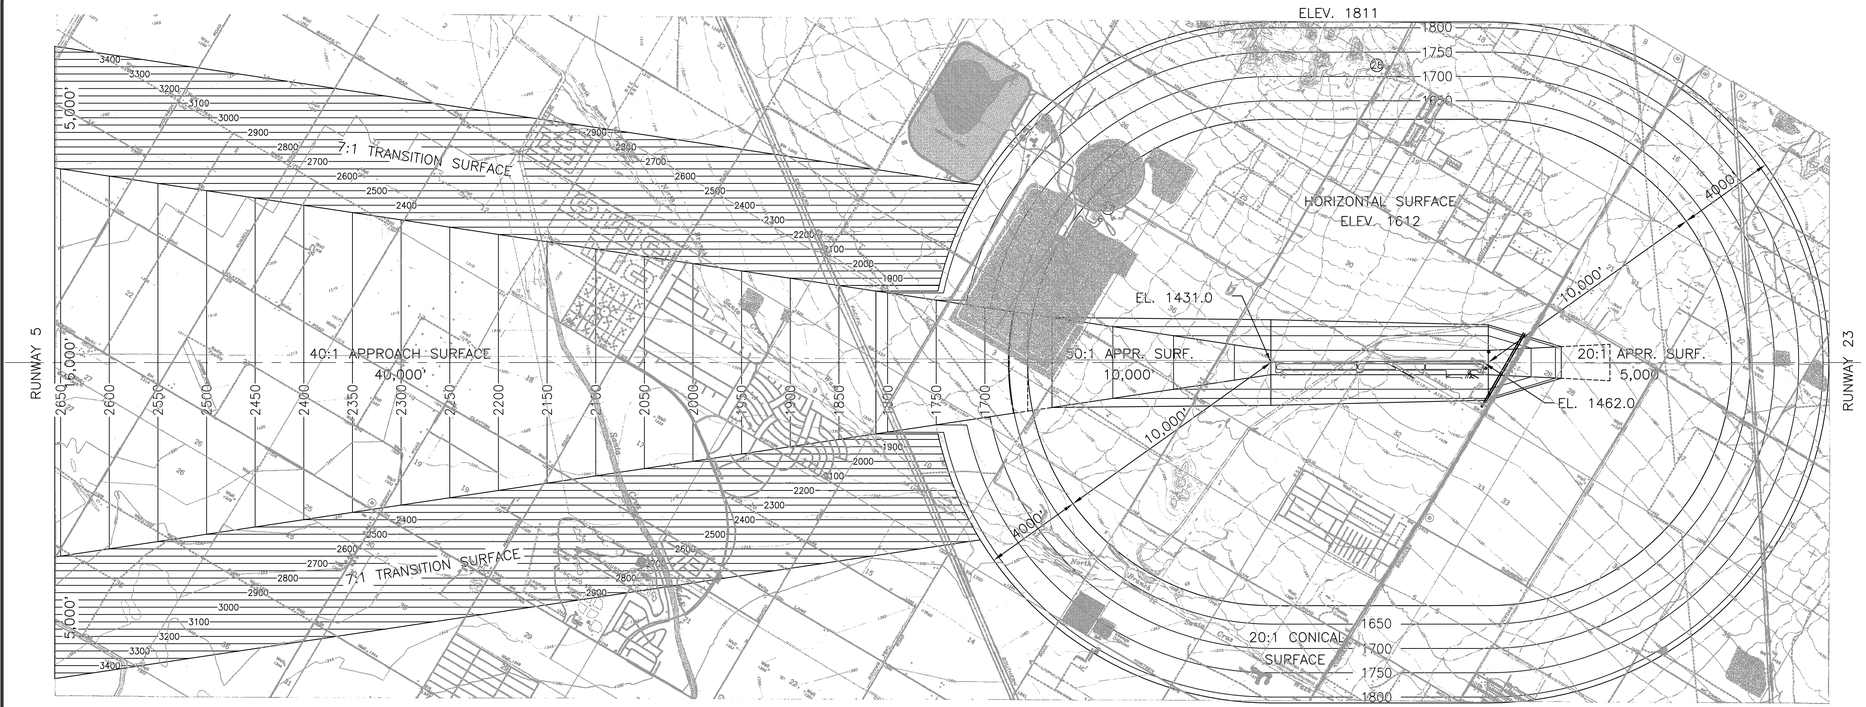

GROUND OBSTRUCTIONS

OBSTRUCTIONS				
NO.	DESCRIPTION	ELEVATION	PENETRATION(±)	DISPOSITION
1	FENCE	1458	1'	NONE
2	BUSH	1458	12'	NONE
3	FENCE	1451	6'	NONE
4	FENCE	1452	7'	NONE
5	OL ON GLIDE SLOPE	1481	33'	OBSTRUCTION LIGHTED
6	GROUND	1454	4'	NONE
7	BUSH	1462	9'	NONE
7A	TREE	1463	10'	NONE
8	OL ON WINDSOCK AT WINDTEE	1482	27'	OBSTRUCTION LIGHTED
9	TREE	1467	10'	NONE
10	TREE	1479	20'	NONE
11	BUSH	1470	9'	NONE
12	WINDSOCK	1469	8'	NONE
13	BUSH	1467	5'	NONE
14	TREE	1476	14'	NONE
15	TREE	1472	7'	NONE
16	TREE	1479	12'	NONE
17	ROD ON BUILDING	1471	–3'	NONE
18	OL ON LOCALIZER	1469	–5'	OBSTRUCTION LIGHTED
19	ROAD (N)	1477	3'	NONE
20	ROAD (N)	1481	–3'	NONE
21	TREE	1475	NA	–
22	ANTENNA ON OL APT BEACON	1509	NA	–
23	FLOODLIGHT POLE	1507	NA	–
24	TREE	1482	NA	–
25	BUSH	1466	NA	–
26	POLE	1490	NA	–
27	POLE	1500	NA	–
28	ANTENNA ON TANK	1731	NA	–
29	TOWER	1604	NA	–

NOTES: THE OBSTRUCTION INFORMATION, SHOWN IN THE TABLES ABOVE, WAS TAKEN FROM THE OBSTRUCTION DATA SHEET ODS 6656, CASA GRANDE MUNICIPAL AIRPORT, CASA GRANDE, ARIZONA, DIGITIZED FROM OC 6656, SURVEYED OCT. 1990 2ND EDITION.

FIFTEEN FEET ADDED TO NONINTERSTATE ROAD ELEVATIONS. SEVENTEEN FEET ADDED TO INTERSTATE ROAD ELEVATIONS. TWENTY–THREE FEET ADDED TO RAILROAD TRACK ELEVATIONS. TRANSITIONAL SURFACE SLOPES ARE 7:1 UNLESS OTHERWISE INDICATED. OBSTRUCTING AREA LIMITS ARE APPROXIMATE.

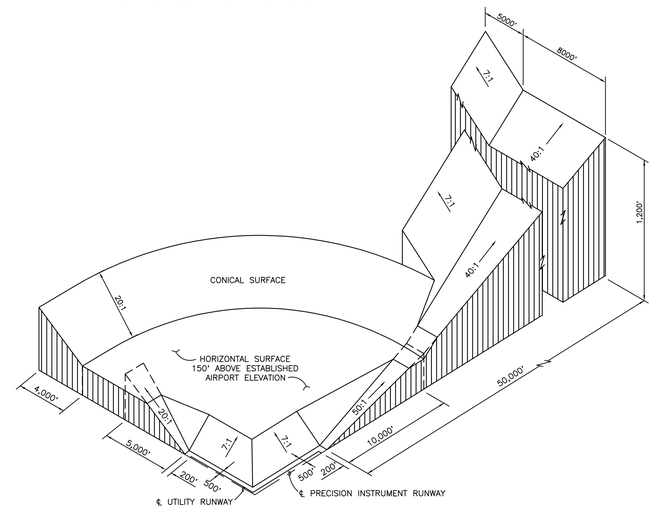

TYPICAL CIVIL AIRPORT IMAGINARY SURFACES

NTS

PLAN – PART 77 SURFACES

3000 0 3000 6000

SCALE IN FEET

MAGNETIC 12°14'E

MAGNETIC DECLINATION
12° 14'E (1996)
(0.2' WEST ANNUALLY)

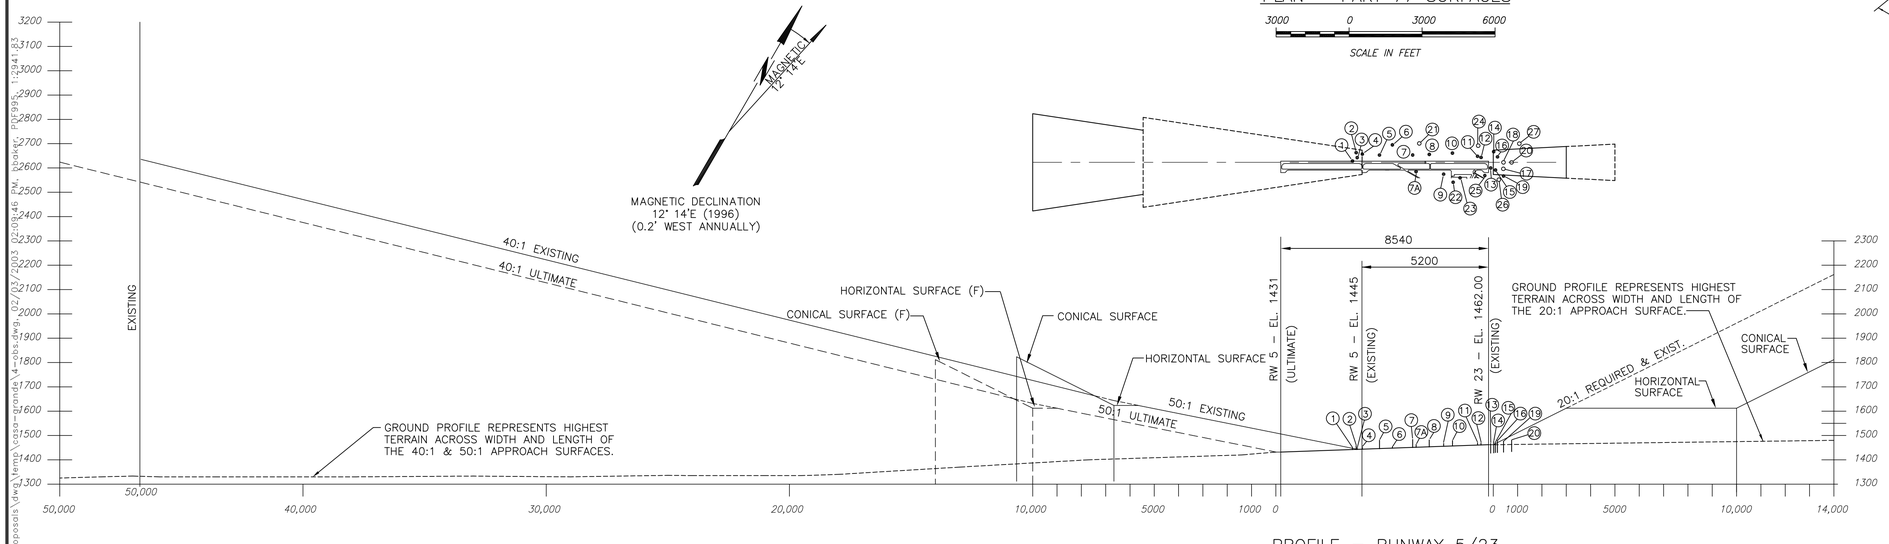

PROFILE – RUNWAY 5/23

NO.	DESCRIPTION	DATE	BY:
1			

REVISIONS

CASA GRANDE MUNICIPAL AIRPORT

CASA GRANDE, ARIZONA

AIRPORT AIRSPACE PLAN

DRAWN BY: BJD
CHK'D. BY: JJH
APPR. BY: TFO
DATE: JAN. 1997
Q. A.
PEER REVIEW JJH

PROJECT NUMBER
8199.001–010–0113

SHEET NUMBER
4

Morrison Maierle/CSSA INC.
An Employee–Owned Company
ENGINEERS
SCIENTISTS
SURVEYORS
PLANNERS
SINCE 1945
4621 North 16th Street Ste. D401 Phoenix, AZ 85016 • Phone: (602) 277–2828

H:_proposals\dwg\temp\casa-grande\4-obst.dwg, 02/03/2003 02:09:46 PM, Plotter, PDF995, 1:294.83