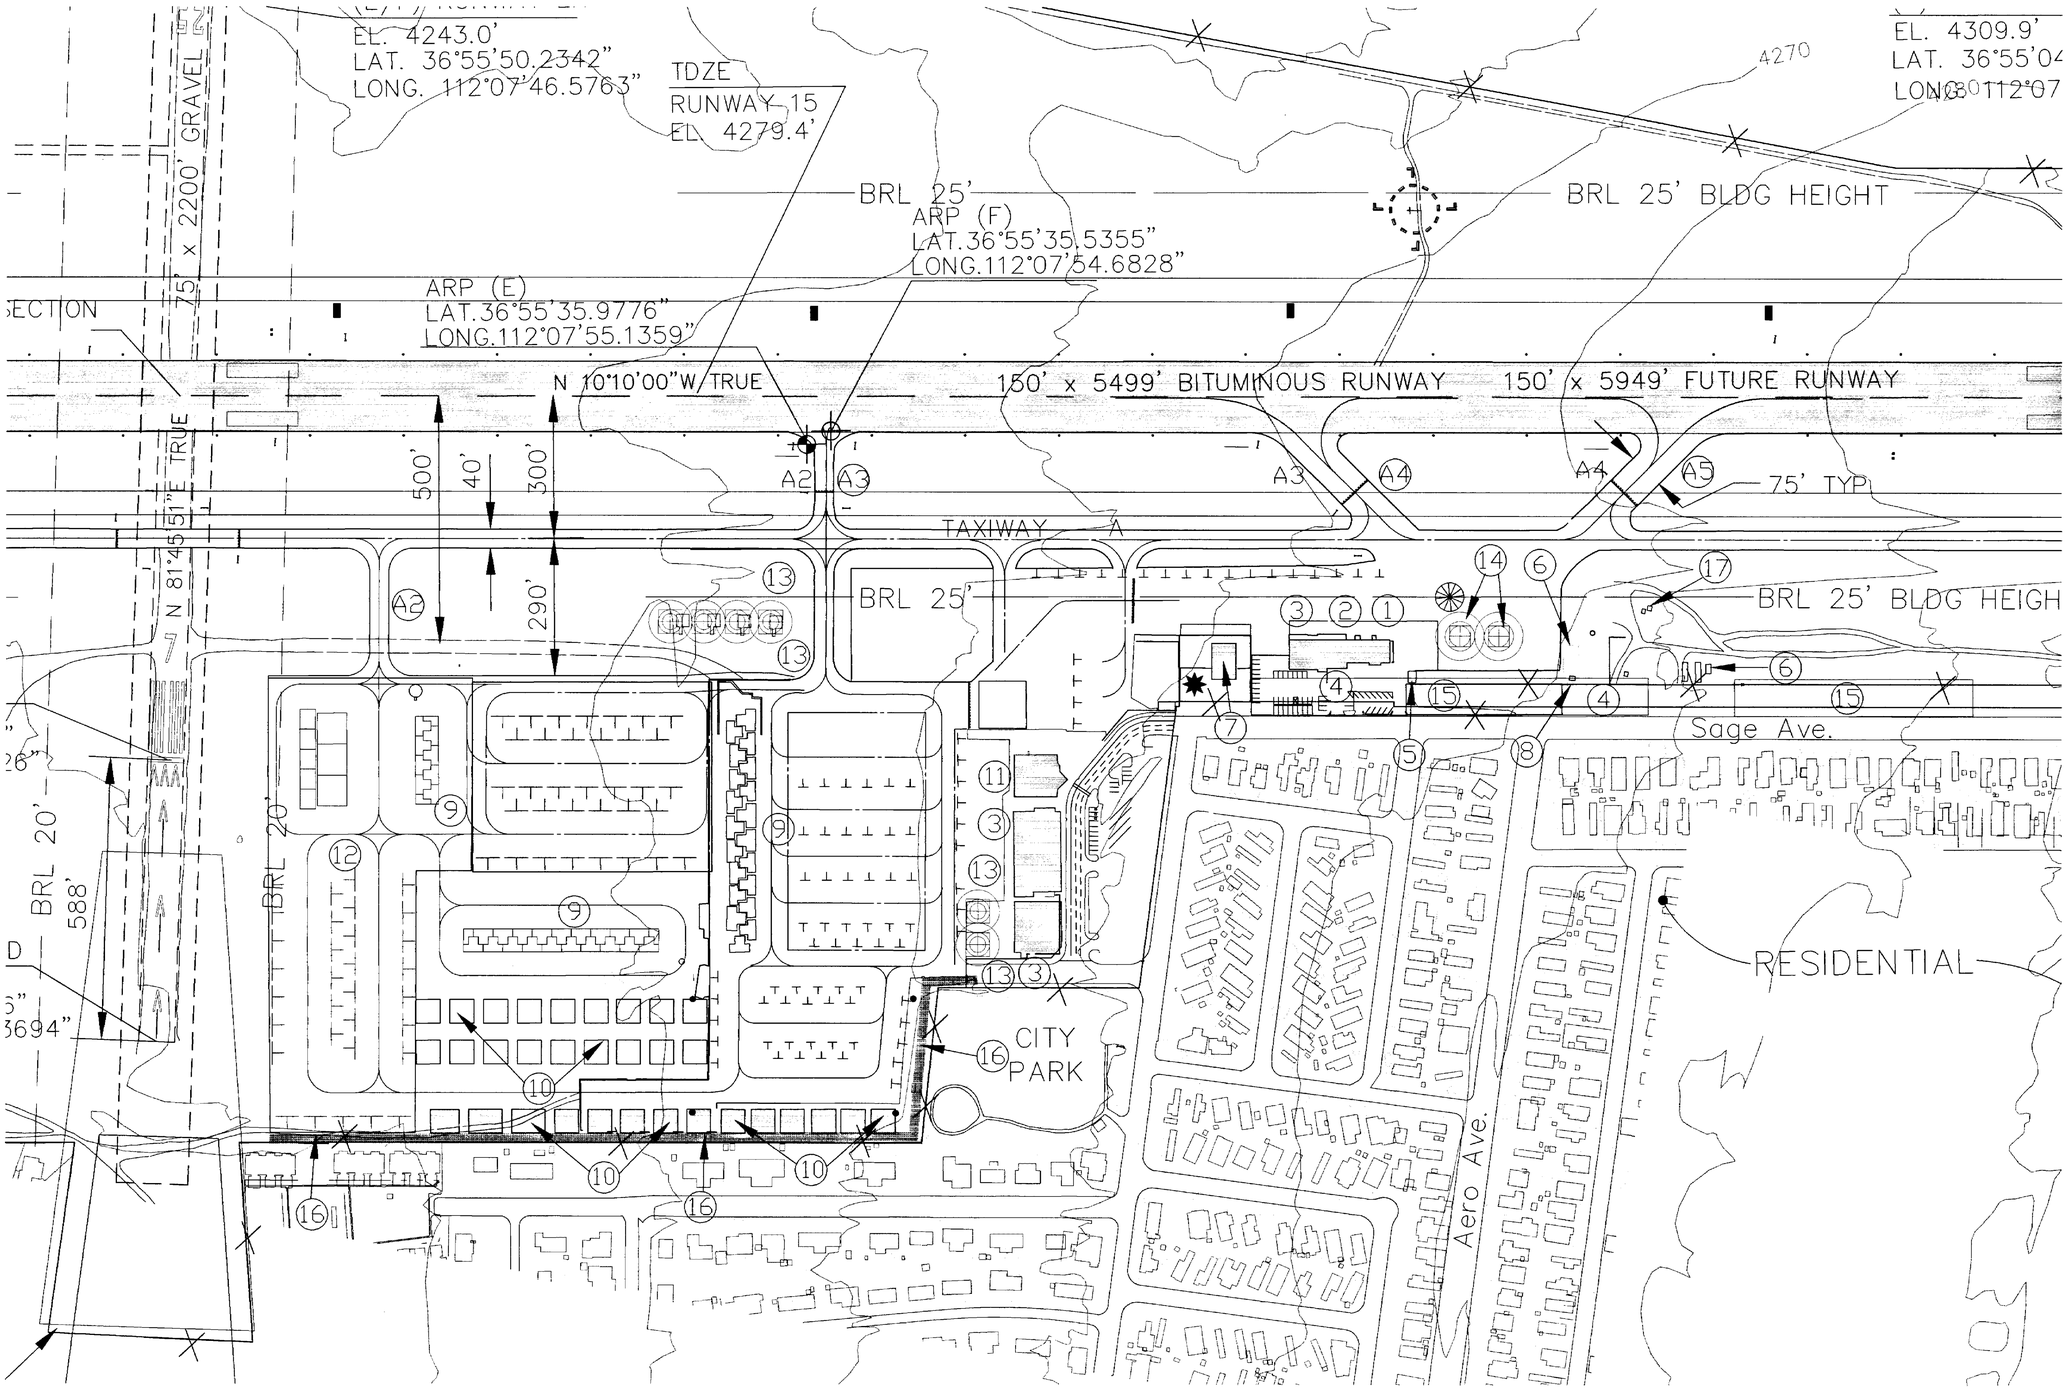

LEGEND

DATA ELEMENTS	EXISTING (E)	FUTURE (F)
AIRPORT PROPERTY LINE		
AIRPORT REFERENCE POINT		
AIRPORT ROTATING BEACON		
BUILDINGS		
SEGMENTED CIRCLE		
ASOS		
RUNWAY THRESHOLD LIGHTS		
RUNWAY END IDENTIFIER LIGHTS (REIL)		
PAPI		
VASI		
RUNWAY LIGHTS		
FENCING		
TOPOGRAPHIC CONTOURS	750	
BUILDING RESTRICTION LINE (BRL)		
OBJECT FREE AREA (OFA)		
RUNWAY SAFETY AREA (RSA)		
OBSTACLE FREE ZONE (OFZ)		
RUNWAY VISIBILTIY ZONE		
SECTION CORNERS		
AVIGATION EASEMENT		
FUTURE/ULTIMATE DEVELOPMENT		
TO BE ABANDONED		

AIRPORT BUILDINGS/FACILITIES

EXISTING (E) BLDG. NUMBER	FUTURE (F) BLDG. NUMBER	DESCRIPTION
1		TERMINAL
2		FBO
3		HANGAR
4	4	AUTO PARKING
5		FIRE STATION
6		FUEL STORAGE
7		NATIONAL PARK SERVICE HANGAR
8		ELECTRICAL BUILDING
9	9	T-HANGARS
10		INDIVIDUAL HANGARS
11		TERMINAL BUILDING
	12	FUTURE G.A. APRON
13		PRIVATE HELIPADS
	14	NEW HELIPADS
15	15	LONG TERM AUTO PARKING
	16	ACCESS ROAD
17		ASOS D

MAG.
TRUE

GENERAL NOTES

1. NORTH AMERICAN DATUM (NAD 83) USED FOR ALL LAT/LONG IDENTIFICATIONS.
2. THE BUILDING RESTRICTION LINE (BRL) IS ESTABLISHED BASED ON PART 77 CLEARANCE FOR A 25-FT HIGH OBJECT, TAXIWAY OFA, RUNWAY VISIBILTIY ZONE, AND APRON EDGE.
3. THERE ARE NO OFZ PENETRATIONS.

Stantec

Stantec Consulting Inc.
8211 South 48th Street
Phoenix AZ U.S.A.
85044
Tel. 602.438.2200
Fax. 602.431.9562
www.stantec.com

Revision	By	Appd.	Date
1. MASTER PLAN AND ALP UPDATE	RC	AM	00.04.15

File Name: Pag-termplan.dwg	Dwn.	Dsgn.	Dsgn.	Date
	RC	AM		00.04.15

Title

TERMINAL AREA PLAN
PAGE MUNICIPAL AIRPORT
PAGE, ARIZONA

Project No. 81430008

Scale 1:150 (0, 150', 225', 300')

Drawing No. P1

Sheet 3 of 10

Revision 1

T:\81430003-Page\81430008-MASTER PLAN\Drawings & Exhibits\Airport Plans\Pag-termplan.dwg