| LAND USE TABLE | |
|---|---|
| LANE USE | KEY |
| AIRFIELD OPERATIONS AREA | |
| AVIATION RESERVE | |
| AVIATION SUPPORT | |
| CORPORATE AND PRIVATE GENERAL AVIATION | |
| HELICOPTER OPERATIONS AREA | |
| GOVERNMENT | |
| TERMINAL AREA, FBO, AND SUPPORT FACILITIES | |

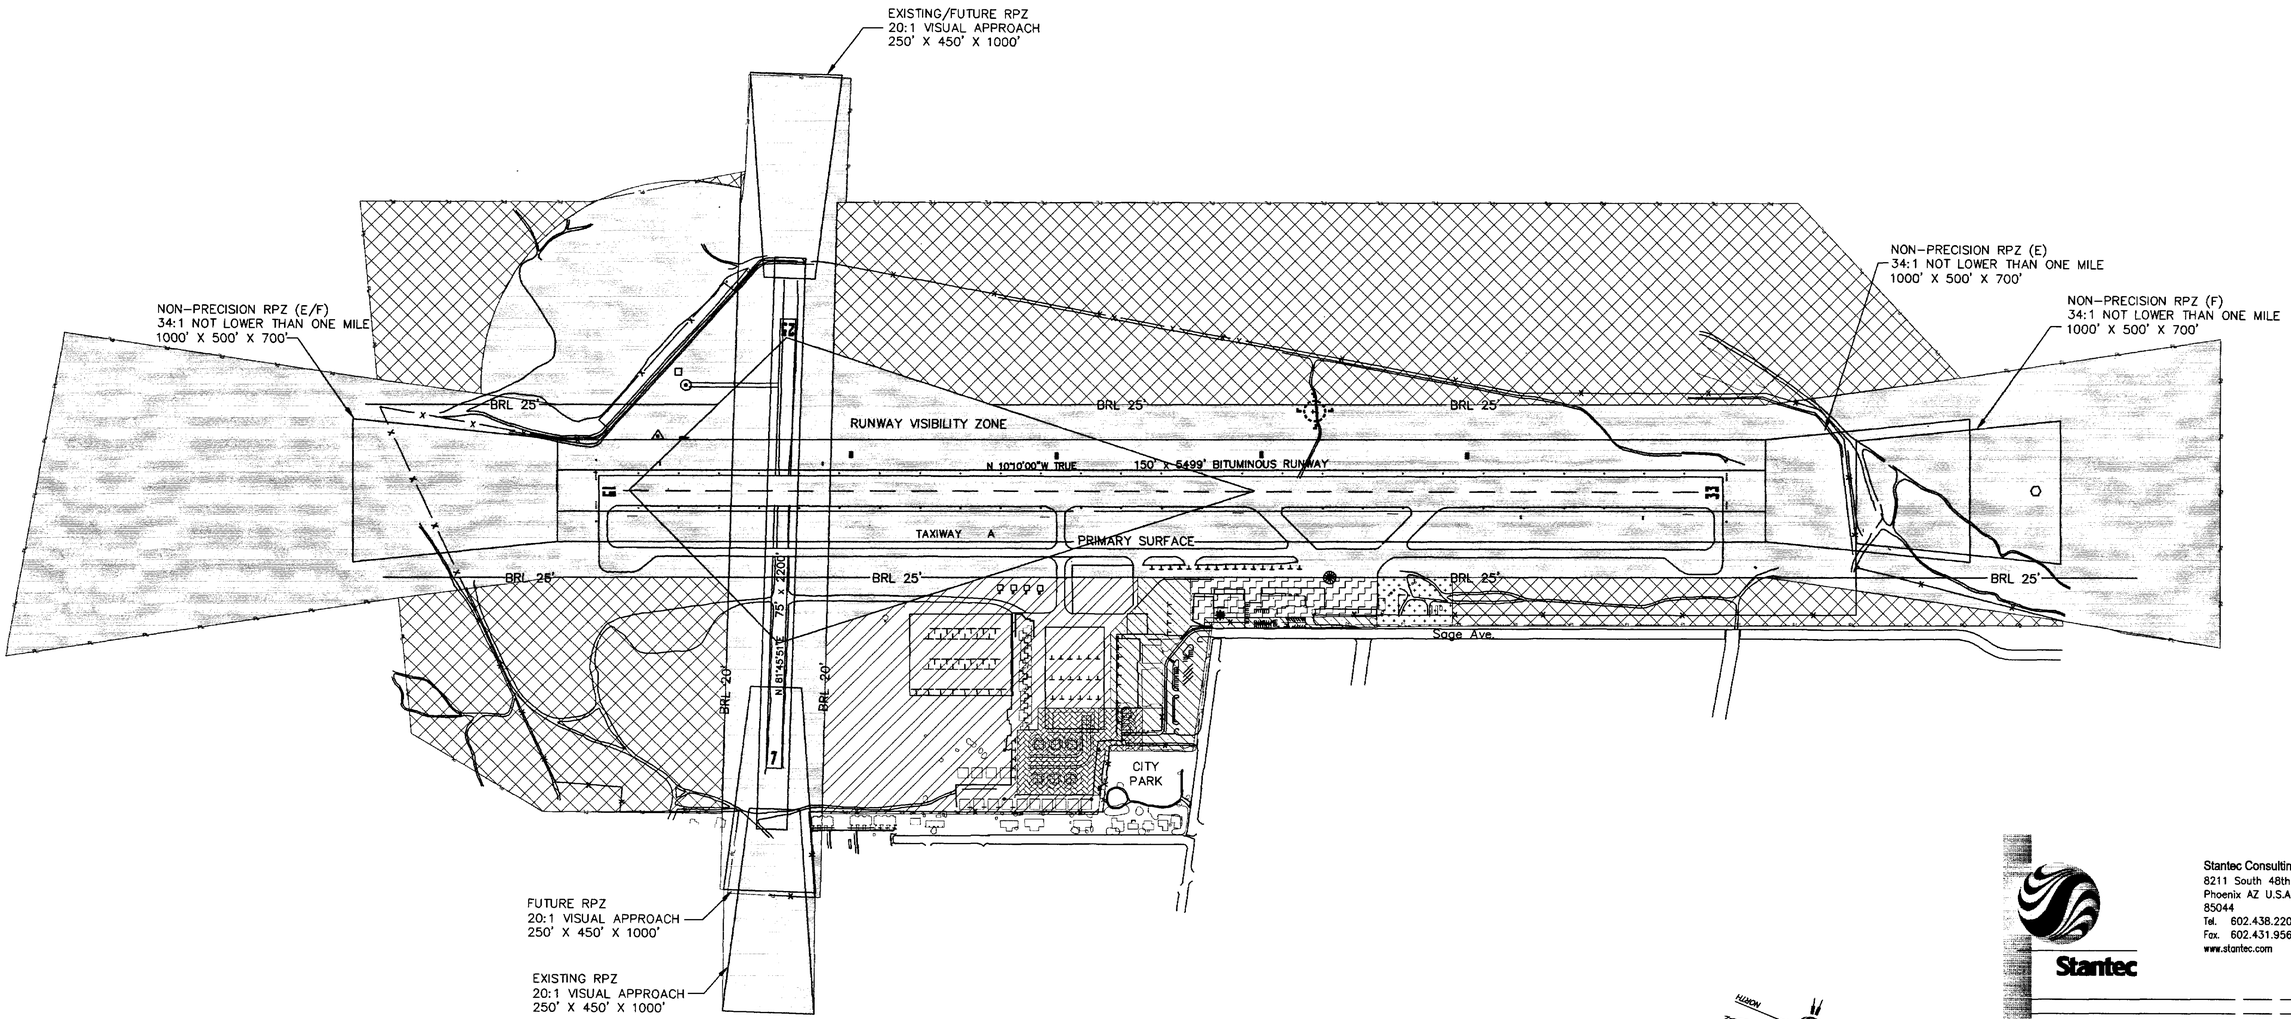

| LEGEND | | |
|---|---|---|
| DATA ELEMENTS | EXISTING (E) | FUTURE (F) |
| AIRPORT PROPERTY LINE | | |
| AIRPORT ROTATING BEACON | | |
| BUILDINGS | | |
| SEGMENTED CIRCLE | | |
| RUNWAY THRESHOLD LIGHTS | | |
| RUNWAY END IDENTIFIER LIGHTS (REIL) | | |
| VASI | | |
| RUNWAY LIGHTS | | |
| FENCING | | |
| BUILDING RESTRICTION LINE (BRL) | BRL 25' | |
| RUNWAY SAFETY AREA (RSA) | | |


Stantec

Stantec Consulting Inc.
8211 South 48th Street
Phoenix AZ U.S.A.
85044
Tel. 602.438.2200
Fax. 602.431.9562
www.stantec.com


| Revision | By | Appd. | Date |
|---|---|---|---|
| | | | |
| | | | |
| | | | |
| | | | |
| | | | |

| File Name: on-airport-plan.dwg | RC | AM | | 00.05.31 |
|---|---|---|---|---|
| | Dwn. | Dsgn. | Dsgn. | Date |

Title

ON AIRPORT LANDUSE PLAN
PAGE MUNICIPAL AIRPORT
PAGE, ARIZONA

Project No. 81430008

Scale 1:350 (0, 350', 525', 700')

Drawing No. P1

Sheet 7 of 10

Revision 1