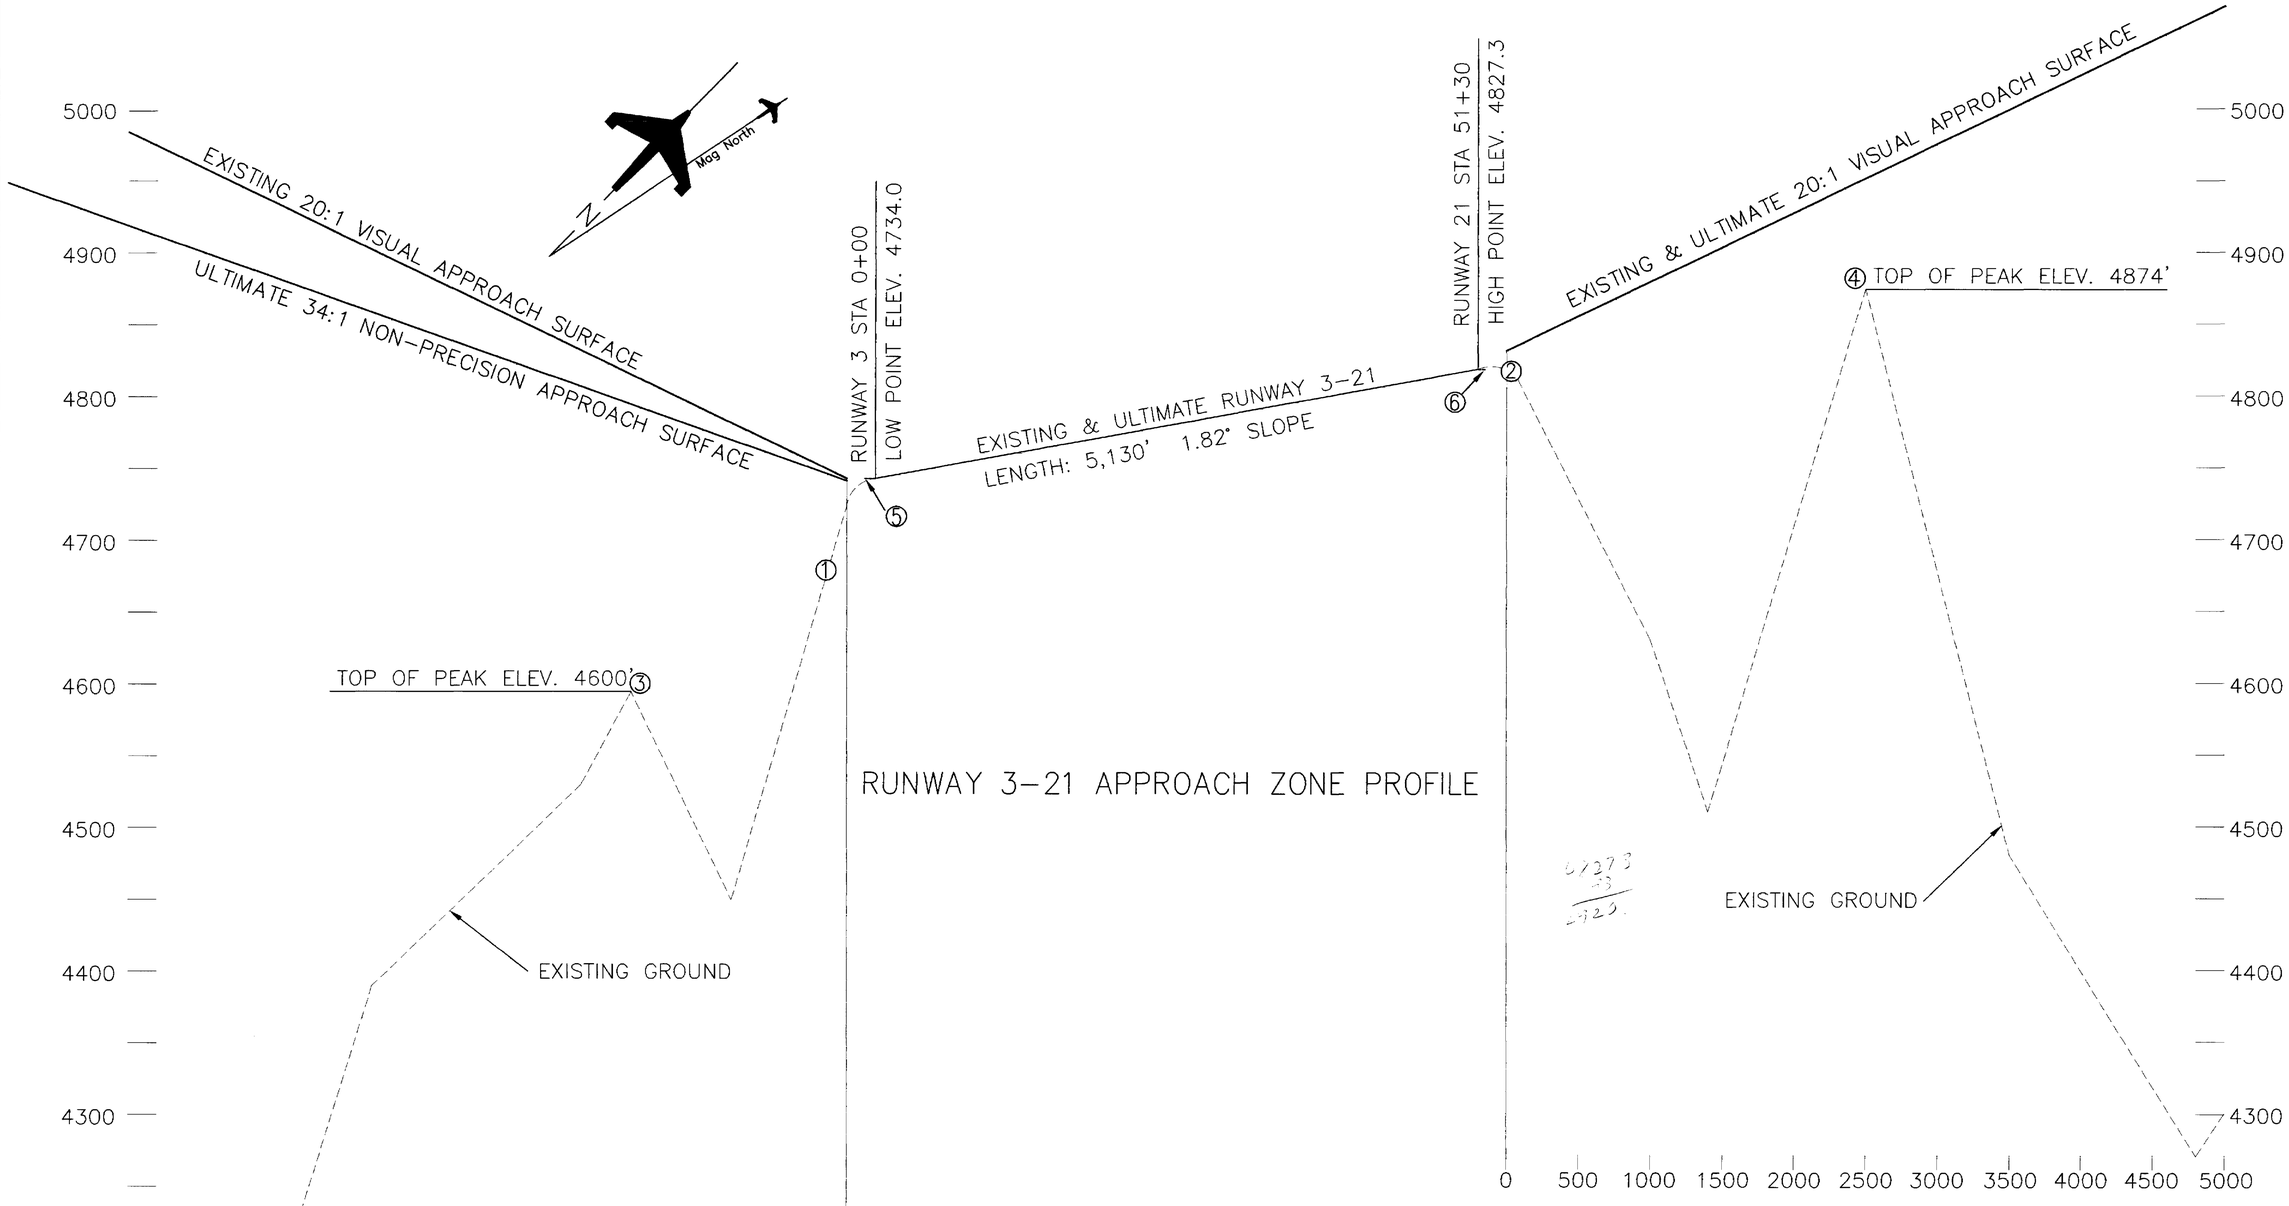

RUNWAY 3-21 APPROACH ZONE PROFILE

OBSTRUCTION TABLE					
NO.	DESCRIPTION	ELEVATION ± (MSL)	PENETRATION ±	SURFACE	DISPOSITION
1	FENCE	4,680'	-51'	APPROACH	NONE
2	FENCE	4,820'	-8'	APPROACH	NONE
3	GROUND	4,600'	-2,205'	APPROACH	NONE
4	GROUND	4,874'	-778'	APPROACH	NONE
5	DIRT ROAD	4,734'	NONE	APPROACH	NONE
6	DIRT ROAD	4,827.3'	NONE	APPROACH	NONE

SOURCE: YAVAPAI COUNTY SURVEY (NOV. 1998)

NO.	DESCRIPTION OF WORK	DATE	BY	APPROVED
5	ALP UPDATE	6/99	LT/TS	

SEDONA AIRPORT

SEDONA, ARIZONA

RUNWAY 3-21 PROFILE & APPROACH ZONE PROFILE

SCALE	JOB NO.	DATE	SHEET
H 1"=500' V 1"=50'	81442608	6/99	5 OF 8

Stantec Consulting Inc.
7776 Pointe Parkway W, Suite 290
Phoenix, Arizona 85044 USA
Phone: (602) 438-2200 Fax: (602) 431-9562

99SEDPRF.DWG T:\28342608-SEDONA\28342608\ALP\DRAWINGS