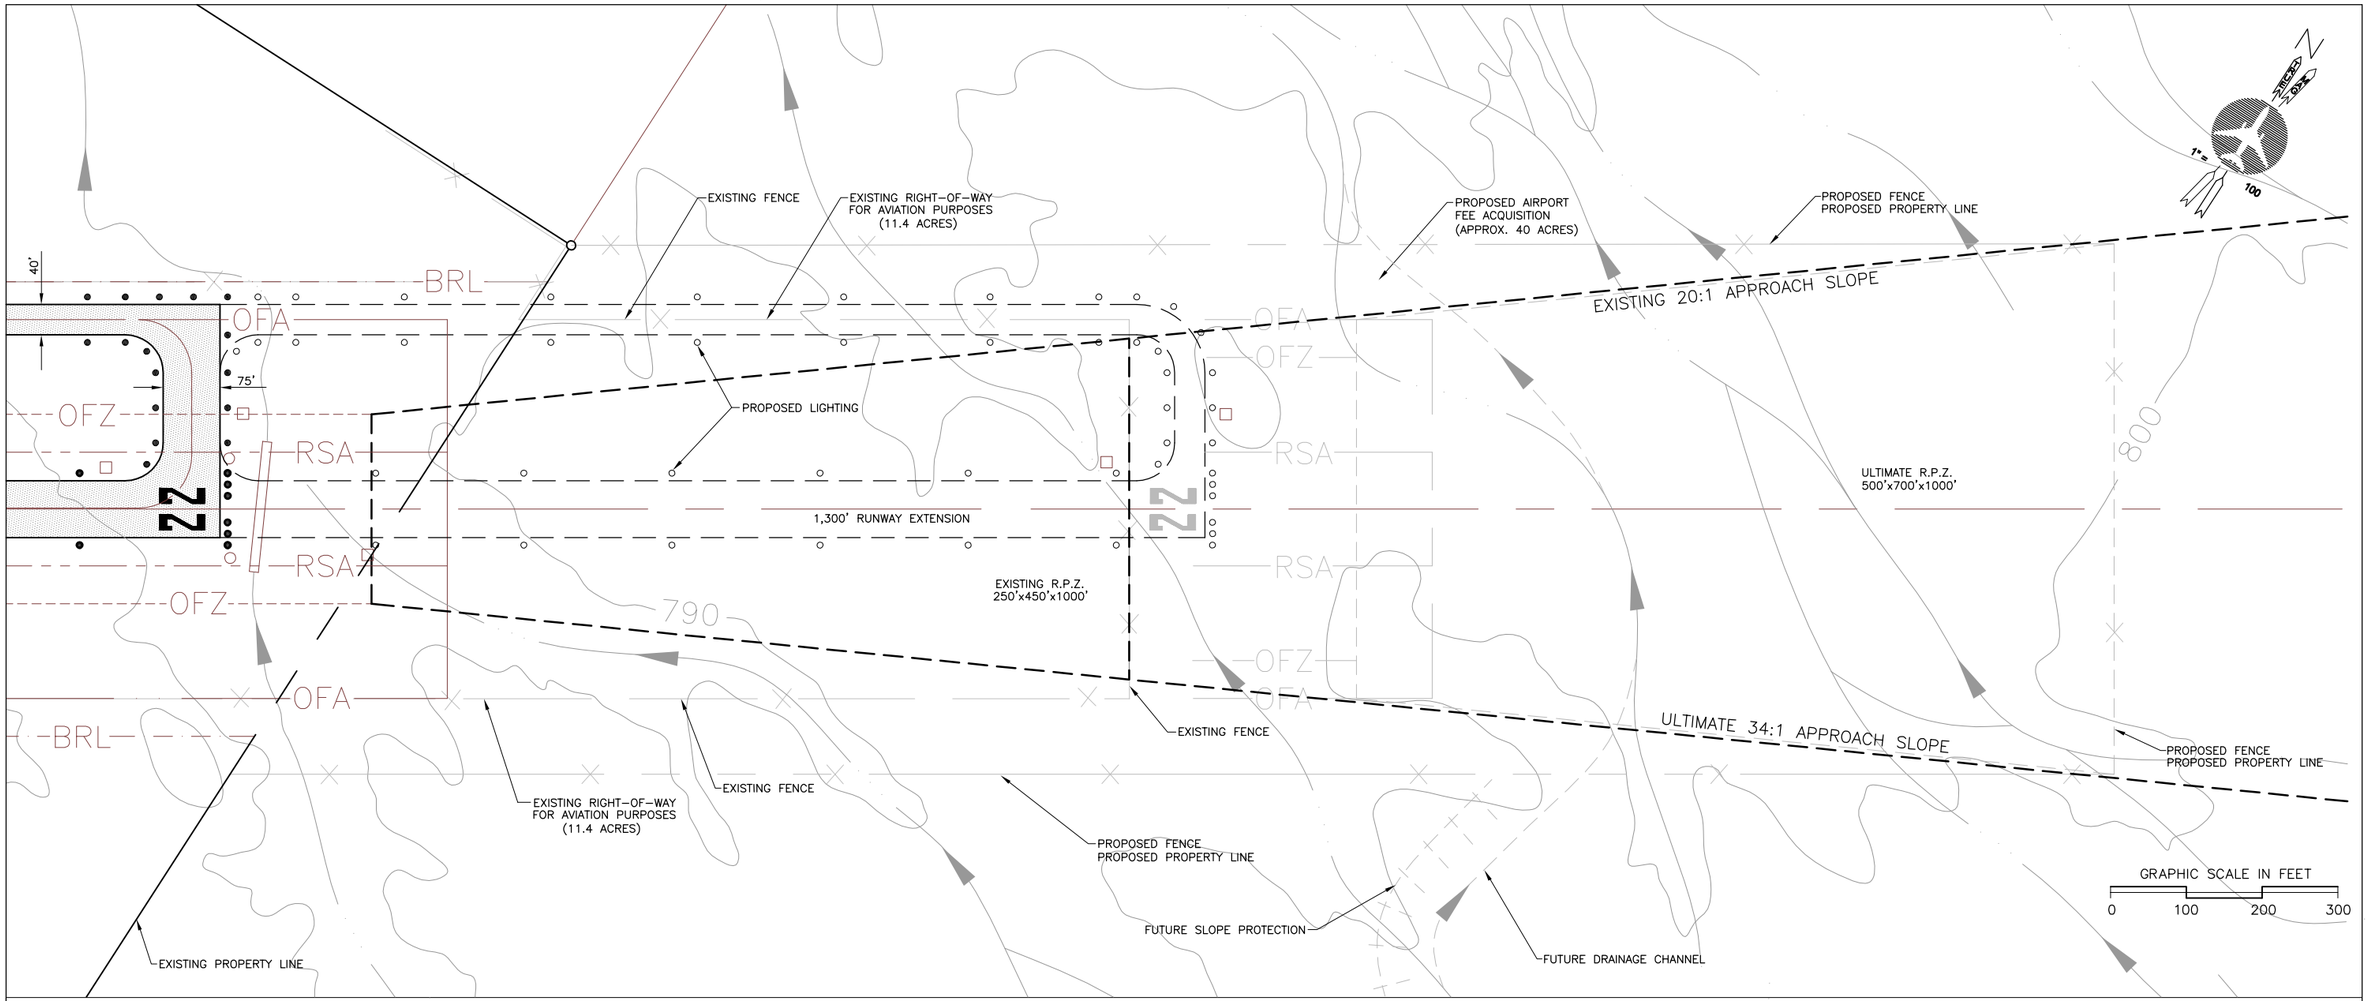

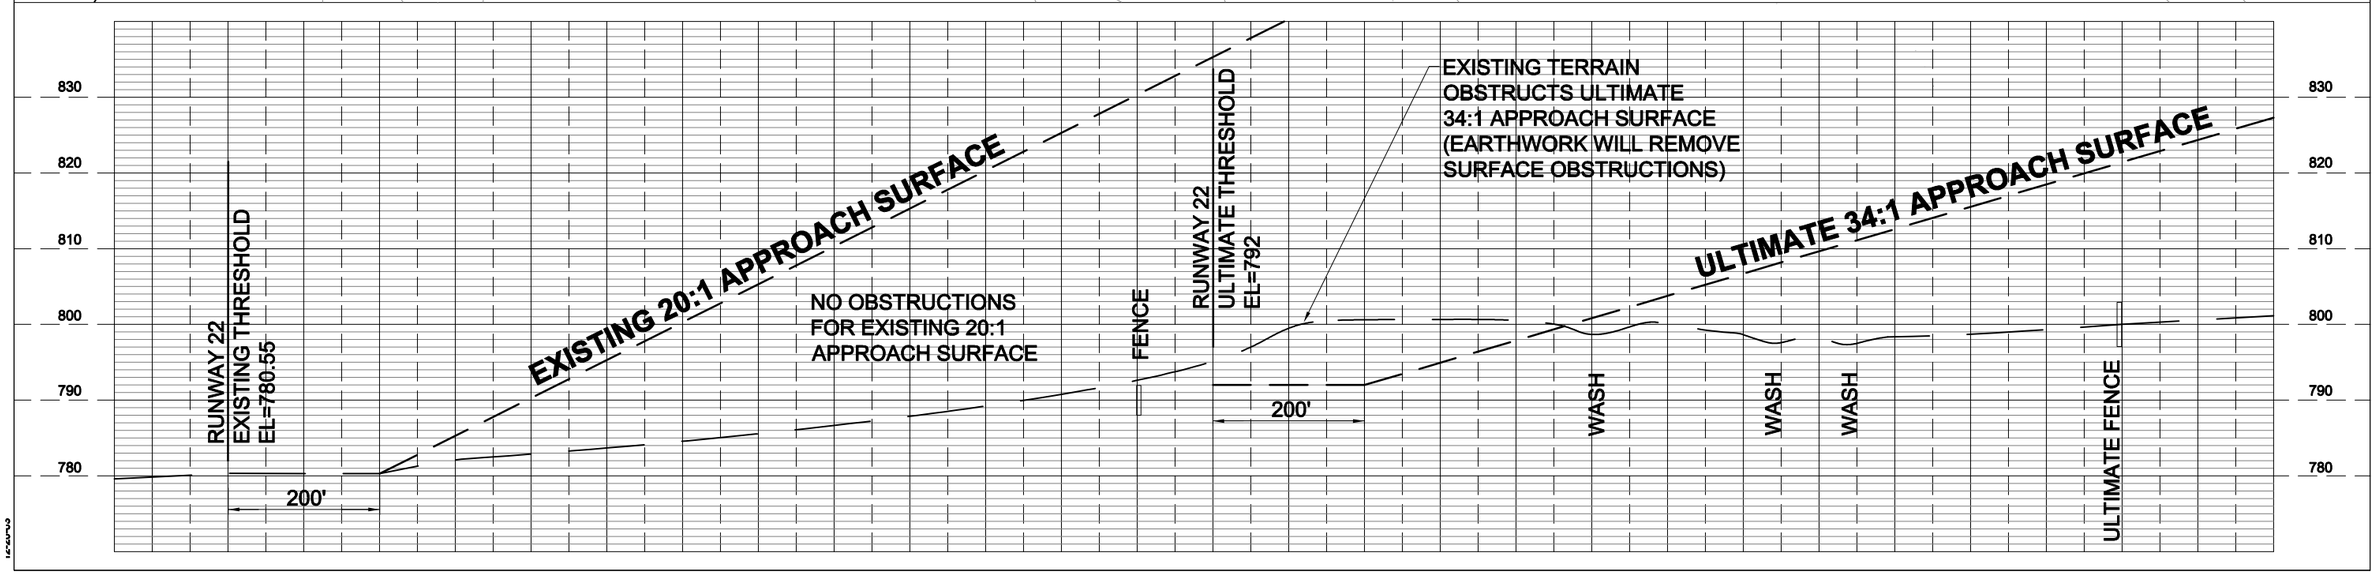

RUNWAY 22 APPROACH PLAN & PROFILE
GILA BEND MUNICIPAL AIRPORT
GILA BEND, ARIZONA

DRAWN BY: SWD 12/20/03
DESIGNED BY: NJP 12/20/03

SHEET 5 OF 7

36321

Gannett Fleming