F.H.W.A. REGION	STATE	PROJECT NO.	SHEET NO.	TOTAL SHEETS	RECORD DRAWING
9	ARIZ.	010-E(210)S	1	46	

010 PM 260

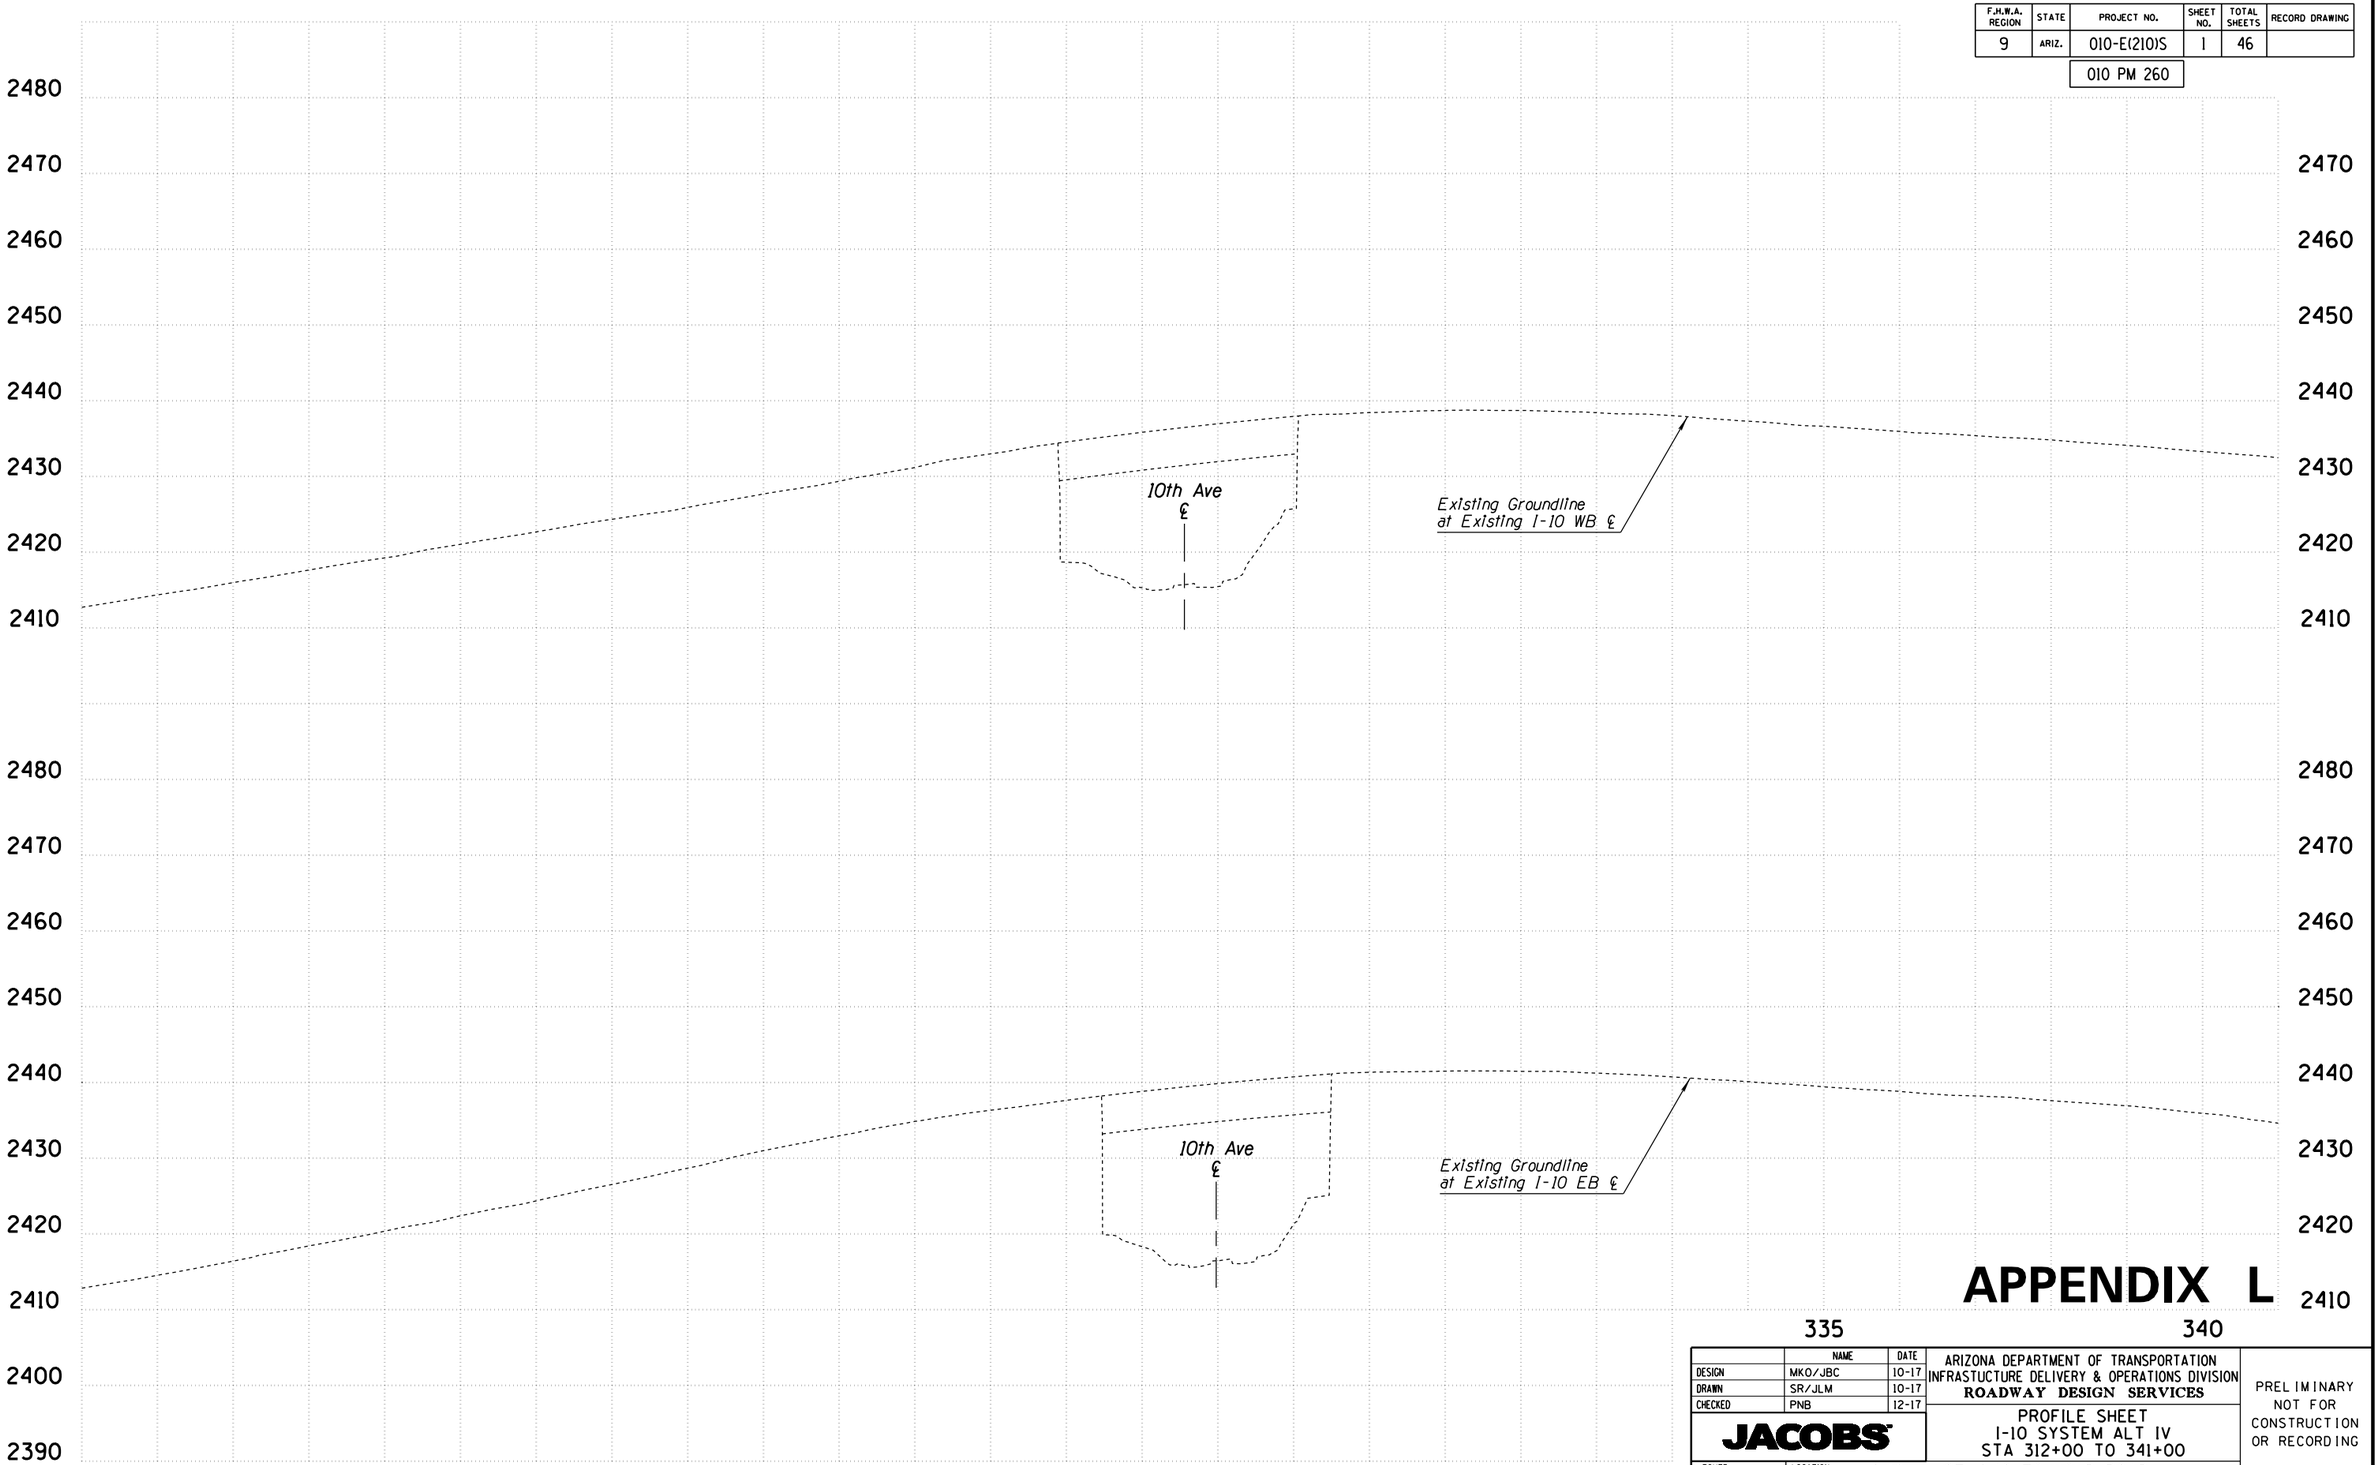

APPENDIX L

	NAME	DATE
DESIGN	MKO/JBC	10-17
DRAWN	SR/JLM	10-17
CHECKED	PNB	12-17

JACOBS

ARIZONA DEPARTMENT OF TRANSPORTATION
INFRASTUCTURE DELIVERY & OPERATIONS DIVISION
ROADWAY DESIGN SERVICES

PROFILE SHEET
I-10 SYSTEM ALT IV
STA 312+00 TO 341+00

ROUTE: I-10
LOCATION: I-10 - JCT. I-19 TO KOLB ROAD
SR 210 - GOLF LINKS ROAD TO I-10

PRELIMINARY
NOT FOR
CONSTRUCTION
OR RECORDING

SHEET PR-01

TRACS NO. H7825 01L | 010-E(210)S | ___ OF ___

SURVEY NO. | FINISHED PLANS | REVISIONS | LOCATION | DATE

3/18/2019 P:\W7X89402 I-10 DCR-EA\700 PROJTEC\710CIVIL\702ADGN\H7825v101.dgn

F.H.W.A. REGION	STATE	PROJECT NO.	SHEET NO.	TOTAL SHEETS	RECORD DRAWING
9	ARIZ.	010-E(210)S	2	46	
		010 PM 260			

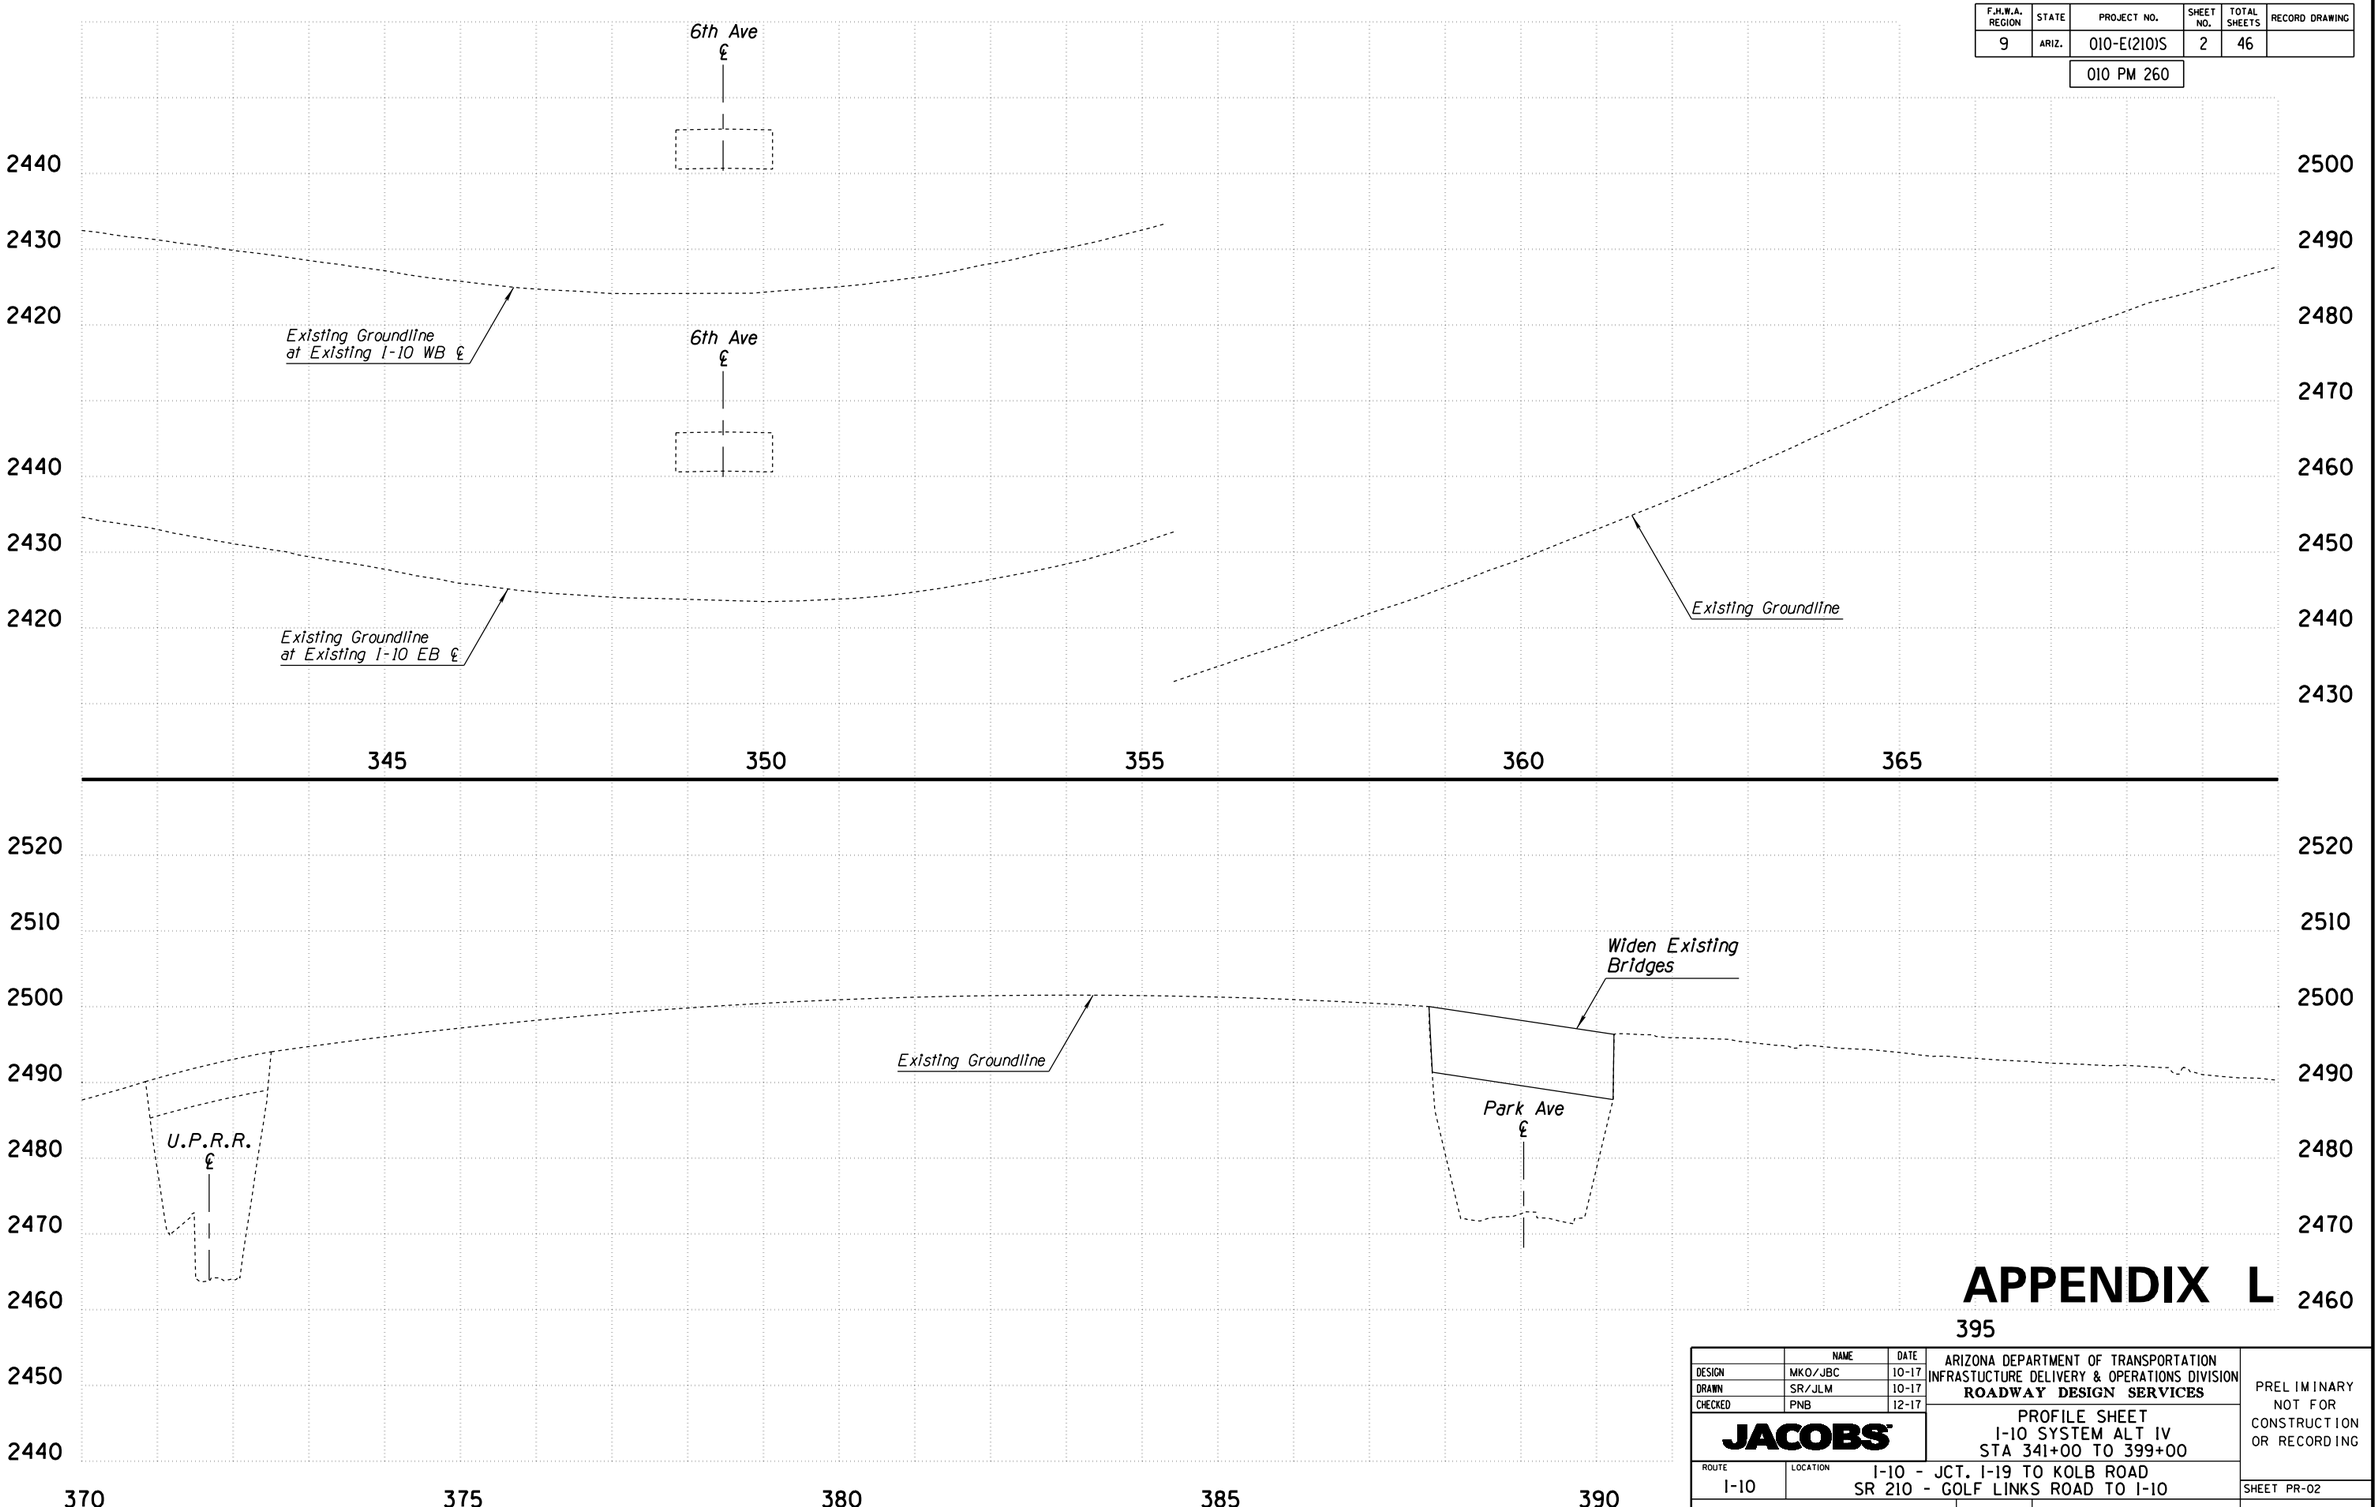

APPENDIX L

	NAME	DATE
DESIGN	MKO/JBC	10-17
DRAWN	SR/JLM	10-17
CHECKED	PNB	12-17

JACOBS

ARIZONA DEPARTMENT OF TRANSPORTATION
INFRASTUCTURE DELIVERY & OPERATIONS DIVISION
ROADWAY DESIGN SERVICES

PROFILE SHEET
I-10 SYSTEM ALT IV
STA 341+00 TO 399+00

ROUTE: I-10
LOCATION: I-10 - JCT. I-19 TO KOLB ROAD
SR 210 - GOLF LINKS ROAD TO I-10

PRELIMINARY NOT FOR CONSTRUCTION OR RECORDING

SHEET PR-02

TRACS NO. H7825 01L | 010-E(210)S | ___ OF ___

SURVEY NO. | FINISHED PLANS | REVISIONS | LOCATION | DATE

3/18/2019 P:\W7X89402 I-10 DCR-EA\700 PROJTEC\710CIVIL\702ADGN\H7825v102.dgn

F.H.W.A. REGION	STATE	PROJECT NO.	SHEET NO.	TOTAL SHEETS	RECORD DRAWING
9	ARIZ.	010-E(210)S	3	46	

010 PM 260

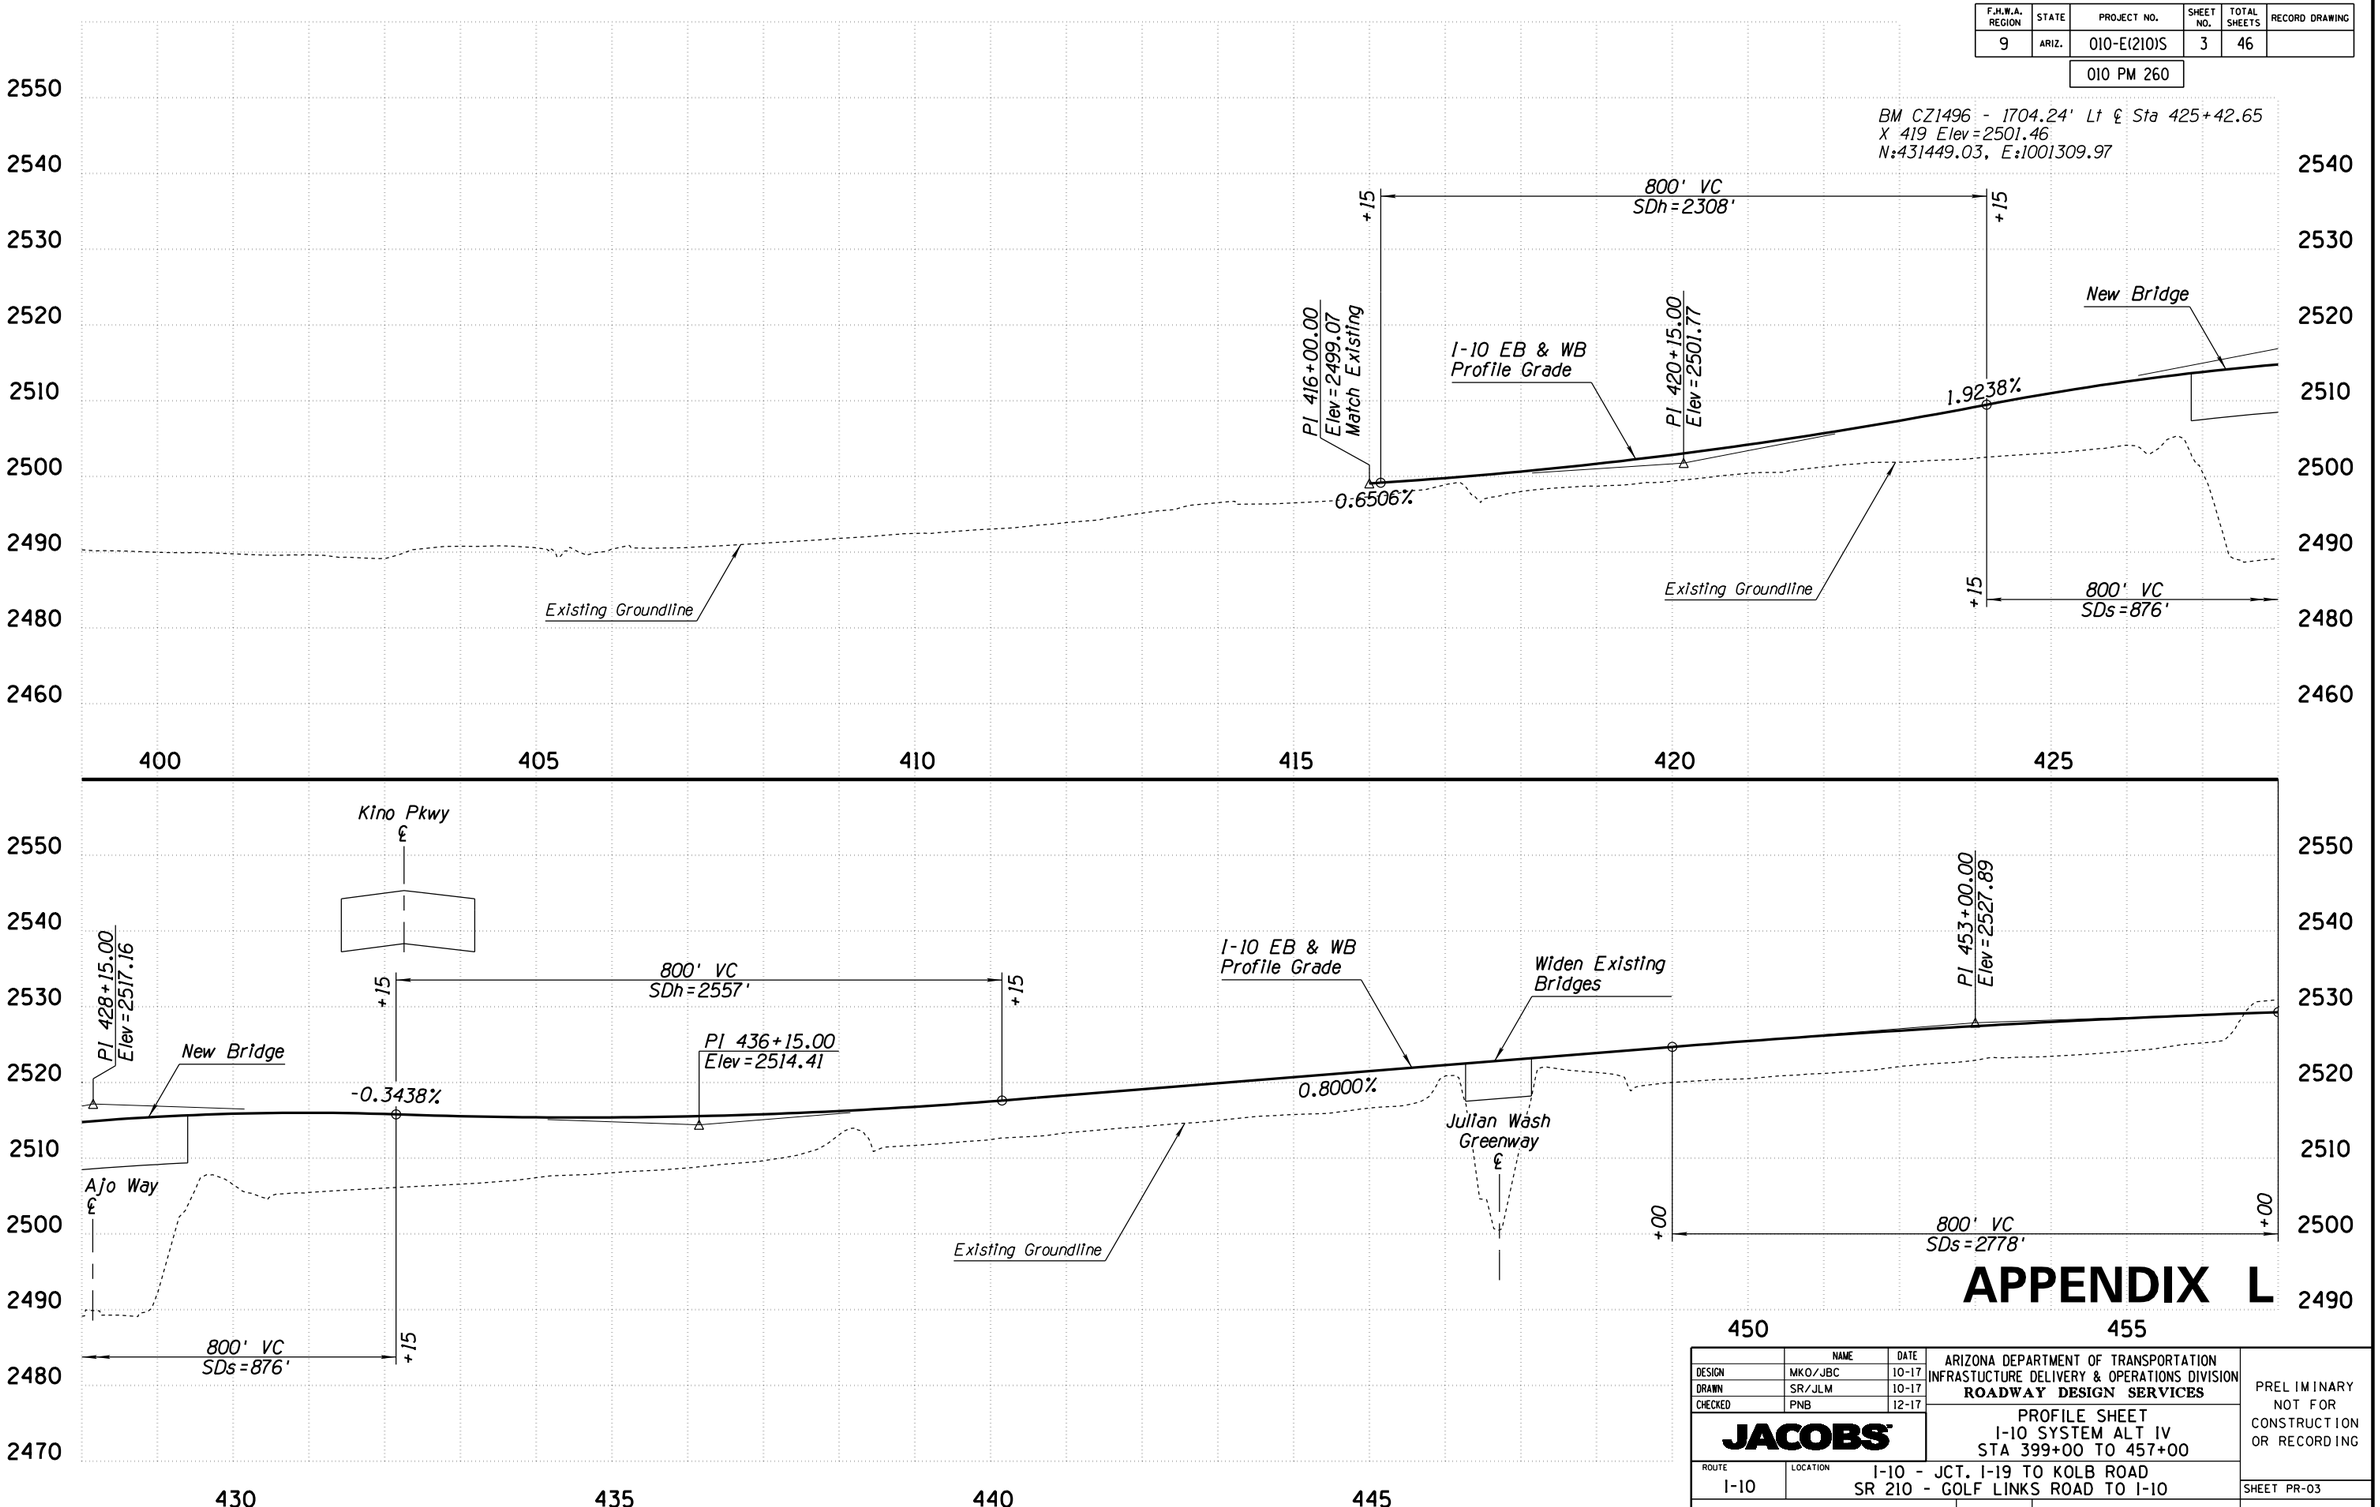

APPENDIX L

	NAME	DATE
DESIGN	MKO/JBC	10-17
DRAWN	SR/JLM	10-17
CHECKED	PNB	12-17

JACOBS

ARIZONA DEPARTMENT OF TRANSPORTATION
INFRASTUCTURE DELIVERY & OPERATIONS DIVISION
ROADWAY DESIGN SERVICES

PROFILE SHEET
I-10 SYSTEM ALT IV
STA 399+00 TO 457+00

PRELIMINARY
NOT FOR
CONSTRUCTION
OR RECORDING

ROUTE: I-10
LOCATION: I-10 - JCT. I-19 TO KOLB ROAD
SR 210 - GOLF LINKS ROAD TO I-10

SHEET PR-03

TRACS NO. H7825 01L | 010-E(210)S | ___ OF ___

SURVEY NO. | FINISHED PLANS | REVISIONS | LOCATION | DATE

3/18/2019 P:\W7X89402 I-10 DCR-EA\700 PROJTEC\710CIVIL\702ADGN\H7825v103.dgn

F.H.W.A. REGION	STATE	PROJECT NO.	SHEET NO.	TOTAL SHEETS	RECORD DRAWING
9	ARIZ.	010-E(210)S	4	46	

010 PM 260

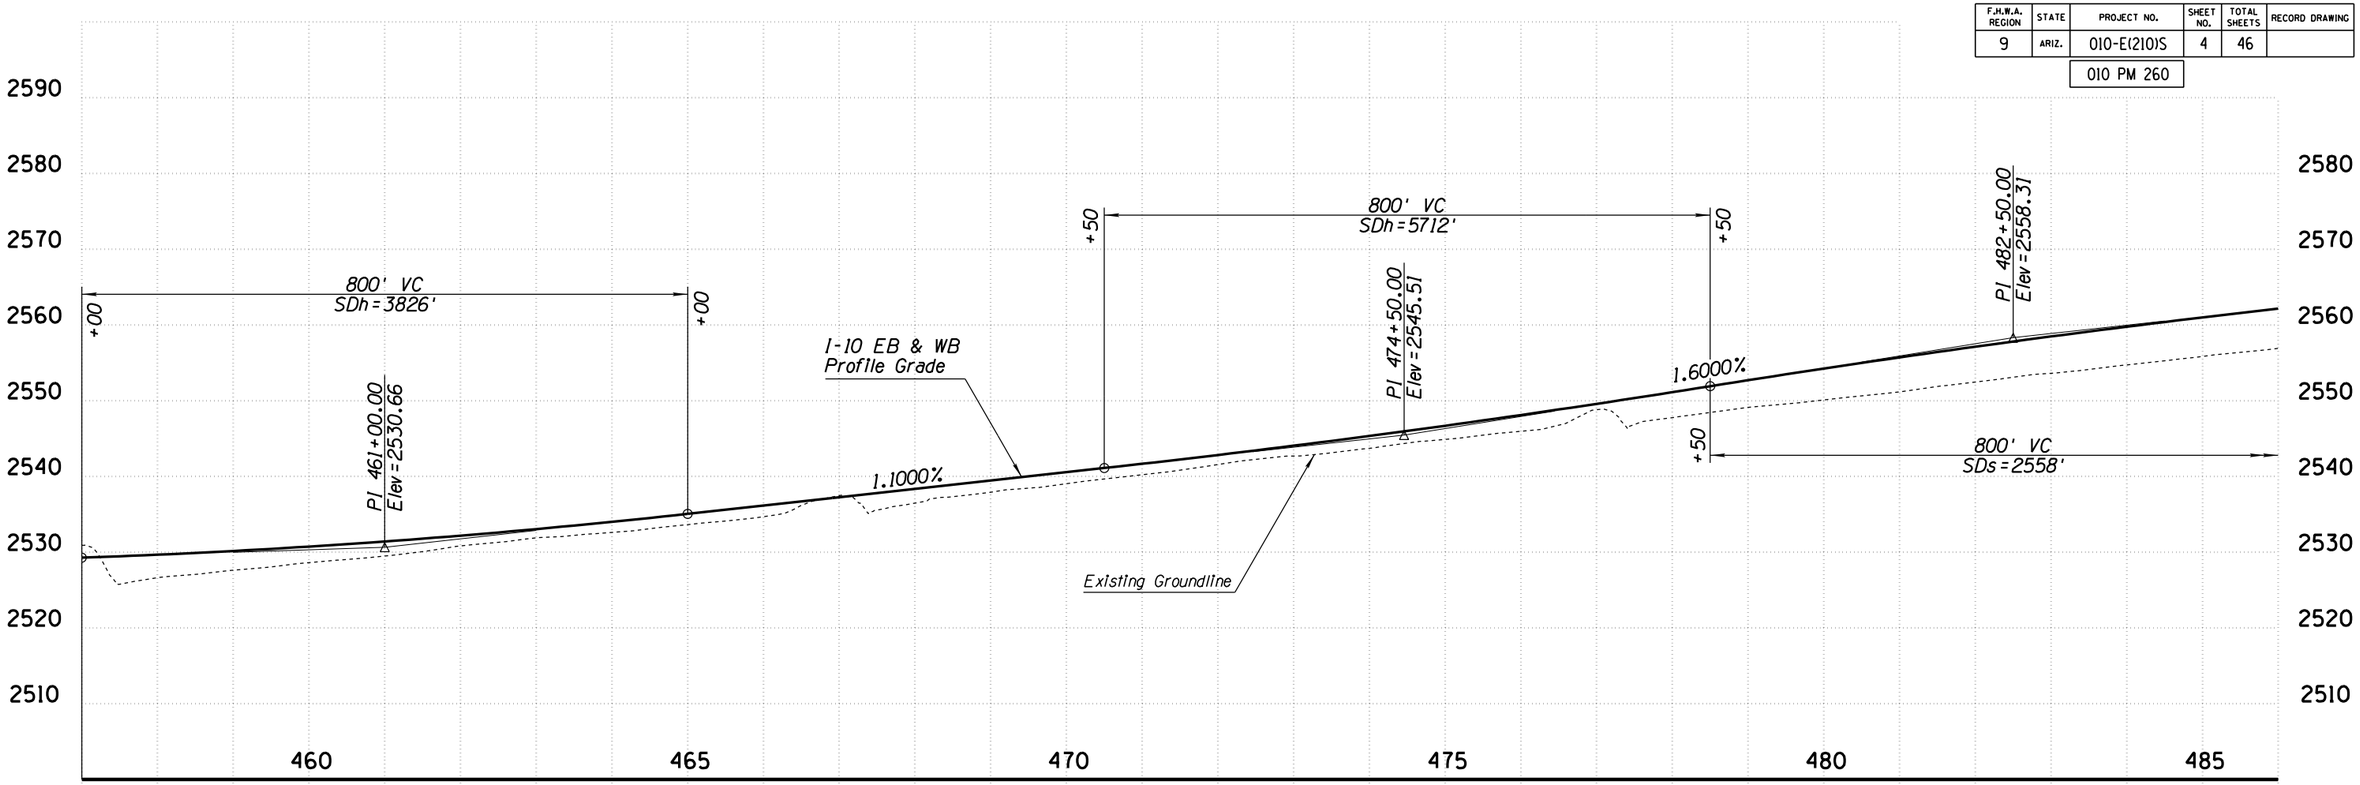

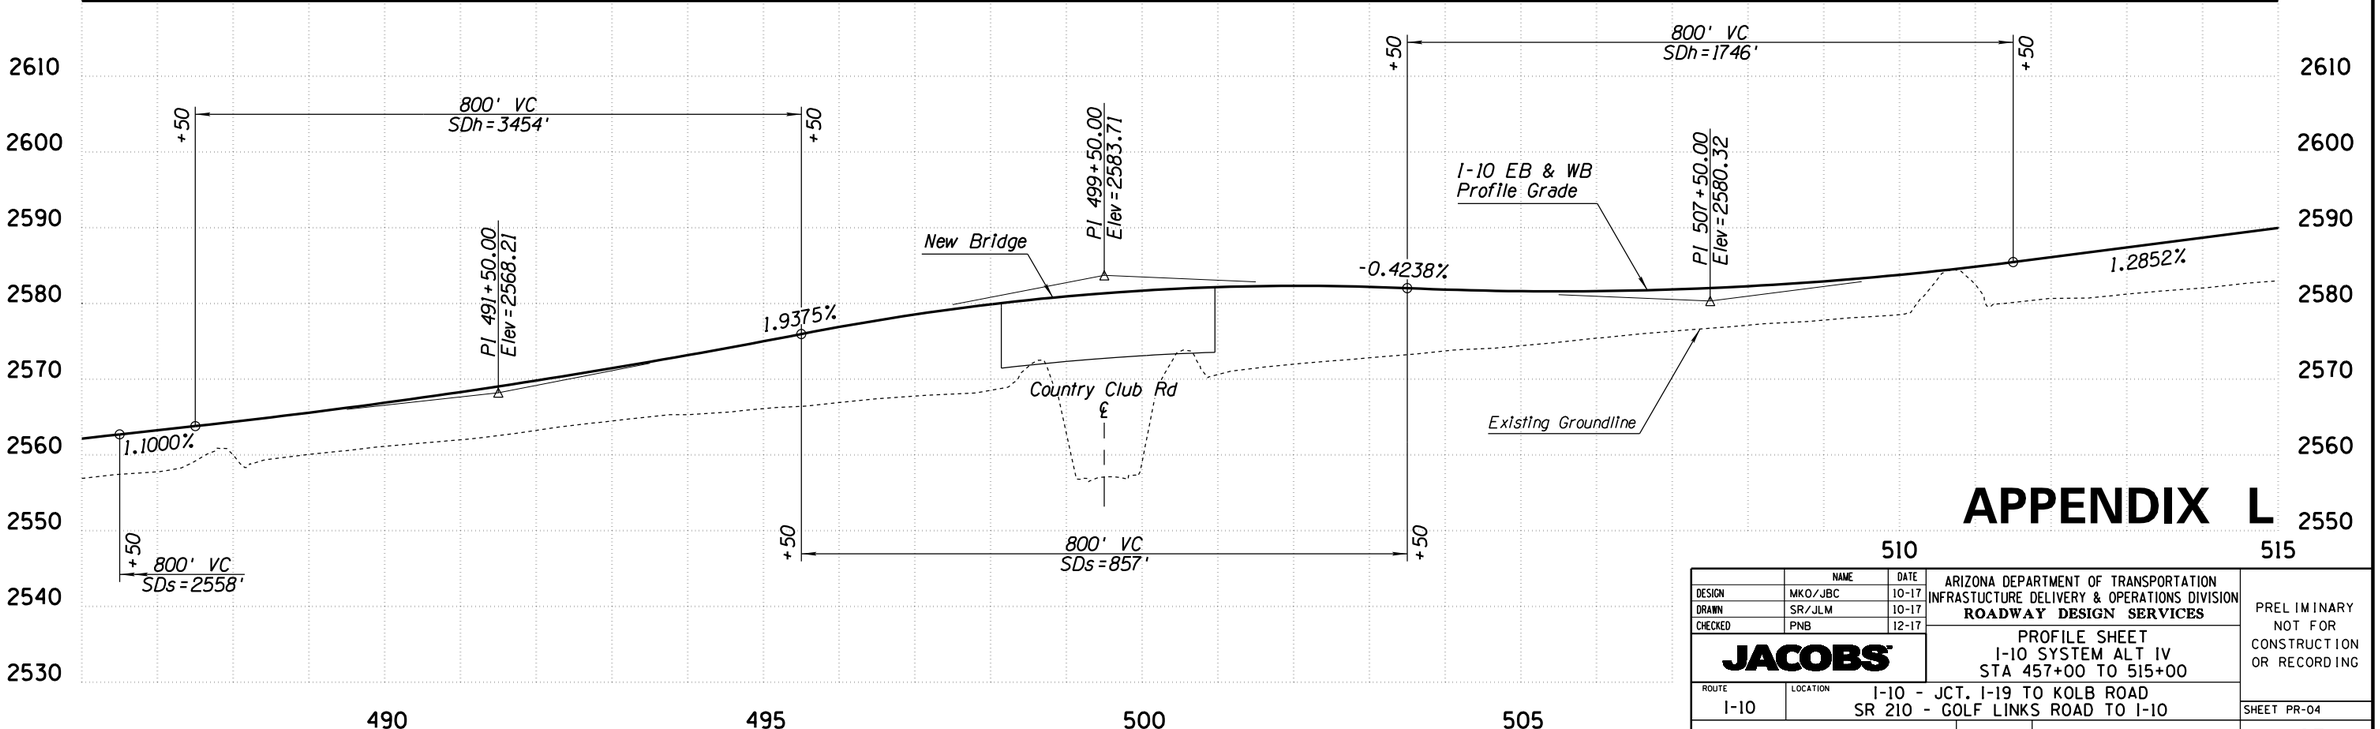

APPENDIX L

	NAME	DATE
DESIGN	MKO/JBC	10-17
DRAWN	SR/JLM	10-17
CHECKED	PNB	12-17

JACOBS

ARIZONA DEPARTMENT OF TRANSPORTATION
INFRASTUCTURE DELIVERY & OPERATIONS DIVISION
ROADWAY DESIGN SERVICES

PROFILE SHEET
I-10 SYSTEM ALT IV
STA 457+00 TO 515+00

PRELIMINARY
NOT FOR
CONSTRUCTION
OR RECORDING

ROUTE: I-10
LOCATION: I-10 - JCT. I-19 TO KOLB ROAD
SR 210 - GOLF LINKS ROAD TO I-10

SHEET PR-04

TRACS NO. H7825 01L | 010-E(210)S | ___ OF ___

SURVEY NO. | FINISHED PLANS | REVISIONS | LOCATION | DATE

3/18/2019 P:\W7X89402 I-10 DCR-EA\700 PROJTEC\710CIVIL\702ADGN\H7825v104.dgn

F.H.W.A. REGION	STATE	PROJECT NO.	SHEET NO.	TOTAL SHEETS	RECORD DRAWING
9	ARIZ.	010-E(210)S	5	46	

010 PM 260

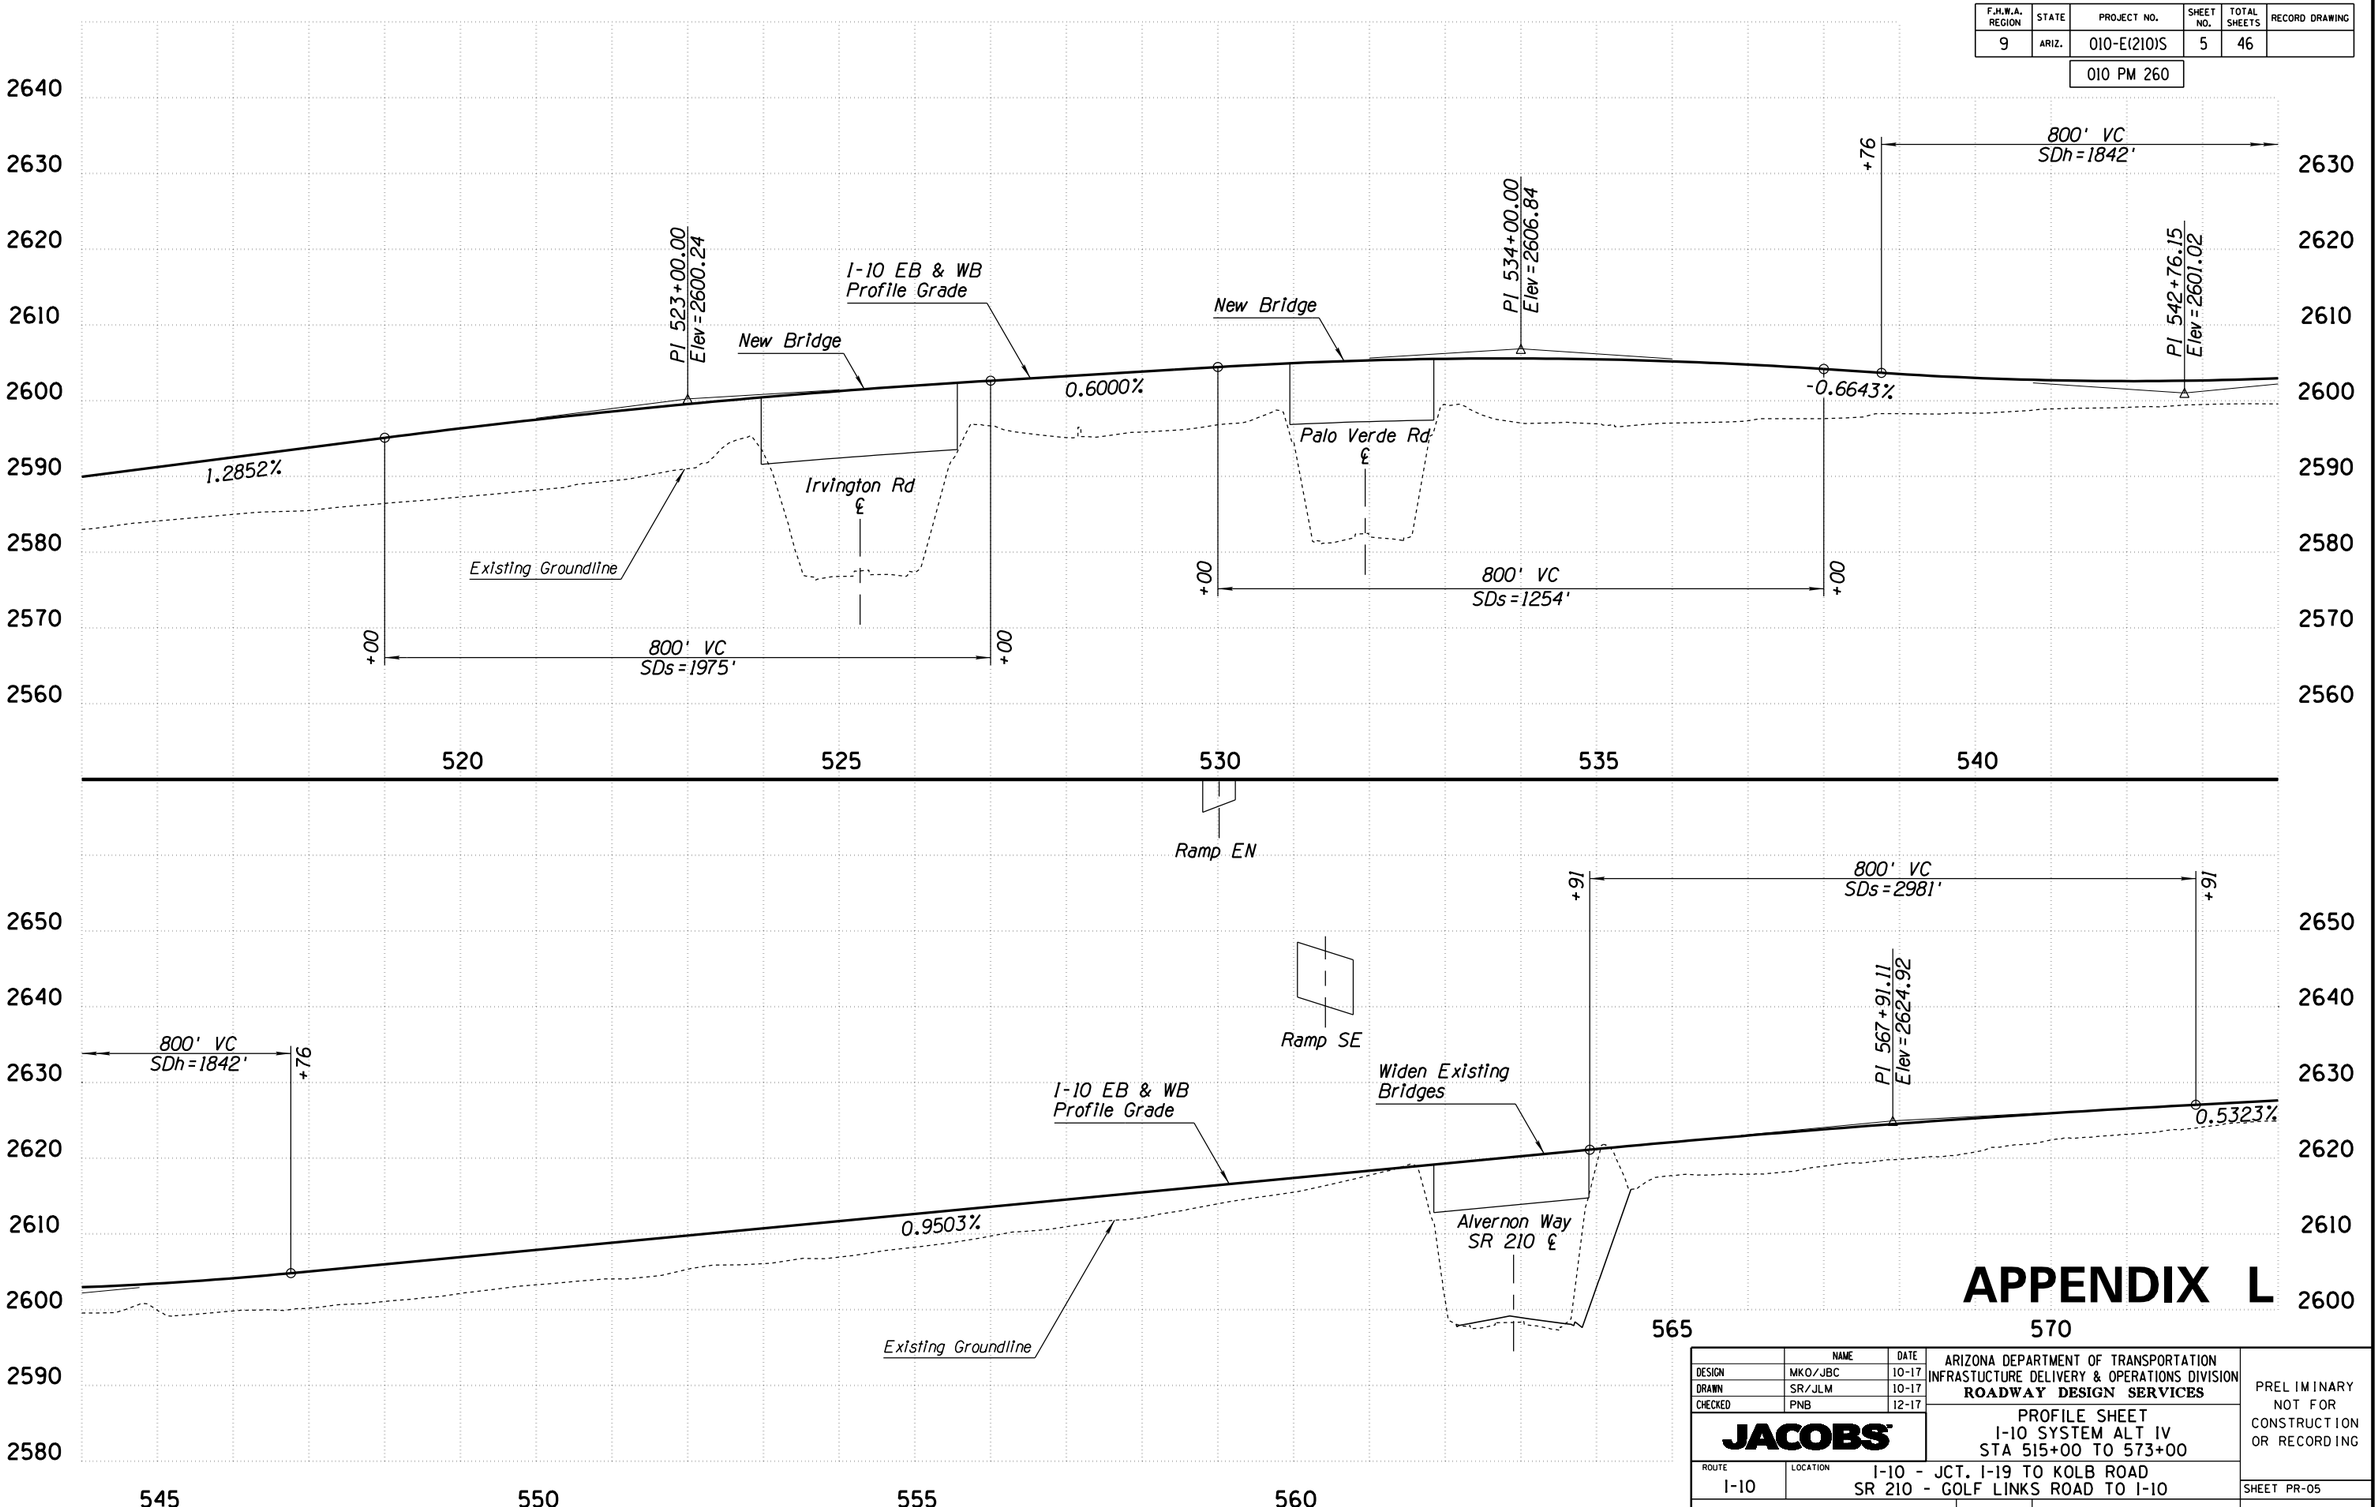

APPENDIX L

	NAME	DATE
DESIGN	MKO/JBC	10-17
DRAWN	SR/JLM	10-17
CHECKED	PNB	12-17

JACOBS

ARIZONA DEPARTMENT OF TRANSPORTATION
INFRASTUCTURE DELIVERY & OPERATIONS DIVISION
ROADWAY DESIGN SERVICES

PROFILE SHEET
I-10 SYSTEM ALT IV
STA 515+00 TO 573+00

PRELIMINARY
NOT FOR
CONSTRUCTION
OR RECORDING

ROUTE: I-10
LOCATION: I-10 - JCT. I-19 TO KOLB ROAD
SR 210 - GOLF LINKS ROAD TO I-10

SHEET PR-05

TRACS NO. H7825 01L | 010-E(210)S | ___ OF ___

SURVEY NO. | FINISHED PLANS | REVISIONS | LOCATION | DATE

3/18/2019 P:\W7X89402 I-10 DCR-EA\700 PROJTEC\710CIVIL\702ADGN\H7825v105.dgn

F.H.W.A. REGION	STATE	PROJECT NO.	SHEET NO.	TOTAL SHEETS	RECORD DRAWING
9	ARIZ.	010-E(210)S	6	46	

010 PM 260

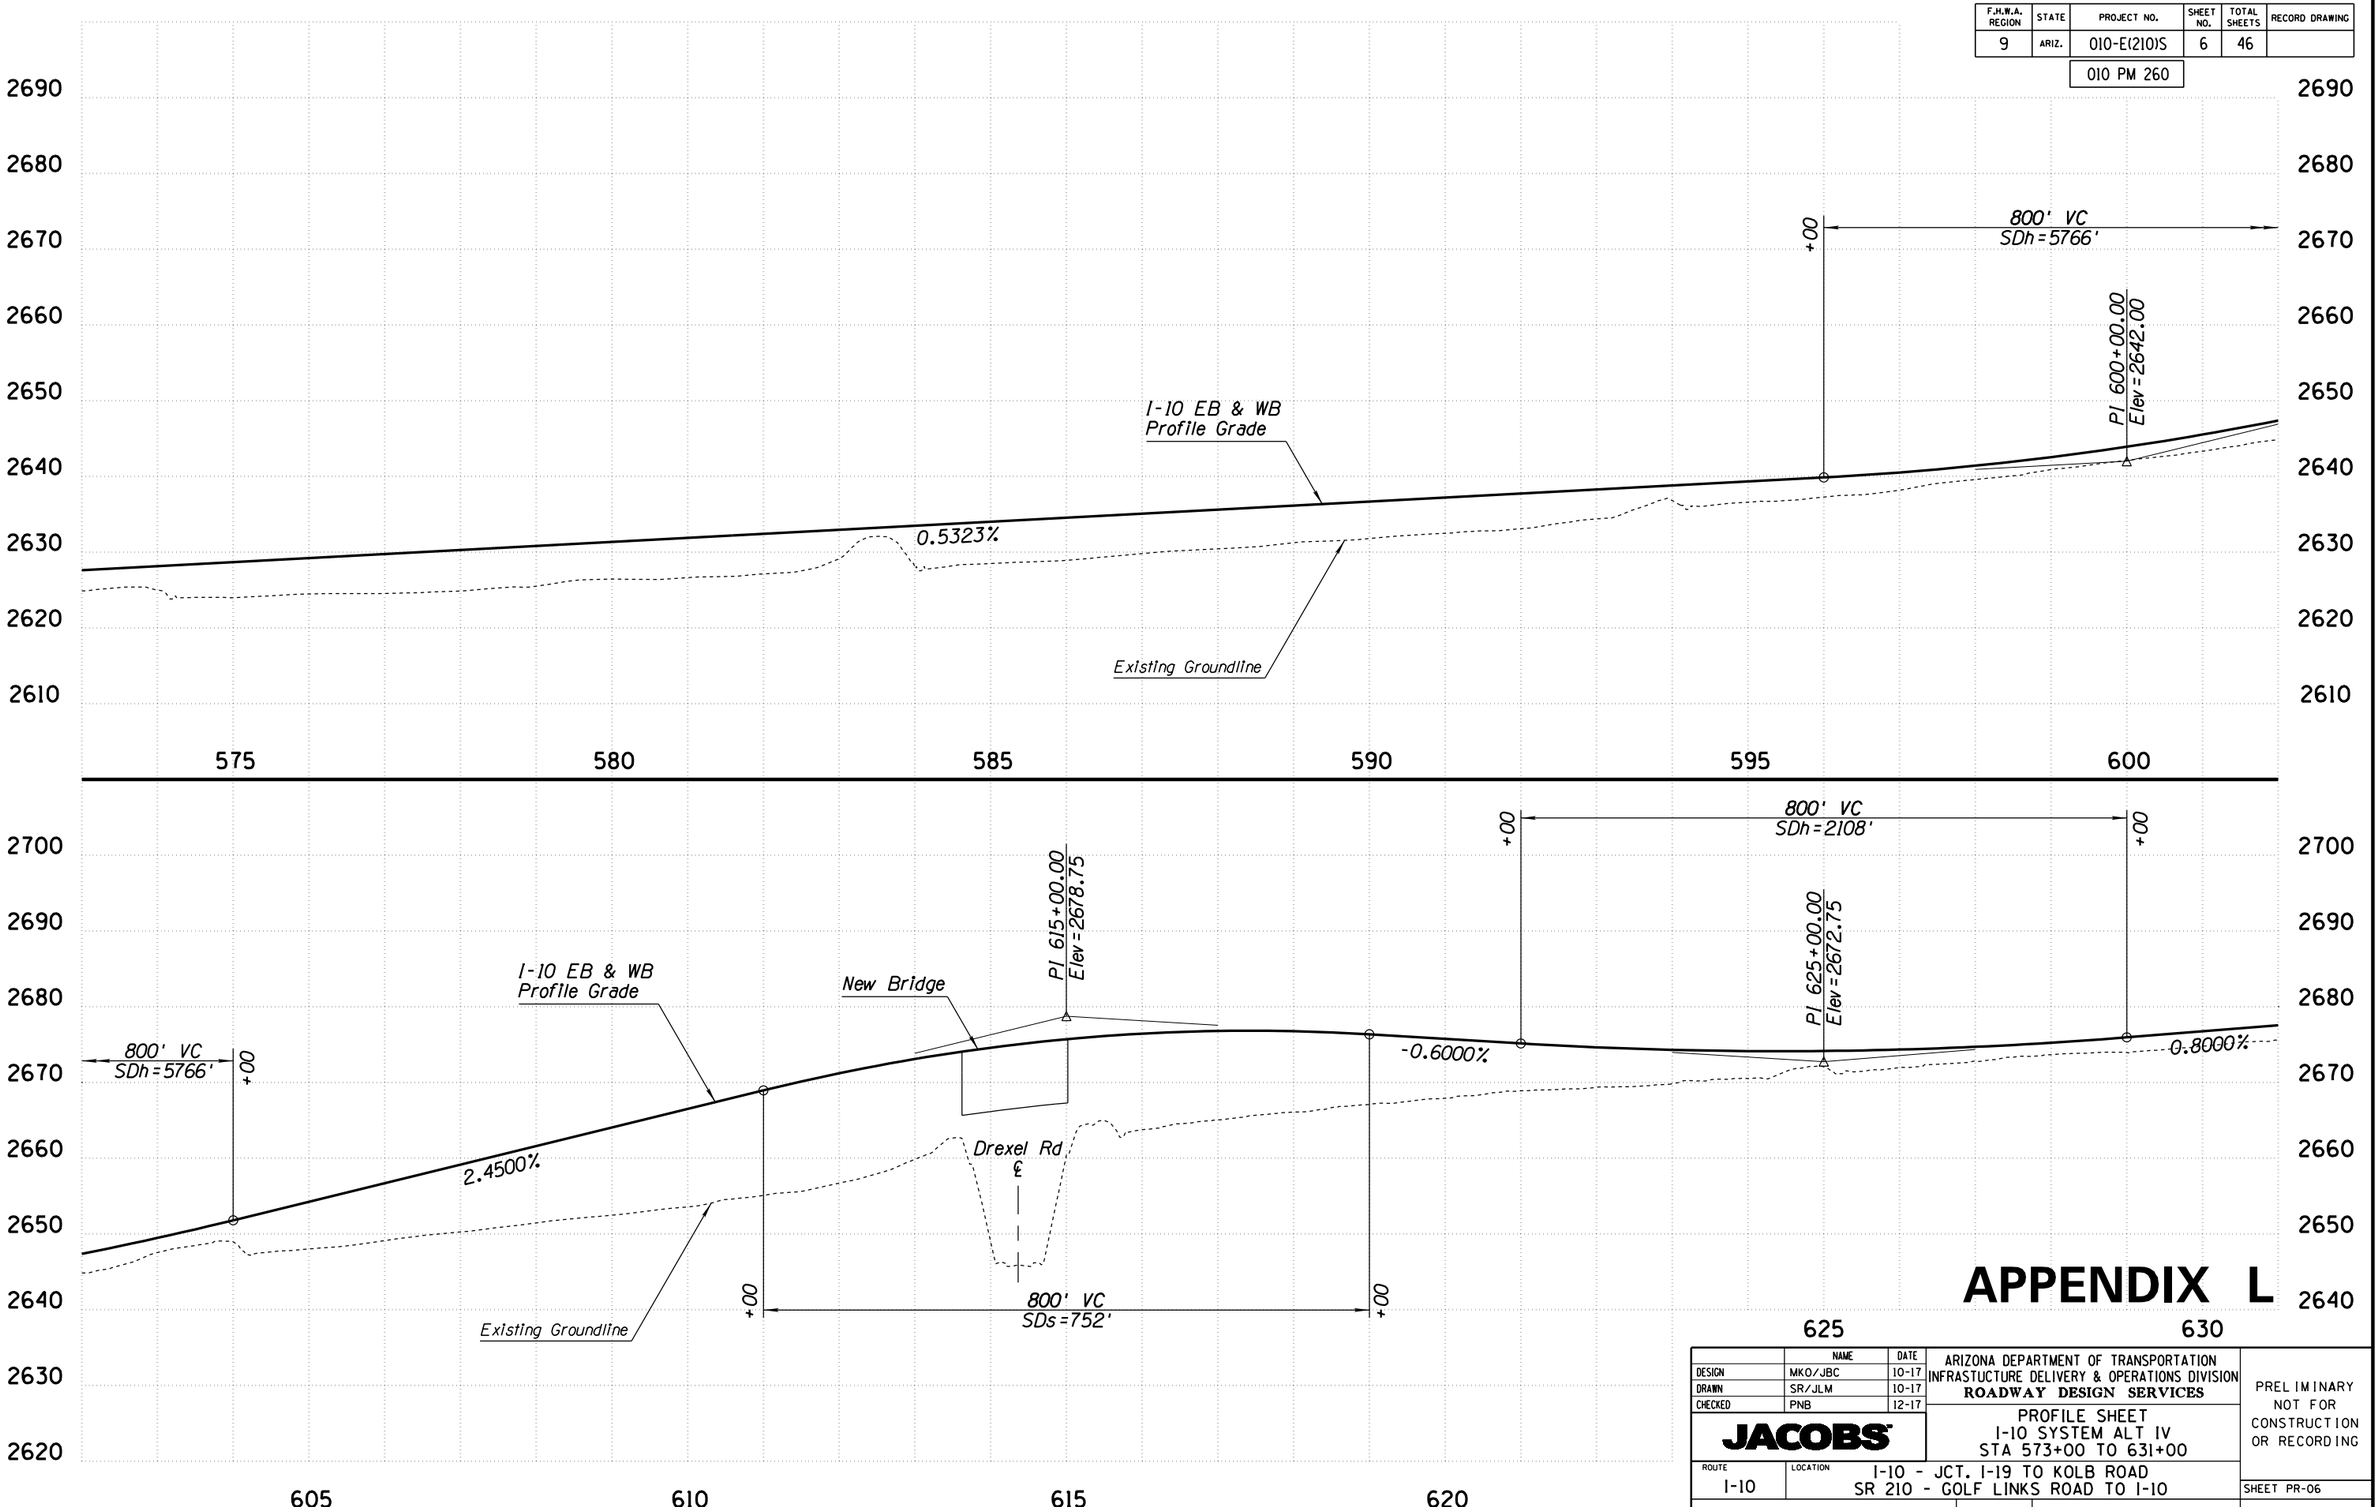

APPENDIX L

	NAME	DATE
DESIGN	MKO/JBC	10-17
DRAWN	SR/JLM	10-17
CHECKED	PNB	12-17

JACOBS

ARIZONA DEPARTMENT OF TRANSPORTATION
INFRASTUCTURE DELIVERY & OPERATIONS DIVISION
ROADWAY DESIGN SERVICES

PROFILE SHEET
I-10 SYSTEM ALT IV
STA 573+00 TO 631+00

ROUTE: I-10
LOCATION: I-10 - JCT. I-19 TO KOLB ROAD
SR 210 - GOLF LINKS ROAD TO I-10

PRELIMINARY
NOT FOR
CONSTRUCTION
OR RECORDING

SHEET PR-06

TRACS NO. H7825 01L | 010-E(210)S | ___ OF ___

SURVEY NO. | FINISHED PLANS | REVISIONS | LOCATION | DATE

3/18/2019 P:\W7X89402 I-10 DCR-EA\700 PROJTEC\710CIVIL\702ADGN\H7825v106.dgn

F.H.W.A. REGION	STATE	PROJECT NO.	SHEET NO.	TOTAL SHEETS	RECORD DRAWING
9	ARIZ.	010-E(210)S	7	46	
		010 PM 260			

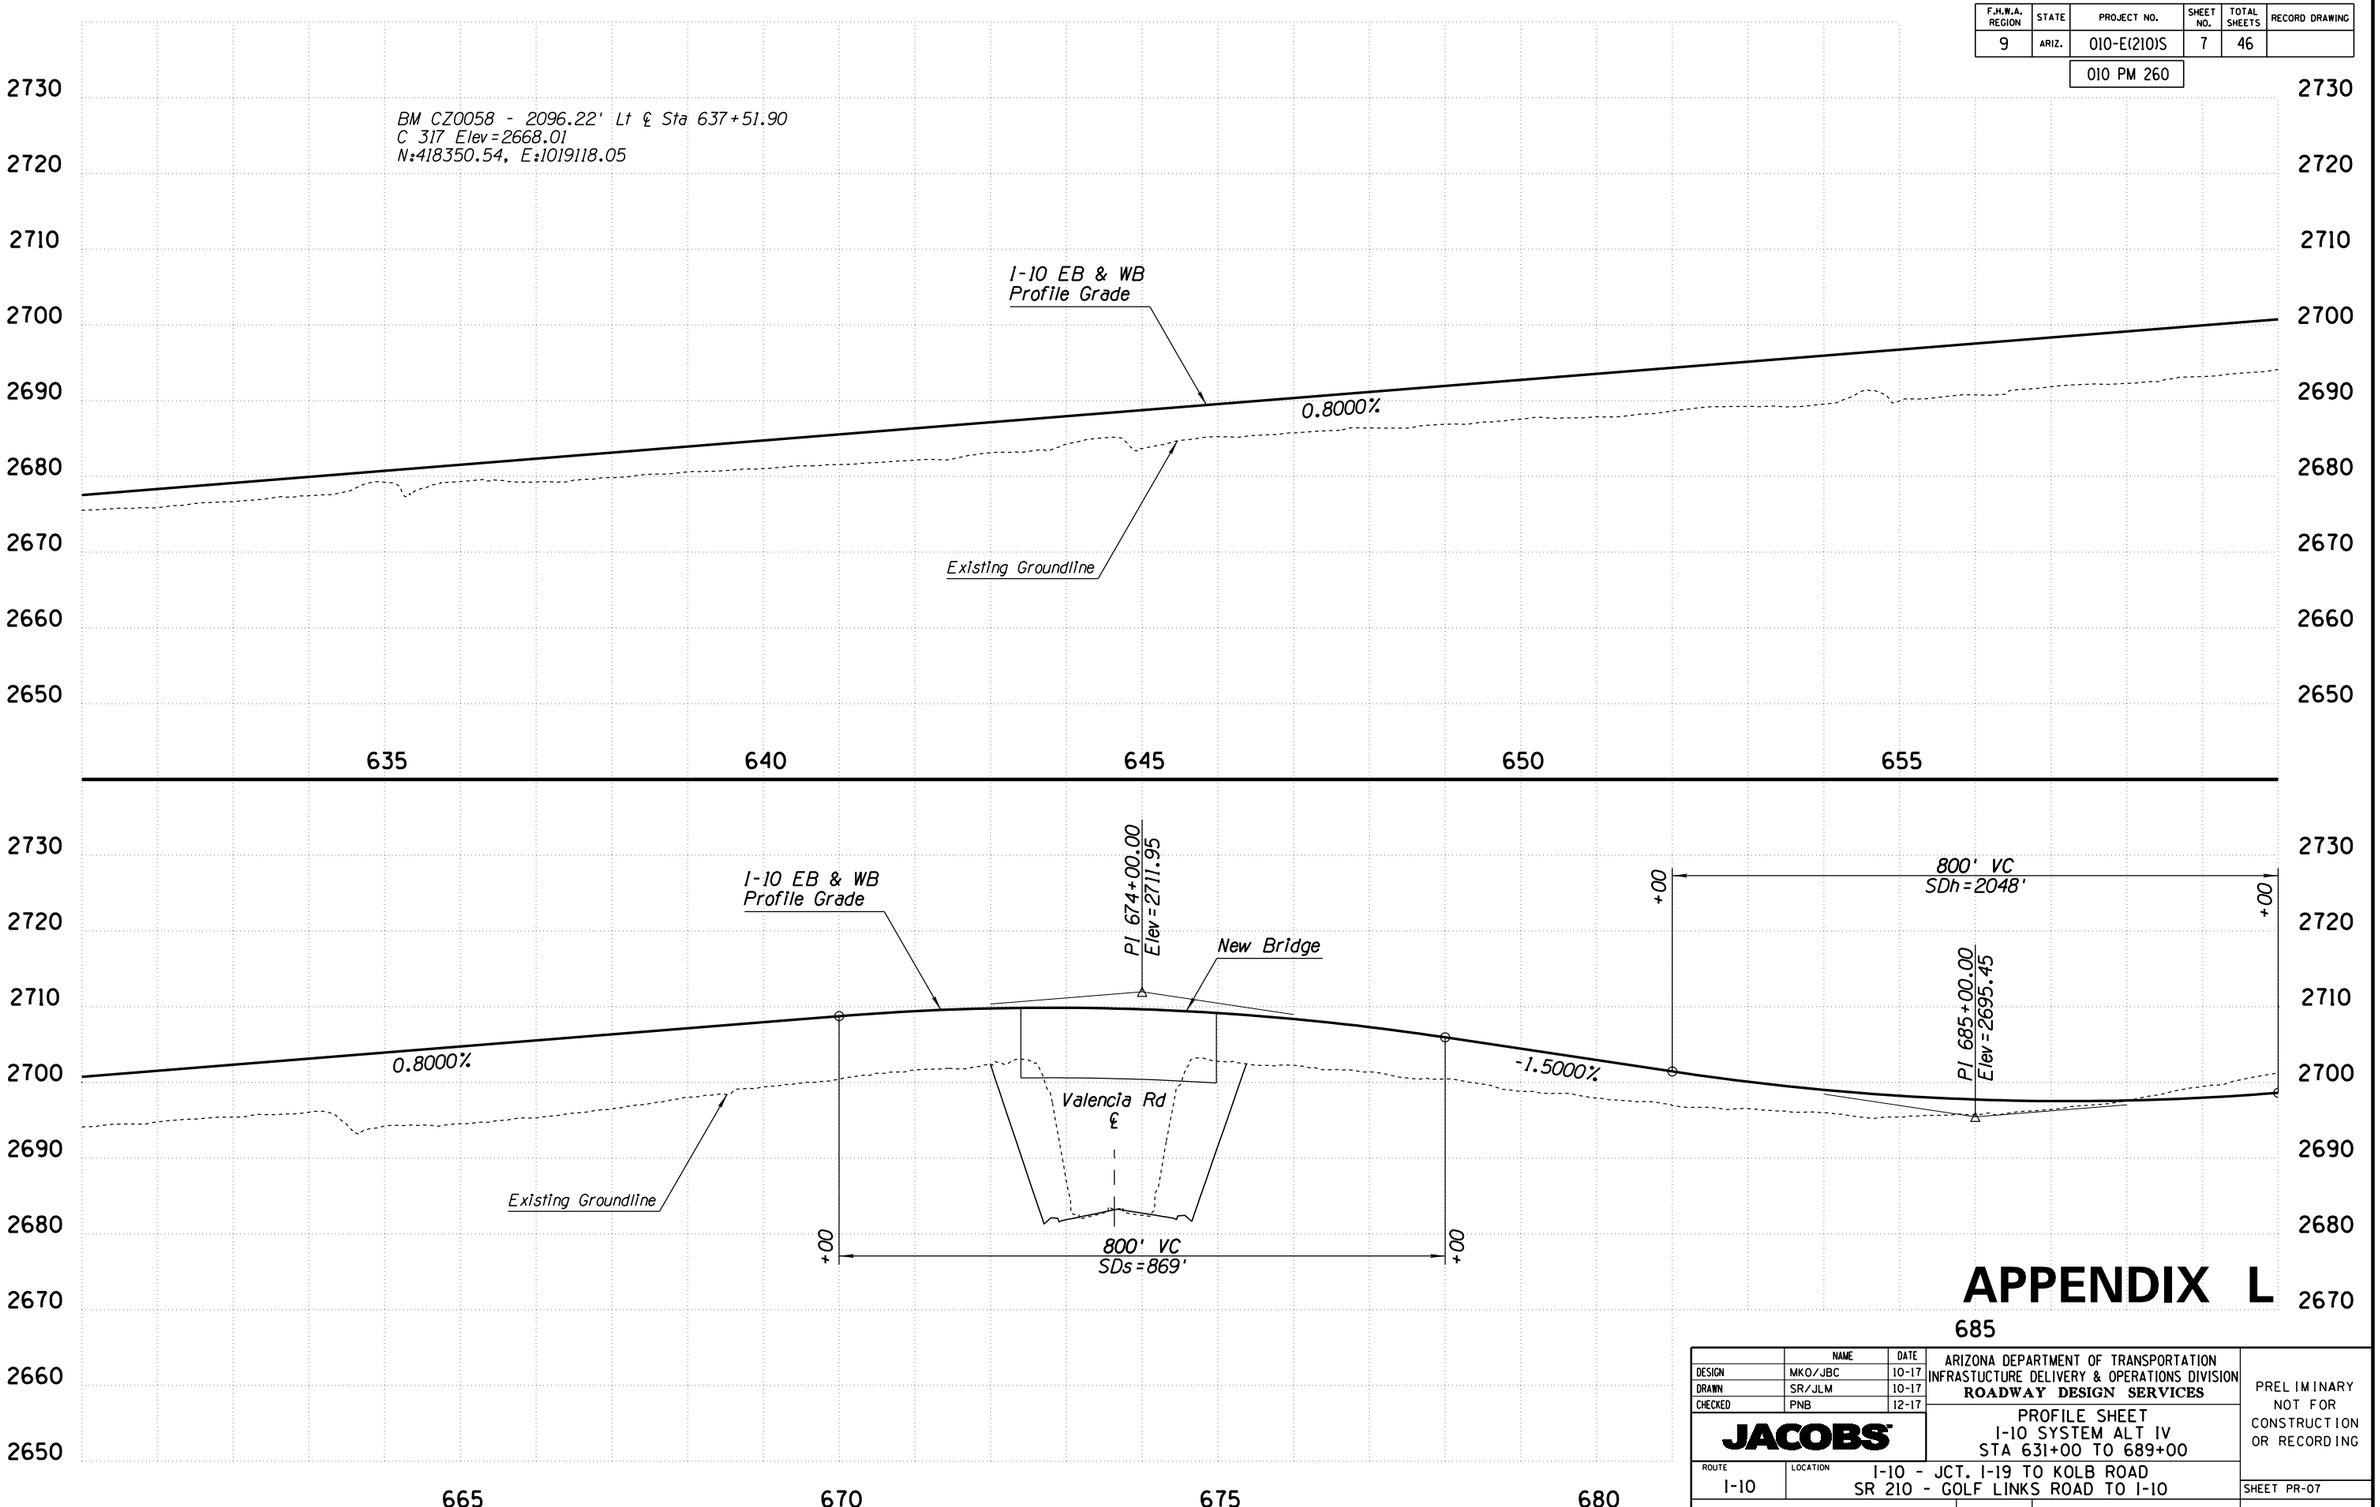

APPENDIX L

	NAME	DATE
DESIGN	MKO/JBC	10-17
DRAWN	SR/JLM	10-17
CHECKED	PNB	12-17

JACOBS

ARIZONA DEPARTMENT OF TRANSPORTATION
INFRASTUCTURE DELIVERY & OPERATIONS DIVISION
ROADWAY DESIGN SERVICES

PROFILE SHEET
I-10 SYSTEM ALT IV
STA 631+00 TO 689+00

ROUTE: I-10
LOCATION: I-10 - JCT. I-19 TO KOLB ROAD
SR 210 - GOLF LINKS ROAD TO I-10

PRELIMINARY
NOT FOR
CONSTRUCTION
OR RECORDING

SHEET PR-07

TRACS NO. H7825 01L | 010-E(210)S | ___ OF ___

SURVEY NO. | FINISHED PLANS | REVISIONS | LOCATION | DATE

3/18/2019 P:\W7X89402 I-10 DCR-EA\700 PROJTEC\710CIVIL\702ADGN\H7825v107.dgn

F.H.W.A. REGION	STATE	PROJECT NO.	SHEET NO.	TOTAL SHEETS	RECORD DRAWING
9	ARIZ.	010-E(210)S	8	46	

010 PM 260

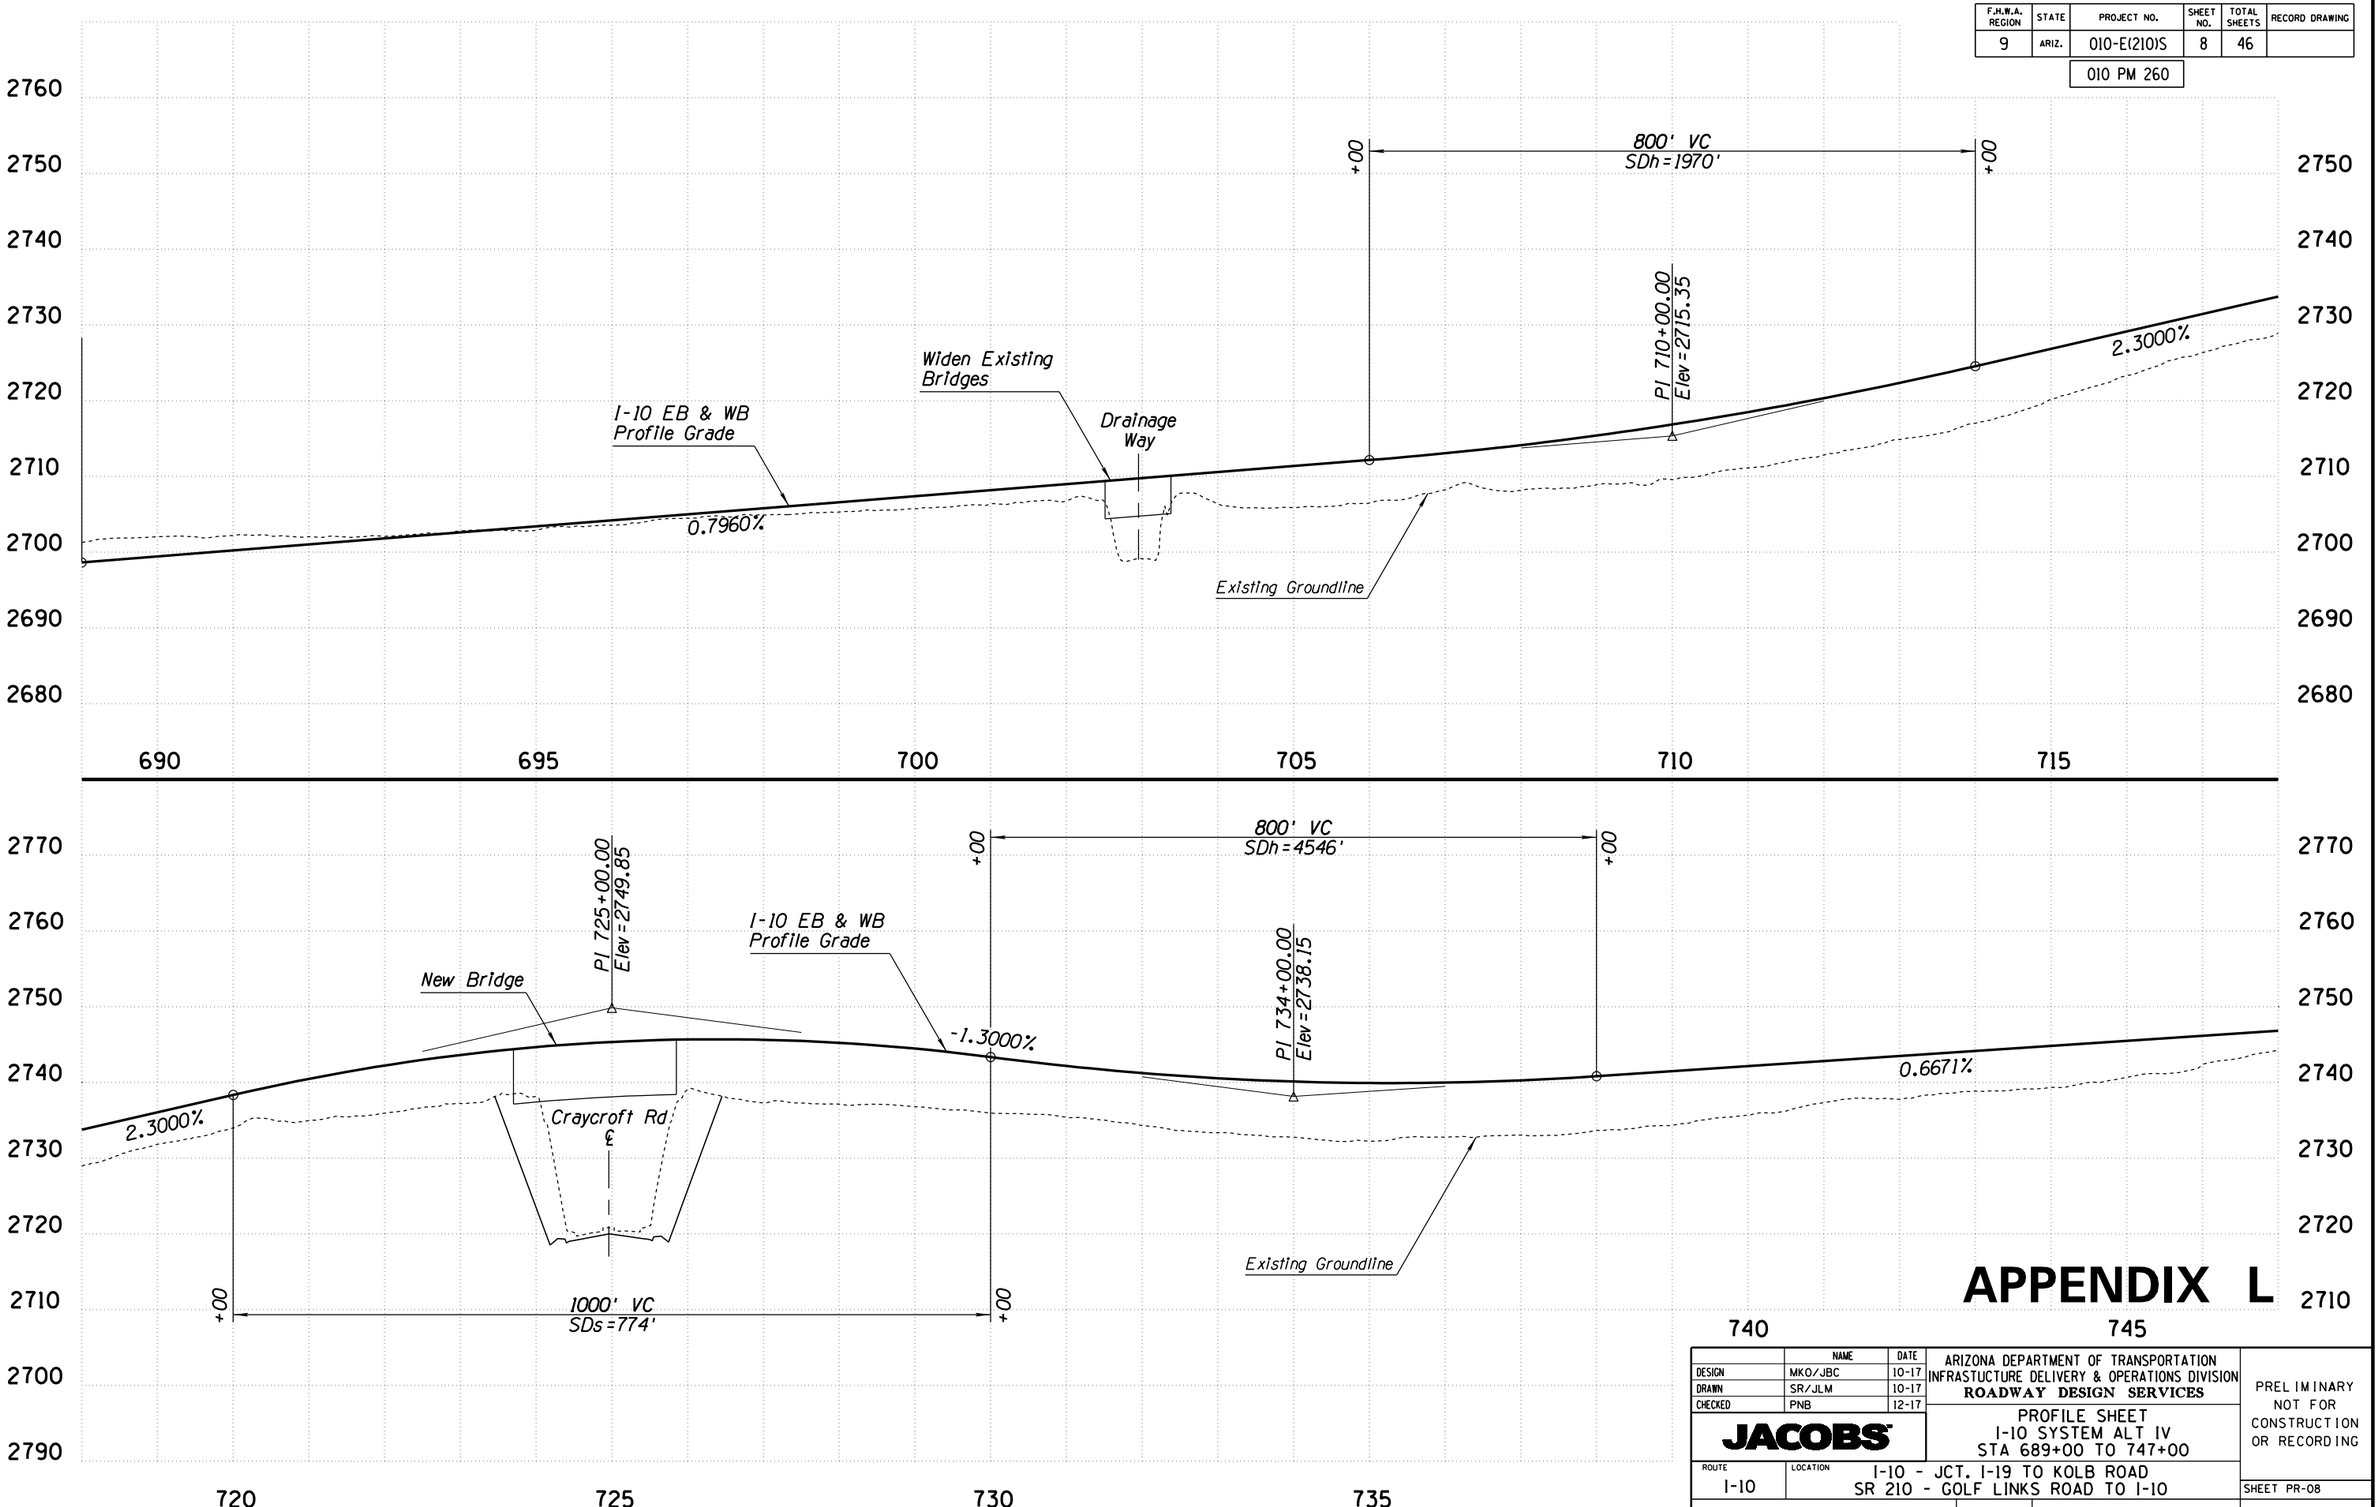

APPENDIX L

	NAME	DATE
DESIGN	MKO/JBC	10-17
DRAWN	SR/JLM	10-17
CHECKED	PNB	12-17

JACOBS

ARIZONA DEPARTMENT OF TRANSPORTATION
INFRASTUCTURE DELIVERY & OPERATIONS DIVISION
ROADWAY DESIGN SERVICES

PROFILE SHEET
I-10 SYSTEM ALT IV
STA 689+00 TO 747+00

ROUTE: I-10
LOCATION: I-10 - JCT. I-19 TO KOLB ROAD
SR 210 - GOLF LINKS ROAD TO I-10

PRELIMINARY
NOT FOR
CONSTRUCTION
OR RECORDING

SHEET PR-08

TRACS NO. H7825 01L | 010-E(210)S | ___ OF ___

DATE | LOCATION | REVISIONS | FINISHED PLANS | SURVEY NO.

3/18/2019 P:\W7X89402 I-10 DCR-EA\700 PROJTEC\710CIVIL\702ADGN\H7825v108.dgn

F.H.W.A. REGION	STATE	PROJECT NO.	SHEET NO.	TOTAL SHEETS	RECORD DRAWING
9	ARIZ.	010-E(210)S	9	46	

010 PM 260

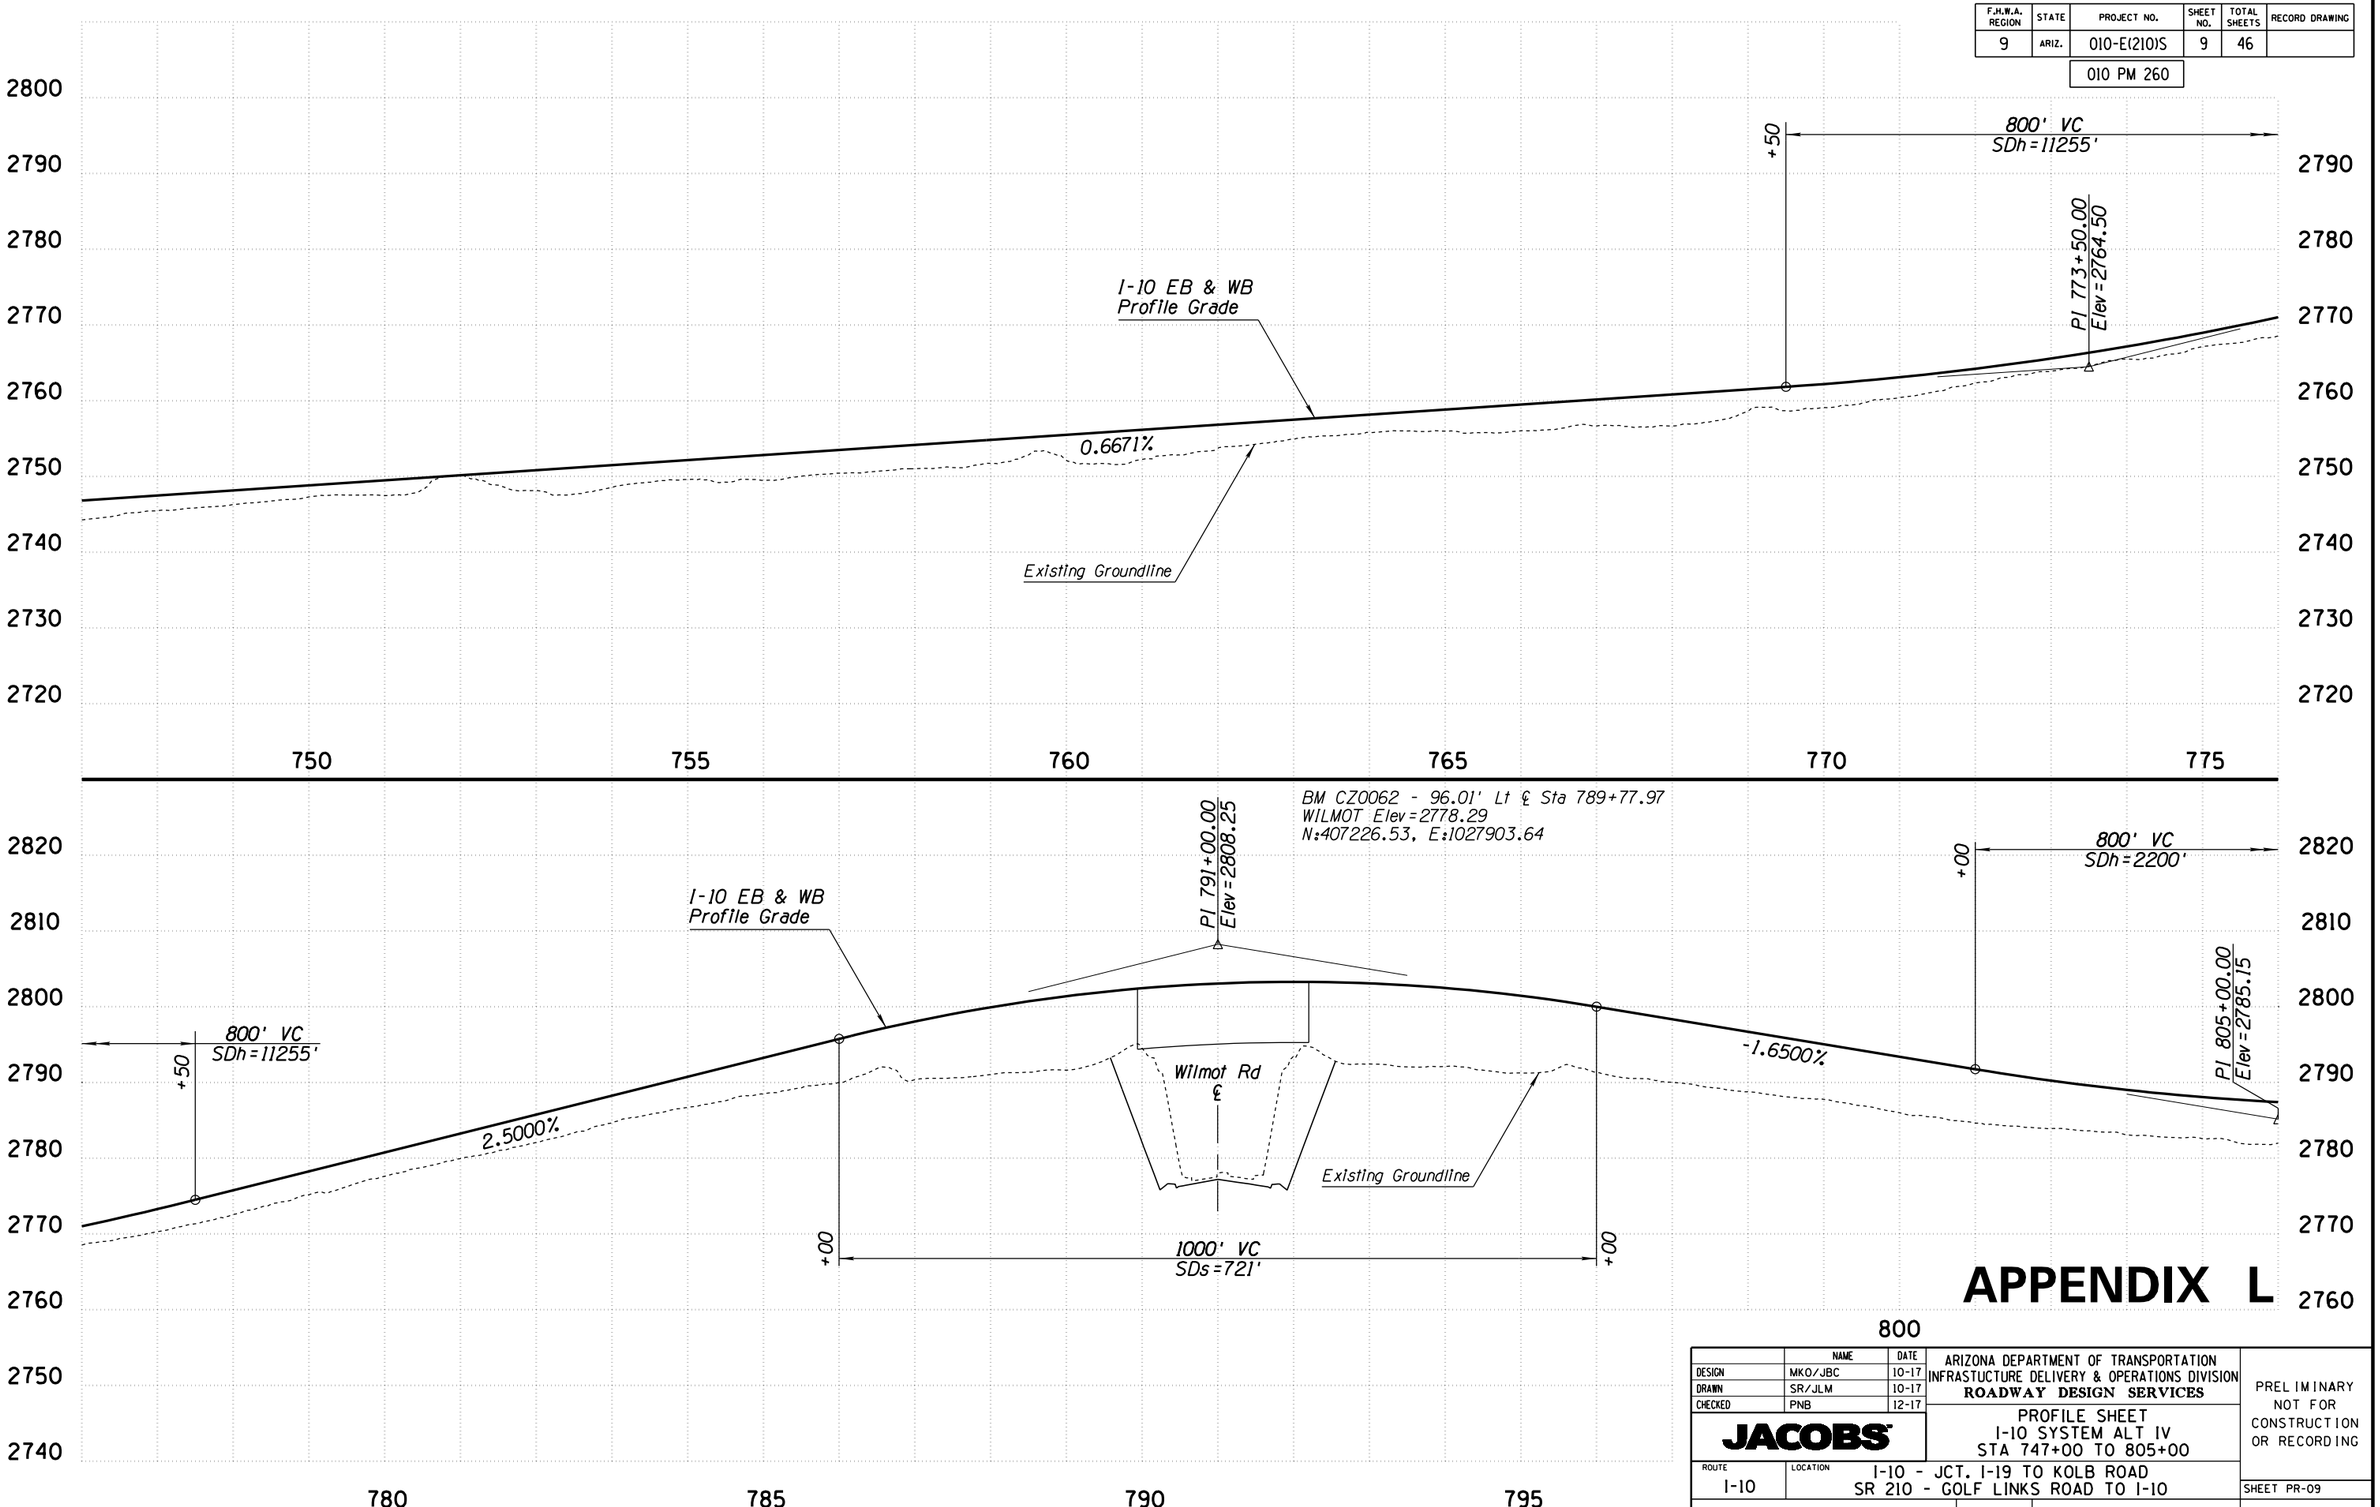

APPENDIX L

	NAME	DATE
DESIGN	MKO/JBC	10-17
DRAWN	SR/JLM	10-17
CHECKED	PNB	12-17

JACOBS

ARIZONA DEPARTMENT OF TRANSPORTATION
INFRASTUCTURE DELIVERY & OPERATIONS DIVISION
ROADWAY DESIGN SERVICES

PROFILE SHEET
I-10 SYSTEM ALT IV
STA 747+00 TO 805+00

ROUTE: I-10
LOCATION: I-10 - JCT. I-19 TO KOLB ROAD
SR 210 - GOLF LINKS ROAD TO I-10

PRELIMINARY
NOT FOR
CONSTRUCTION
OR RECORDING

SHEET PR-09

TRACS NO. H7825 01L | 010-E(210)S | ___ OF ___

DATE | LOCATION | REVISIONS | FINISHED PLANS | SURVEY NO.

3/18/2019 P:\W7X89402 I-10 DCR-EA\700 PROJTEC\710CIVIL\702ADGN\H7825v109.dgn

F.H.W.A. REGION	STATE	PROJECT NO.	SHEET NO.	TOTAL SHEETS	RECORD DRAWING
9	ARIZ.	010-E(210)S	10	46	
		010 PM 260			

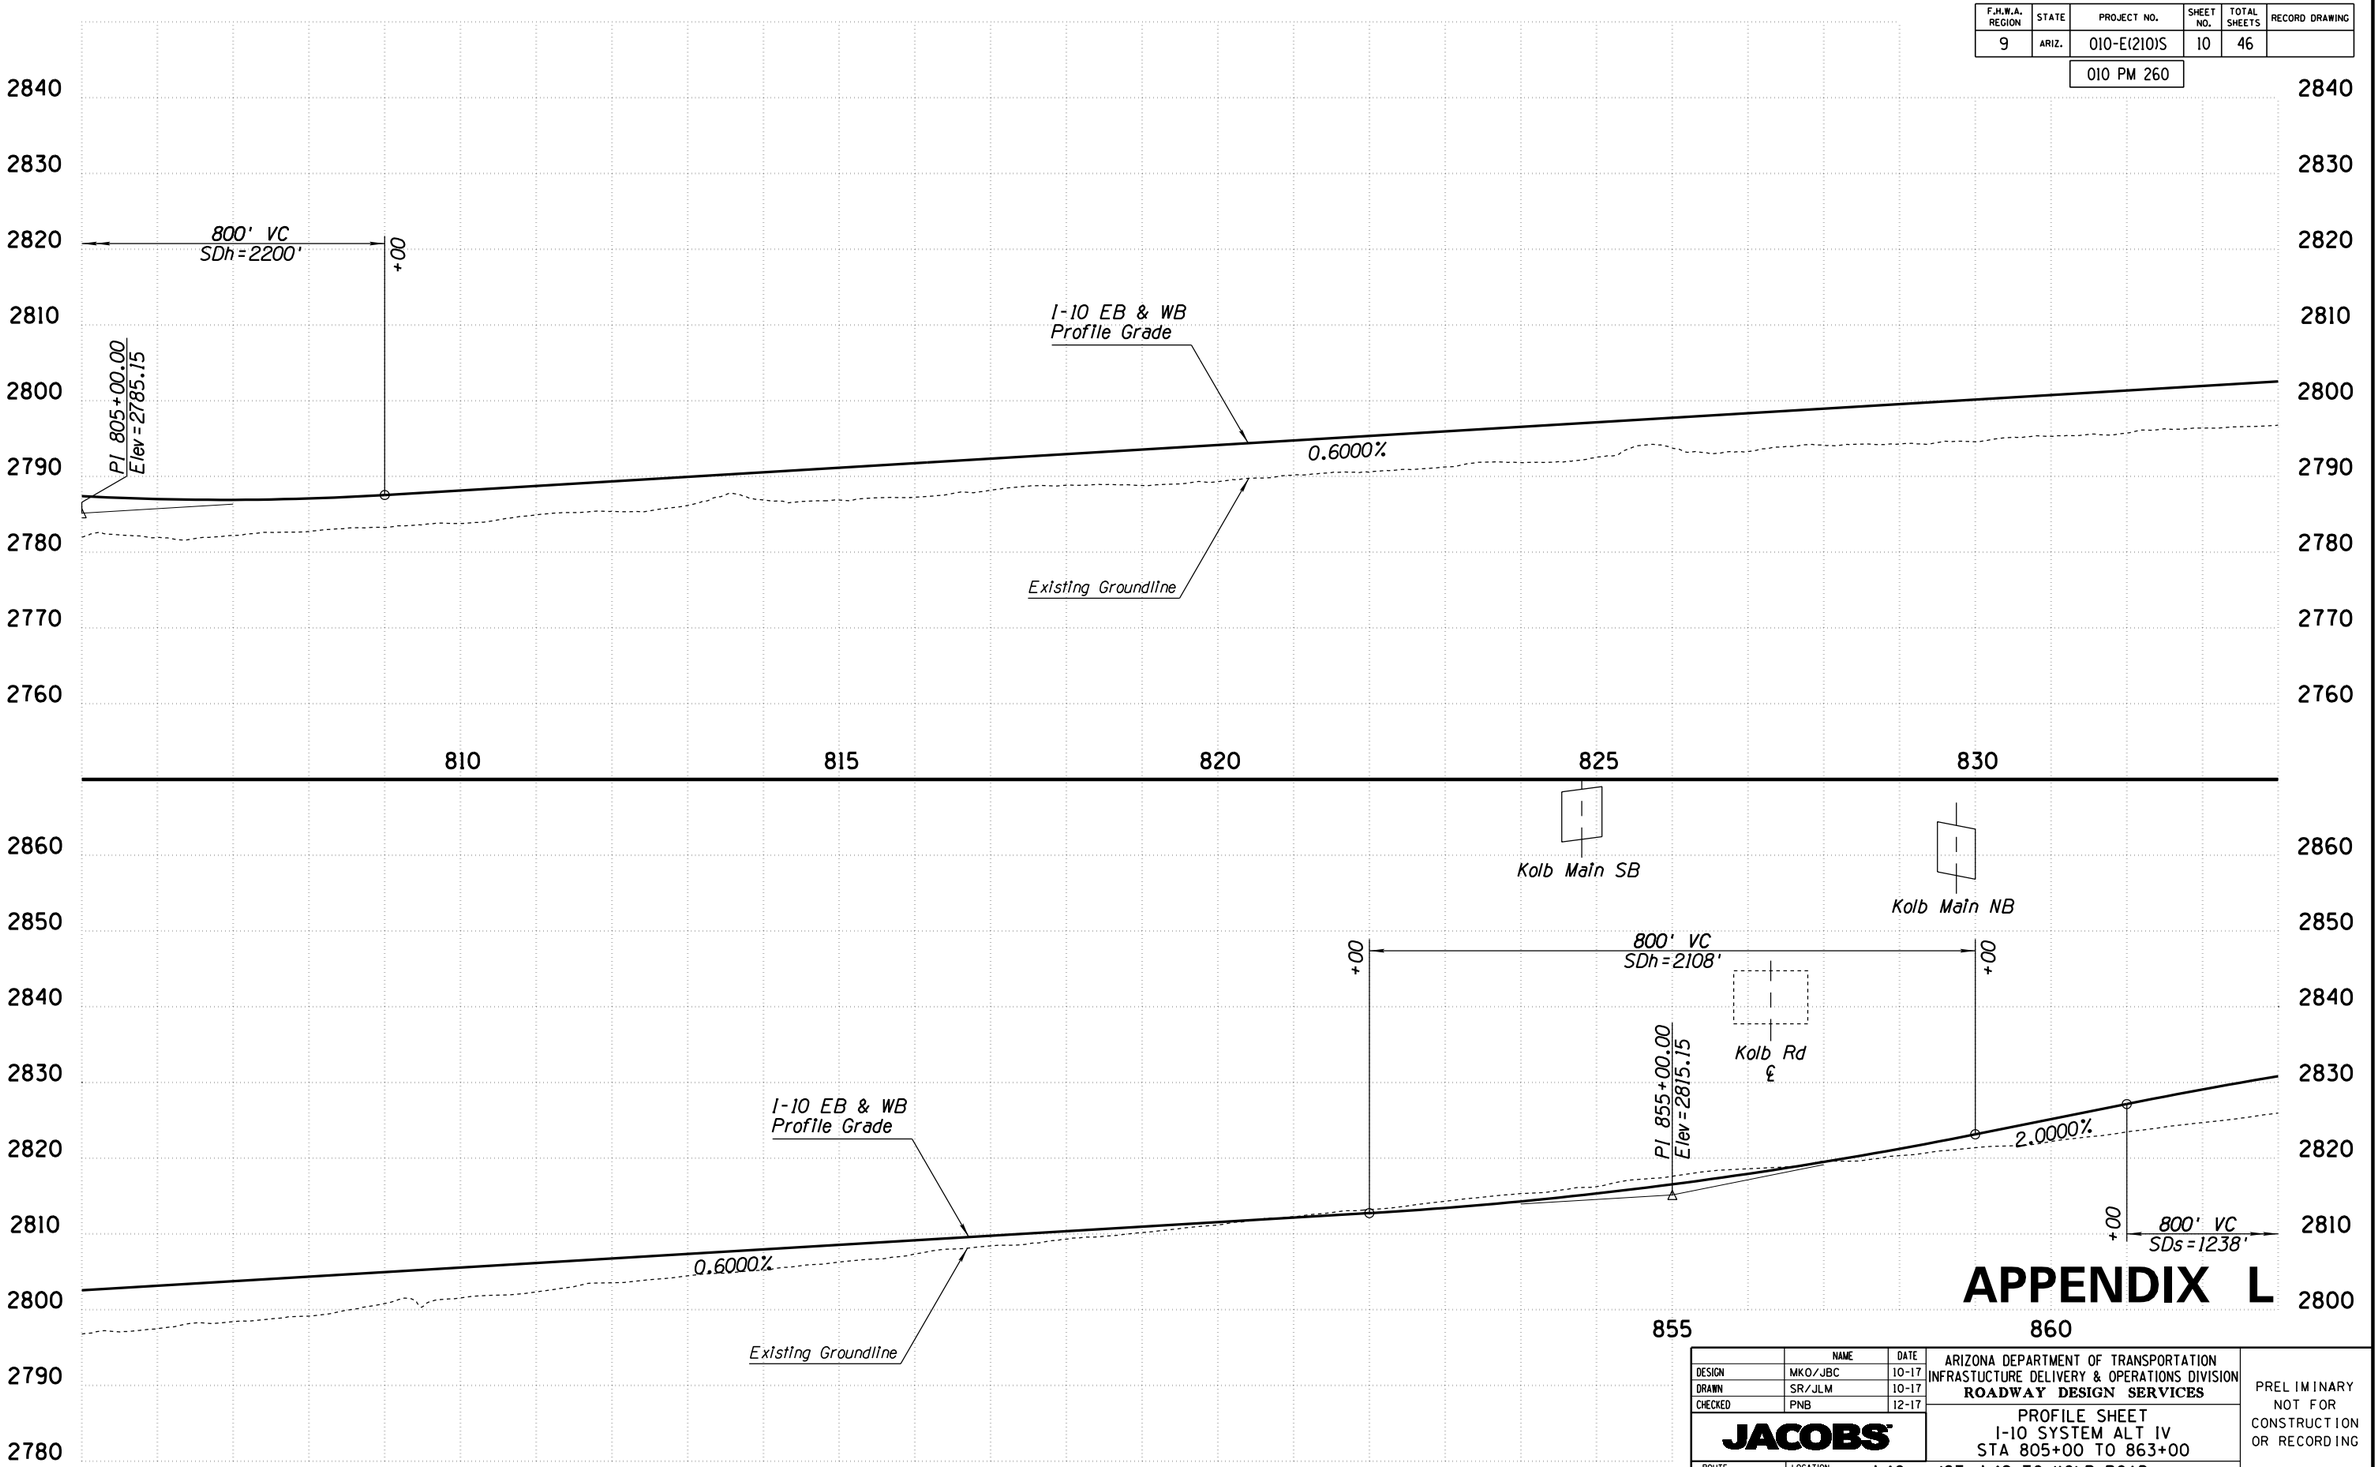

APPENDIX L

	NAME	DATE
DESIGN	MKO/JBC	10-17
DRAWN	SR/JLM	10-17
CHECKED	PNB	12-17

JACOBS

ARIZONA DEPARTMENT OF TRANSPORTATION
INFRASTUCTURE DELIVERY & OPERATIONS DIVISION
ROADWAY DESIGN SERVICES

PROFILE SHEET
I-10 SYSTEM ALT IV
STA 805+00 TO 863+00

ROUTE: I-10
LOCATION: I-10 - JCT. I-19 TO KOLB ROAD
SR 210 - GOLF LINKS ROAD TO I-10

PRELIMINARY
NOT FOR
CONSTRUCTION
OR RECORDING

SHEET PR-10

TRACS NO. H7825 01L | 010-E(210)S | ___ OF ___

DATE | LOCATION | REVISIONS | FINISHED PLANS | SURVEY NO.

3/18/2019 P:\W7X89402 I-10 DCR-EA\700 PROJTEC\710CIVIL\702ADGN\H7825v110.dgn

F.H.W.A. REGION	STATE	PROJECT NO.	SHEET NO.	TOTAL SHEETS	RECORD DRAWING
9	ARIZ.	010-E(210)S	11	46	
		010 PM 260			

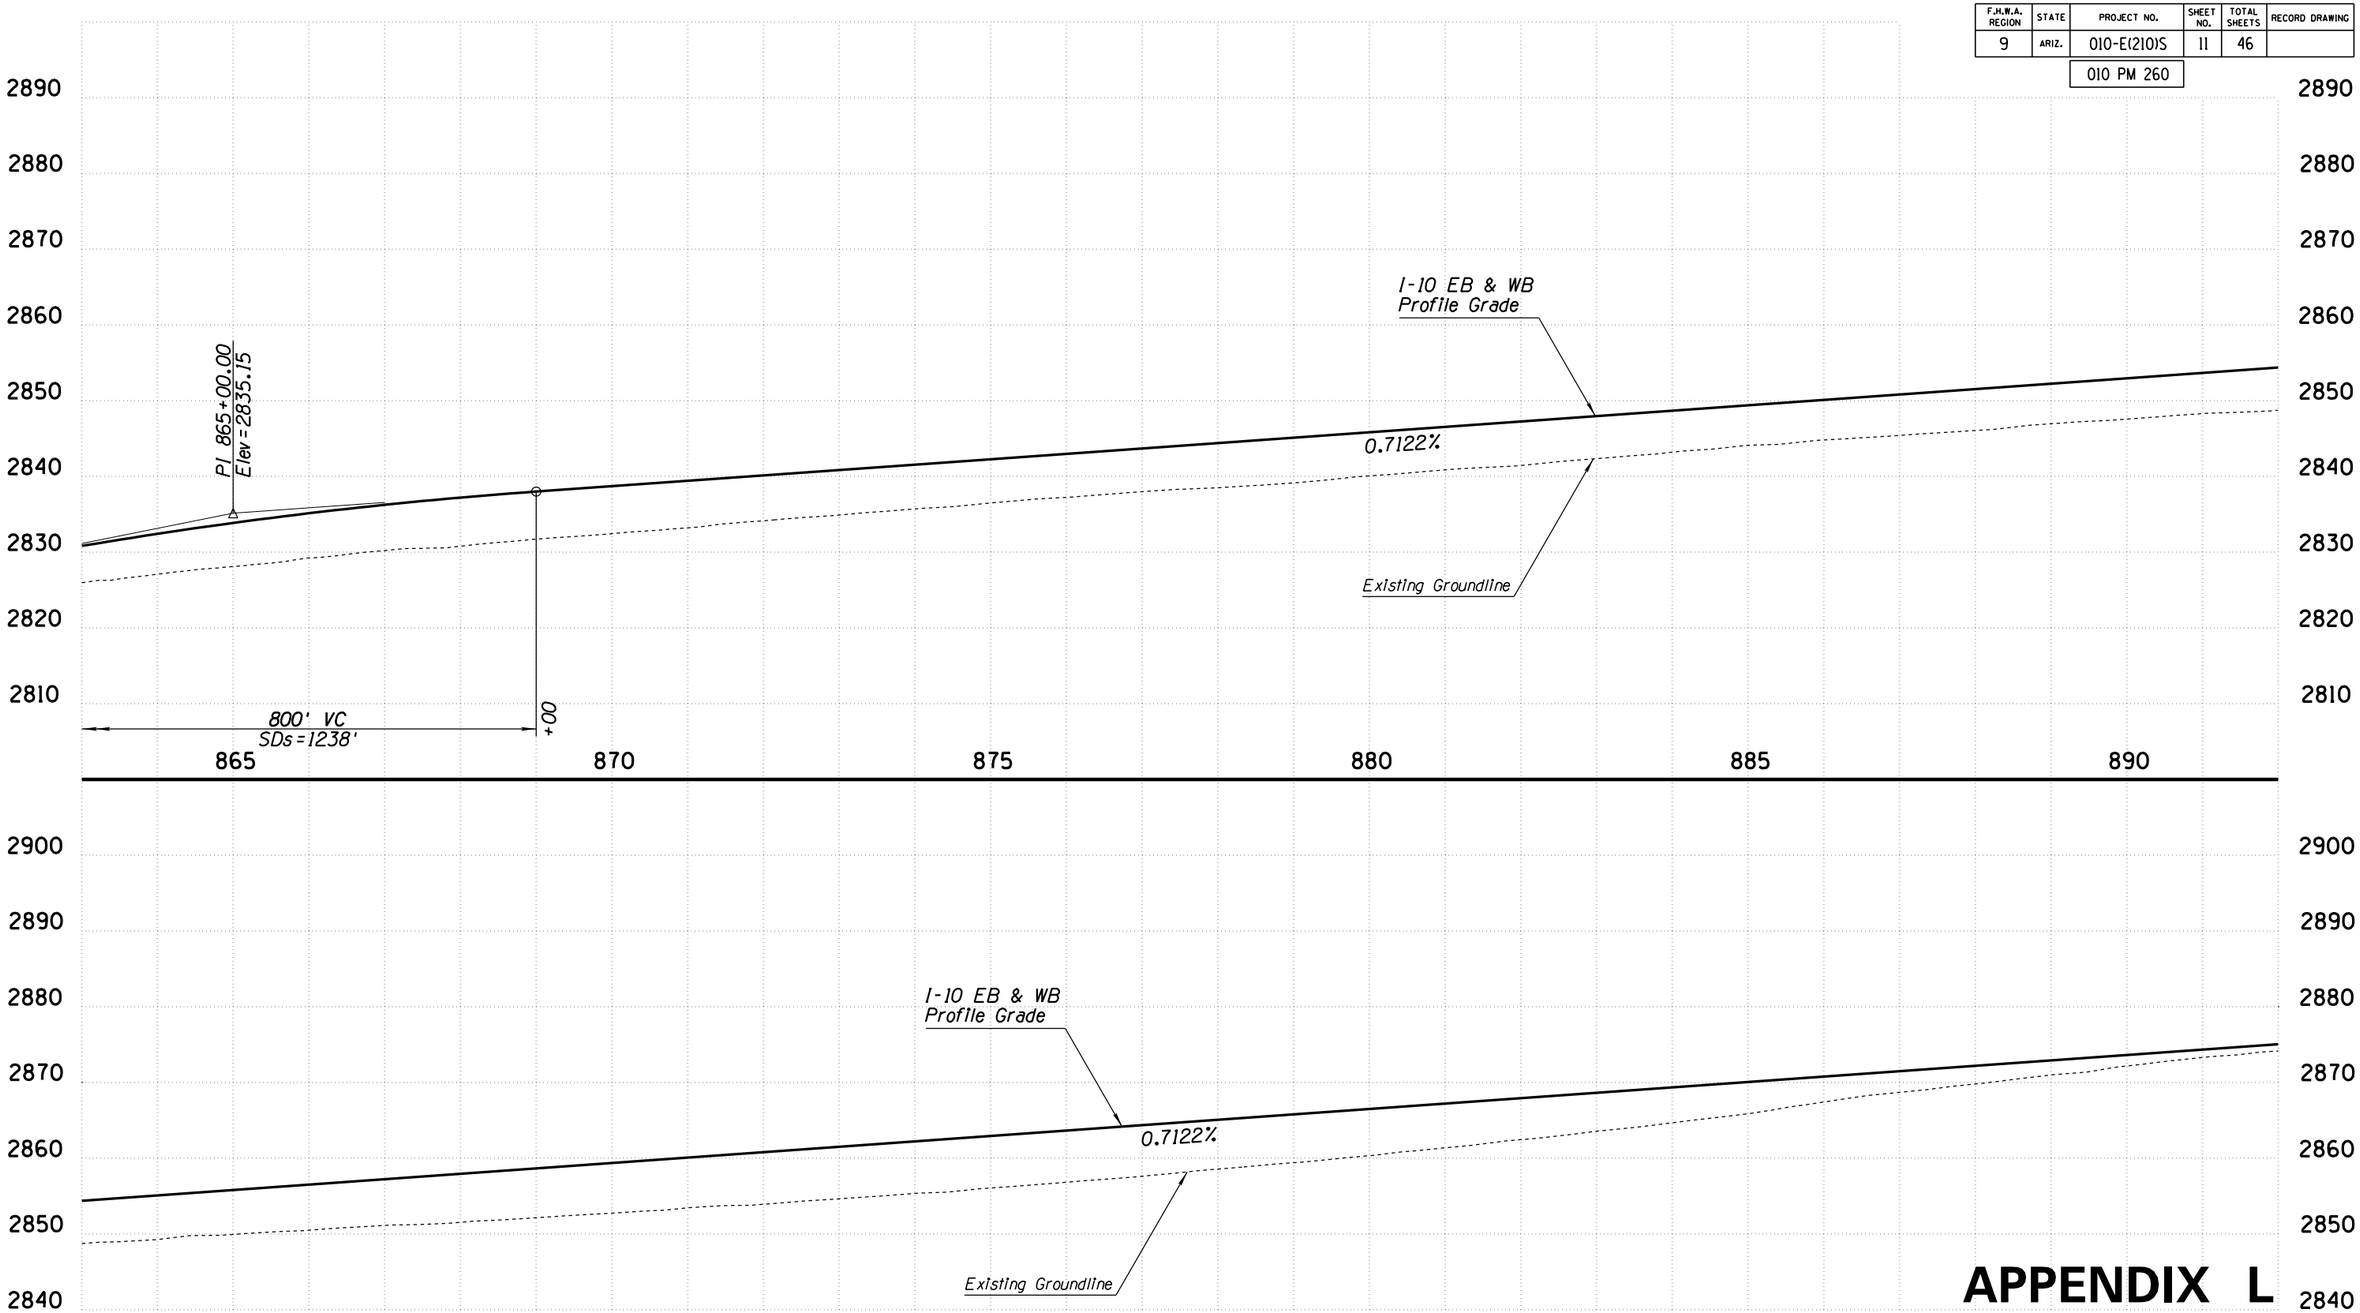

APPENDIX L

	NAME	DATE
DESIGN	MKO/JBC	10-17
DRAWN	SR/JLM	10-17
CHECKED	PNB	12-17

JACOBS

ARIZONA DEPARTMENT OF TRANSPORTATION
INFRASTUCTURE DELIVERY & OPERATIONS DIVISION
ROADWAY DESIGN SERVICES

PROFILE SHEET
I-10 SYSTEM ALT IV
STA 863+00 TO 921+00

ROUTE: I-10
LOCATION: I-10 - JCT. I-19 TO KOLB ROAD
SR 210 - GOLF LINKS ROAD TO I-10

PRELIMINARY
NOT FOR
CONSTRUCTION
OR RECORDING

SHEET PR-11

TRACS NO. H7825 01L | 010-E(210)S | ___ OF ___

SURVEY NO. | FINISHED PLANS | REVISIONS | LOCATION | DATE

3/18/2019 P:\W7X89402 I-10 DCR-EA\700 PROJTEC\710CIVIL\702ADGN\H7825v111.dgn

F.H.W.A. REGION	STATE	PROJECT NO.	SHEET NO.	TOTAL SHEETS	RECORD DRAWING
9	ARIZ.	010-E(210)S	12	46	

010 PM 260

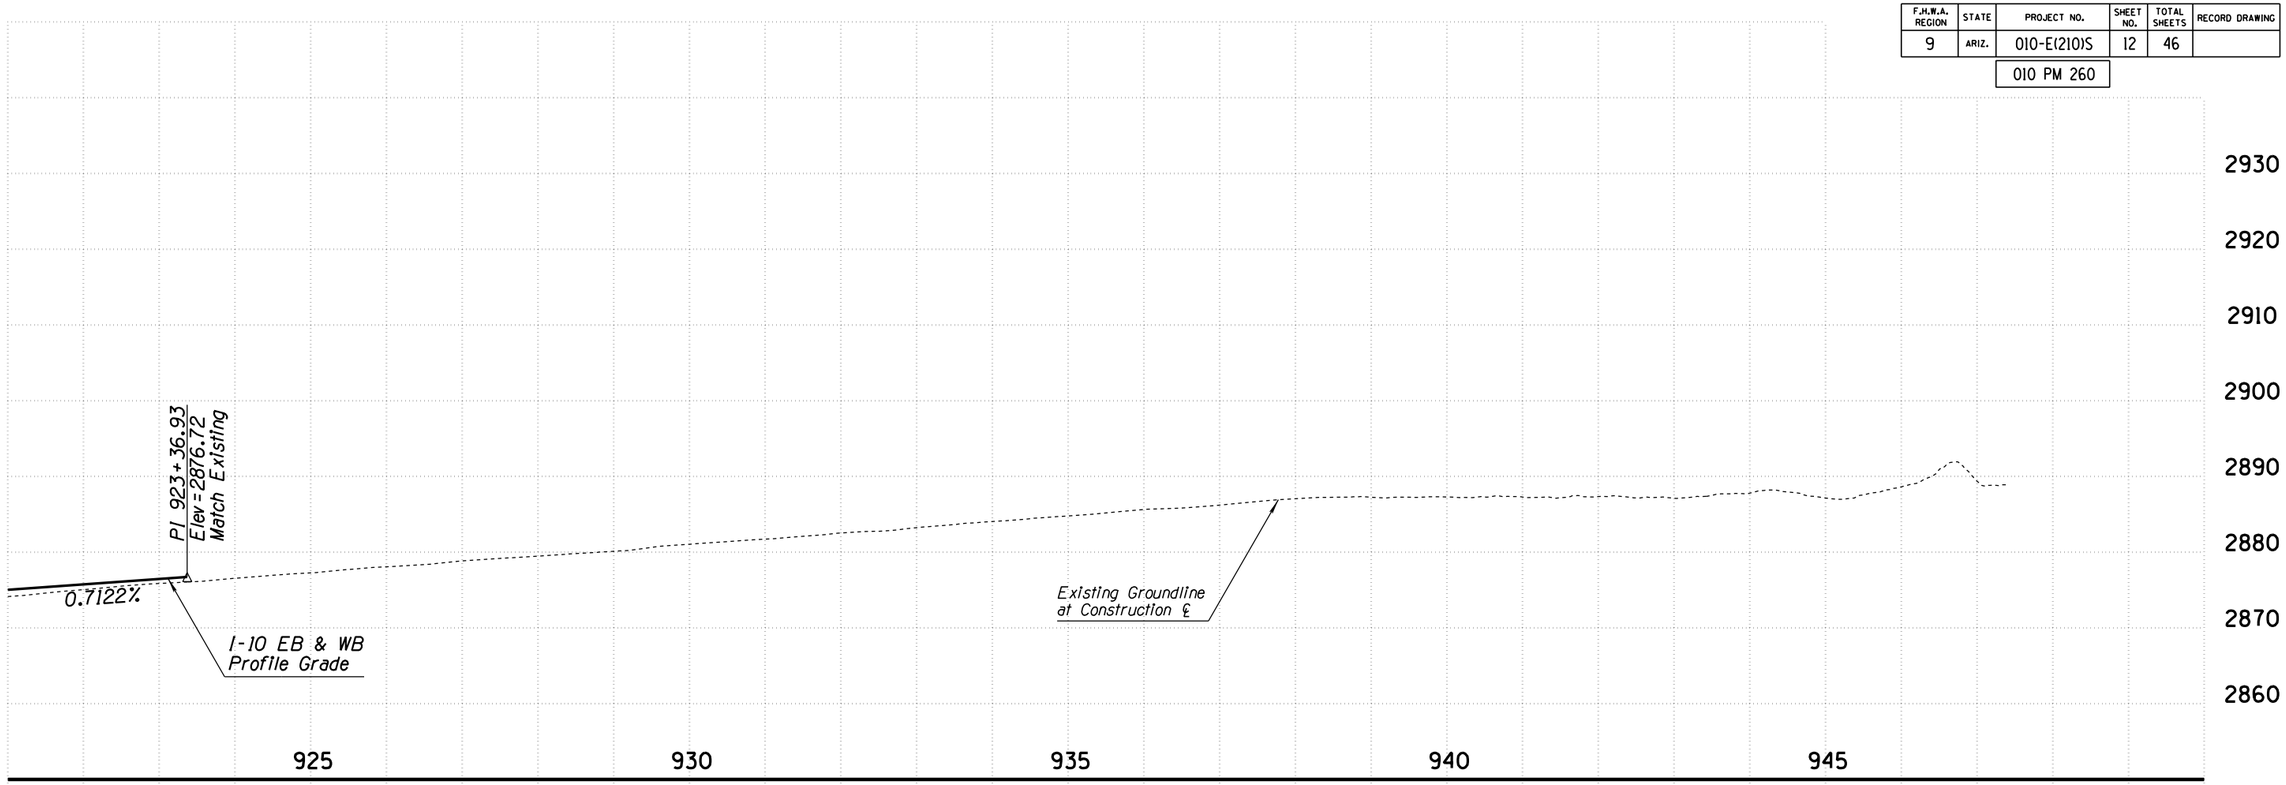

APPENDIX L

	NAME	DATE
DESIGN	MKO/JBC	10-17
DRAWN	SR/JLM	10-17
CHECKED	PNB	12-17

JACOBS

ARIZONA DEPARTMENT OF TRANSPORTATION
INFRASTUCTURE DELIVERY & OPERATIONS DIVISION
ROADWAY DESIGN SERVICES

PROFILE SHEET
I-10 SYSTEM ALT IV
STA 921+00 TO 979+00

PRELIMINARY
NOT FOR
CONSTRUCTION
OR RECORDING

ROUTE: I-10
LOCATION: I-10 - JCT. I-19 TO KOLB ROAD
SR 210 - GOLF LINKS ROAD TO I-10

SHEET PR-12

TRACS NO. H7825 01L | 010-E(210)S | ___ OF ___

SURVEY NO. | FINISHED PLANS | REVISIONS | LOCATION | DATE

3/18/2019 P:\W7X89402 I-10 DCR-EA\700 PROJTEC\710CIVIL\702ADGN\H7825v112.dgn

F.H.W.A. REGION	STATE	PROJECT NO.	SHEET NO.	TOTAL SHEETS	RECORD DRAWING
9	ARIZ.	010-E(210)S	13	46	
		010 PM 260			

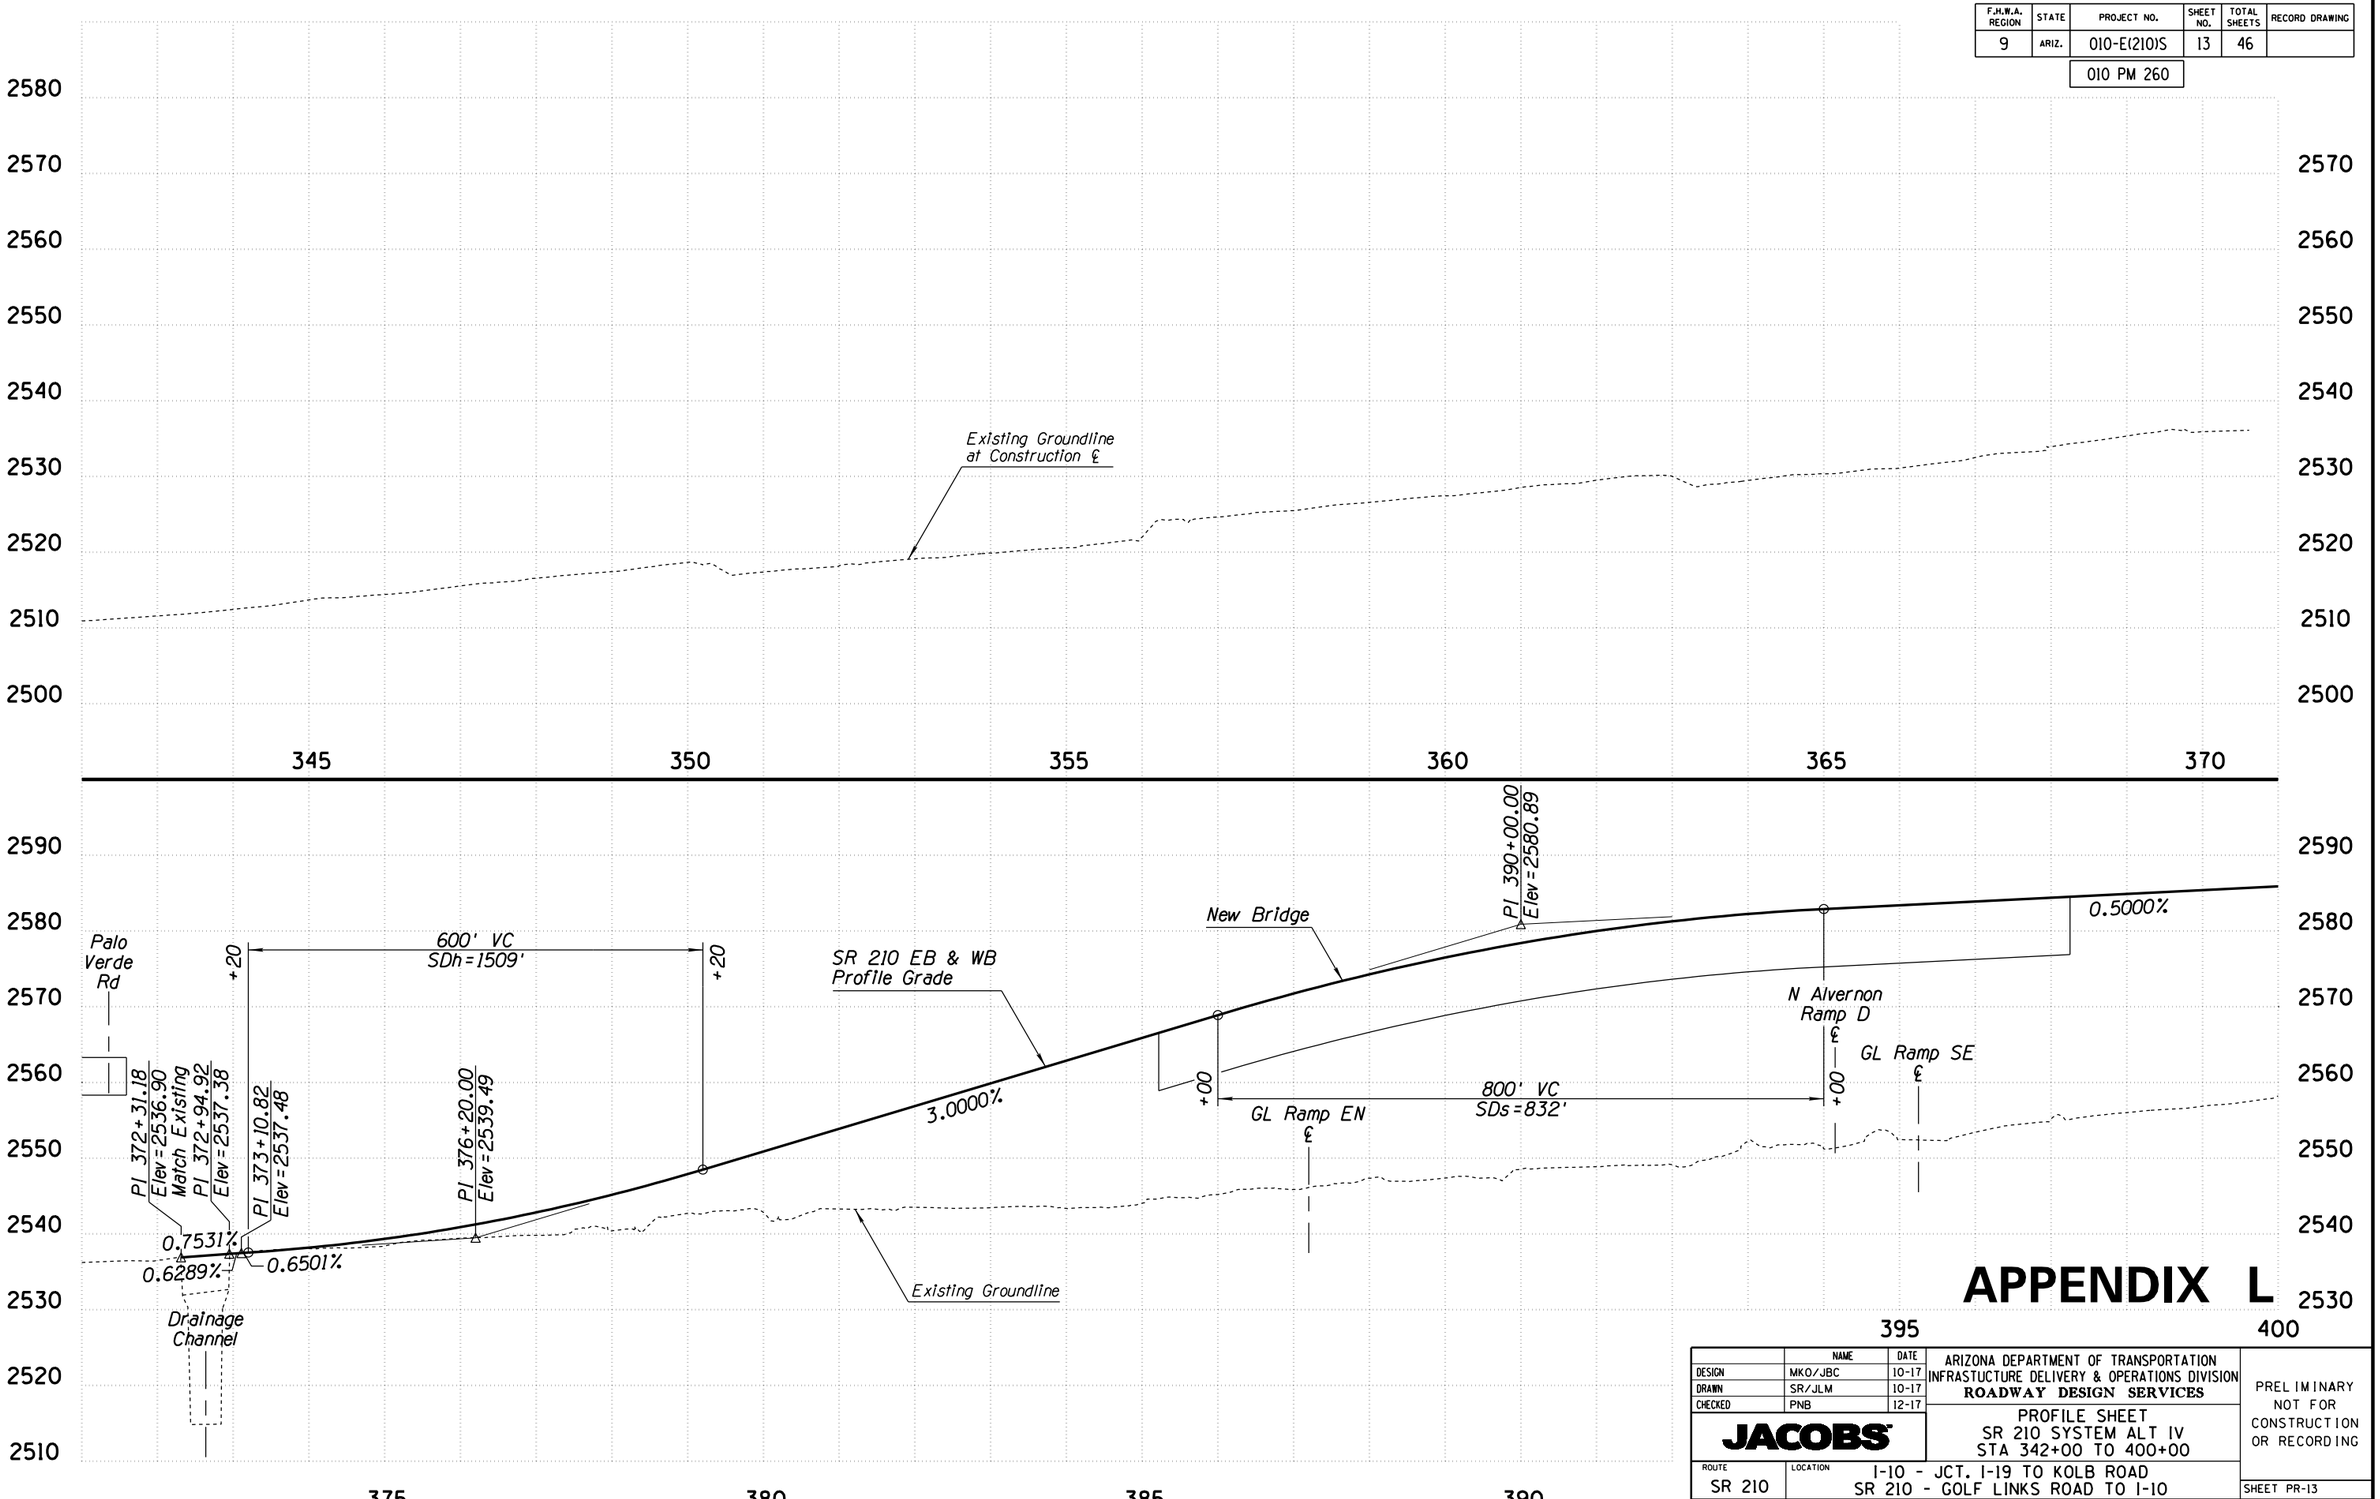

APPENDIX L

	NAME	DATE
DESIGN	MKO/JBC	10-17
DRAWN	SR/JLM	10-17
CHECKED	PNB	12-17

JACOBS

ARIZONA DEPARTMENT OF TRANSPORTATION
INFRASTUCTURE DELIVERY & OPERATIONS DIVISION
ROADWAY DESIGN SERVICES

PROFILE SHEET
SR 210 SYSTEM ALT IV
STA 342+00 TO 400+00

ROUTE: SR 210
LOCATION: I-10 - JCT. I-19 TO KOLB ROAD
SR 210 - GOLF LINKS ROAD TO I-10

PRELIMINARY NOT FOR CONSTRUCTION OR RECORDING

SHEET PR-13

TRACS NO. H7825 01L | 010-E(210)S | ___ OF ___

SURVEY NO. | FINISHED PLANS | REVISIONS | LOCATION | DATE

F.H.W.A. REGION	STATE	PROJECT NO.	SHEET NO.	TOTAL SHEETS	RECORD DRAWING
9	ARIZ.	010-E(210)S	14	46	

010 PM 260

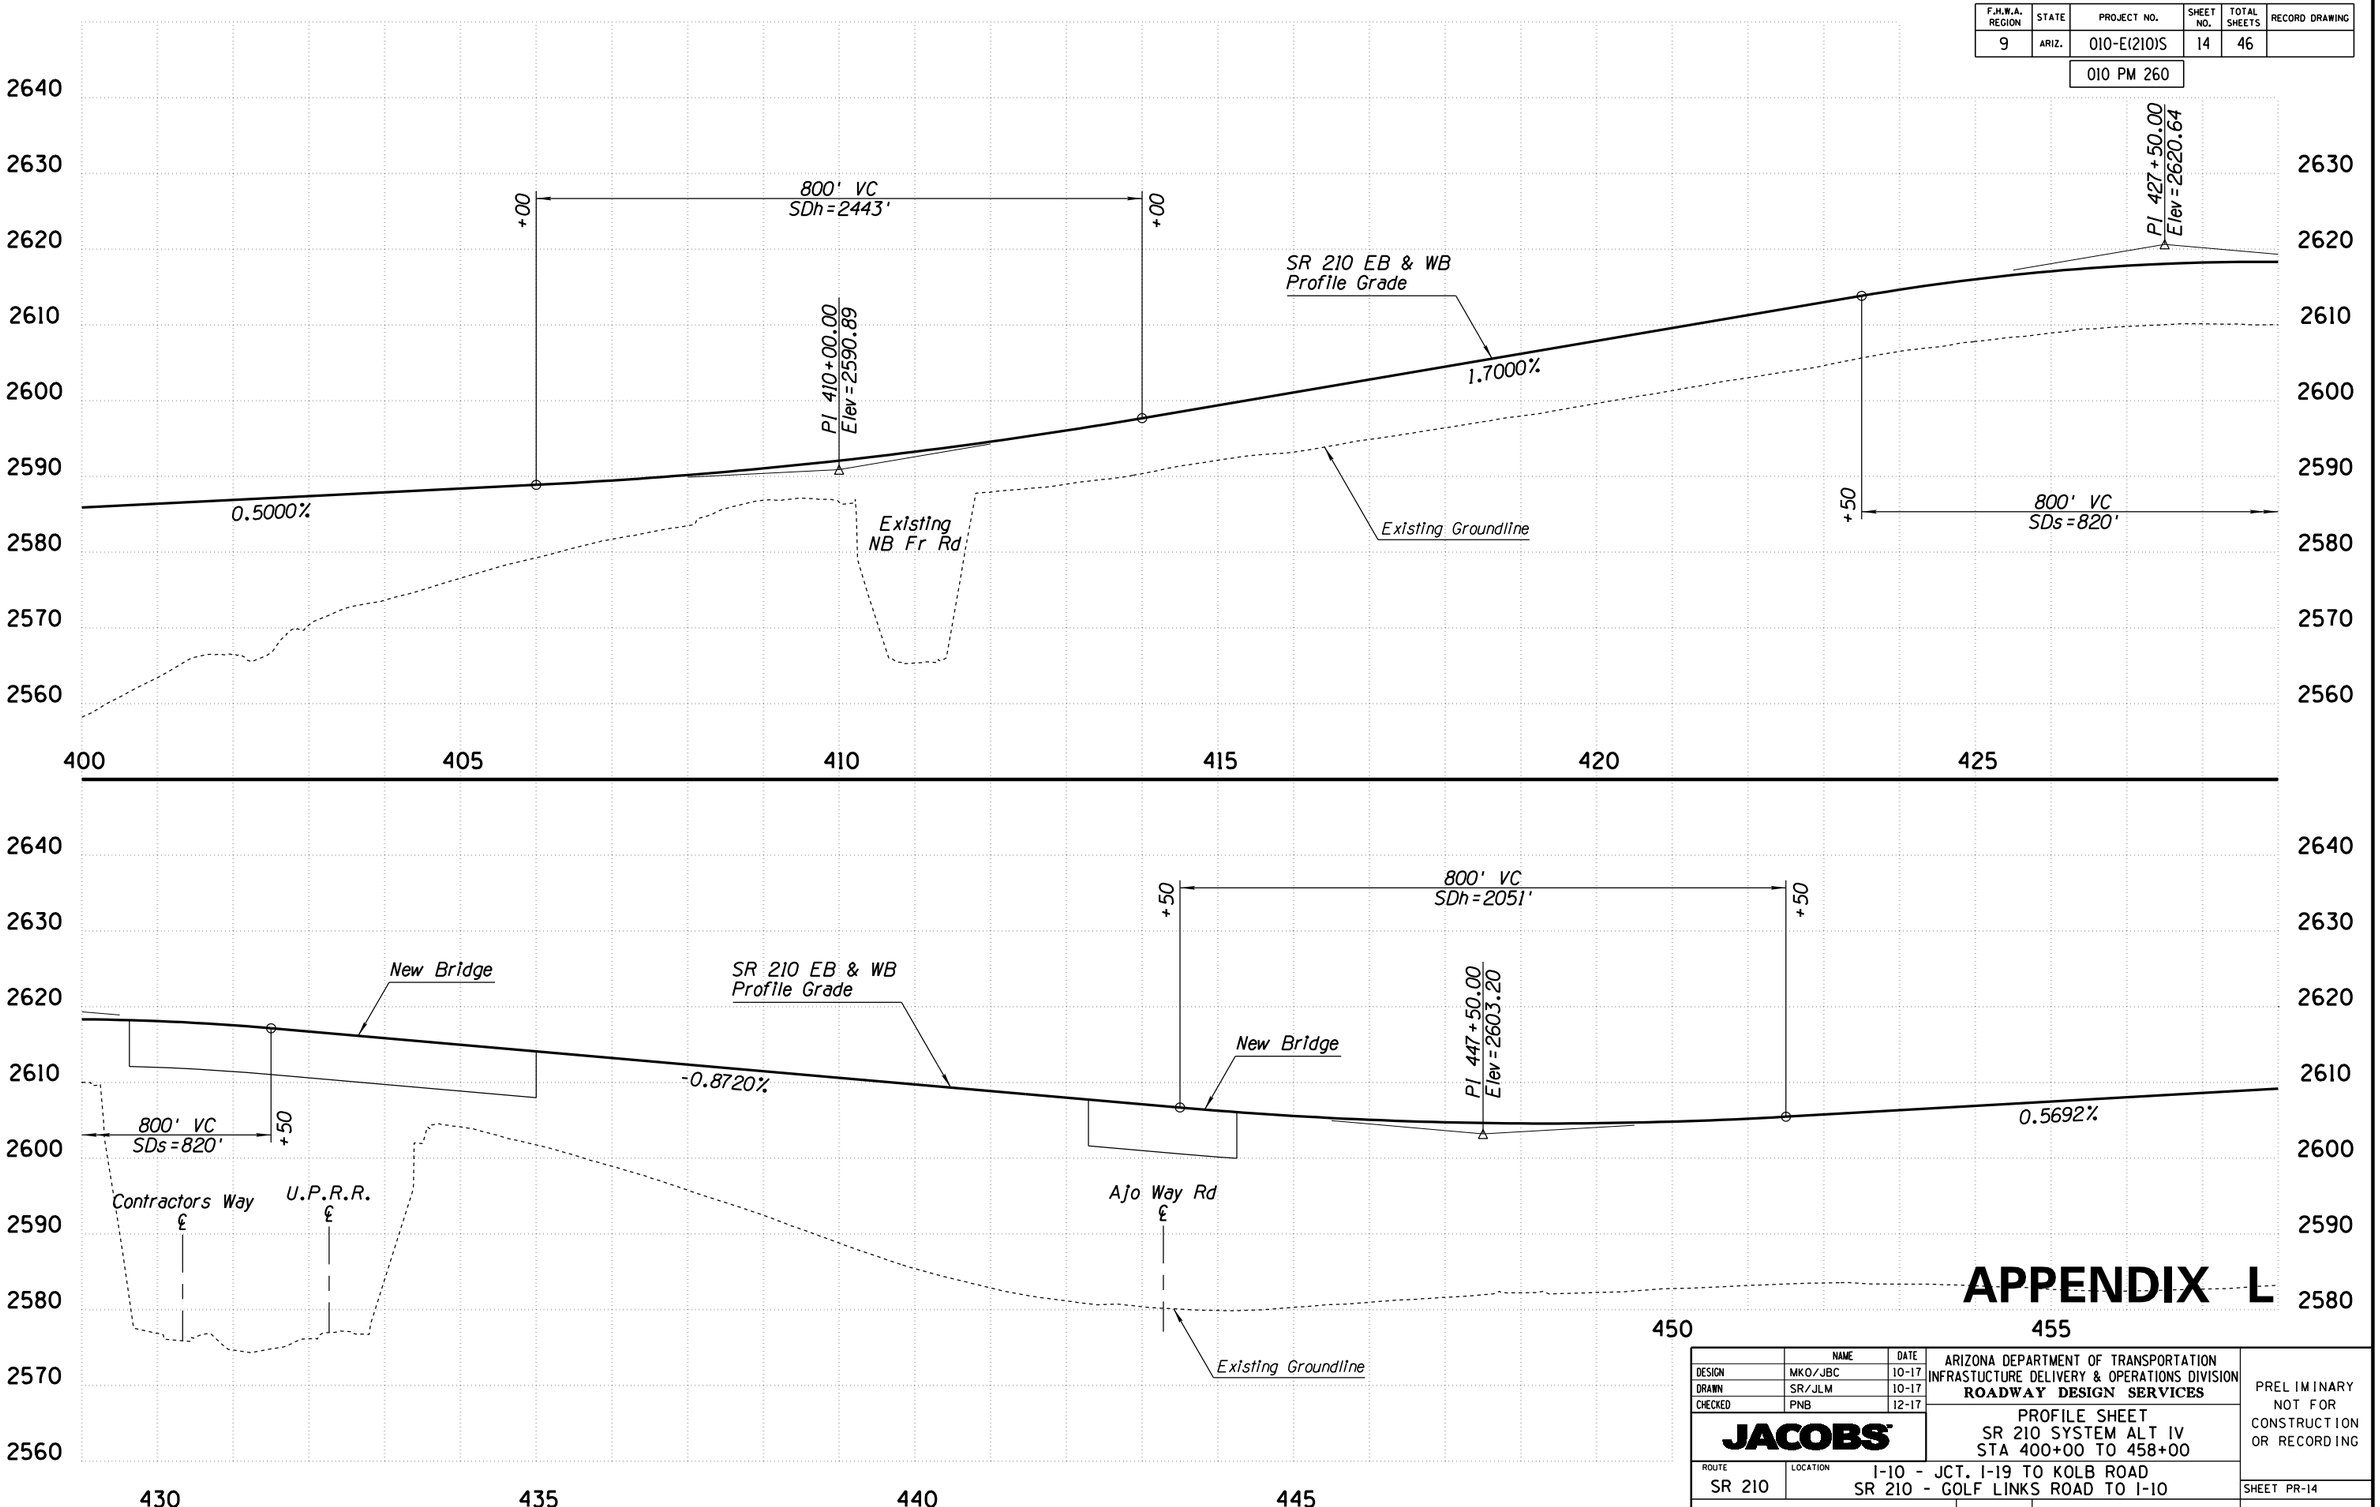

APPENDIX L

	NAME	DATE
DESIGN	MKO/JBC	10-17
DRAWN	SR/JLM	10-17
CHECKED	PNB	12-17

JACOBS

ARIZONA DEPARTMENT OF TRANSPORTATION
INFRASTUCTURE DELIVERY & OPERATIONS DIVISION
ROADWAY DESIGN SERVICES

PROFILE SHEET
SR 210 SYSTEM ALT IV
STA 400+00 TO 458+00

ROUTE: SR 210
LOCATION: I-10 - JCT. I-19 TO KOLB ROAD
SR 210 - GOLF LINKS ROAD TO I-10

PRELIMINARY
NOT FOR
CONSTRUCTION
OR RECORDING

SHEET PR-14

TRACS NO. H7825 01L | 010-E(210)S | ___ OF ___

SURVEY NO. | FINISHED PLANS | REVISIONS | LOCATION | DATE

3/18/2019 P:\W7X89402 I-10 DCR-EA\700 PROJTEC\710CIVIL\702ADGN\H7825v114.dgn

F.H.W.A. REGION	STATE	PROJECT NO.	SHEET NO.	TOTAL SHEETS	RECORD DRAWING
9	ARIZ.	010-E(210)S	15	46	
		010 PM 260			

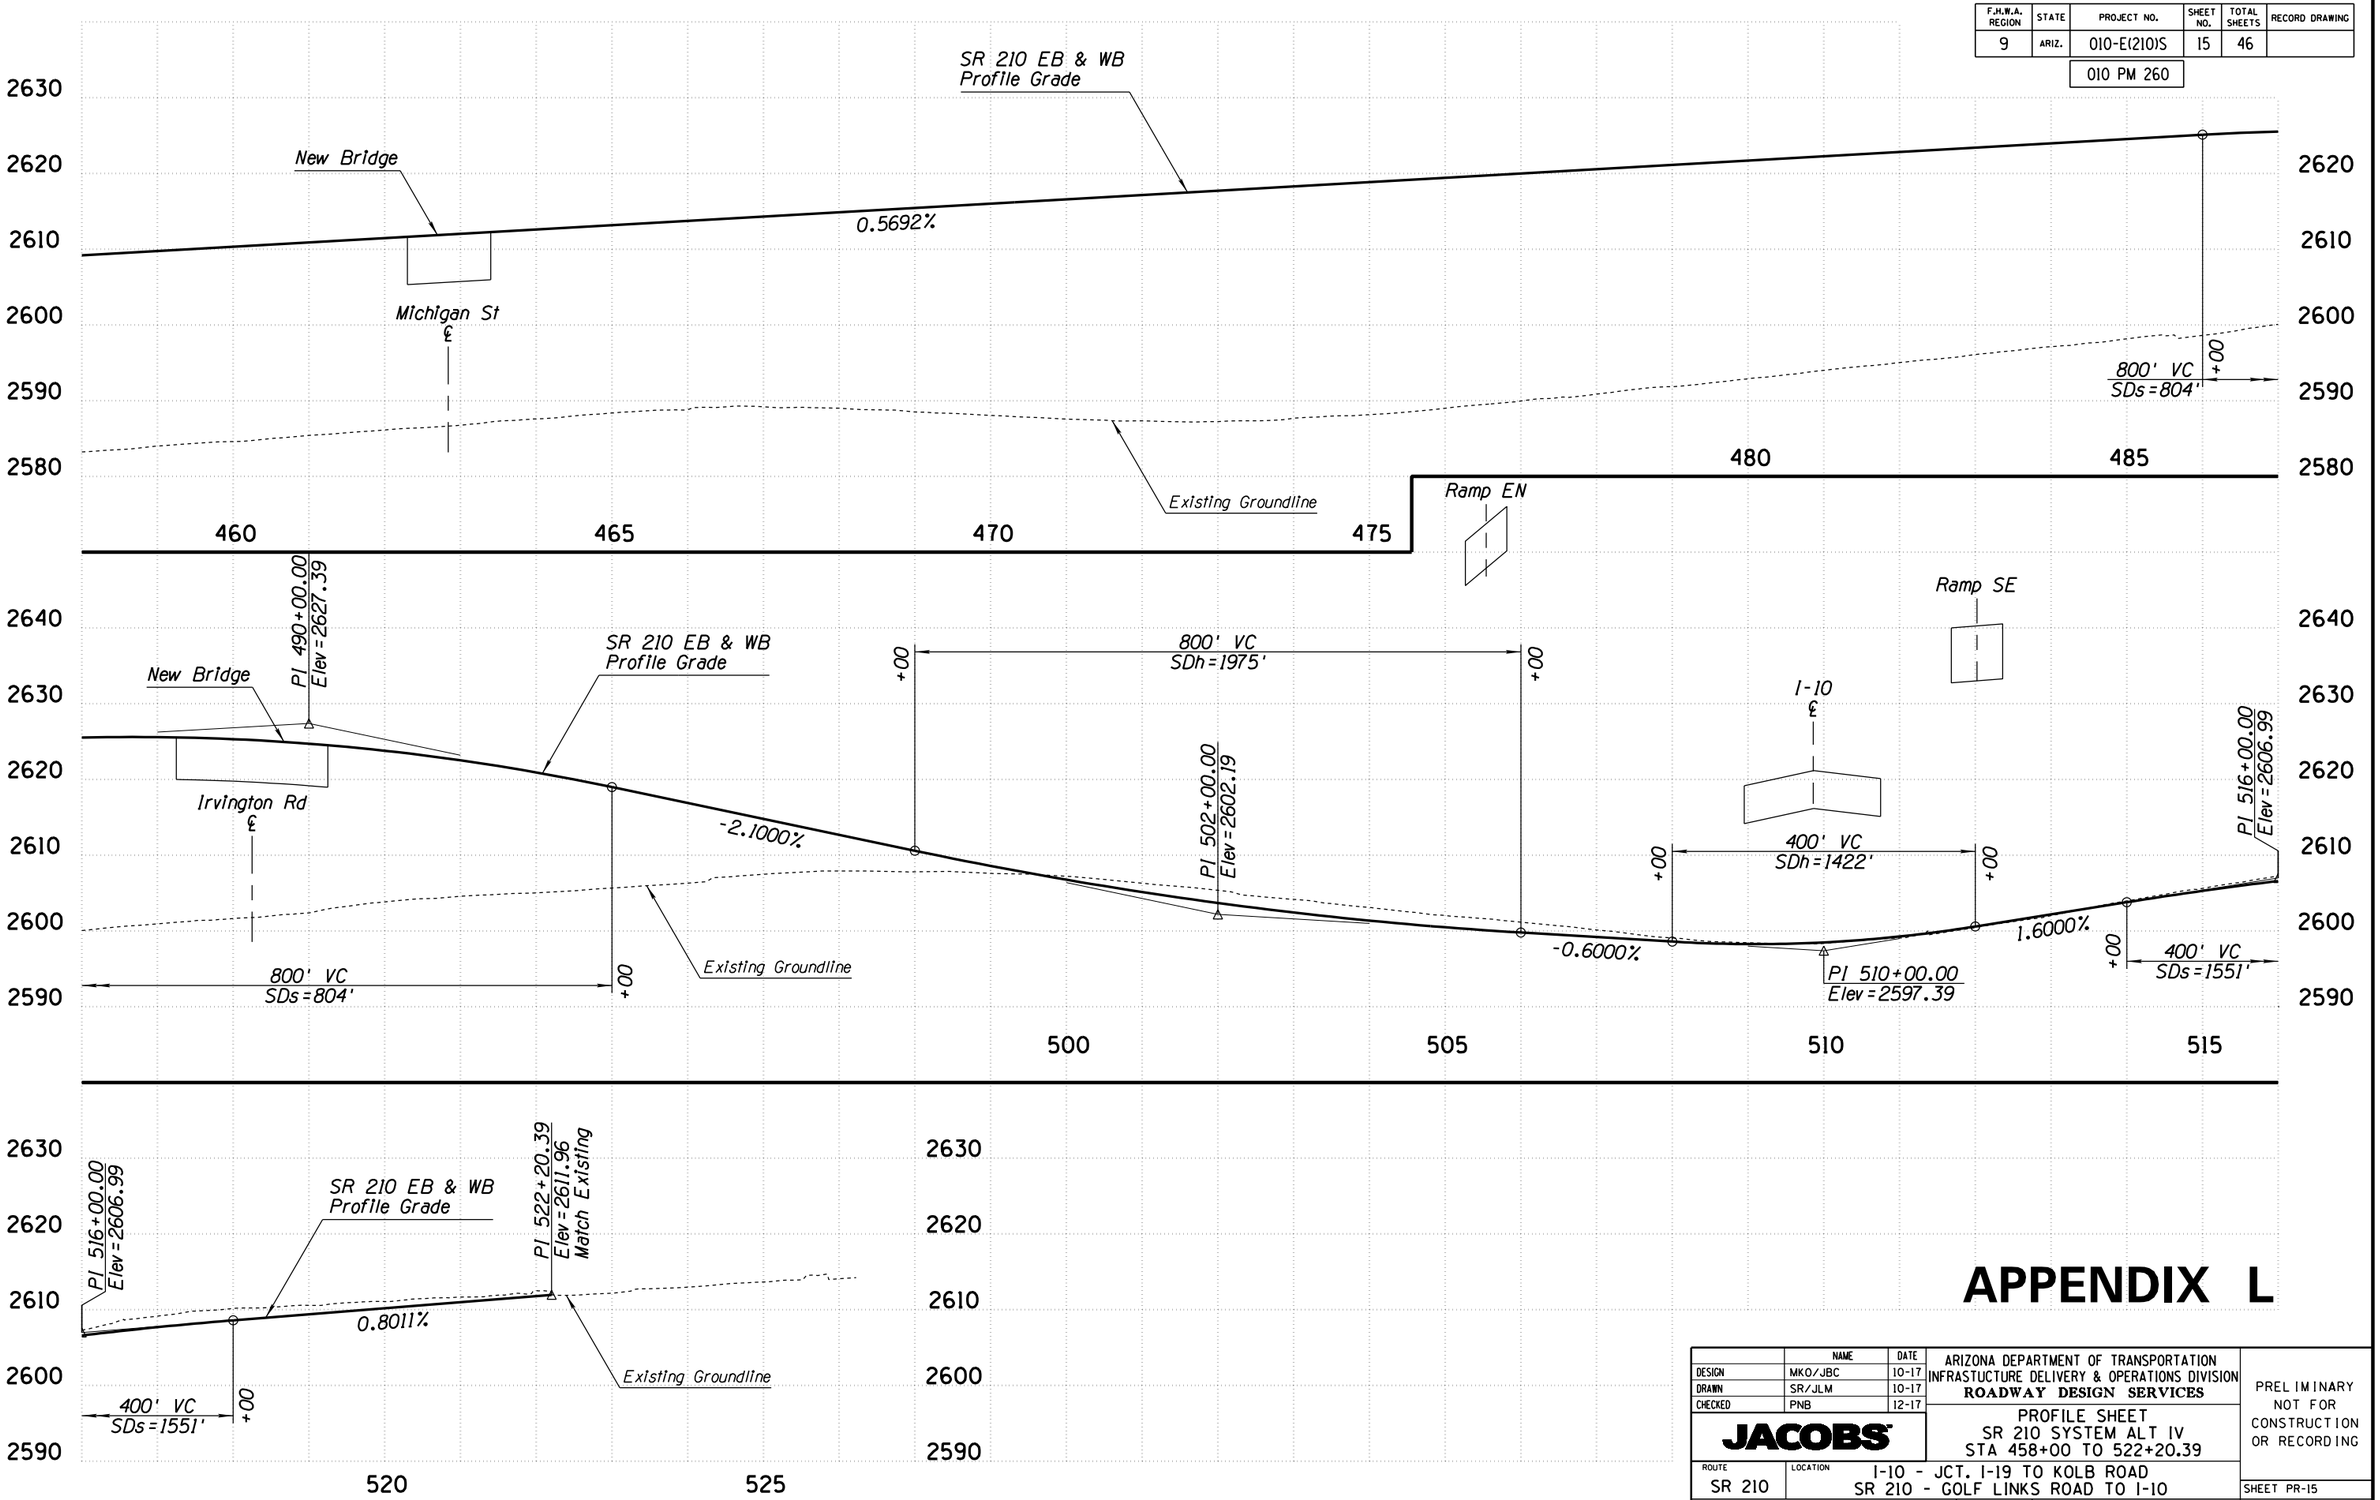

APPENDIX L

	NAME	DATE
DESIGN	MKO/JBC	10-17
DRAWN	SR/JLM	10-17
CHECKED	PNB	12-17

JACOBS

ARIZONA DEPARTMENT OF TRANSPORTATION
INFRASTUCTURE DELIVERY & OPERATIONS DIVISION
ROADWAY DESIGN SERVICES

PROFILE SHEET
SR 210 SYSTEM ALT IV
STA 458+00 TO 522+20.39

PRELIMINARY
NOT FOR
CONSTRUCTION
OR RECORDING

ROUTE: SR 210
LOCATION: I-10 - JCT. I-19 TO KOLB ROAD
SR 210 - GOLF LINKS ROAD TO I-10

SHEET PR-15

TRACS NO. H7825 01L | 010-E(210)S | ___ OF ___

DATE- | LOCATION- | REVISIONS- | FINISHED PLANS- | SURVEY NO.

3/18/2019 P:\W7X89402 I-10 DCR-EA\700 PROJTEC\710CIVIL\702ADGN\H7825v115.dgn

F.H.W.A. REGION	STATE	PROJECT NO.	SHEET NO.	TOTAL SHEETS	RECORD DRAWING
9	ARIZ.	010-E(210)S	16	46	
		010 PM 260			

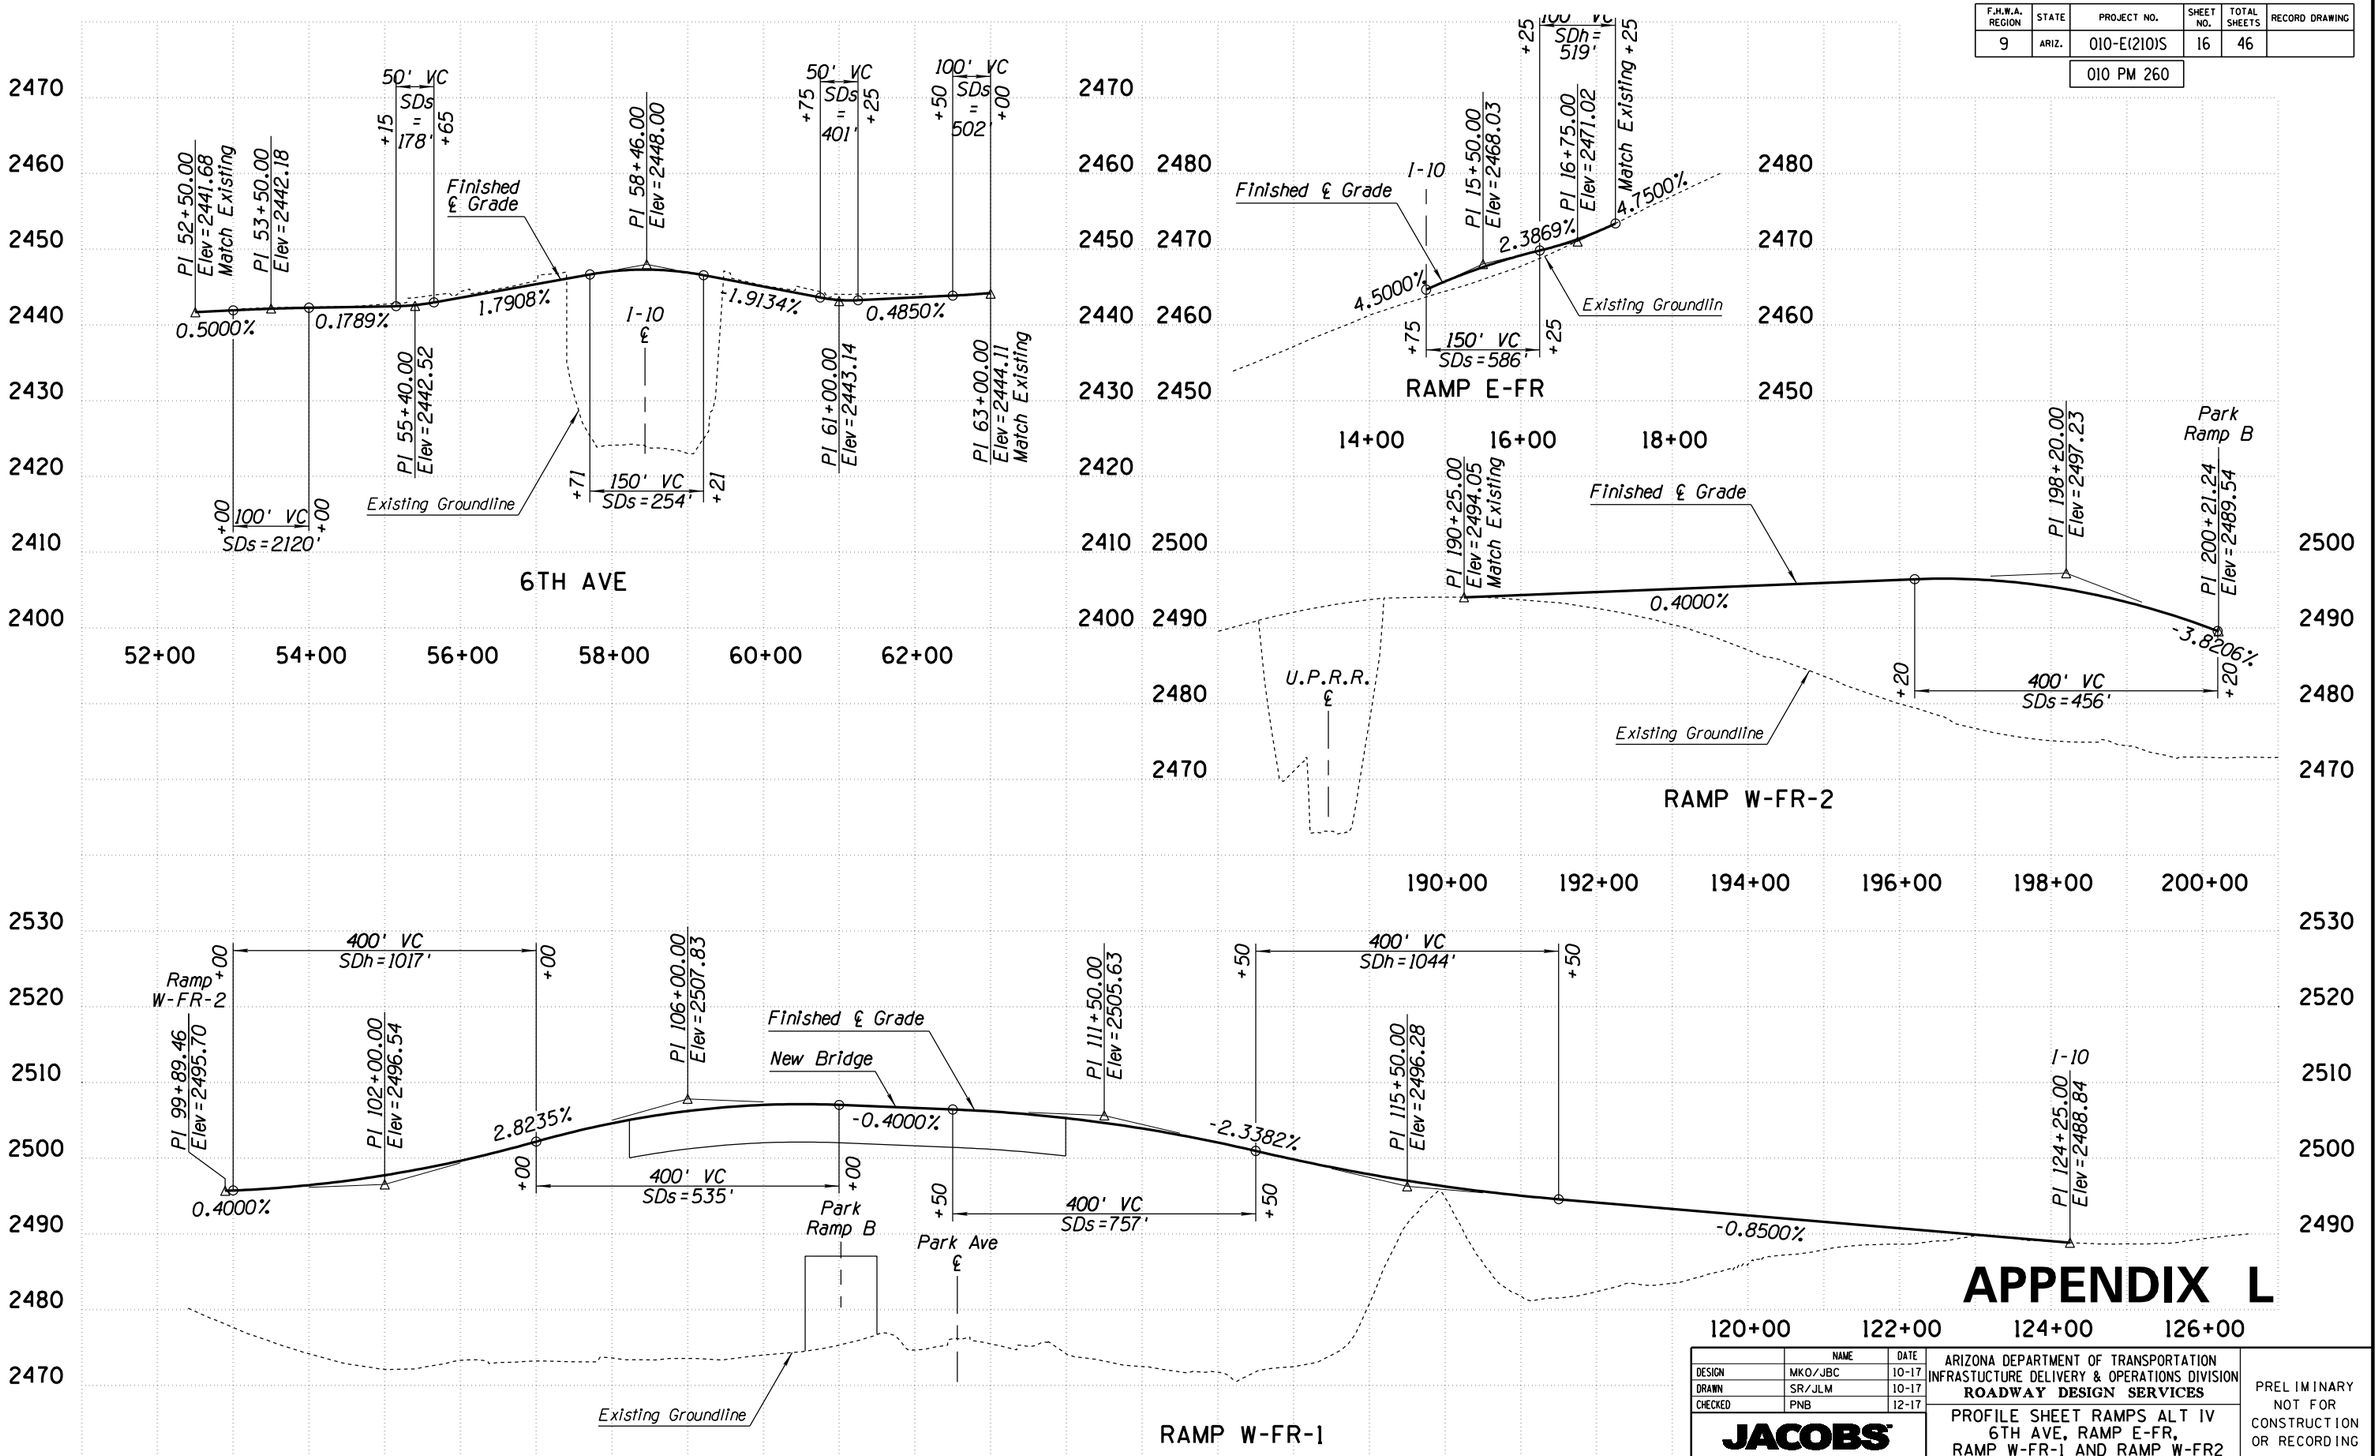

APPENDIX L

	NAME	DATE
DESIGN	MKO/JBC	10-17
DRAWN	SR/JLM	10-17
CHECKED	PNB	12-17

JACOBS

ARIZONA DEPARTMENT OF TRANSPORTATION
INFRASTUCTURE DELIVERY & OPERATIONS DIVISION
ROADWAY DESIGN SERVICES

PROFILE SHEET RAMPS ALT IV
6TH AVE, RAMP E-FR,
RAMP W-FR-1 AND RAMP W-FR2

PRELIMINARY
NOT FOR
CONSTRUCTION
OR RECORDING

ROUTE	LOCATION
I-10	I-10 - JCT. I-19 TO KOLB ROAD SR 210 - GOLF LINKS ROAD TO I-10

SHEET PR-16

TRACS NO. H7825 01L | 010-E(210)S | ___ OF ___

3/18/2019 P:\W7X89402 I-10 DCR-EA\700 PROJTEC\710CIVIL\702ADGN\H7825v116.dgn

F.H.W.A. REGION	STATE	PROJECT NO.	SHEET NO.	TOTAL SHEETS	RECORD DRAWING
9	ARIZ.	010-E(210)S	17	46	

010 PM 260

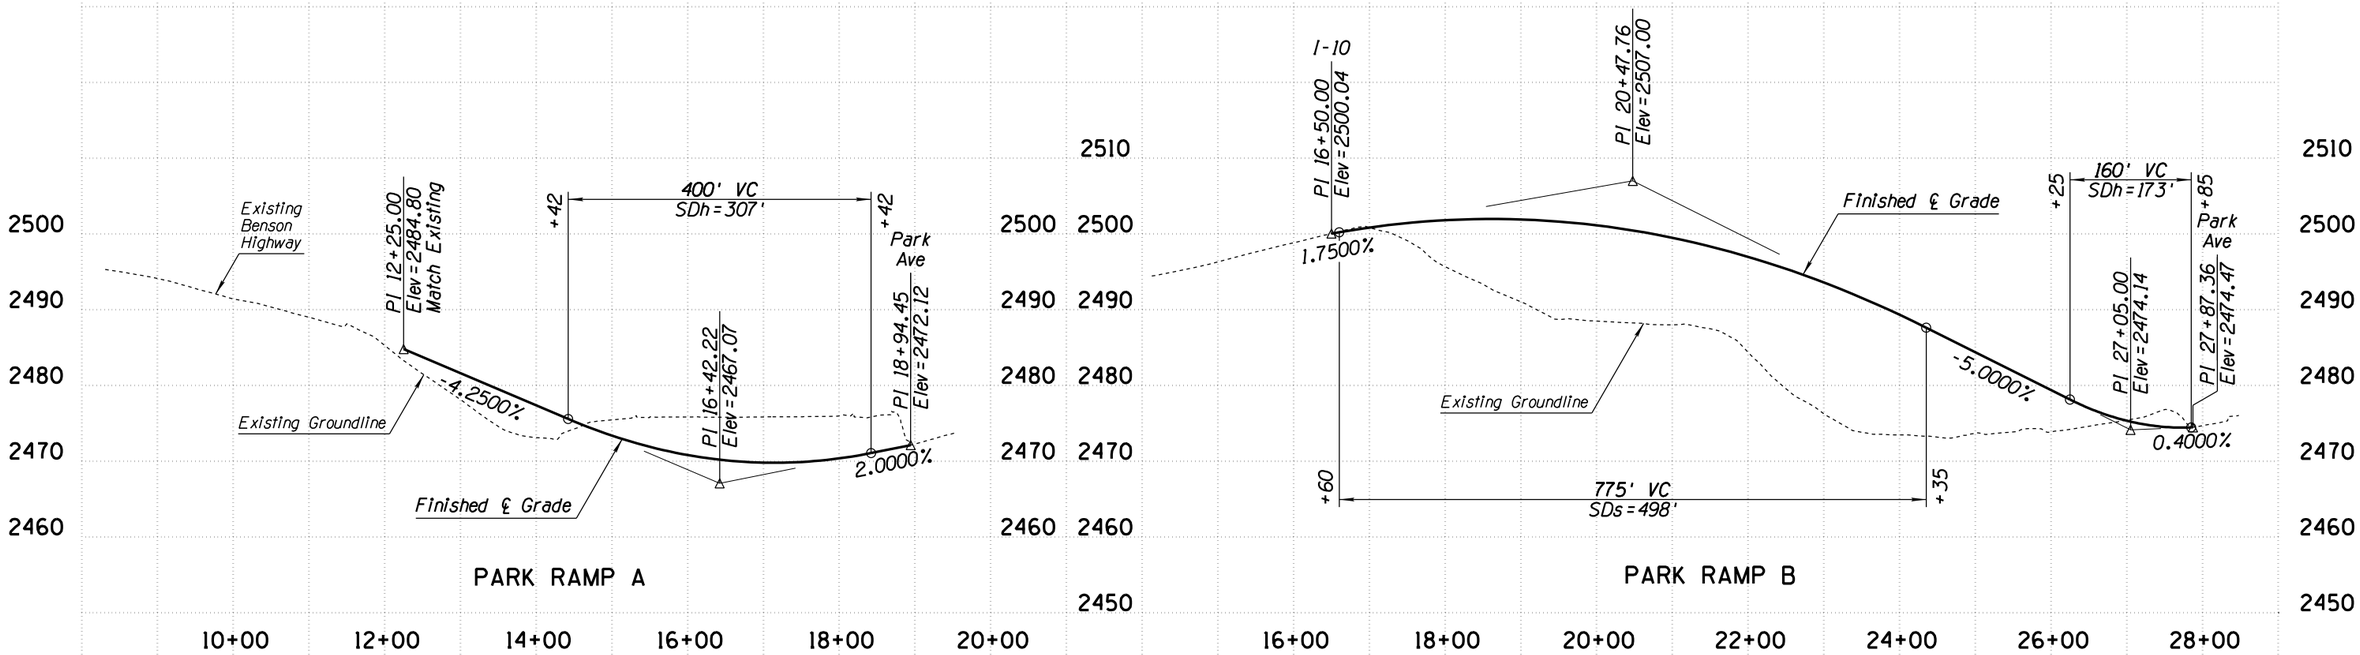

APPENDIX L

	NAME	DATE
DESIGN	MKO/JBC	10-17
DRAWN	SR/JLM	10-17
CHECKED	PNB	12-17

JACOBS

ARIZONA DEPARTMENT OF TRANSPORTATION
INFRASTUCTURE DELIVERY & OPERATIONS DIVISION
ROADWAY DESIGN SERVICES

PROFILE SHEET
RAMPS ALT IV
PARK RAMP A AND B

PRELIMINARY
NOT FOR
CONSTRUCTION
OR RECORDING

ROUTE: I-10
LOCATION: I-10 - JCT. I-19 TO KOLB ROAD
SR 210 - GOLF LINKS ROAD TO I-10

SHEET PR-17

TRACS NO. H7825 01L | 010-E(210)S | ___ OF ___

SURVEY NO. | FINISHED PLANS- | REVISIONS- | LOCATION- | DATE-

F.H.W.A. REGION	STATE	PROJECT NO.	SHEET NO.	TOTAL SHEETS	RECORD DRAWING
9	ARIZ.	010-E(210)S	18	46	

010 PM 260

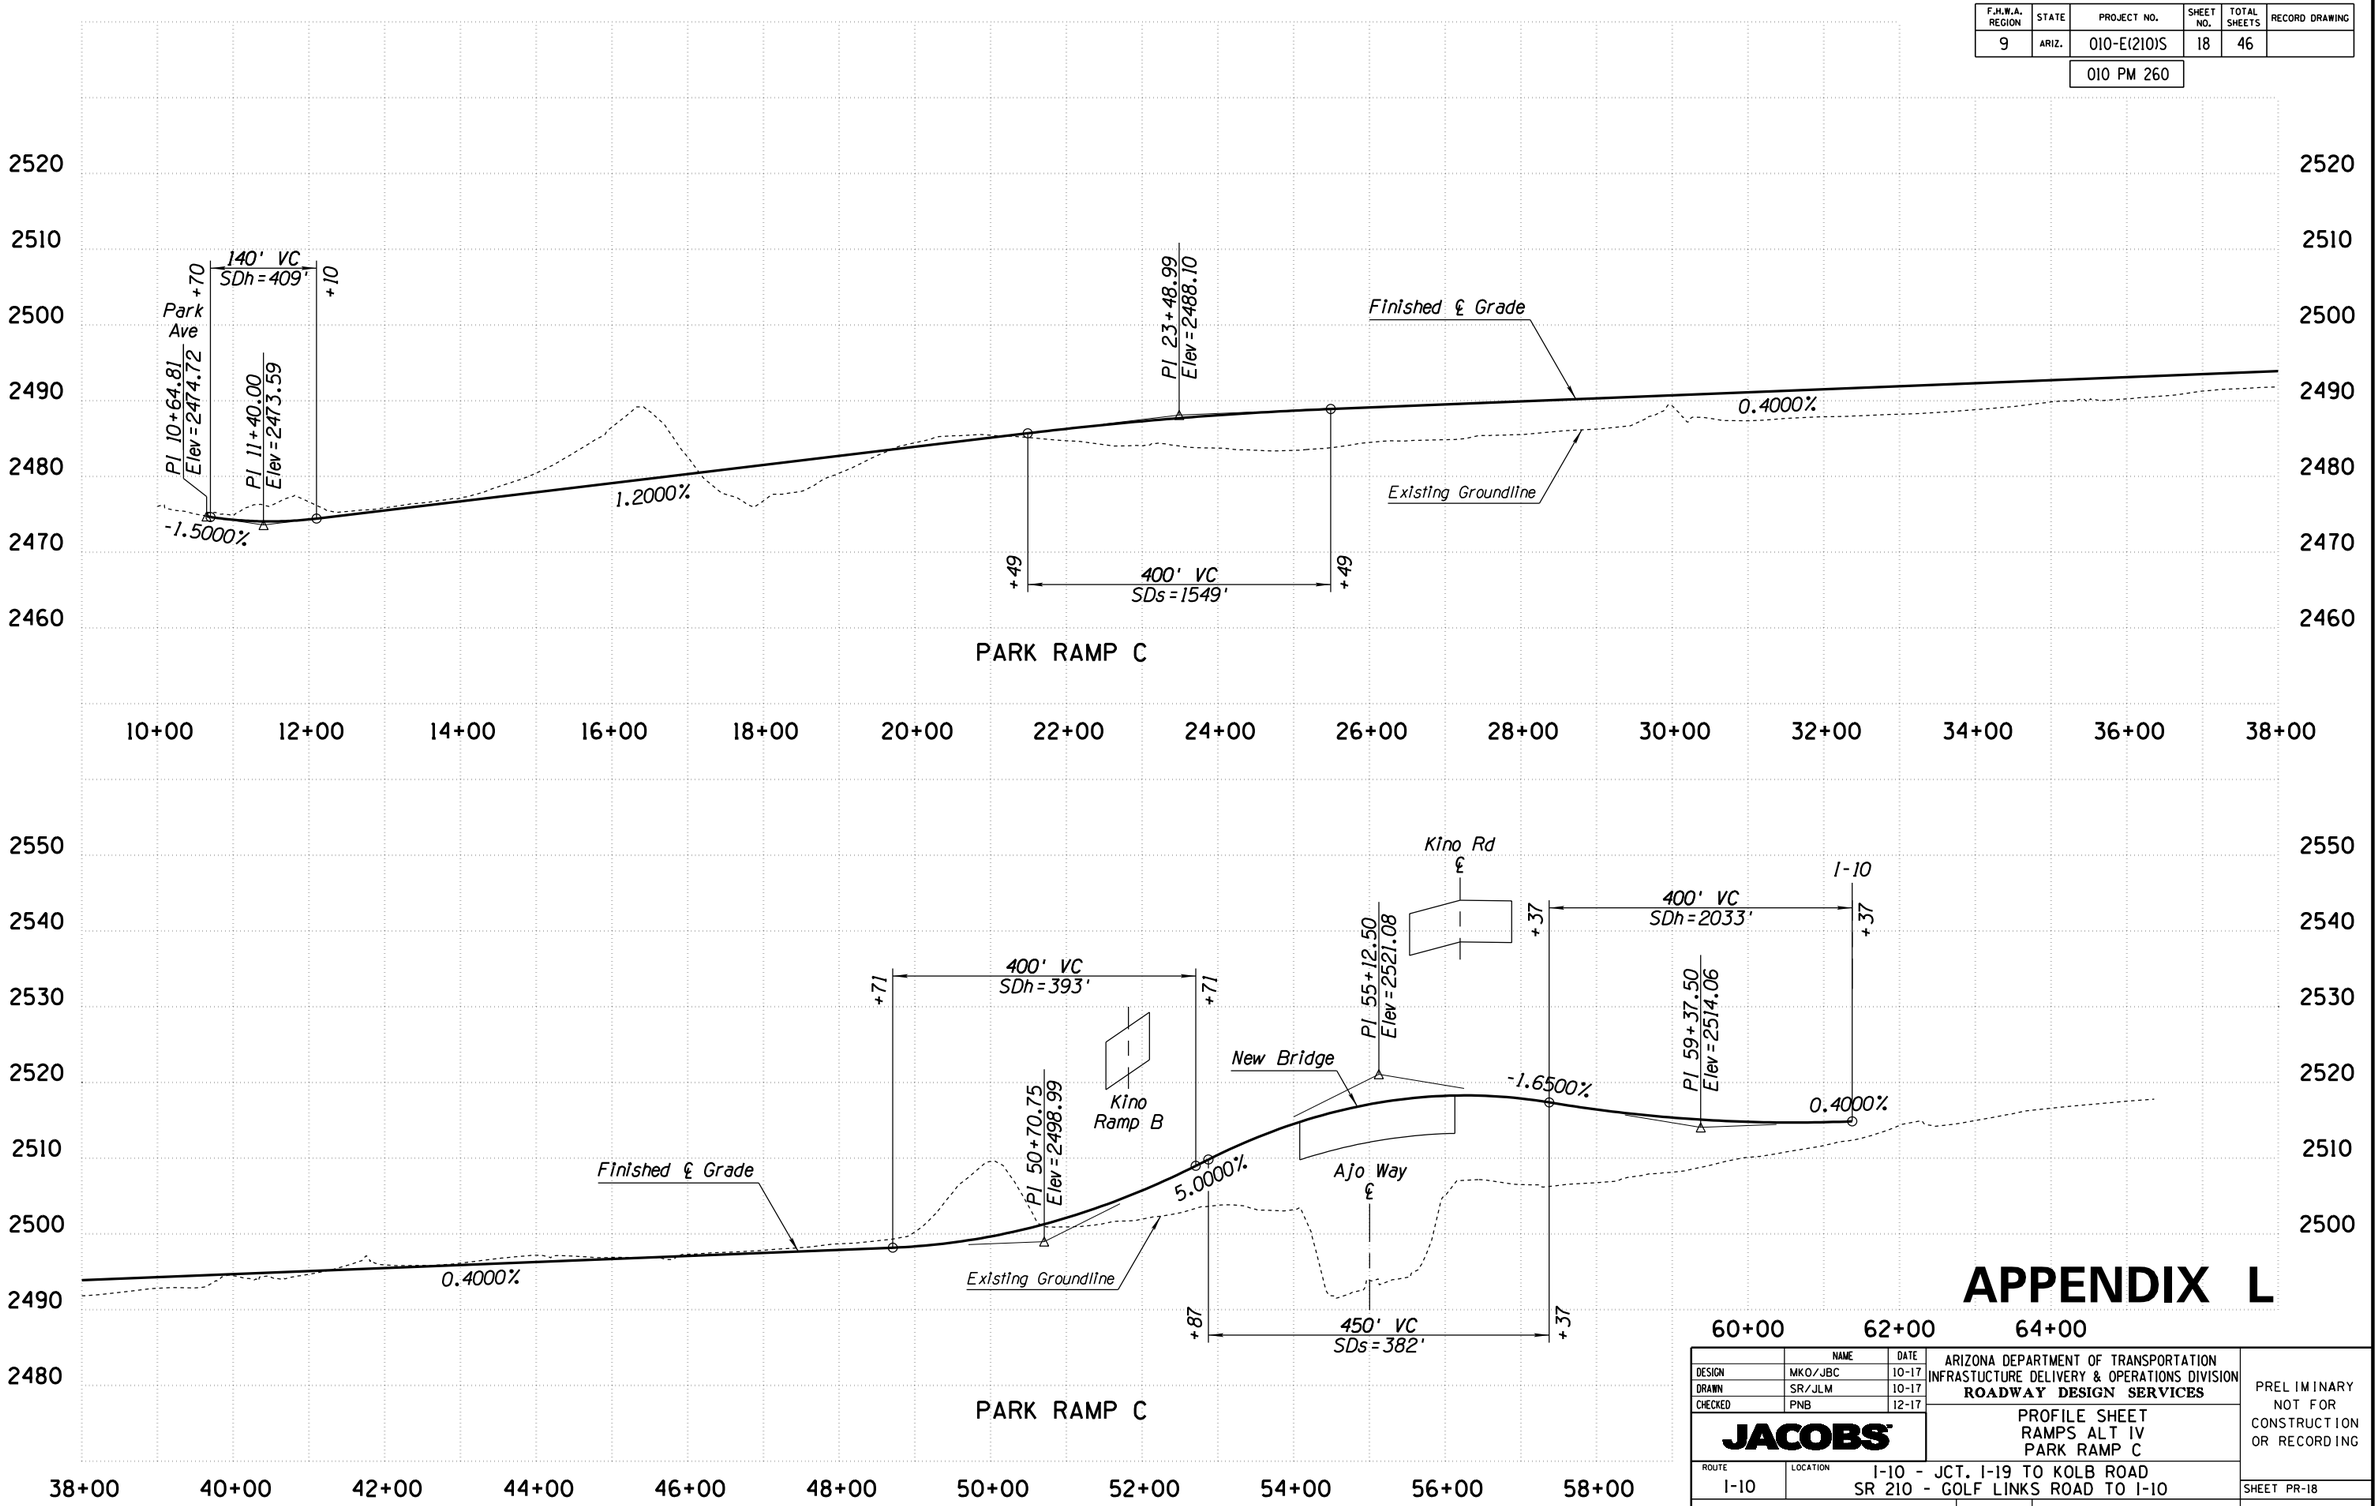

APPENDIX L

	NAME	DATE
DESIGN	MKO/JBC	10-17
DRAWN	SR/JLM	10-17
CHECKED	PNB	12-17

JACOBS

ARIZONA DEPARTMENT OF TRANSPORTATION
INFRASTUCTURE DELIVERY & OPERATIONS DIVISION
ROADWAY DESIGN SERVICES

PROFILE SHEET
RAMPS ALT IV
PARK RAMP C

PRELIMINARY
NOT FOR
CONSTRUCTION
OR RECORDING

ROUTE	LOCATION
I-10	I-10 - JCT. I-19 TO KOLB ROAD SR 210 - GOLF LINKS ROAD TO I-10

SHEET PR-18

TRACS NO. H7825 01L | 010-E(210)S | ___ OF ___

SURVEY NO. | FINISHED PLANS- | REVISIONS- | LOCATION- | DATE-

3/18/2019 P:\W7X89402 I-10 DCR-EA\700 PROJTEC\710CIVIL\702ADGN\H7825v118.dgn

F.H.W.A. REGION	STATE	PROJECT NO.	SHEET NO.	TOTAL SHEETS	RECORD DRAWING
9	ARIZ.	010-E(210)S	19	46	
		010 PM 260			

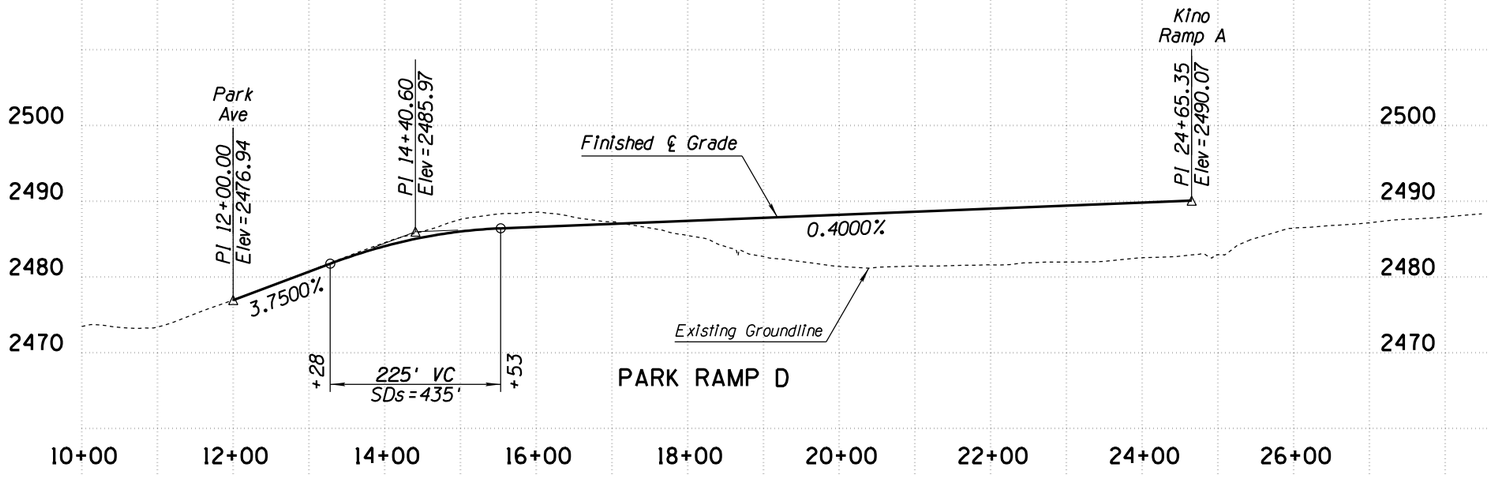

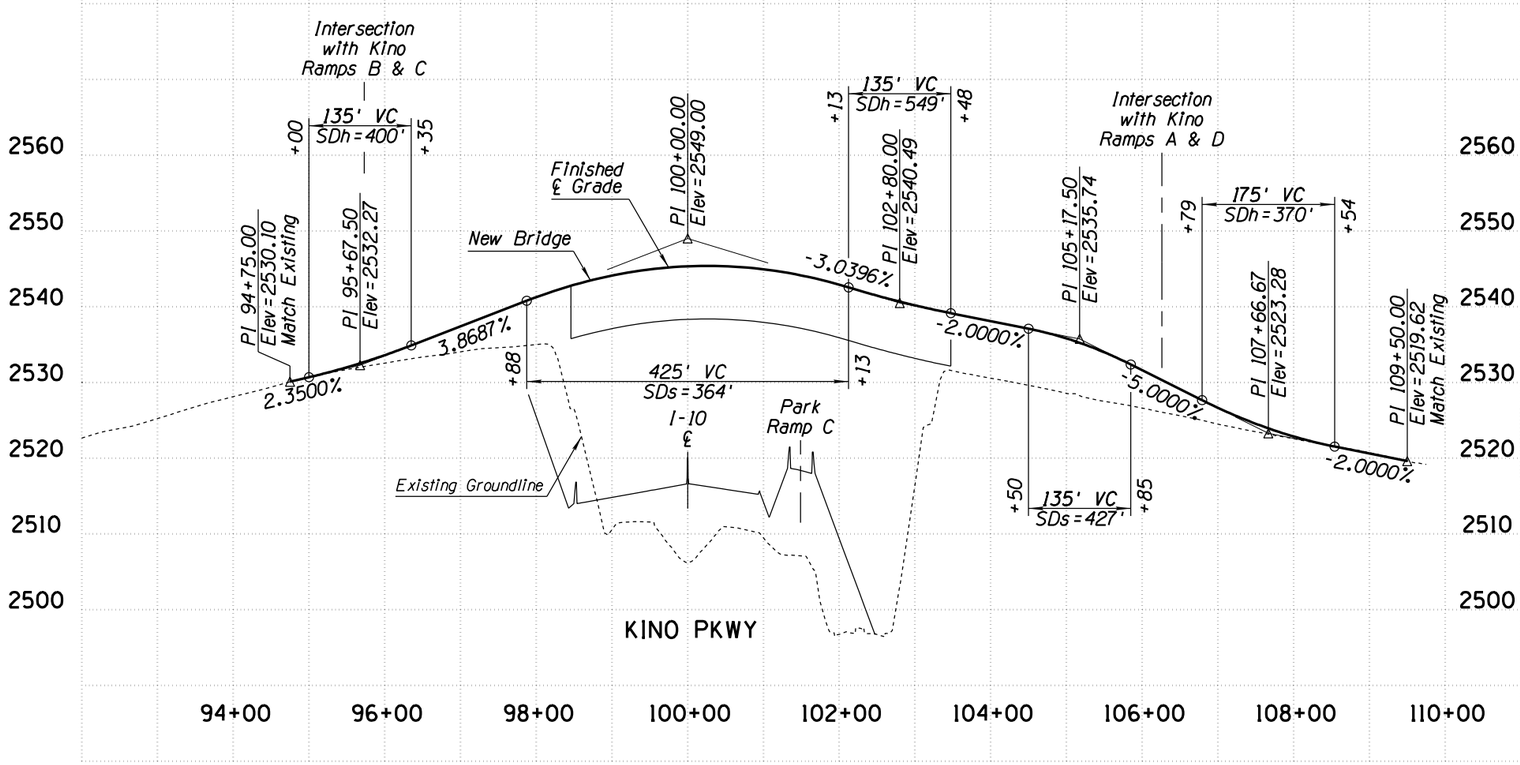

APPENDIX L

	NAME	DATE
DESIGN	MKO/JBC	10-17
DRAWN	SR/JLM	10-17
CHECKED	PNB	12-17

JACOBS

ARIZONA DEPARTMENT OF TRANSPORTATION
INFRASTUCTURE DELIVERY & OPERATIONS DIVISION
ROADWAY DESIGN SERVICES

PROFILE SHEET
RAMPS ALT IV
PARK RAMP D AND KINO PKWY

PRELIMINARY NOT FOR CONSTRUCTION OR RECORDING

ROUTE	LOCATION
I-10	I-10 - JCT. I-19 TO KOLB ROAD SR 210 - GOLF LINKS ROAD TO I-10

SHEET PR-19

TRACS NO. H7825 01L | 010-E(210)S | ___ OF ___

SURVEY NO. | FINISHED PLANS | REVISIONS | LOCATION | DATE

F.H.W.A. REGION	STATE	PROJECT NO.	SHEET NO.	TOTAL SHEETS	RECORD DRAWING
9	ARIZ.	010-E(210)S	20	46	

010 PM 260

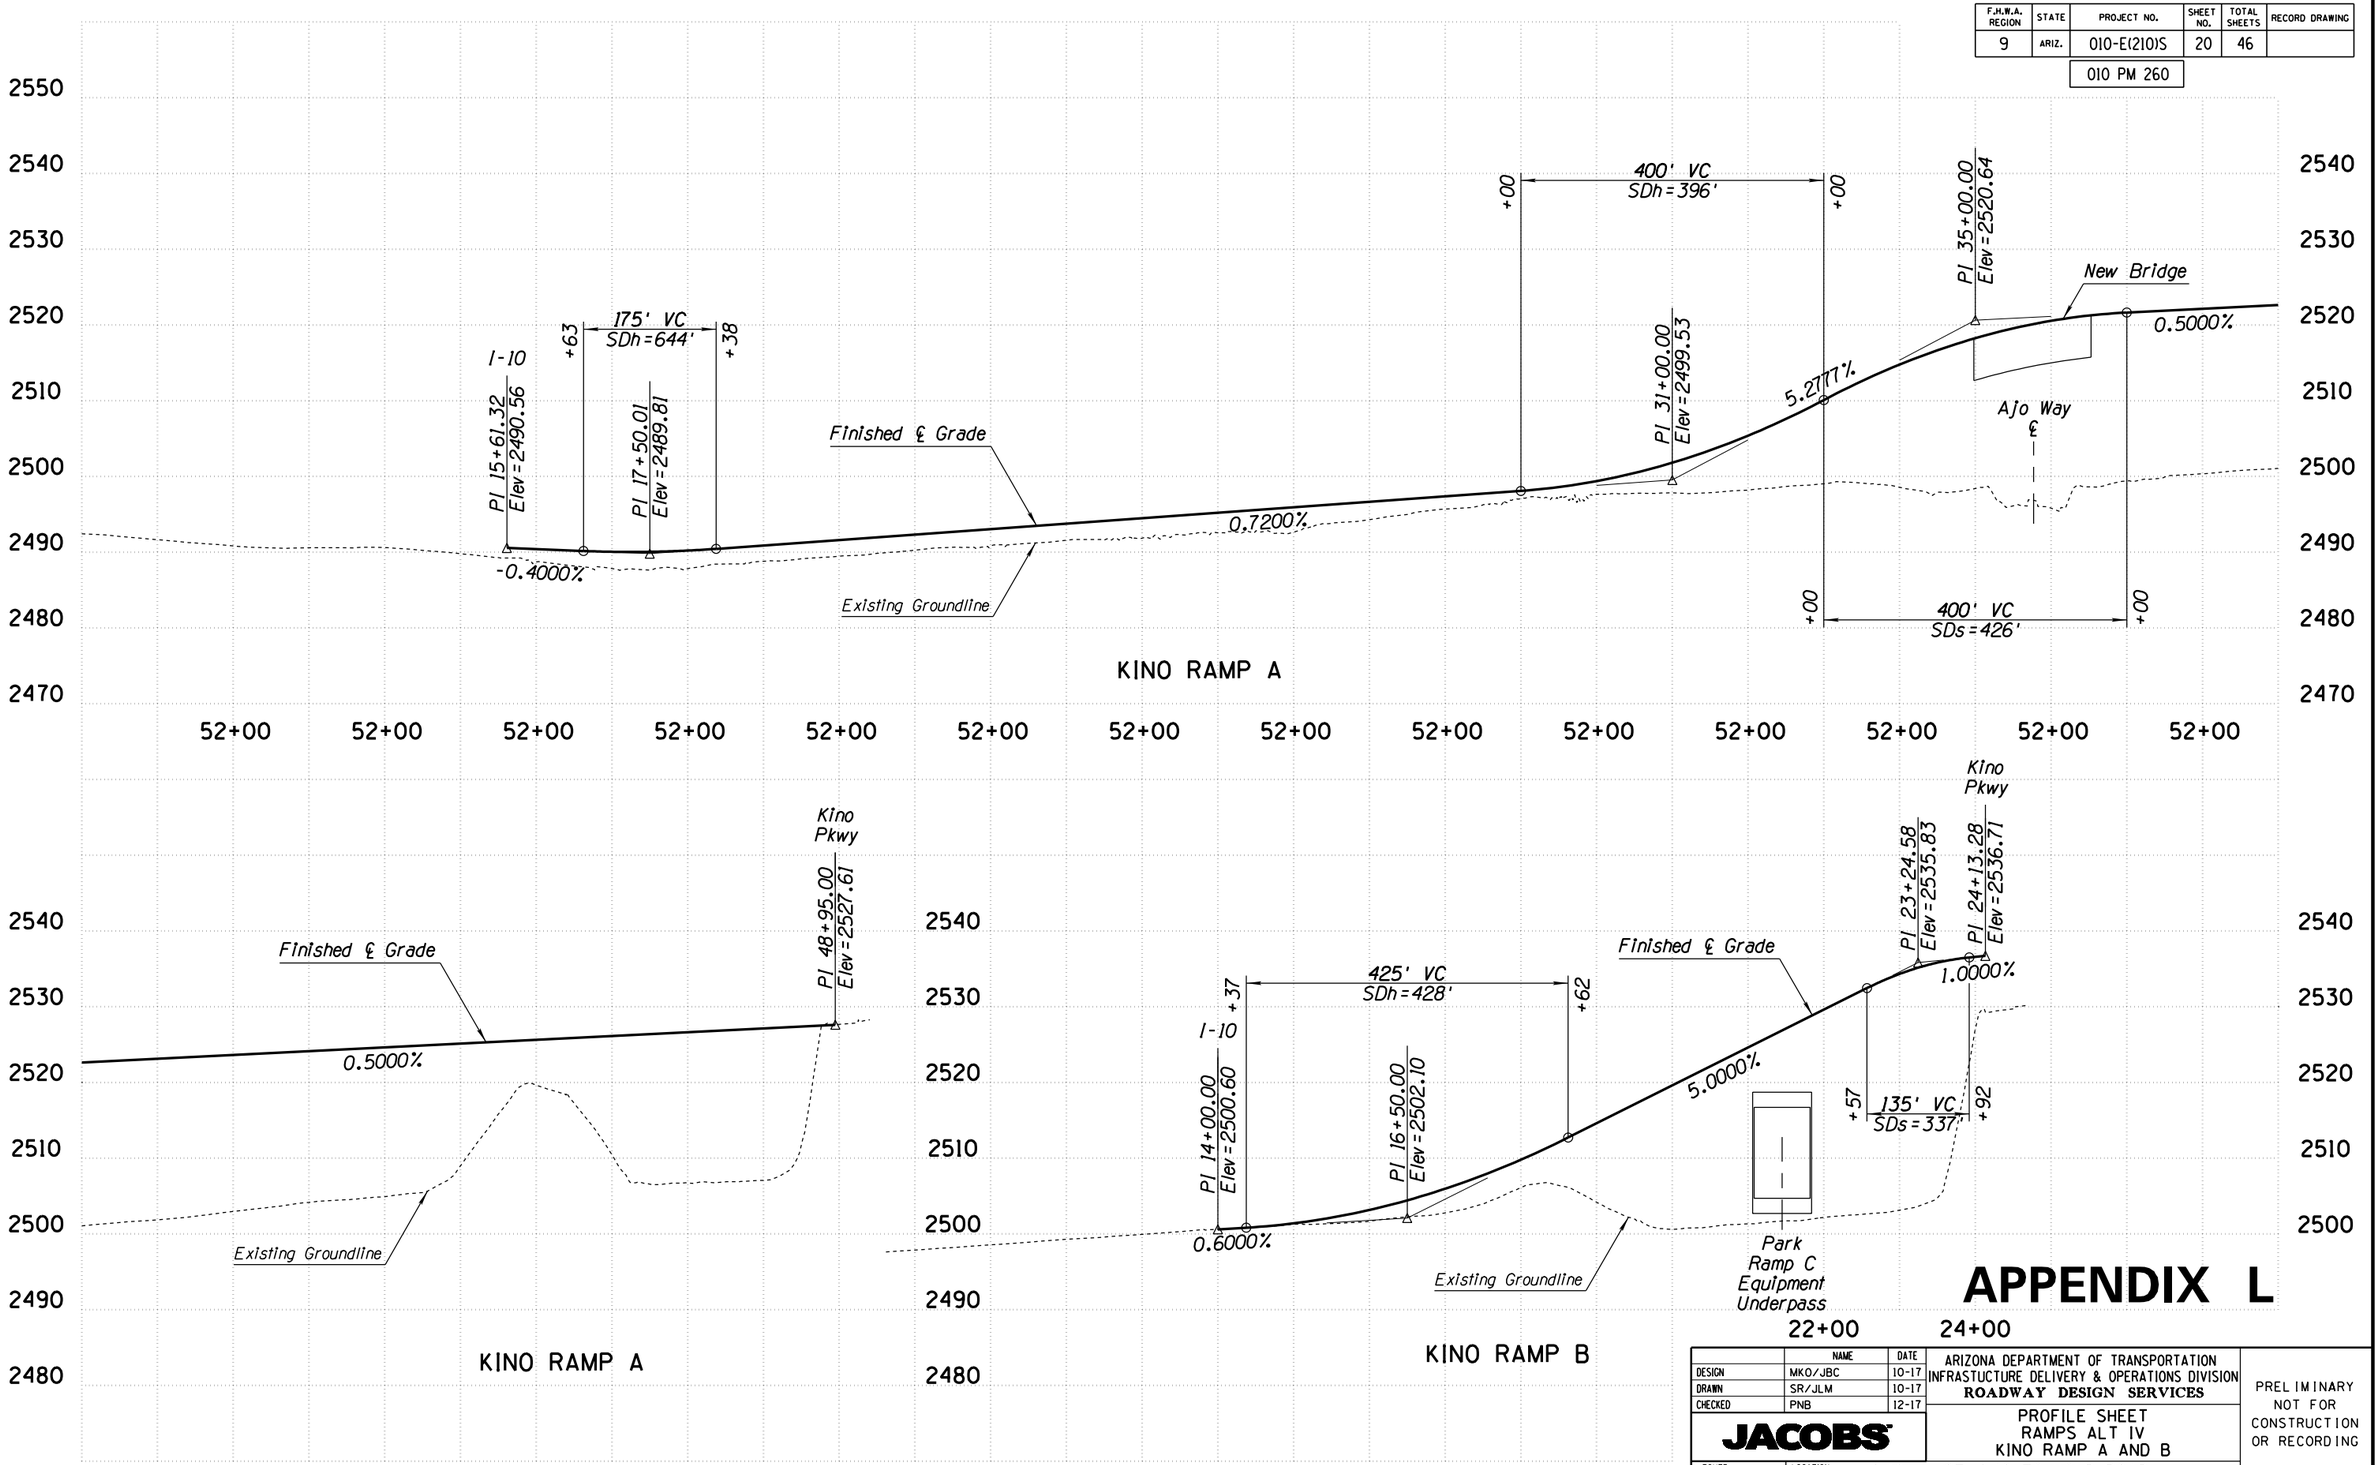

APPENDIX L

	NAME	DATE
DESIGN	MKO/JBC	10-17
DRAWN	SR/JLM	10-17
CHECKED	PNB	12-17

JACOBS

ARIZONA DEPARTMENT OF TRANSPORTATION
INFRASTUCTURE DELIVERY & OPERATIONS DIVISION
ROADWAY DESIGN SERVICES

PROFILE SHEET
RAMPS ALT IV
KINO RAMP A AND B

PRELIMINARY
NOT FOR
CONSTRUCTION
OR RECORDING

ROUTE: I-10
LOCATION: I-10 - JCT. I-19 TO KOLB ROAD
SR 210 - GOLF LINKS ROAD TO I-10

SHEET PR-20

TRACS NO. H7825 01L | 010-E(210)S | ___ OF ___

3/18/2019 P:\W7X89402 I-10 DCR-EA\700 PROJTEC\710CIVIL\702ADGN\H7825v120.dgn

F.H.W.A. REGION	STATE	PROJECT NO.	SHEET NO.	TOTAL SHEETS	RECORD DRAWING
9	ARIZ.	010-E(210)S	21	46	
		010 PM 260			

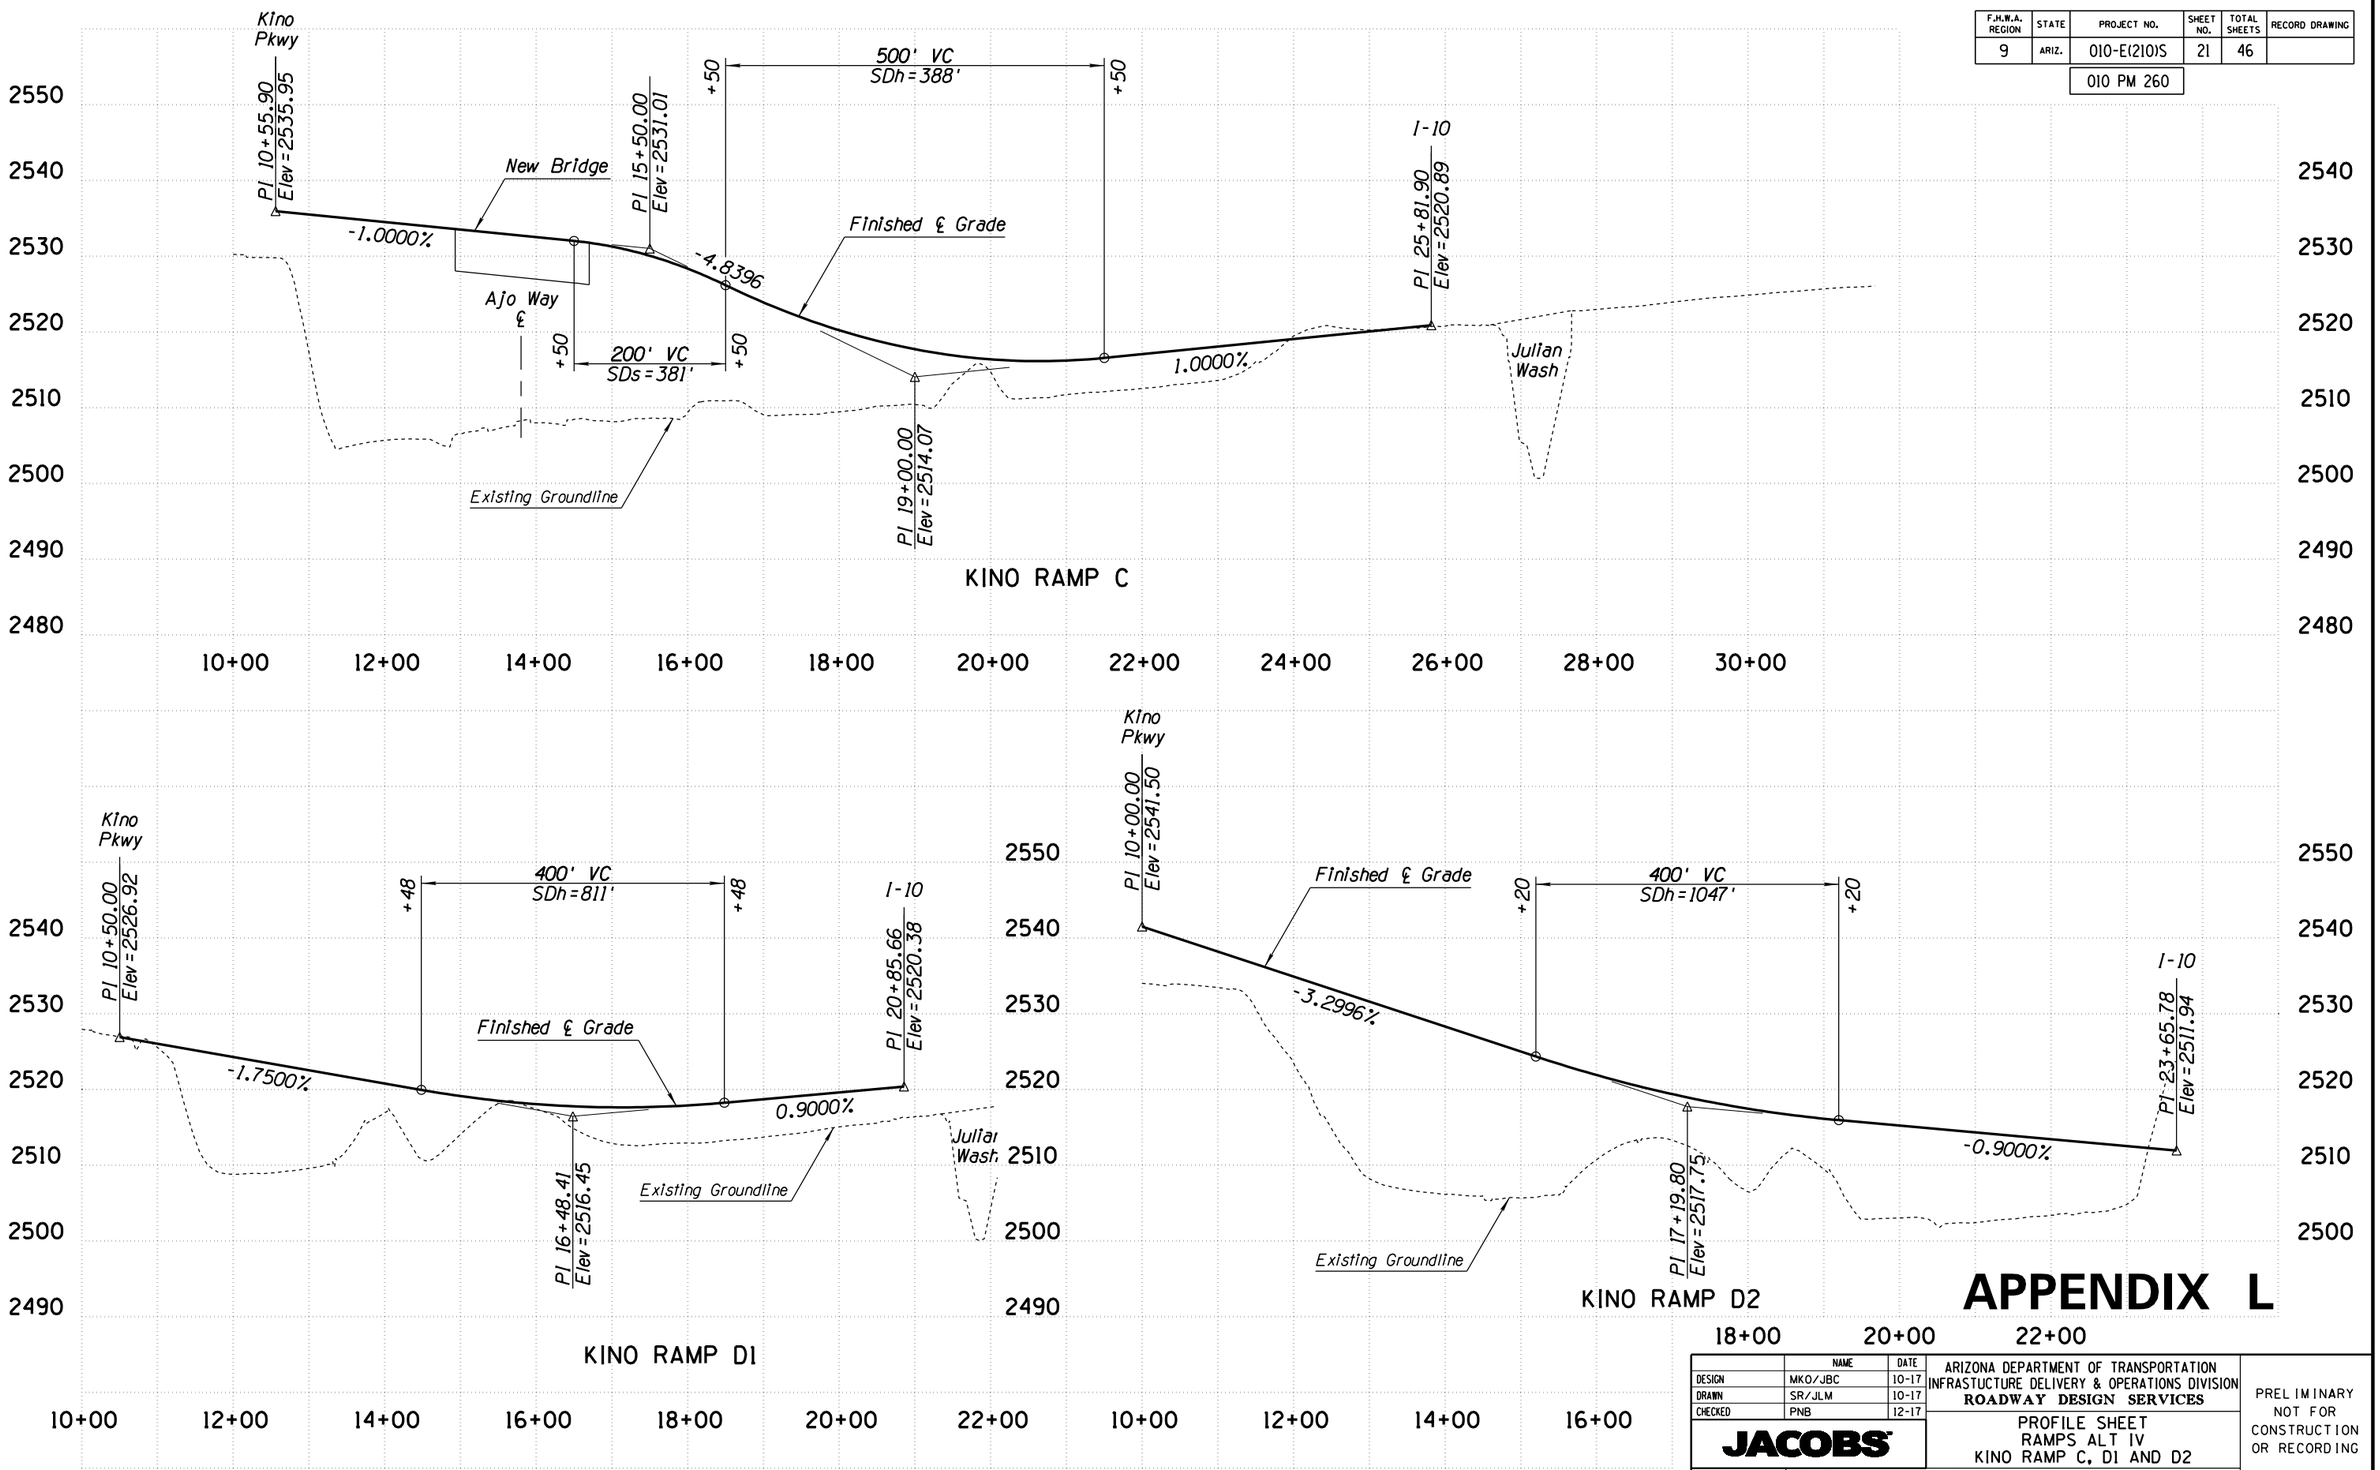

APPENDIX L

	NAME	DATE
DESIGN	MKO/JBC	10-17
DRAWN	SR/JLM	10-17
CHECKED	PNB	12-17

JACOBS

ARIZONA DEPARTMENT OF TRANSPORTATION
INFRASTUCTURE DELIVERY & OPERATIONS DIVISION
ROADWAY DESIGN SERVICES

PROFILE SHEET
RAMPS ALT IV
KINO RAMP C, D1 AND D2

PRELIMINARY NOT FOR CONSTRUCTION OR RECORDING

ROUTE: I-10
LOCATION: I-10 - JCT. I-19 TO KOLB ROAD
SR 210 - GOLF LINKS ROAD TO I-10

SHEET PR-21

TRACS NO. H7825 01L | 010-E(210)S | ___ OF ___

SURVEY NO. | FINISHED PLANS | REVISIONS | LOCATION | DATE

3/18/2019 P:\W7X89402 I-10 DCR-EA\700 PROJTEC\710CIVIL\702ADGN\H7825v121.dgn

F.H.W.A. REGION	STATE	PROJECT NO.	SHEET NO.	TOTAL SHEETS	RECORD DRAWING
9	ARIZ.	010-E(210)S	22	46	

010 PM 260

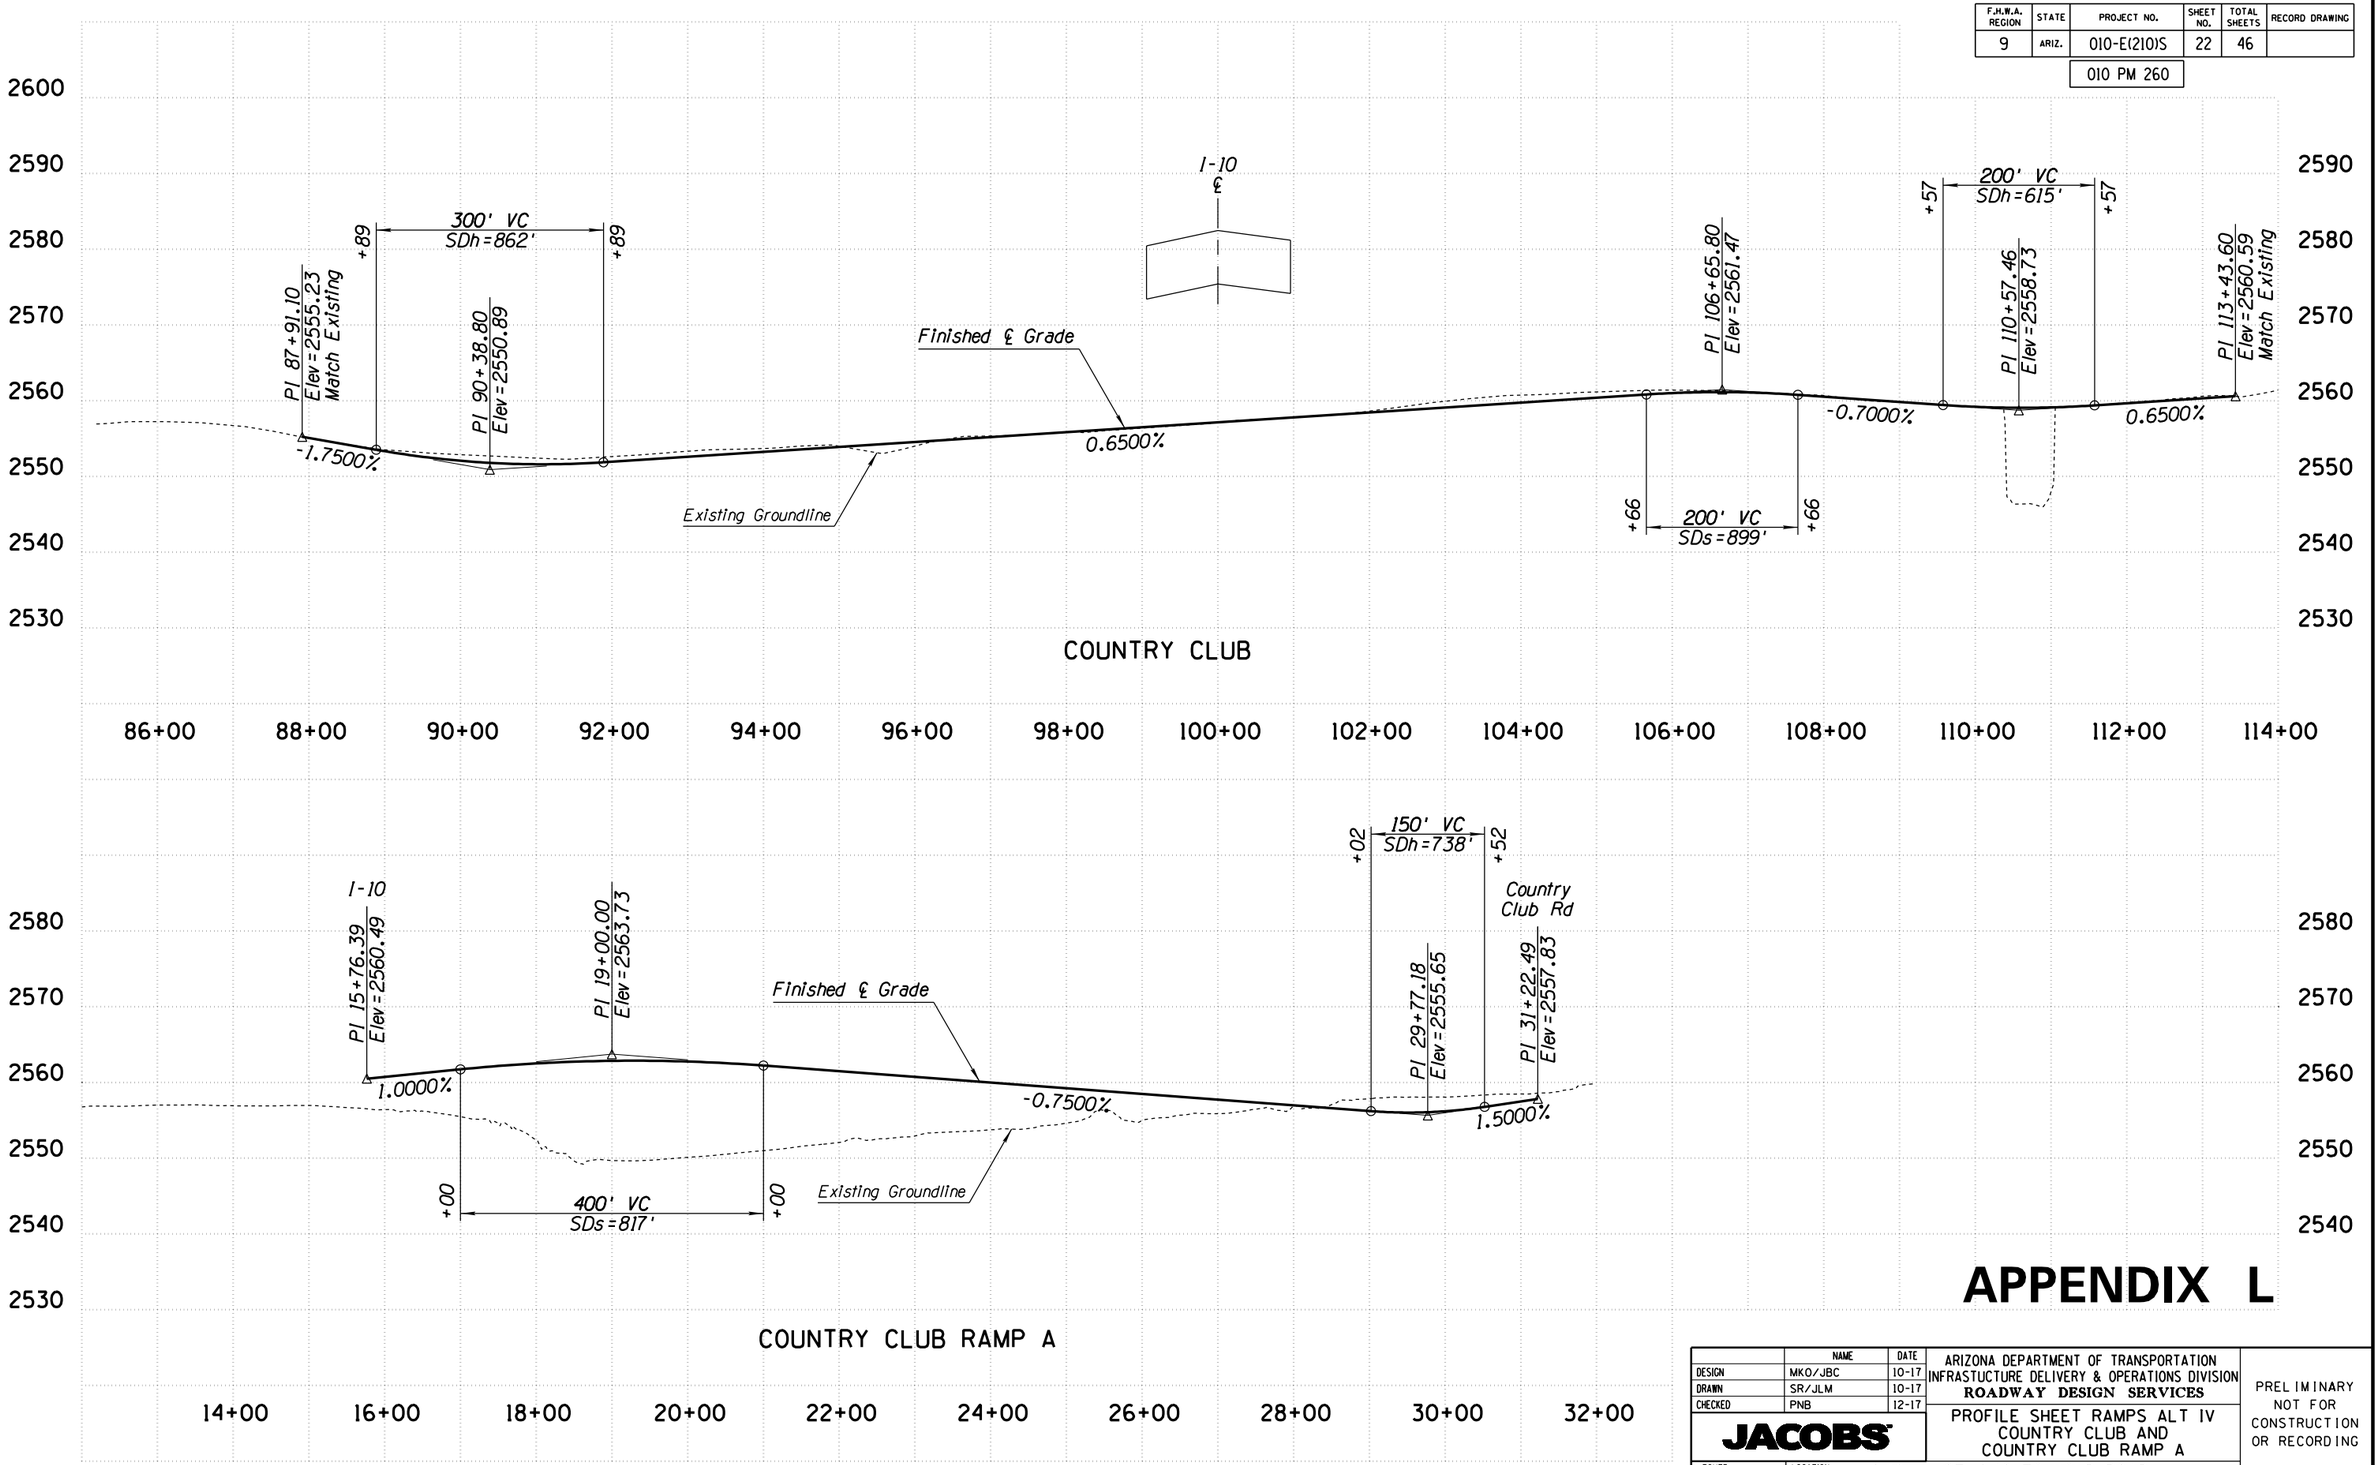

APPENDIX L

	NAME	DATE
DESIGN	MKO/JBC	10-17
DRAWN	SR/JLM	10-17
CHECKED	PNB	12-17

JACOBS

ARIZONA DEPARTMENT OF TRANSPORTATION
INFRASTUCTURE DELIVERY & OPERATIONS DIVISION
ROADWAY DESIGN SERVICES

PROFILE SHEET RAMPS ALT IV
COUNTRY CLUB AND
COUNTRY CLUB RAMP A

PRELIMINARY
NOT FOR
CONSTRUCTION
OR RECORDING

ROUTE: I-10
LOCATION: I-10 - JCT. I-19 TO KOLB ROAD
SR 210 - GOLF LINKS ROAD TO I-10

SHEET PR-22

TRACS NO. H7825 01L | 010-E(210)S | ___ OF ___

SURVEY NO. | FINISHED PLANS- | REVISIONS- | LOCATION- | DATE-

3/18/2019 P:\W7X89402 I-10 DCR-EA\700 PROJTEC\710CIVIL\702ADGN\H7825v122.dgn

F.H.W.A. REGION	STATE	PROJECT NO.	SHEET NO.	TOTAL SHEETS	RECORD DRAWING
9	ARIZ.	010-E(210)S	23	46	

010 PM 260

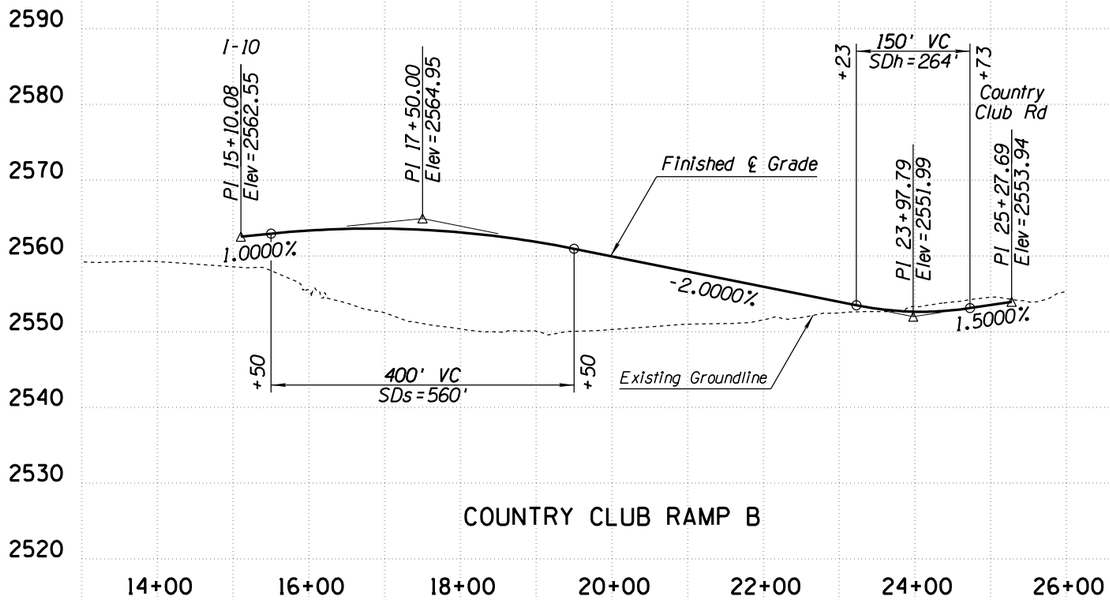

COUNTRY CLUB RAMP B

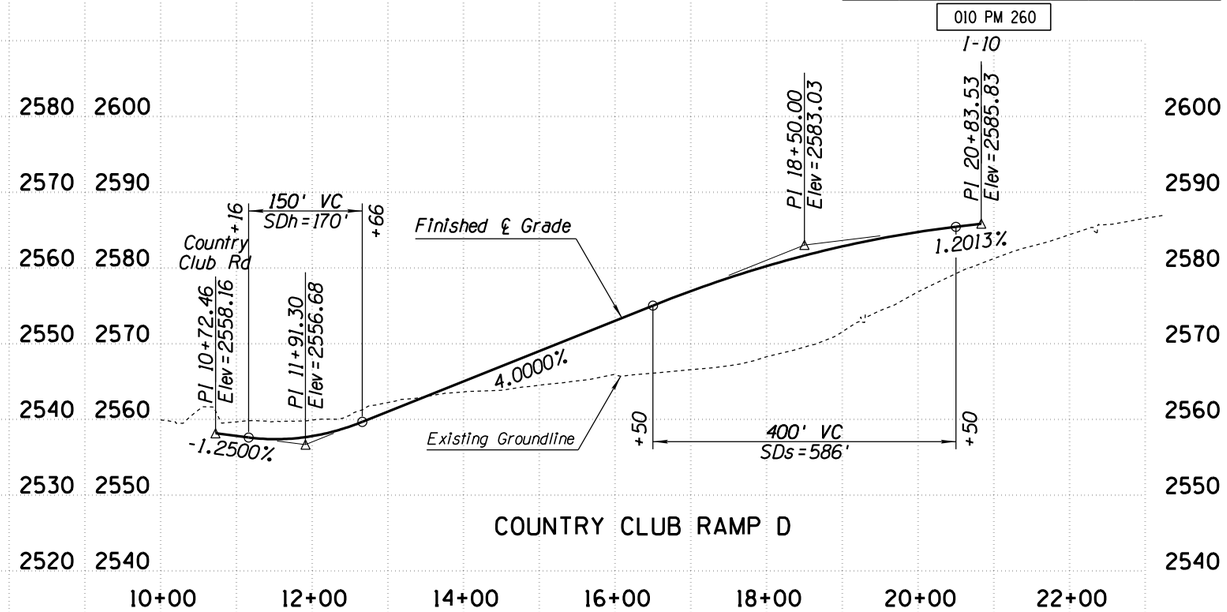

COUNTRY CLUB RAMP D

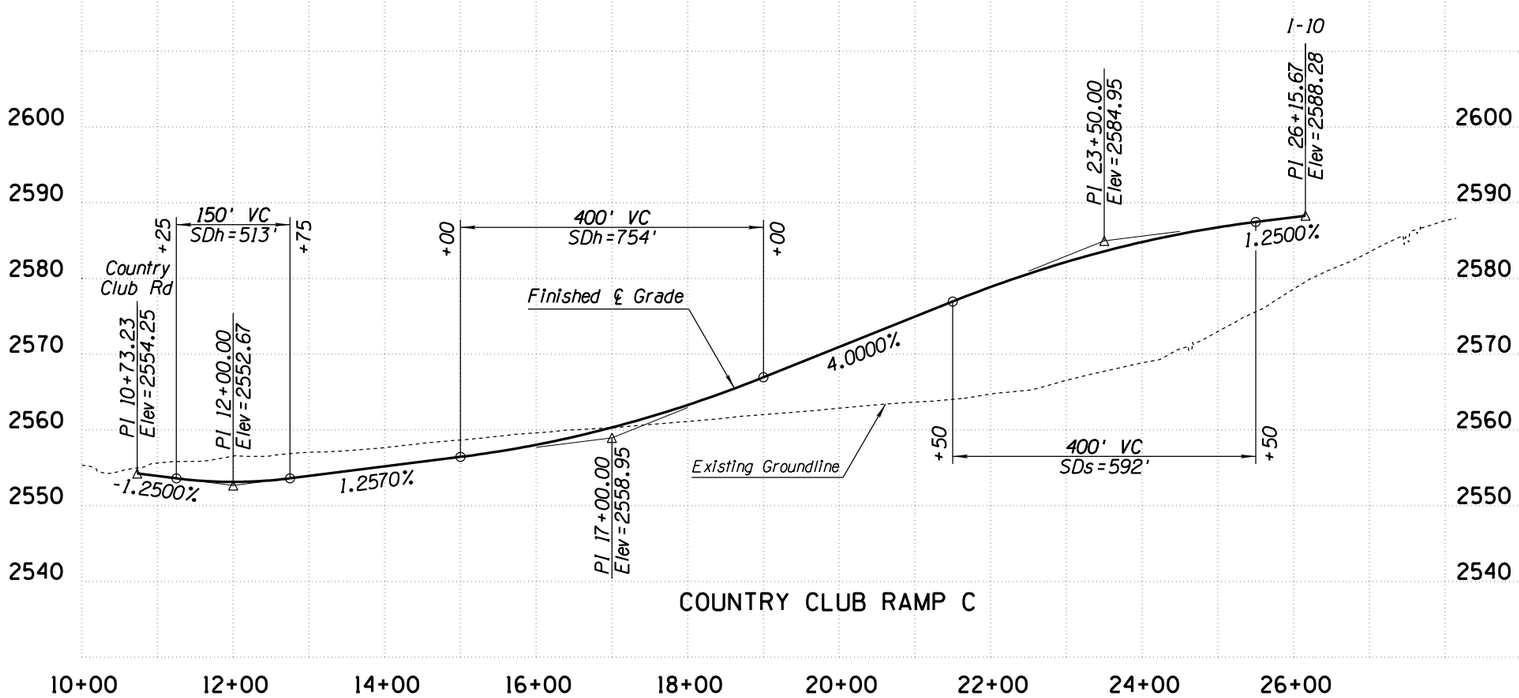

COUNTRY CLUB RAMP C

APPENDIX L

	NAME	DATE
DESIGN	MKO/JBC	10-17
DRAWN	SR/JLM	10-17
CHECKED	PNB	12-17

JACOBS

ARIZONA DEPARTMENT OF TRANSPORTATION
INFRASTUCTURE DELIVERY & OPERATIONS DIVISION
ROADWAY DESIGN SERVICES

PROFILE SHEET
RAMPS ALT IV
COUNTRY CLUB RAMP B, C AND D

PRELIMINARY
NOT FOR
CONSTRUCTION
OR RECORDING

ROUTE: I-10
LOCATION: I-10 - JCT. I-19 TO KOLB ROAD
SR 210 - GOLF LINKS ROAD TO I-10

SHEET PR-23

TRACS NO. H7825 01L | 010-E(210)S | ___ OF ___

SURVEY NO. | FINISHED PLANS- | REVISIONS- | LOCATION- | DATE-

F.H.W.A. REGION	STATE	PROJECT NO.	SHEET NO.	TOTAL SHEETS	RECORD DRAWING
9	ARIZ.	010-E(210)S	24	46	

010 PM 260

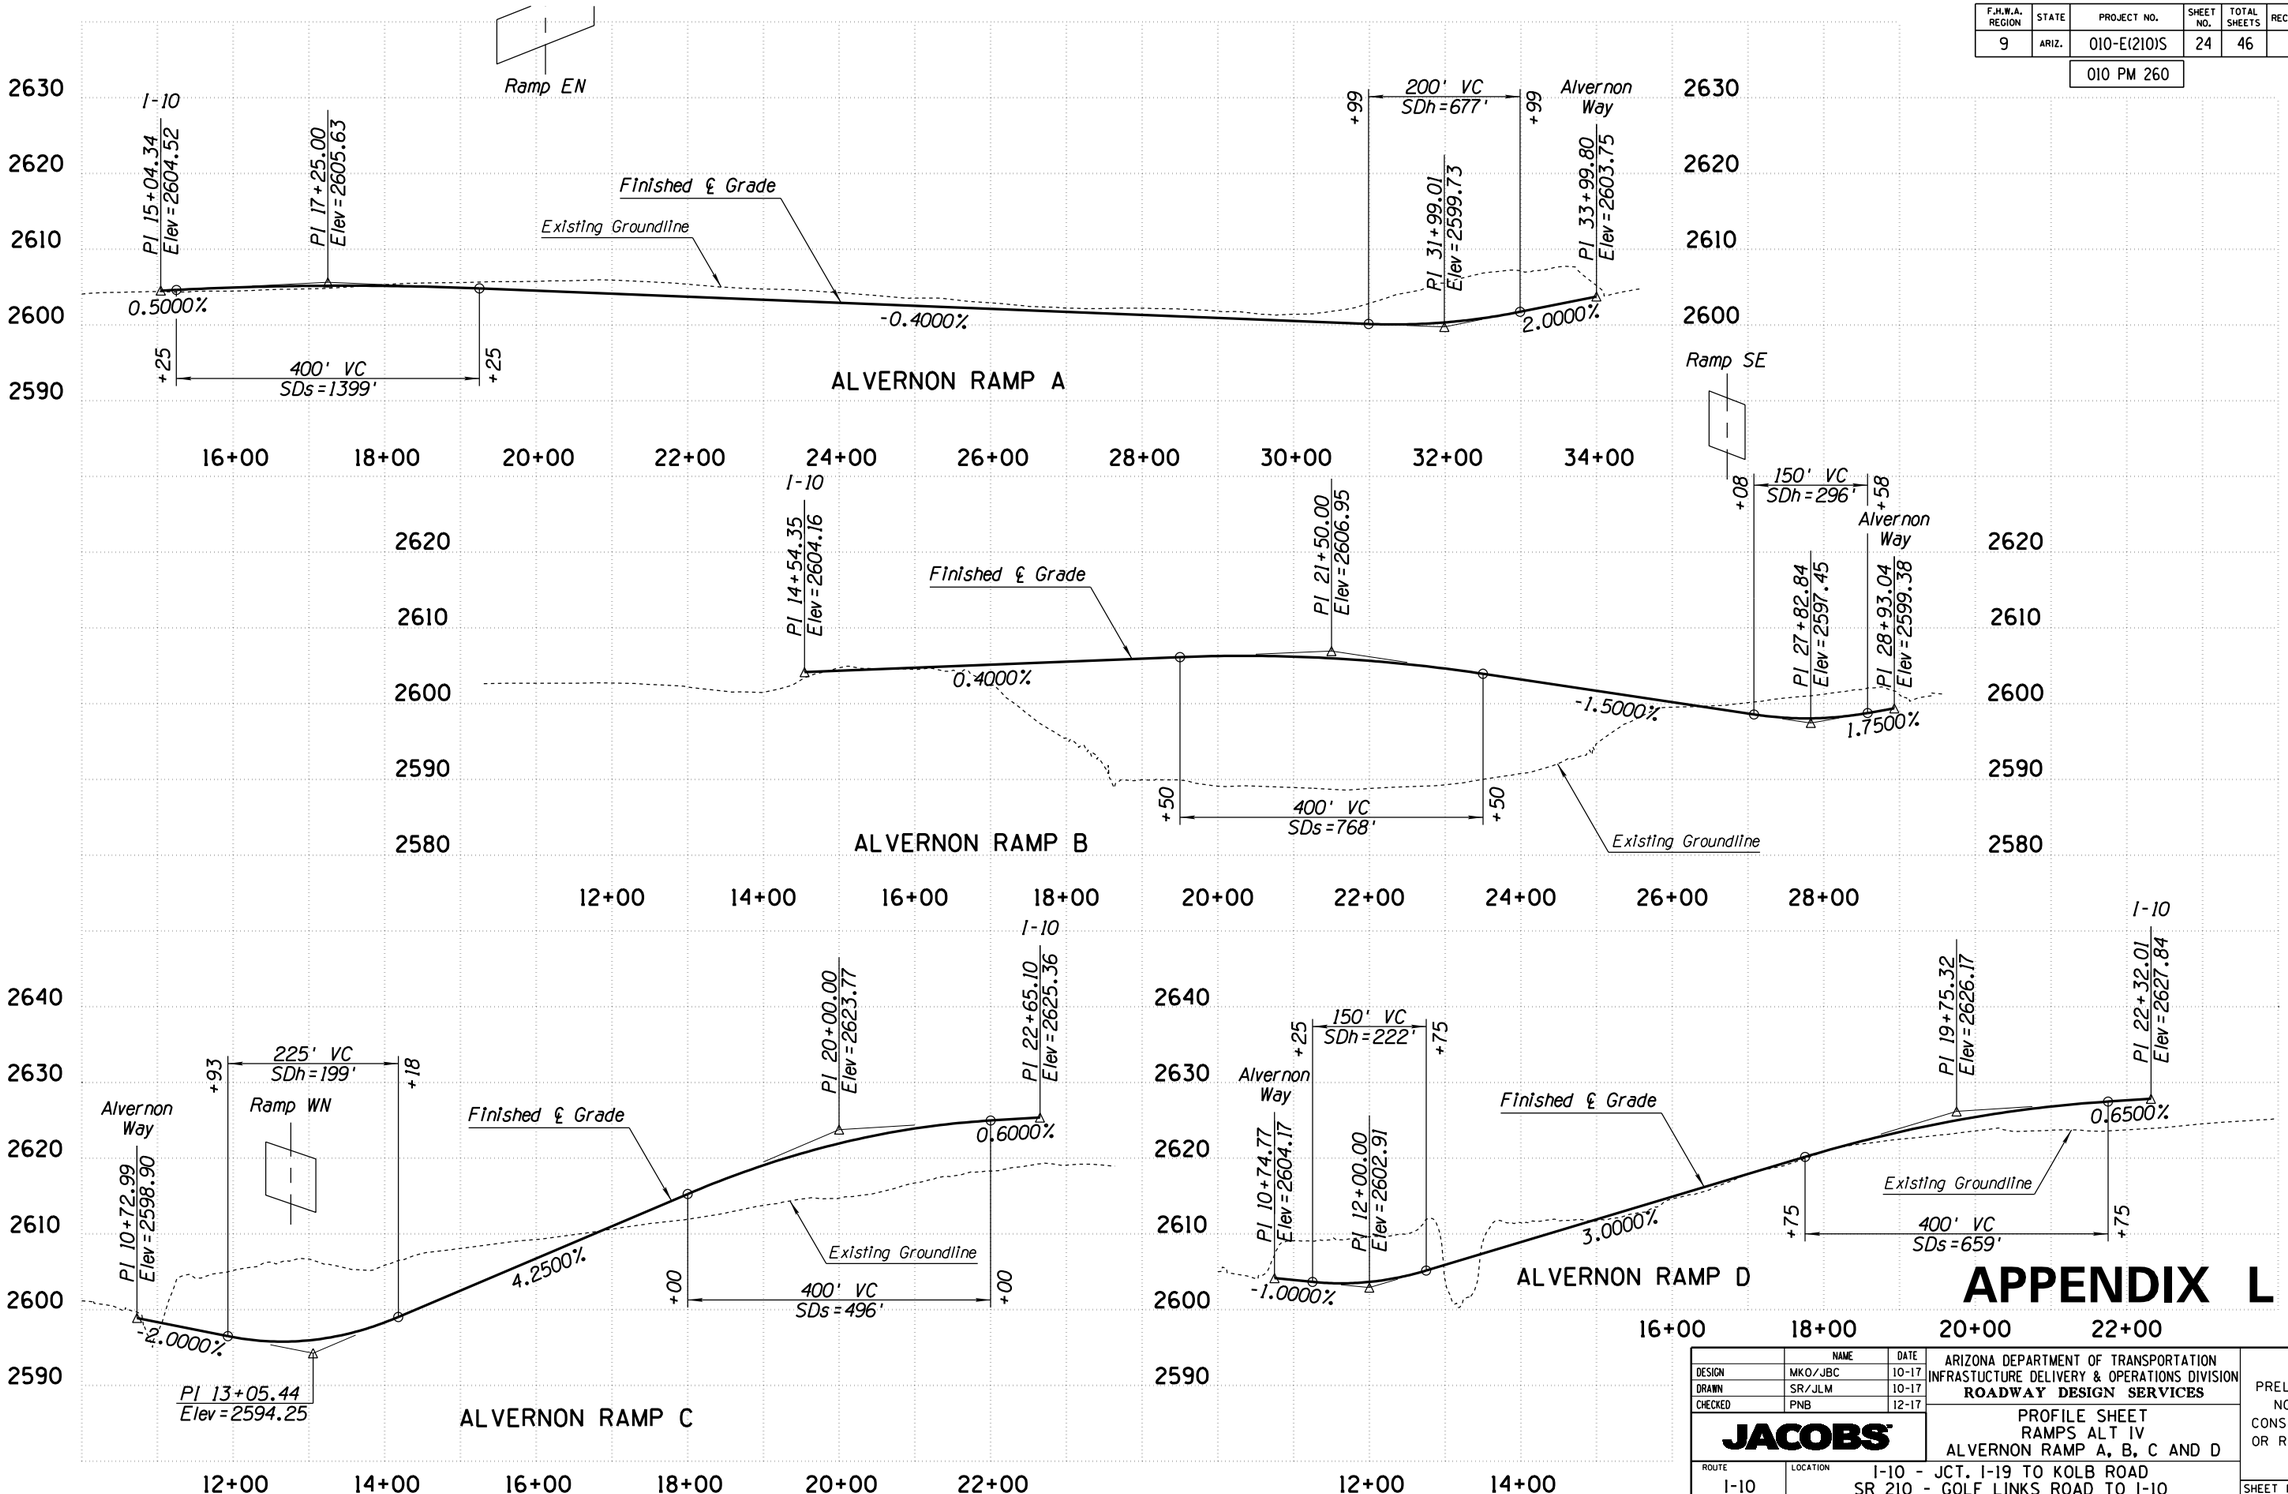

APPENDIX L

	NAME	DATE
DESIGN	MKO/JBC	10-17
DRAWN	SR/JLM	10-17
CHECKED	PNB	12-17

JACOBS

ARIZONA DEPARTMENT OF TRANSPORTATION
INFRASTUCTURE DELIVERY & OPERATIONS DIVISION
ROADWAY DESIGN SERVICES

PROFILE SHEET
RAMPS ALT IV
ALVERNON RAMP A, B, C AND D

PRELIMINARY
NOT FOR
CONSTRUCTION
OR RECORDING

ROUTE: I-10
LOCATION: I-10 - JCT. I-19 TO KOLB ROAD
SR 210 - GOLF LINKS ROAD TO I-10

SHEET PR-24

TRACS NO. H7825 01L | 010-E(210)S | ___ OF ___

3/18/2019 P:\W7X89402 I-10 DCR-EA\700 PROJTEC\710CIVIL\702ADGN\H7825v124.dgn

F.H.W.A. REGION	STATE	PROJECT NO.	SHEET NO.	TOTAL SHEETS	RECORD DRAWING
9	ARIZ.	010-E(210)S	25	46	

010 PM 260

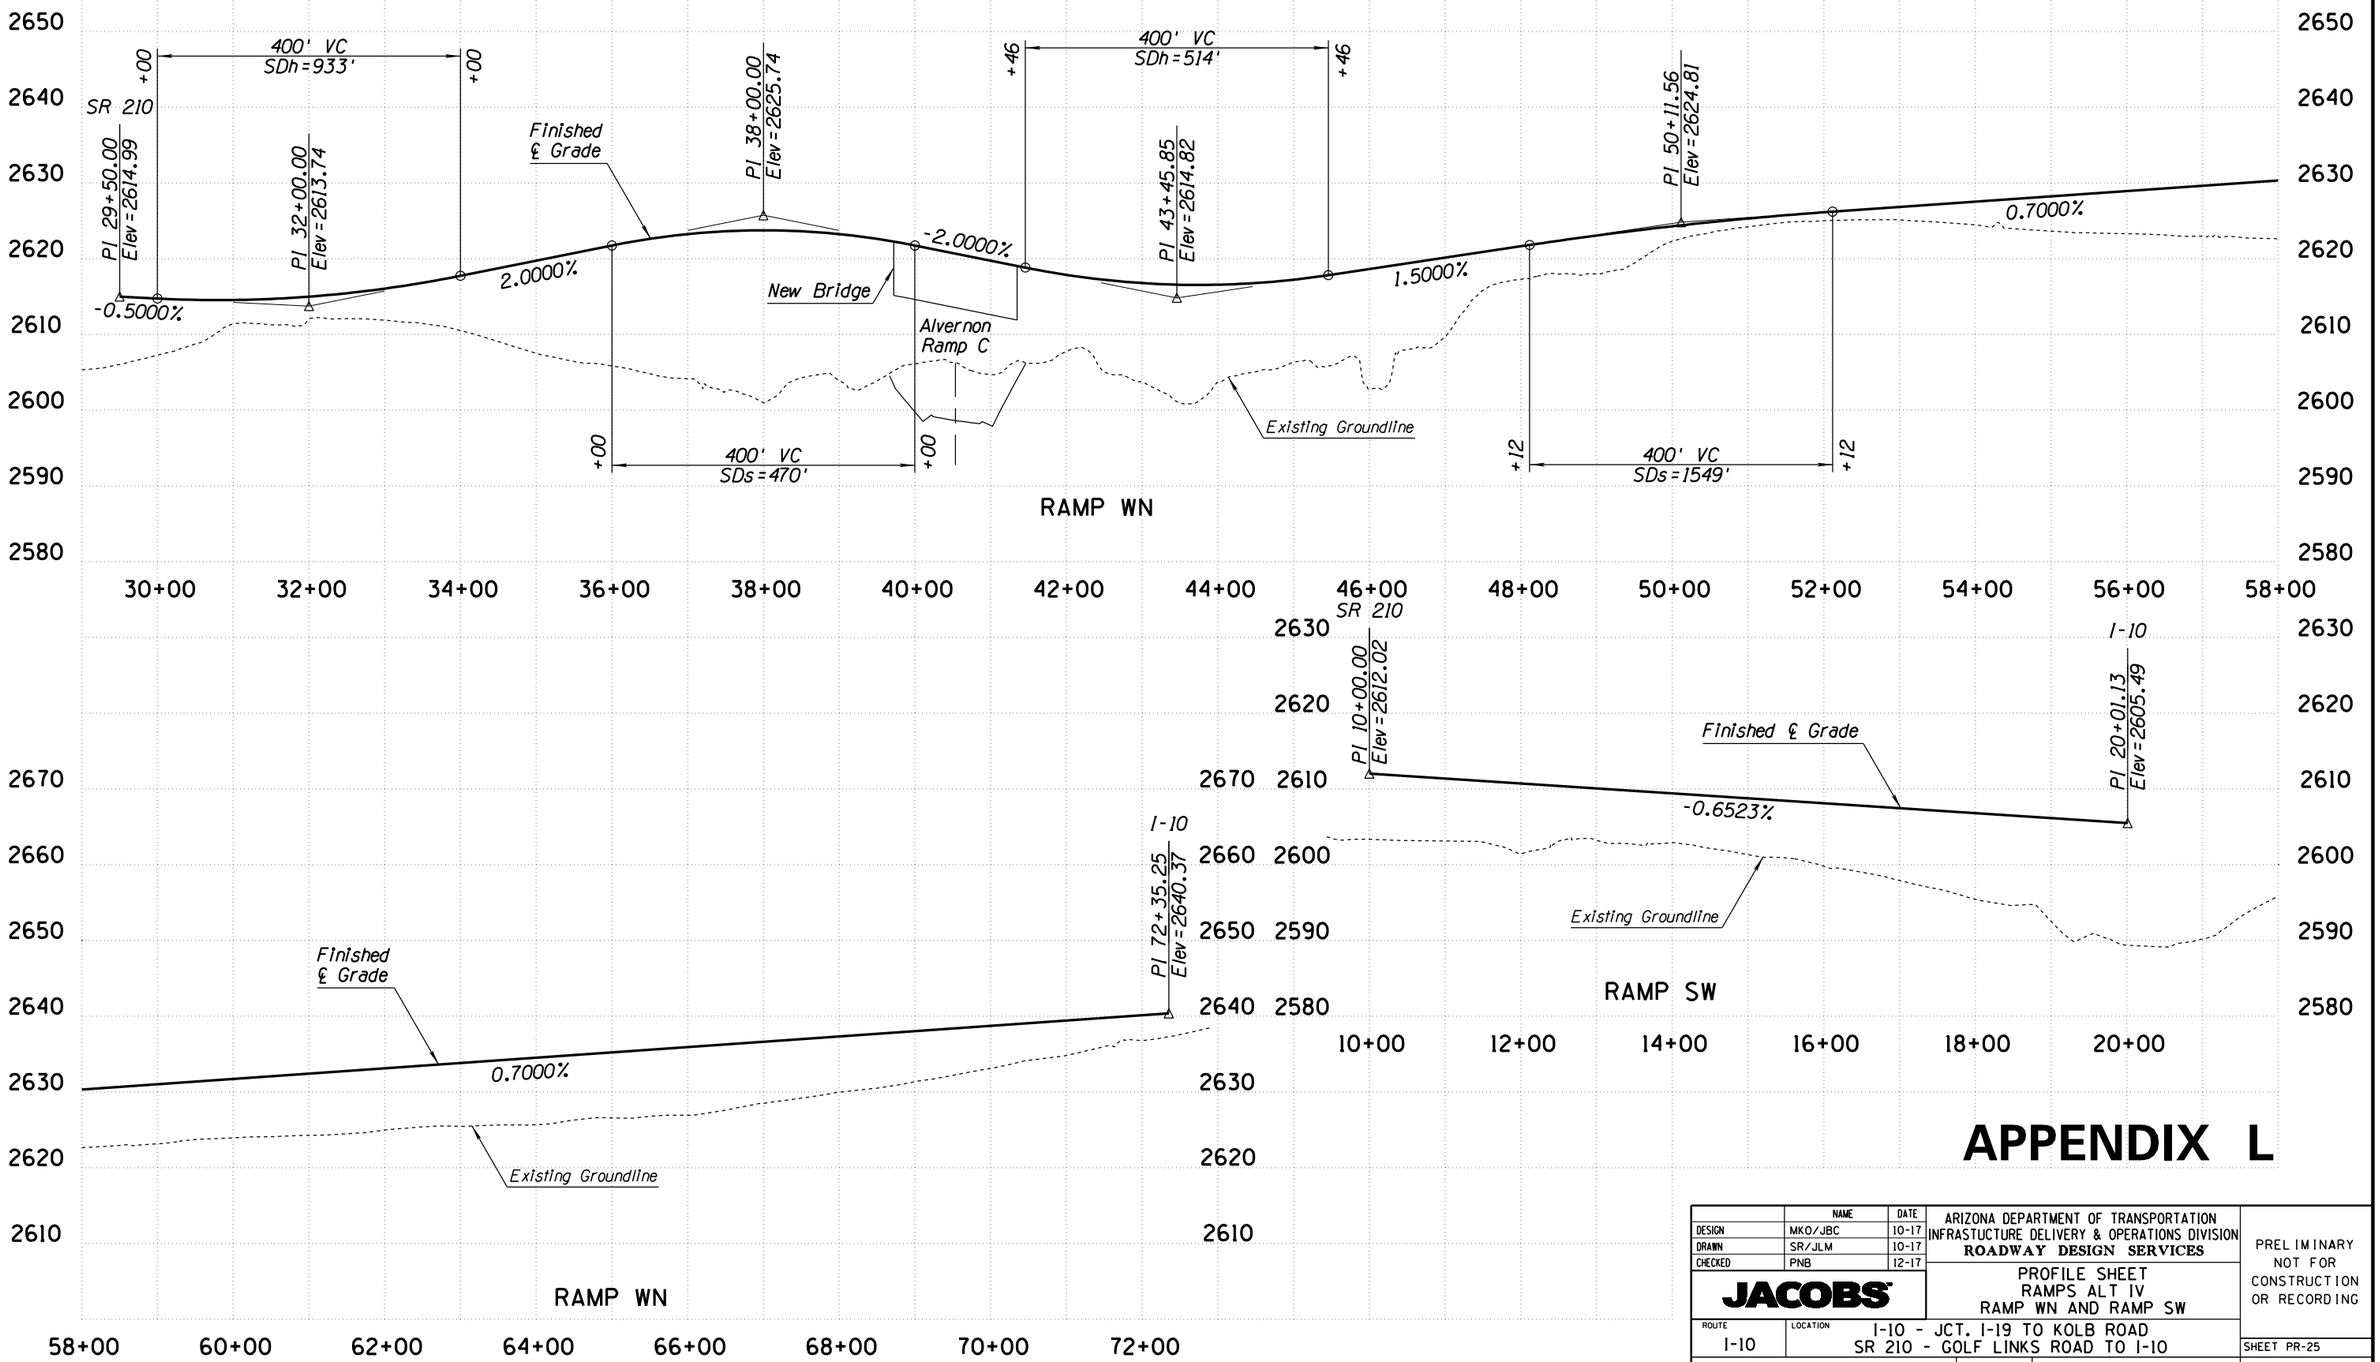

APPENDIX L

	NAME	DATE
DESIGN	MKO/JBC	10-17
DRAWN	SR/JLM	10-17
CHECKED	PNB	12-17

JACOBS

ARIZONA DEPARTMENT OF TRANSPORTATION
INFRASTUCTURE DELIVERY & OPERATIONS DIVISION
ROADWAY DESIGN SERVICES

PROFILE SHEET
RAMPS ALT IV
RAMP WN AND RAMP SW

ROUTE: I-10
LOCATION: I-10 - JCT. I-19 TO KOLB ROAD
SR 210 - GOLF LINKS ROAD TO I-10

PRELIMINARY NOT FOR CONSTRUCTION OR RECORDING

SHEET PR-25

TRACS NO. H7825 01L | 010-E(210)S | ___ OF ___

3/18/2019 P:\W7X89402 I-10 DCR-EA\700 PROJTEC\710CIVIL\702ADGN\H7825v125.dgn

F.H.W.A. REGION	STATE	PROJECT NO.	SHEET NO.	TOTAL SHEETS	RECORD DRAWING
9	ARIZ.	010-E(210)S	26	46	
		010 PM 260			

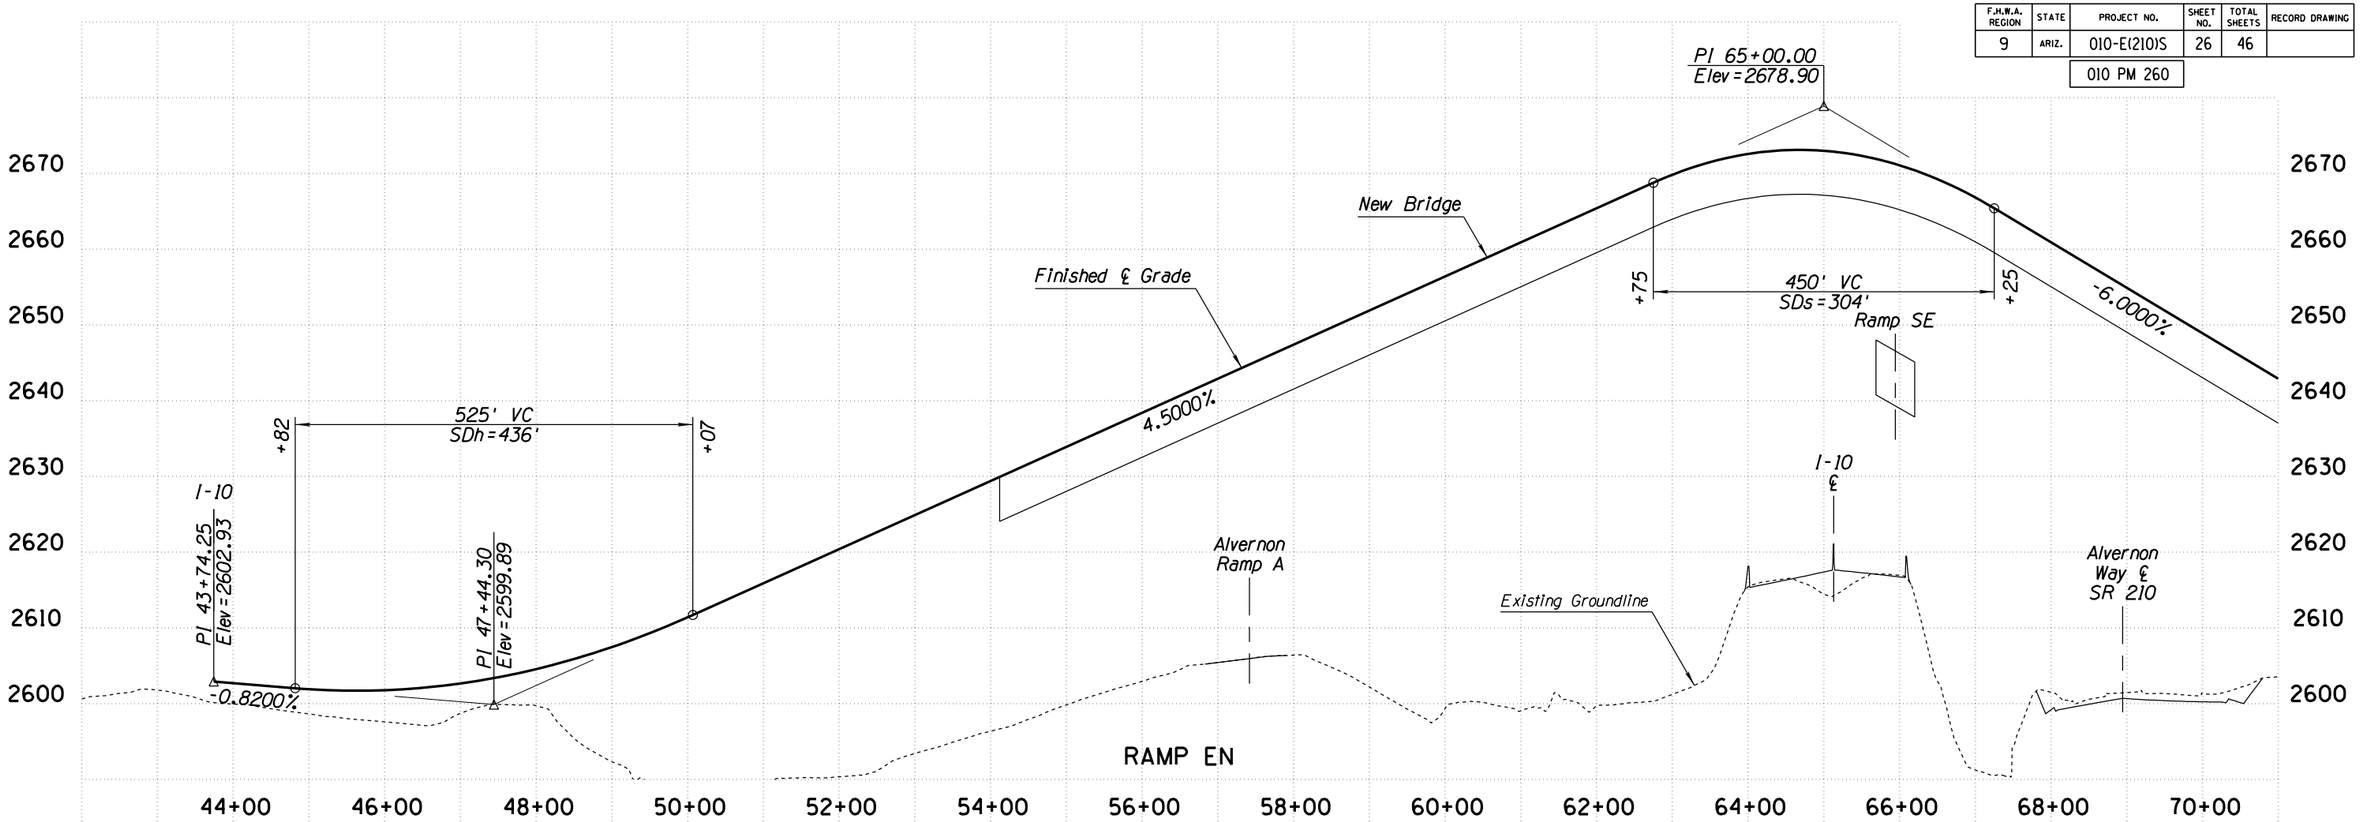

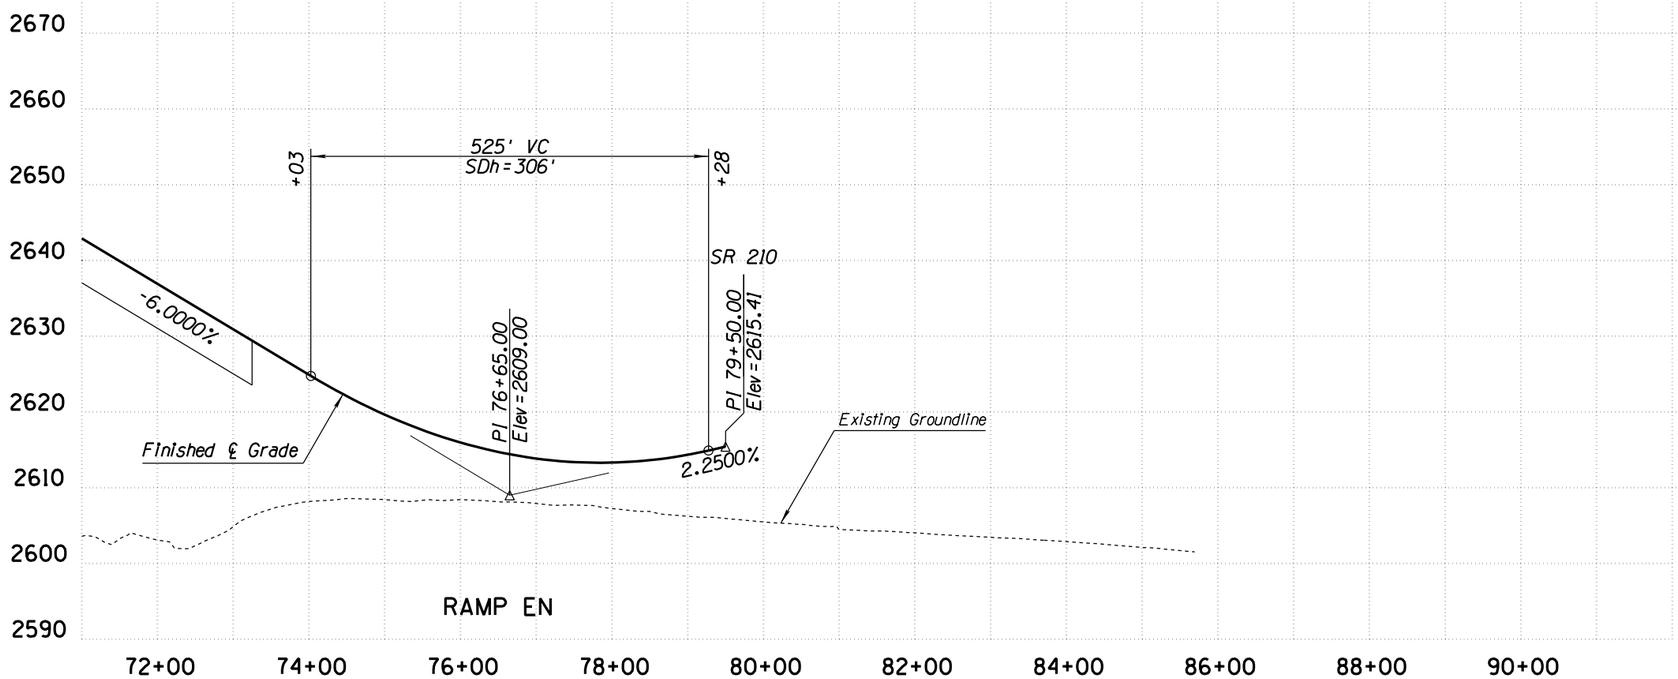

APPENDIX L

	NAME	DATE
DESIGN	MKO/JBC	10-17
DRAWN	SR/JLM	10-17
CHECKED	PNB	12-17

JACOBS

ARIZONA DEPARTMENT OF TRANSPORTATION
INFRASTUCTURE DELIVERY & OPERATIONS DIVISION
ROADWAY DESIGN SERVICES

PROFILE SHEET
RAMPS ALT IV
RAMP EN

PRELIMINARY
NOT FOR
CONSTRUCTION
OR RECORDING

ROUTE: I-10
LOCATION: I-10 - JCT. I-19 TO KOLB ROAD
SR 210 - GOLF LINKS ROAD TO I-10

SHEET PR-26

TRACS NO. H7825 01L | 010-E(210)S | ___ OF ___

SURVEY NO. | FINISHED PLANS | REVISIONS | LOCATION | DATE

3/18/2019 P:\W7X89402 I-10 DCR-EA\700 PROJTEC\710CIVIL\702ADGN\H7825v126.dgn

F.H.W.A. REGION	STATE	PROJECT NO.	SHEET NO.	TOTAL SHEETS	RECORD DRAWING
9	ARIZ.	010-E(210)S	27	46	
		010 PM 260			

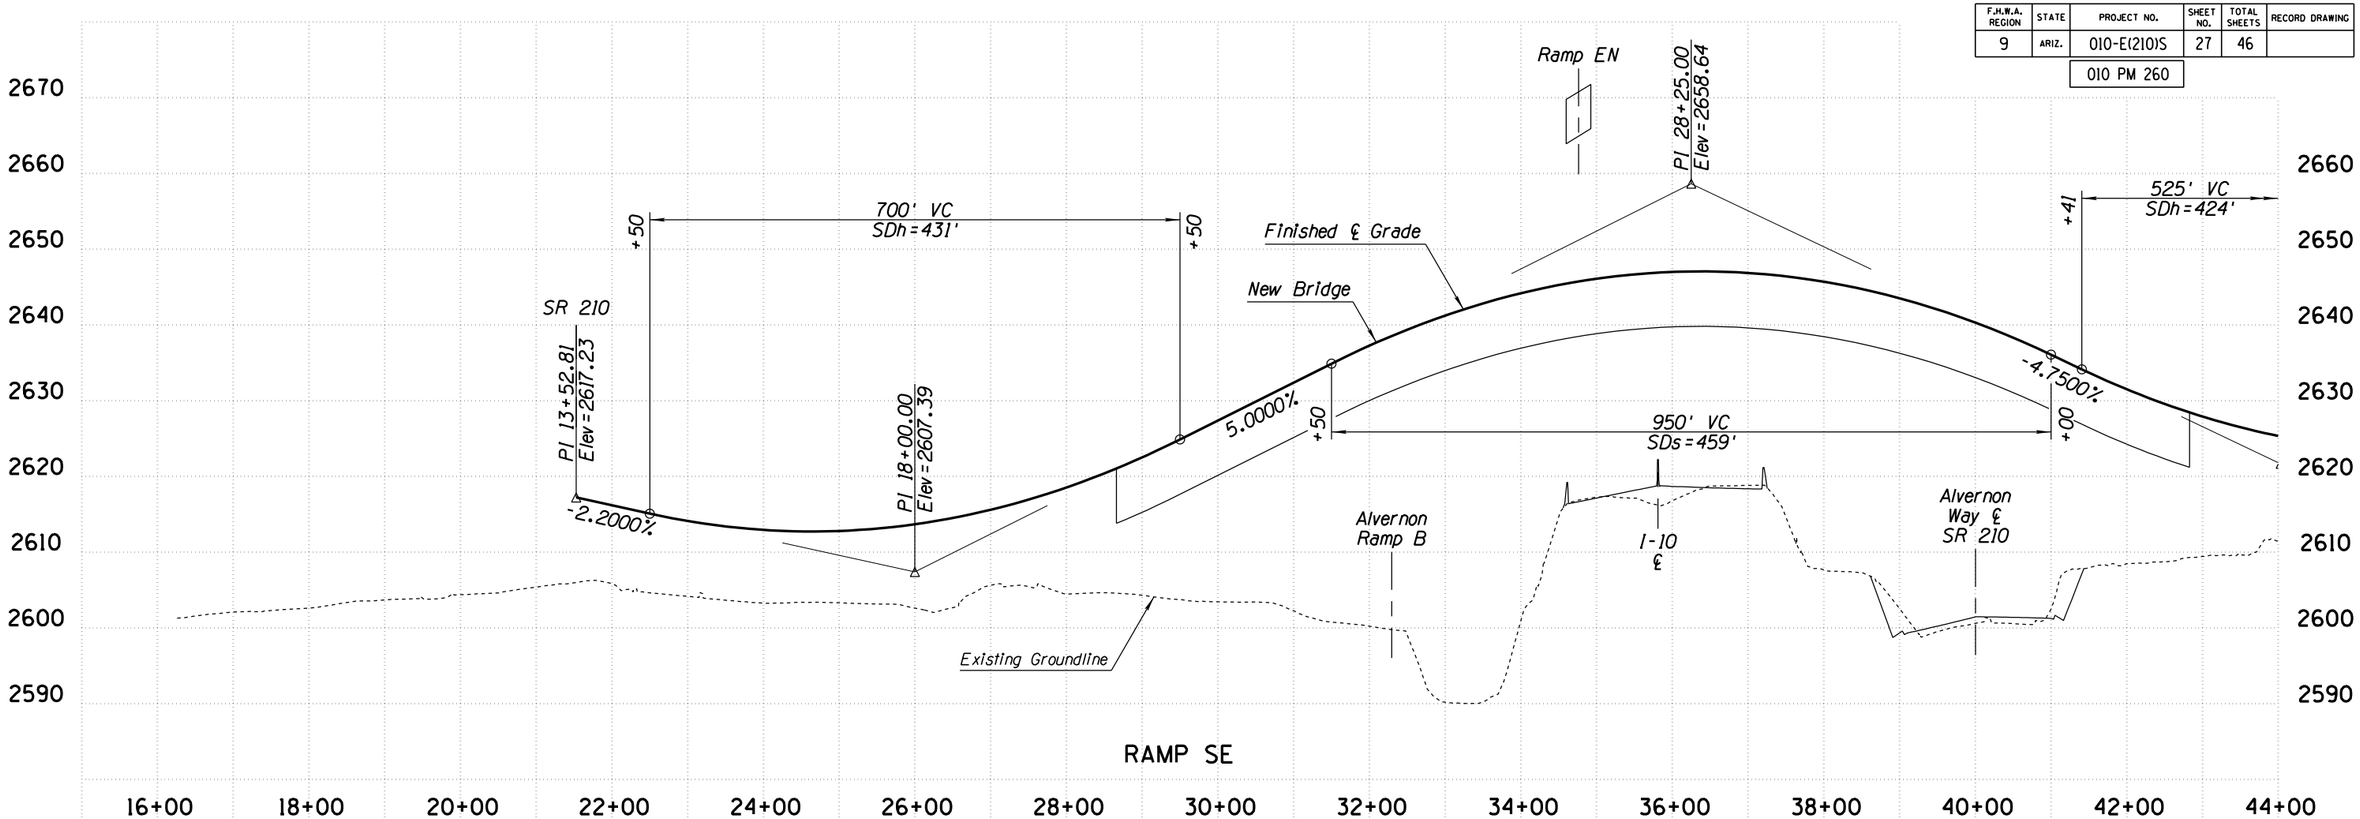

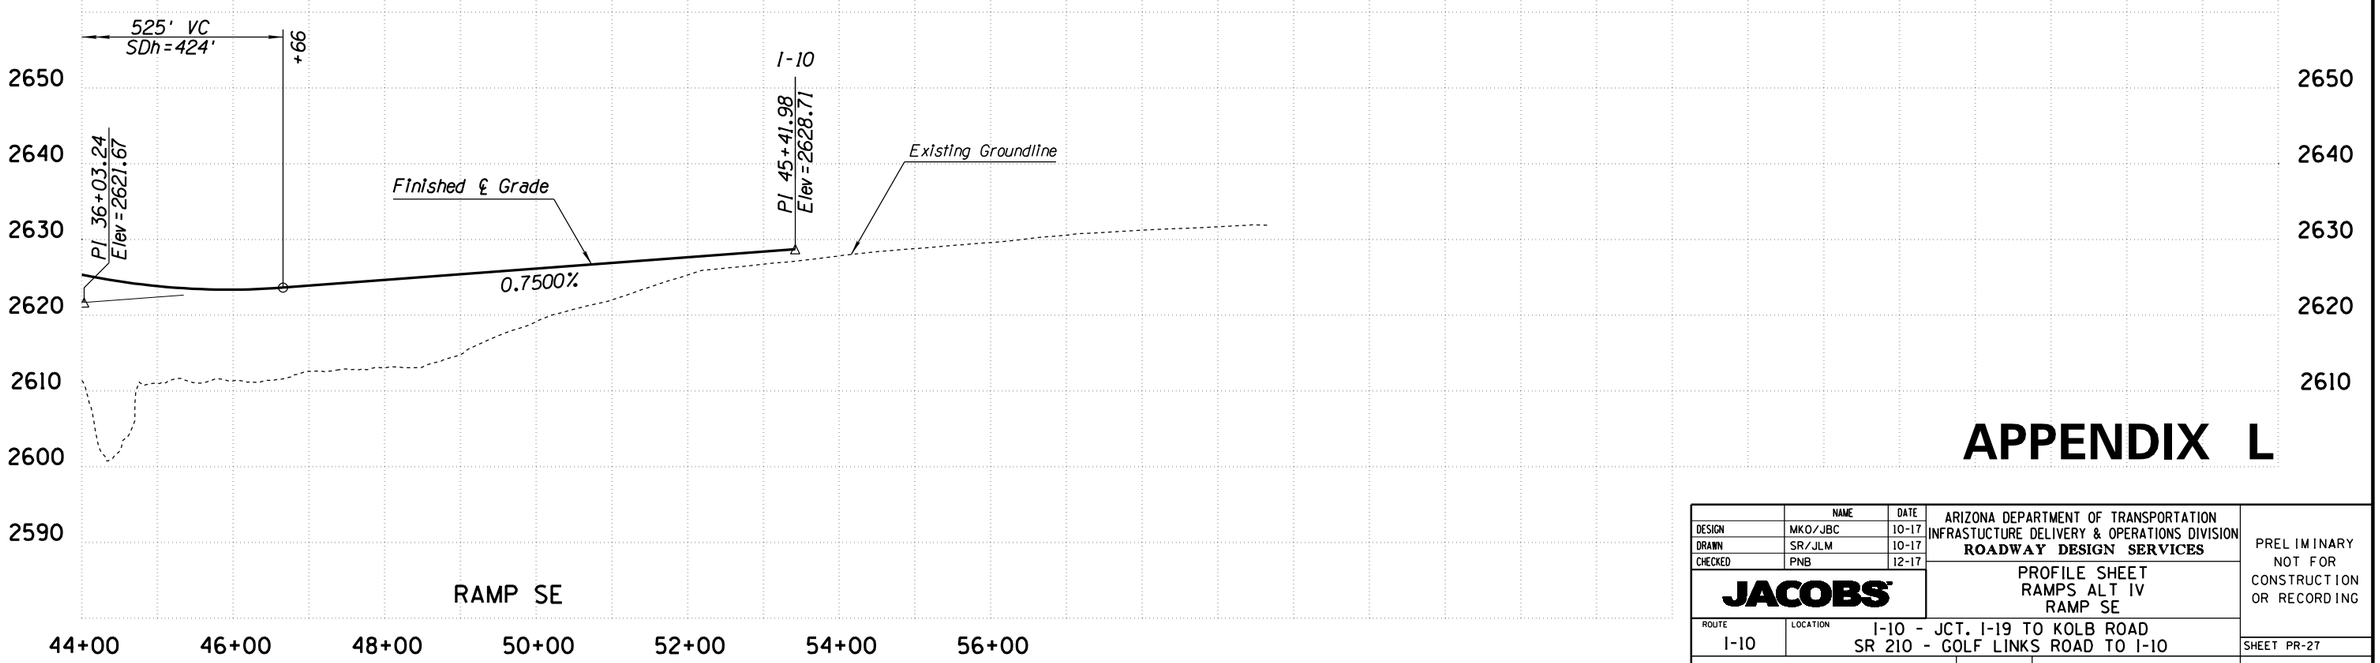

APPENDIX L

	NAME	DATE
DESIGN	MKO/JBC	10-17
DRAWN	SR/JLM	10-17
CHECKED	PNB	12-17

JACOBS

ARIZONA DEPARTMENT OF TRANSPORTATION
INFRASTUCTURE DELIVERY & OPERATIONS DIVISION
ROADWAY DESIGN SERVICES

PROFILE SHEET
RAMPS ALT IV
RAMP SE

PRELIMINARY
NOT FOR
CONSTRUCTION
OR RECORDING

ROUTE: I-10
LOCATION: I-10 - JCT. I-19 TO KOLB ROAD
SR 210 - GOLF LINKS ROAD TO I-10

SHEET PR-27

TRACS NO. H7825 01L | 010-E(210)S | ___ OF ___

SURVEY NO. | FINISHED PLANS | REVISIONS | LOCATION | DATE

3/18/2019 P:\W7X89402 I-10 DCR-EA\700 PROJTEC\710CIVIL\702ADGN\H7825v127.dgn

F.H.W.A. REGION	STATE	PROJECT NO.	SHEET NO.	TOTAL SHEETS	RECORD DRAWING
9	ARIZ.	010-E(210)S	28	46	

010 PM 260

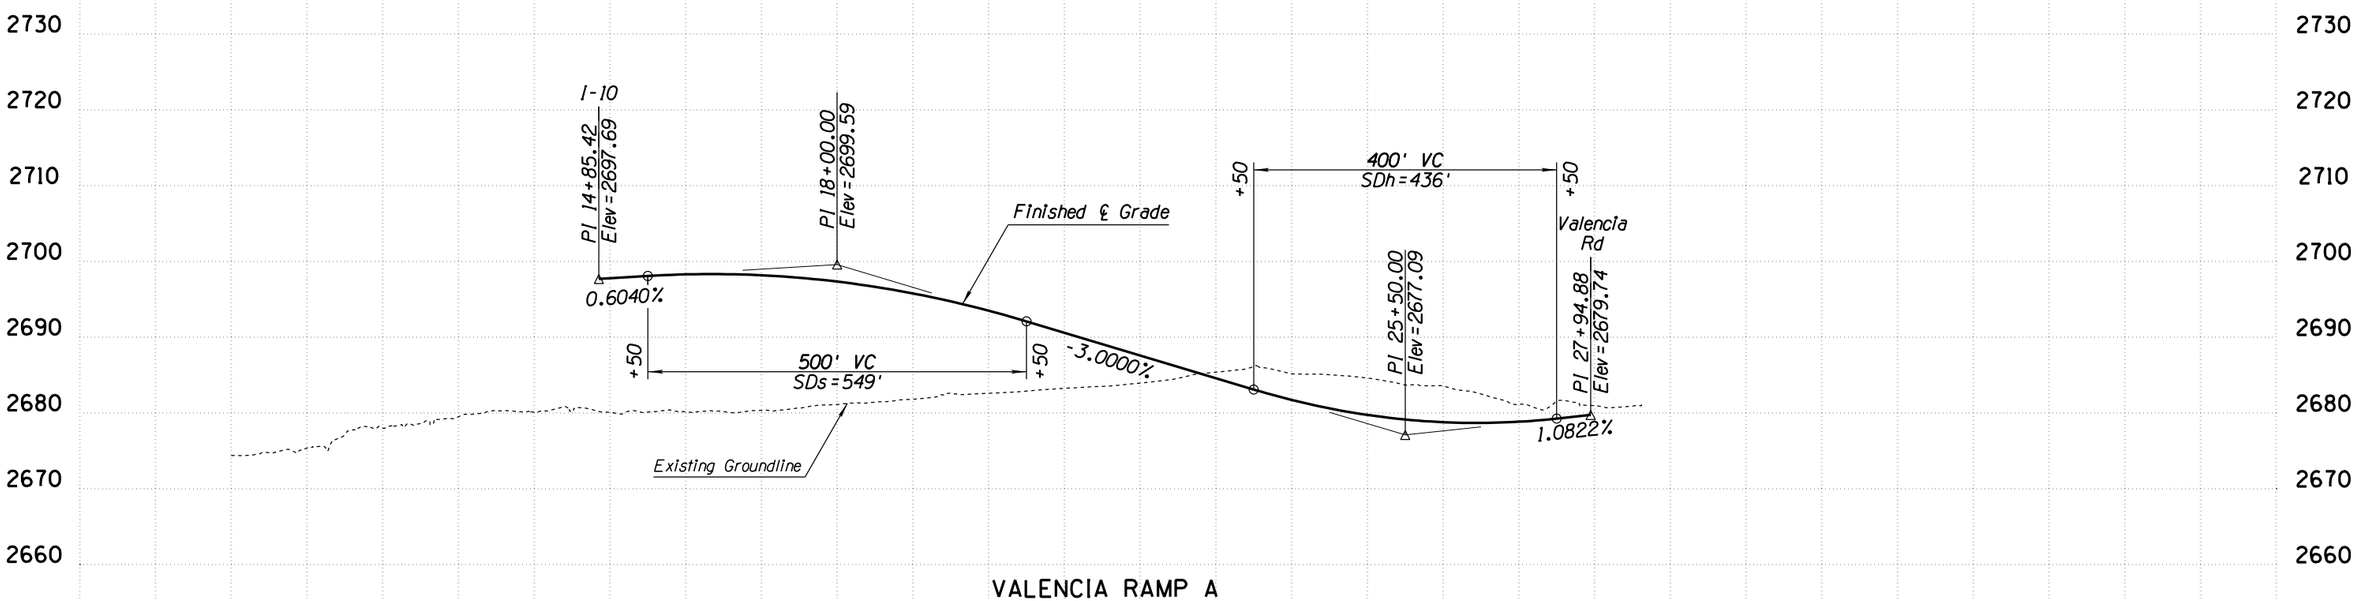

APPENDIX L

	NAME	DATE
DESIGN	MKO/JBC	10-17
DRAWN	SR/JLM	10-17
CHECKED	PNB	12-17

JACOBS

ARIZONA DEPARTMENT OF TRANSPORTATION
INFRASTUCTURE DELIVERY & OPERATIONS DIVISION
ROADWAY DESIGN SERVICES

PROFILE SHEET
RAMPS ALT IV
VALENCIA RAMP A

PRELIMINARY
NOT FOR
CONSTRUCTION
OR RECORDING

ROUTE: I-10
LOCATION: I-10 - JCT. I-19 TO KOLB ROAD
SR 210 - GOLF LINKS ROAD TO I-10

SHEET PR-28

TRACS NO. H7825 01L | 010-E(210)S | ___ OF ___

SURVEY NO. | FINISHED PLANS- | REVISIONS- | LOCATION- | DATE-

F.H.W.A. REGION	STATE	PROJECT NO.	SHEET NO.	TOTAL SHEETS	RECORD DRAWING
9	ARIZ.	010-E(210)S	29	46	

010 PM 260

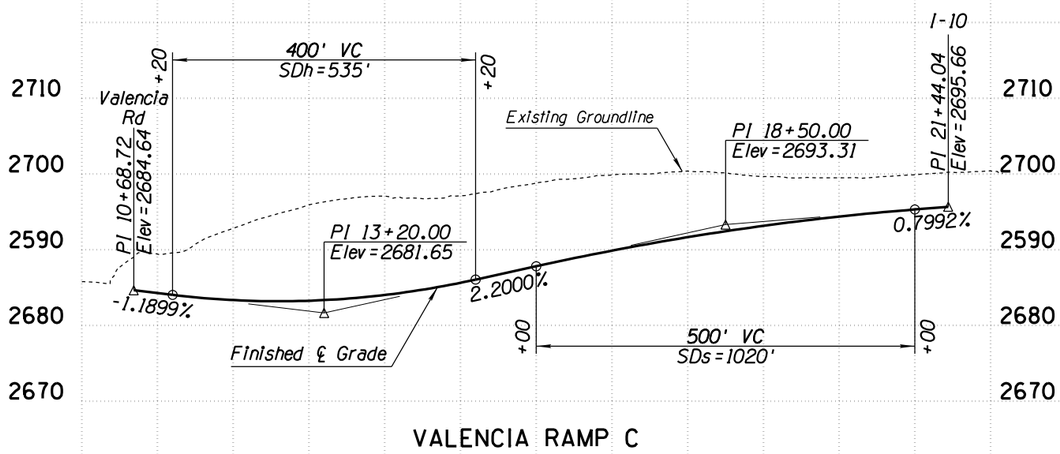

VALENCIA RAMP C

12+00 14+00 16+00 18+00 20+00 22+00

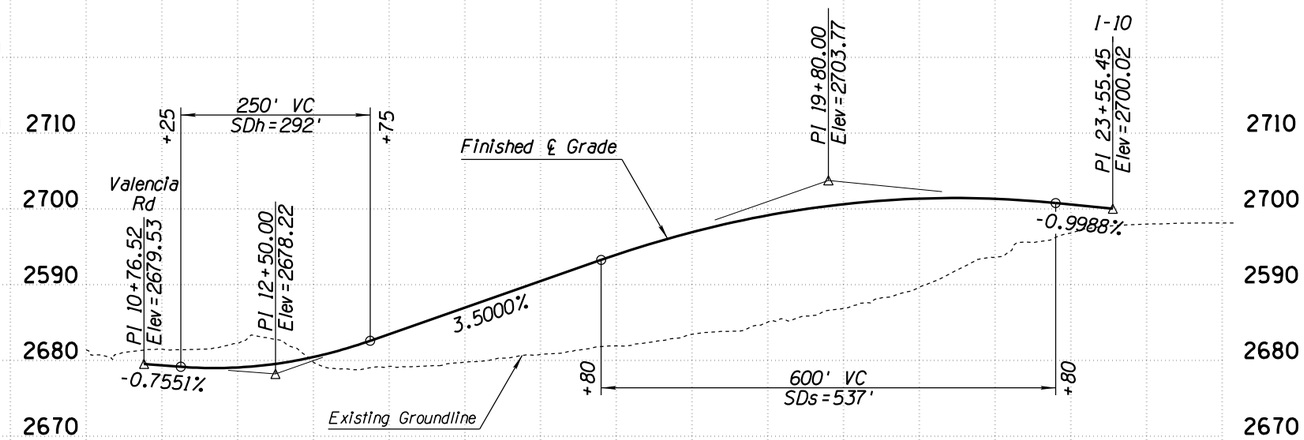

VALENCIA RAMP D

12+00 14+00 16+00 18+00 20+00 22+00 24+00

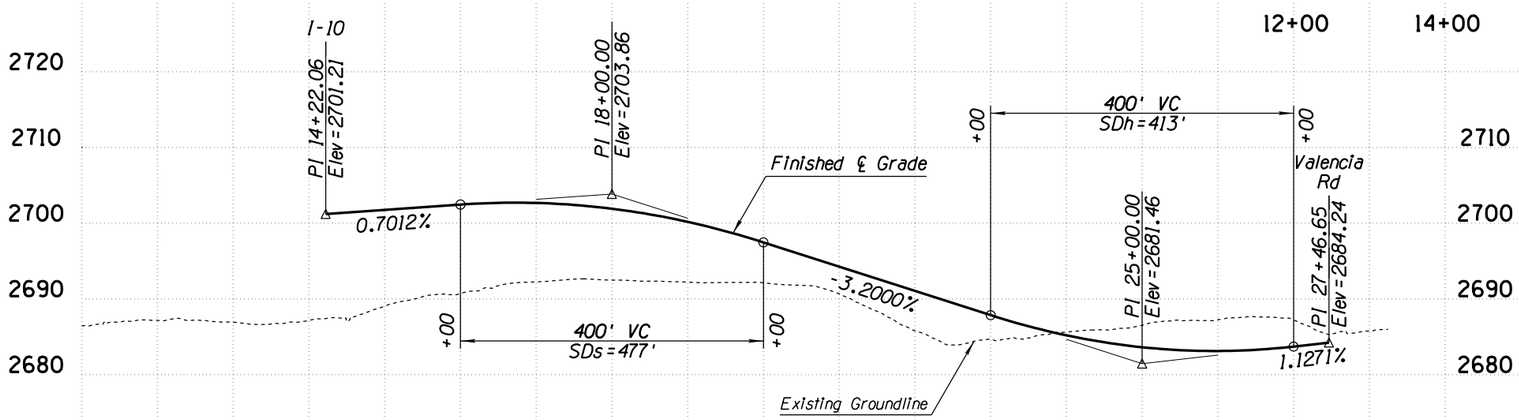

VALENCIA RAMP B

12+00 14+00 16+00 18+00 20+00 22+00 24+00 26+00 28+00

APPENDIX L

	NAME	DATE
DESIGN	MKO/JBC	10-17
DRAWN	SR/JLM	10-17
CHECKED	PNB	12-17

JACOBS

ARIZONA DEPARTMENT OF TRANSPORTATION
INFRASTUCTURE DELIVERY & OPERATIONS DIVISION
ROADWAY DESIGN SERVICES

PROFILE SHEET
RAMPS ALT IV
VALENCIA RAMP B, C, AND D

ROUTE: I-10
LOCATION: I-10 - JCT. I-19 TO KOLB ROAD
SR 210 - GOLF LINKS ROAD TO I-10

PRELIMINARY
NOT FOR
CONSTRUCTION
OR RECORDING

SHEET PR-29

TRACS NO. H7825 01L | 010-E(210)S | ___ OF ___

DATE- LOCATION- REVISIONS- FINISHED PLANS- SURVEY NO.

3/18/2019 P:\W7X89402 I-10 DCR-EA\700 PROJTEC\710CIVIL\702ADGN\H7825v129.dgn

F.H.W.A. REGION	STATE	PROJECT NO.	SHEET NO.	TOTAL SHEETS	RECORD DRAWING
9	ARIZ.	010-E(210)S	30	46	

010 PM 260

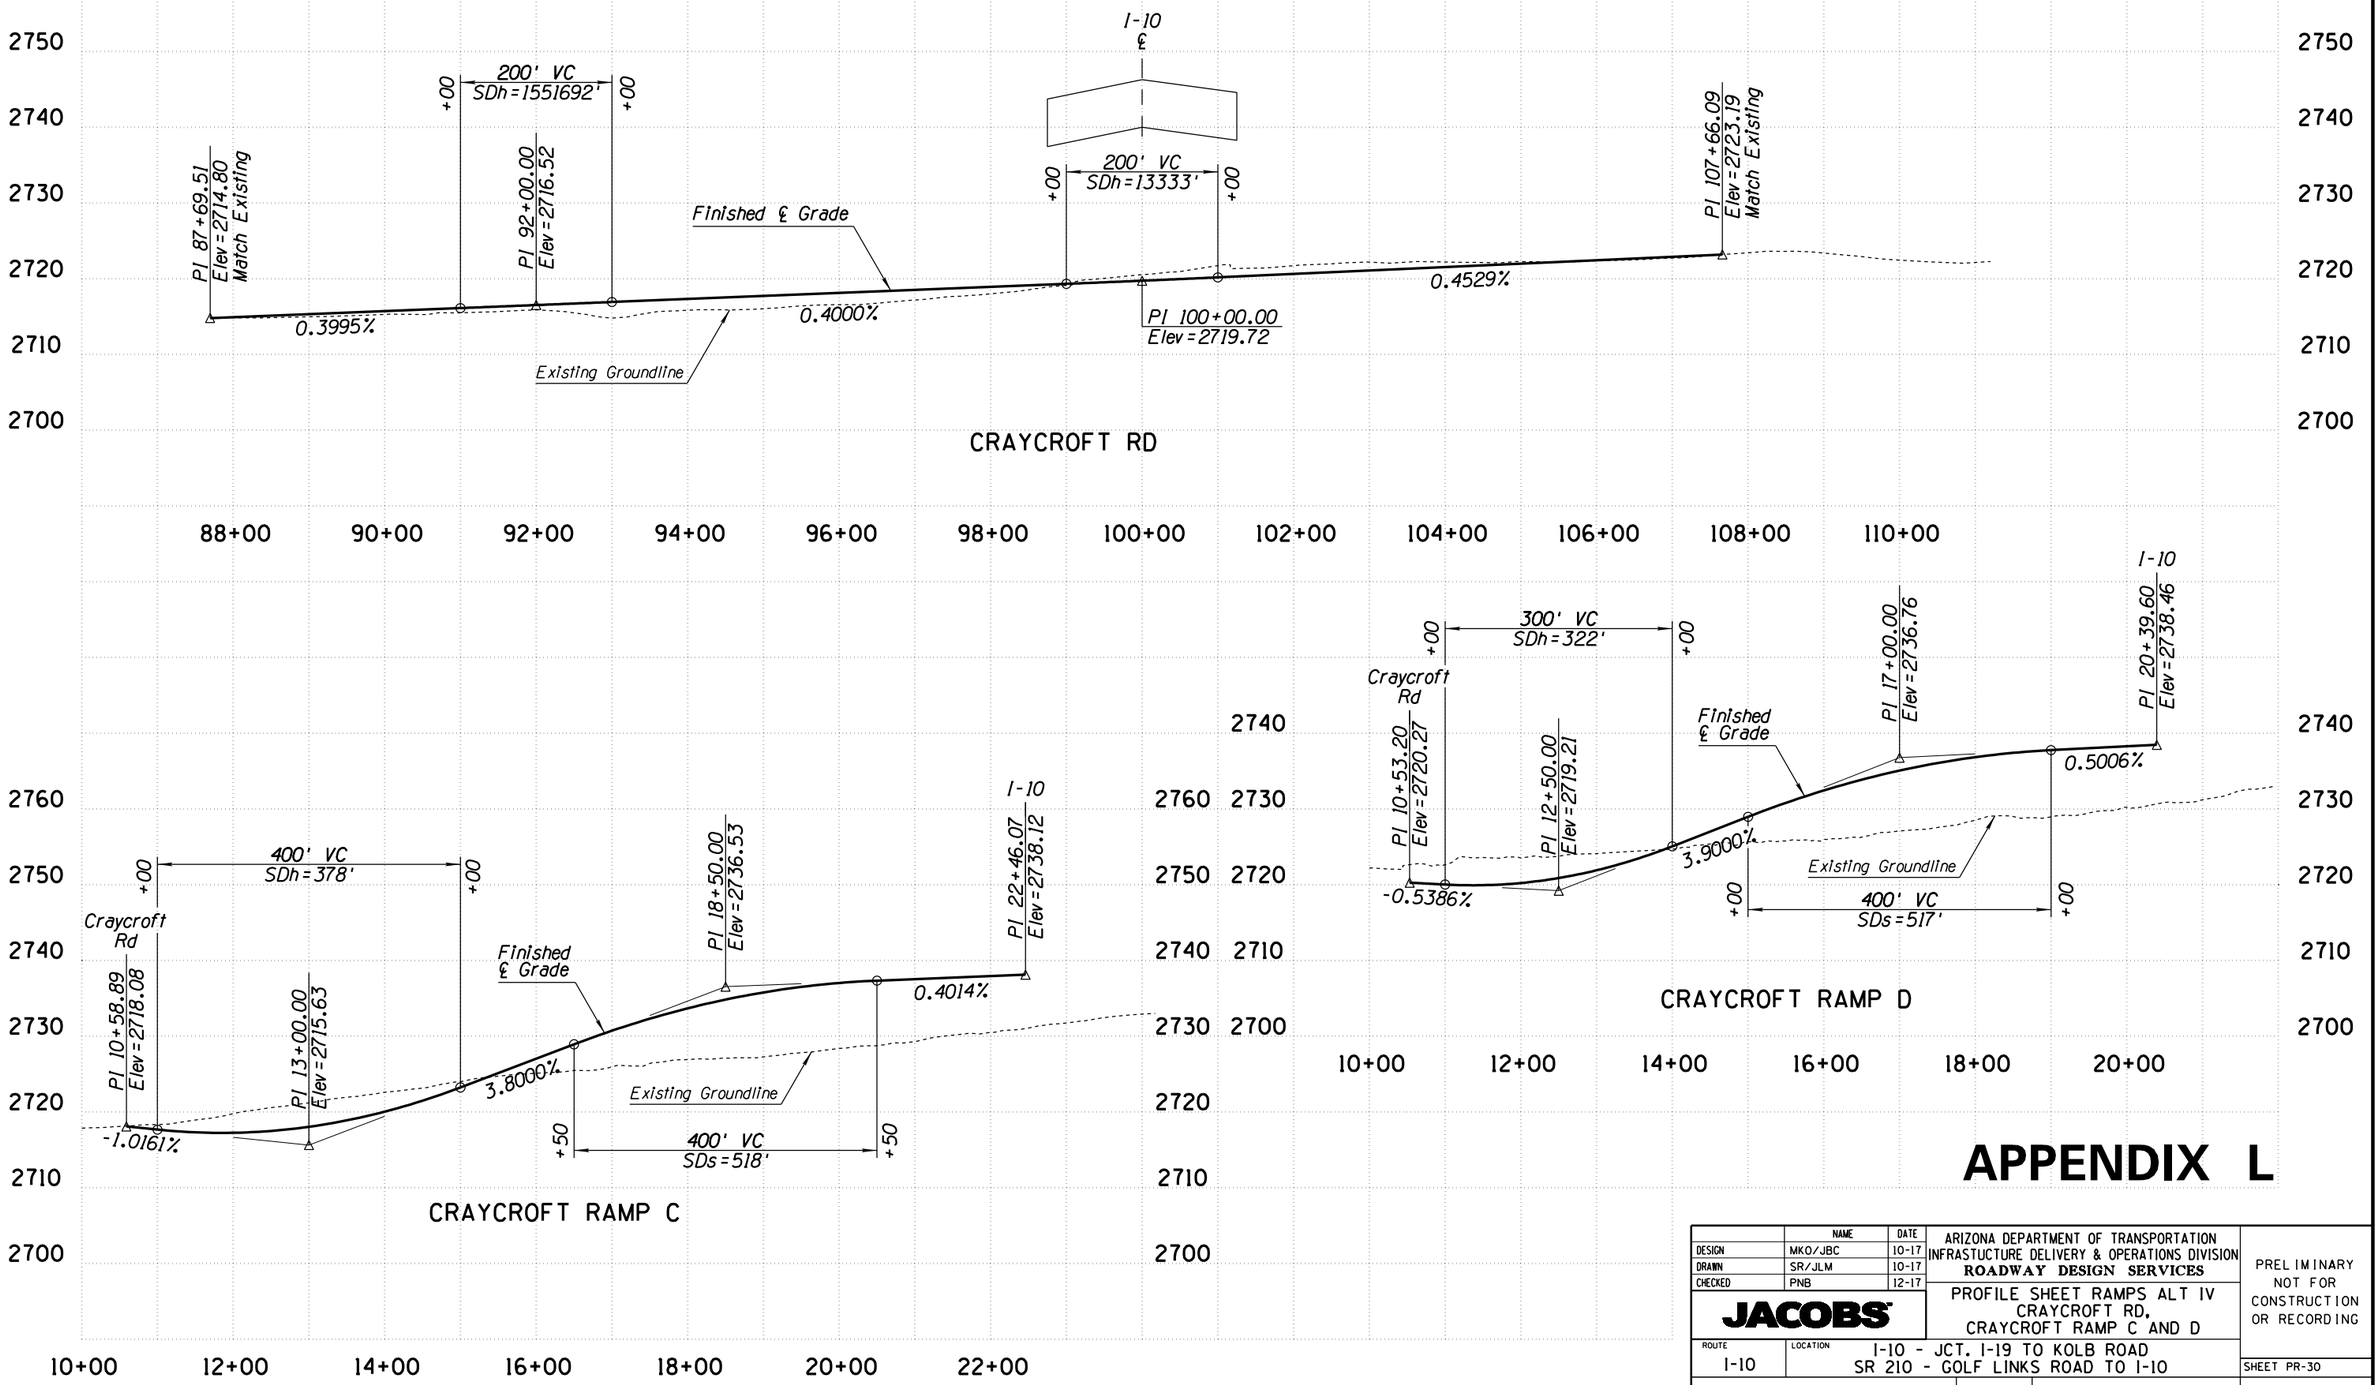

APPENDIX L

	NAME	DATE
DESIGN	MKO/JBC	10-17
DRAWN	SR/JLM	10-17
CHECKED	PNB	12-17

JACOBS

ARIZONA DEPARTMENT OF TRANSPORTATION
INFRASTUCTURE DELIVERY & OPERATIONS DIVISION
ROADWAY DESIGN SERVICES

PROFILE SHEET RAMPS ALT IV
CRAYCROFT RD,
CRAYCROFT RAMP C AND D

PRELIMINARY
NOT FOR
CONSTRUCTION
OR RECORDING

ROUTE: I-10
LOCATION: I-10 - JCT. I-19 TO KOLB ROAD
SR 210 - GOLF LINKS ROAD TO I-10

SHEET PR-30

TRACS NO. H7825 01L | 010-E(210)S | ___ OF ___

SURVEY NO. | FINISHED PLANS- | REVISIONS- | LOCATION- | DATE-

3/18/2019 P:\W7X89402 I-10 DCR-EA\700 PROJTEC\710CIVIL\702ADGN\H7825v130.dgn

F.H.W.A. REGION	STATE	PROJECT NO.	SHEET NO.	TOTAL SHEETS	RECORD DRAWING
9	ARIZ.	010-E(210)S	31	46	

010 PM 260

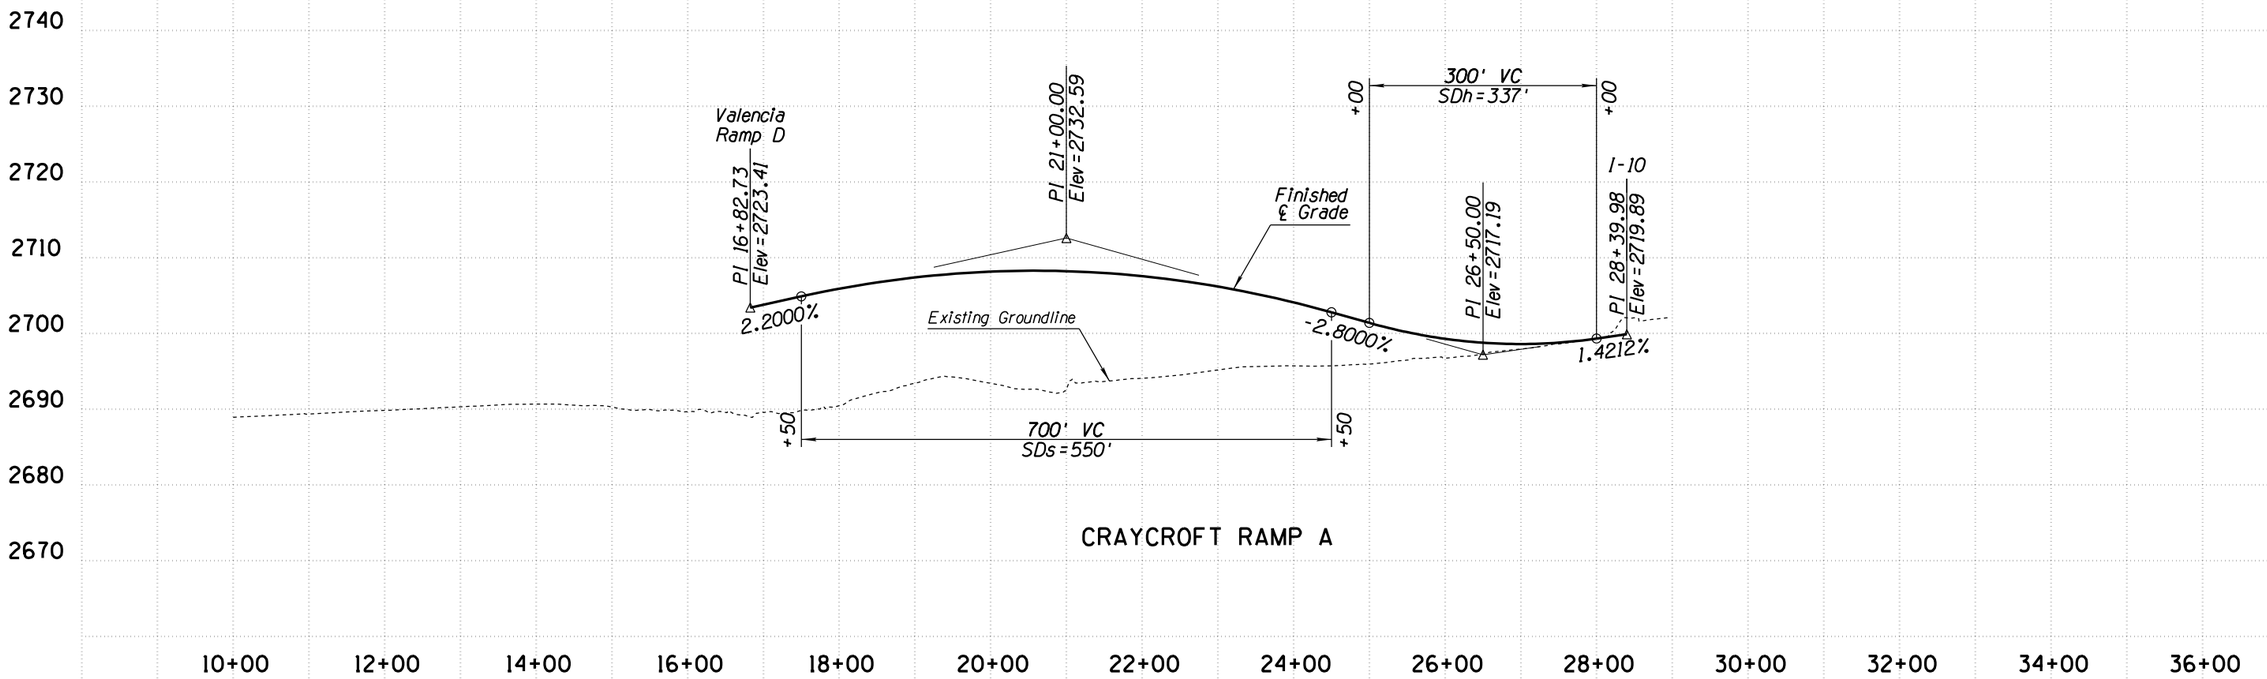

CRAYCROFT RAMP A

APPENDIX L

	NAME	DATE
DESIGN	MKO/JBC	10-17
DRAWN	SR/JLM	10-17
CHECKED	PNB	12-17

JACOBS

ARIZONA DEPARTMENT OF TRANSPORTATION
INFRASTUCTURE DELIVERY & OPERATIONS DIVISION
ROADWAY DESIGN SERVICES

PROFILE SHEET
RAMPS ALT IV
CRAYCROFT RAMP A

PRELIMINARY
NOT FOR
CONSTRUCTION
OR RECORDING

ROUTE: I-10
LOCATION: I-10 - JCT. I-19 TO KOLB ROAD
SR 210 - GOLF LINKS ROAD TO I-10

SHEET PR-31

TRACS NO. H7825 01L | 010-E(210)S | ___ OF ___

SURVEY NO. | FINISHED PLANS- | REVISIONS- | LOCATION- | DATE-

F.H.W.A. REGION	STATE	PROJECT NO.	SHEET NO.	TOTAL SHEETS	RECORD DRAWING
9	ARIZ.	010-E(210)S	32	46	

010 PM 260

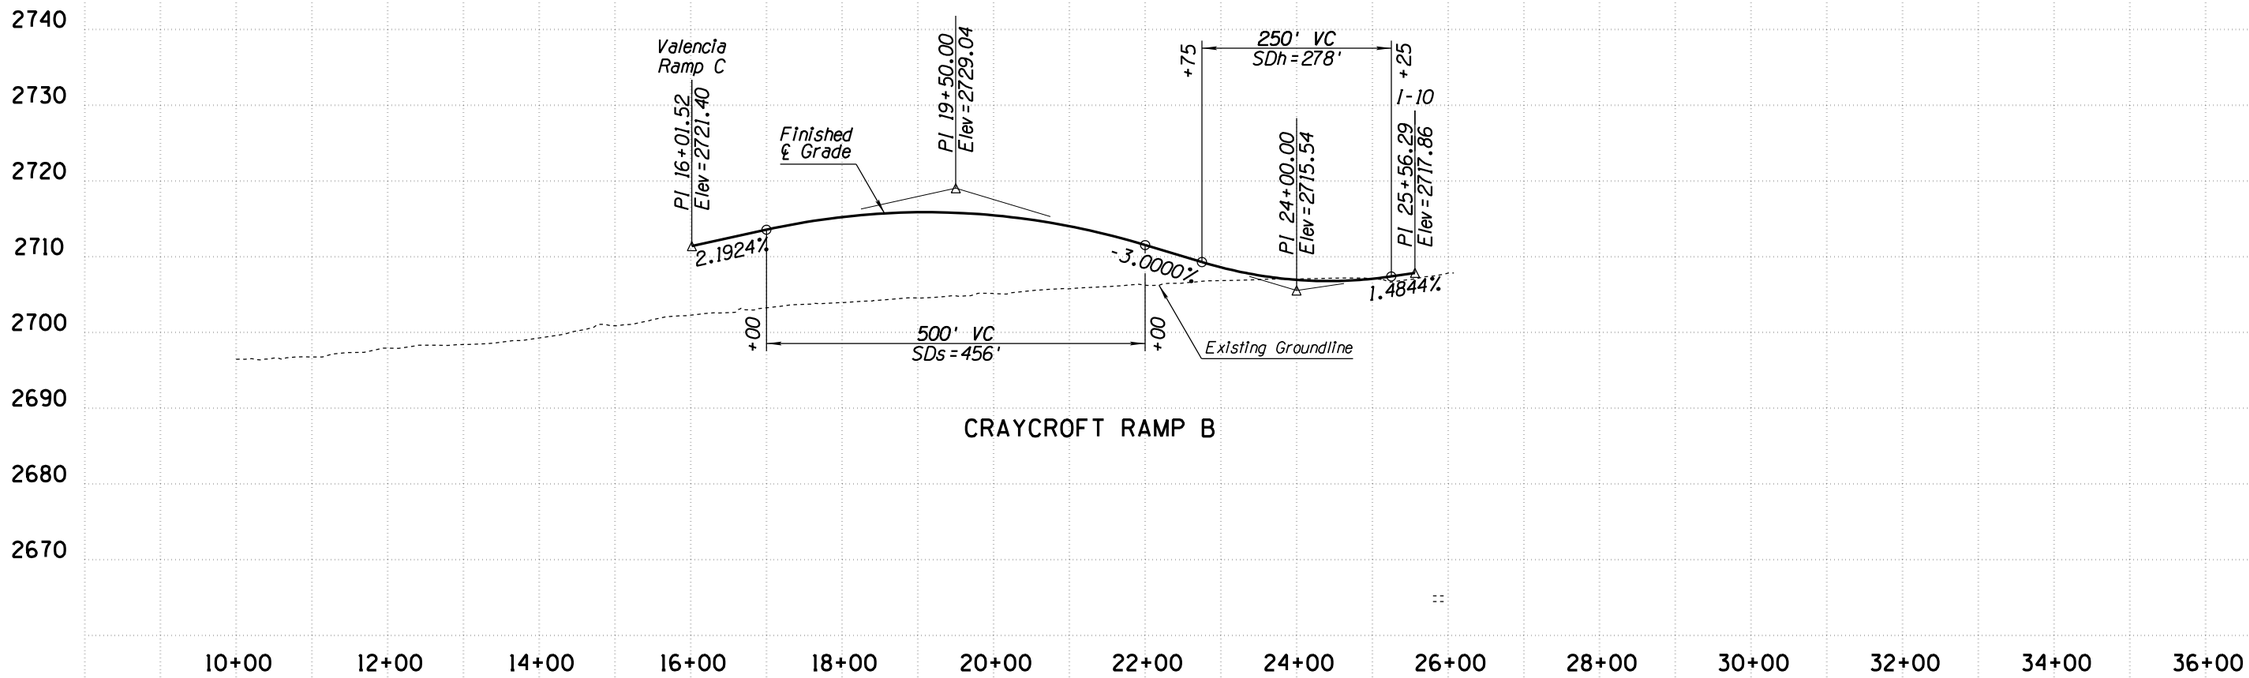

CRAYCROFT RAMP B

APPENDIX L

	NAME	DATE
DESIGN	MKO/JBC	10-17
DRAWN	SR/JLM	10-17
CHECKED	PNB	12-17

JACOBS

ARIZONA DEPARTMENT OF TRANSPORTATION
INFRASTUCTURE DELIVERY & OPERATIONS DIVISION
ROADWAY DESIGN SERVICES

PROFILE SHEET
RAMPS ALT IV
CRAYCROFT RAMP B

PRELIMINARY
NOT FOR
CONSTRUCTION
OR RECORDING

ROUTE: I-10
LOCATION: I-10 - JCT. I-19 TO KOLB ROAD
SR 210 - GOLF LINKS ROAD TO I-10

SHEET PR-32

TRACS NO. H7825 01L | 010-E(210)S | ___ OF ___

SURVEY NO. | FINISHED PLANS- | REVISIONS- | LOCATION- | DATE-

F.H.W.A. REGION	STATE	PROJECT NO.	SHEET NO.	TOTAL SHEETS	RECORD DRAWING
9	ARIZ.	010-E(210)S	33	46	

010 PM 260

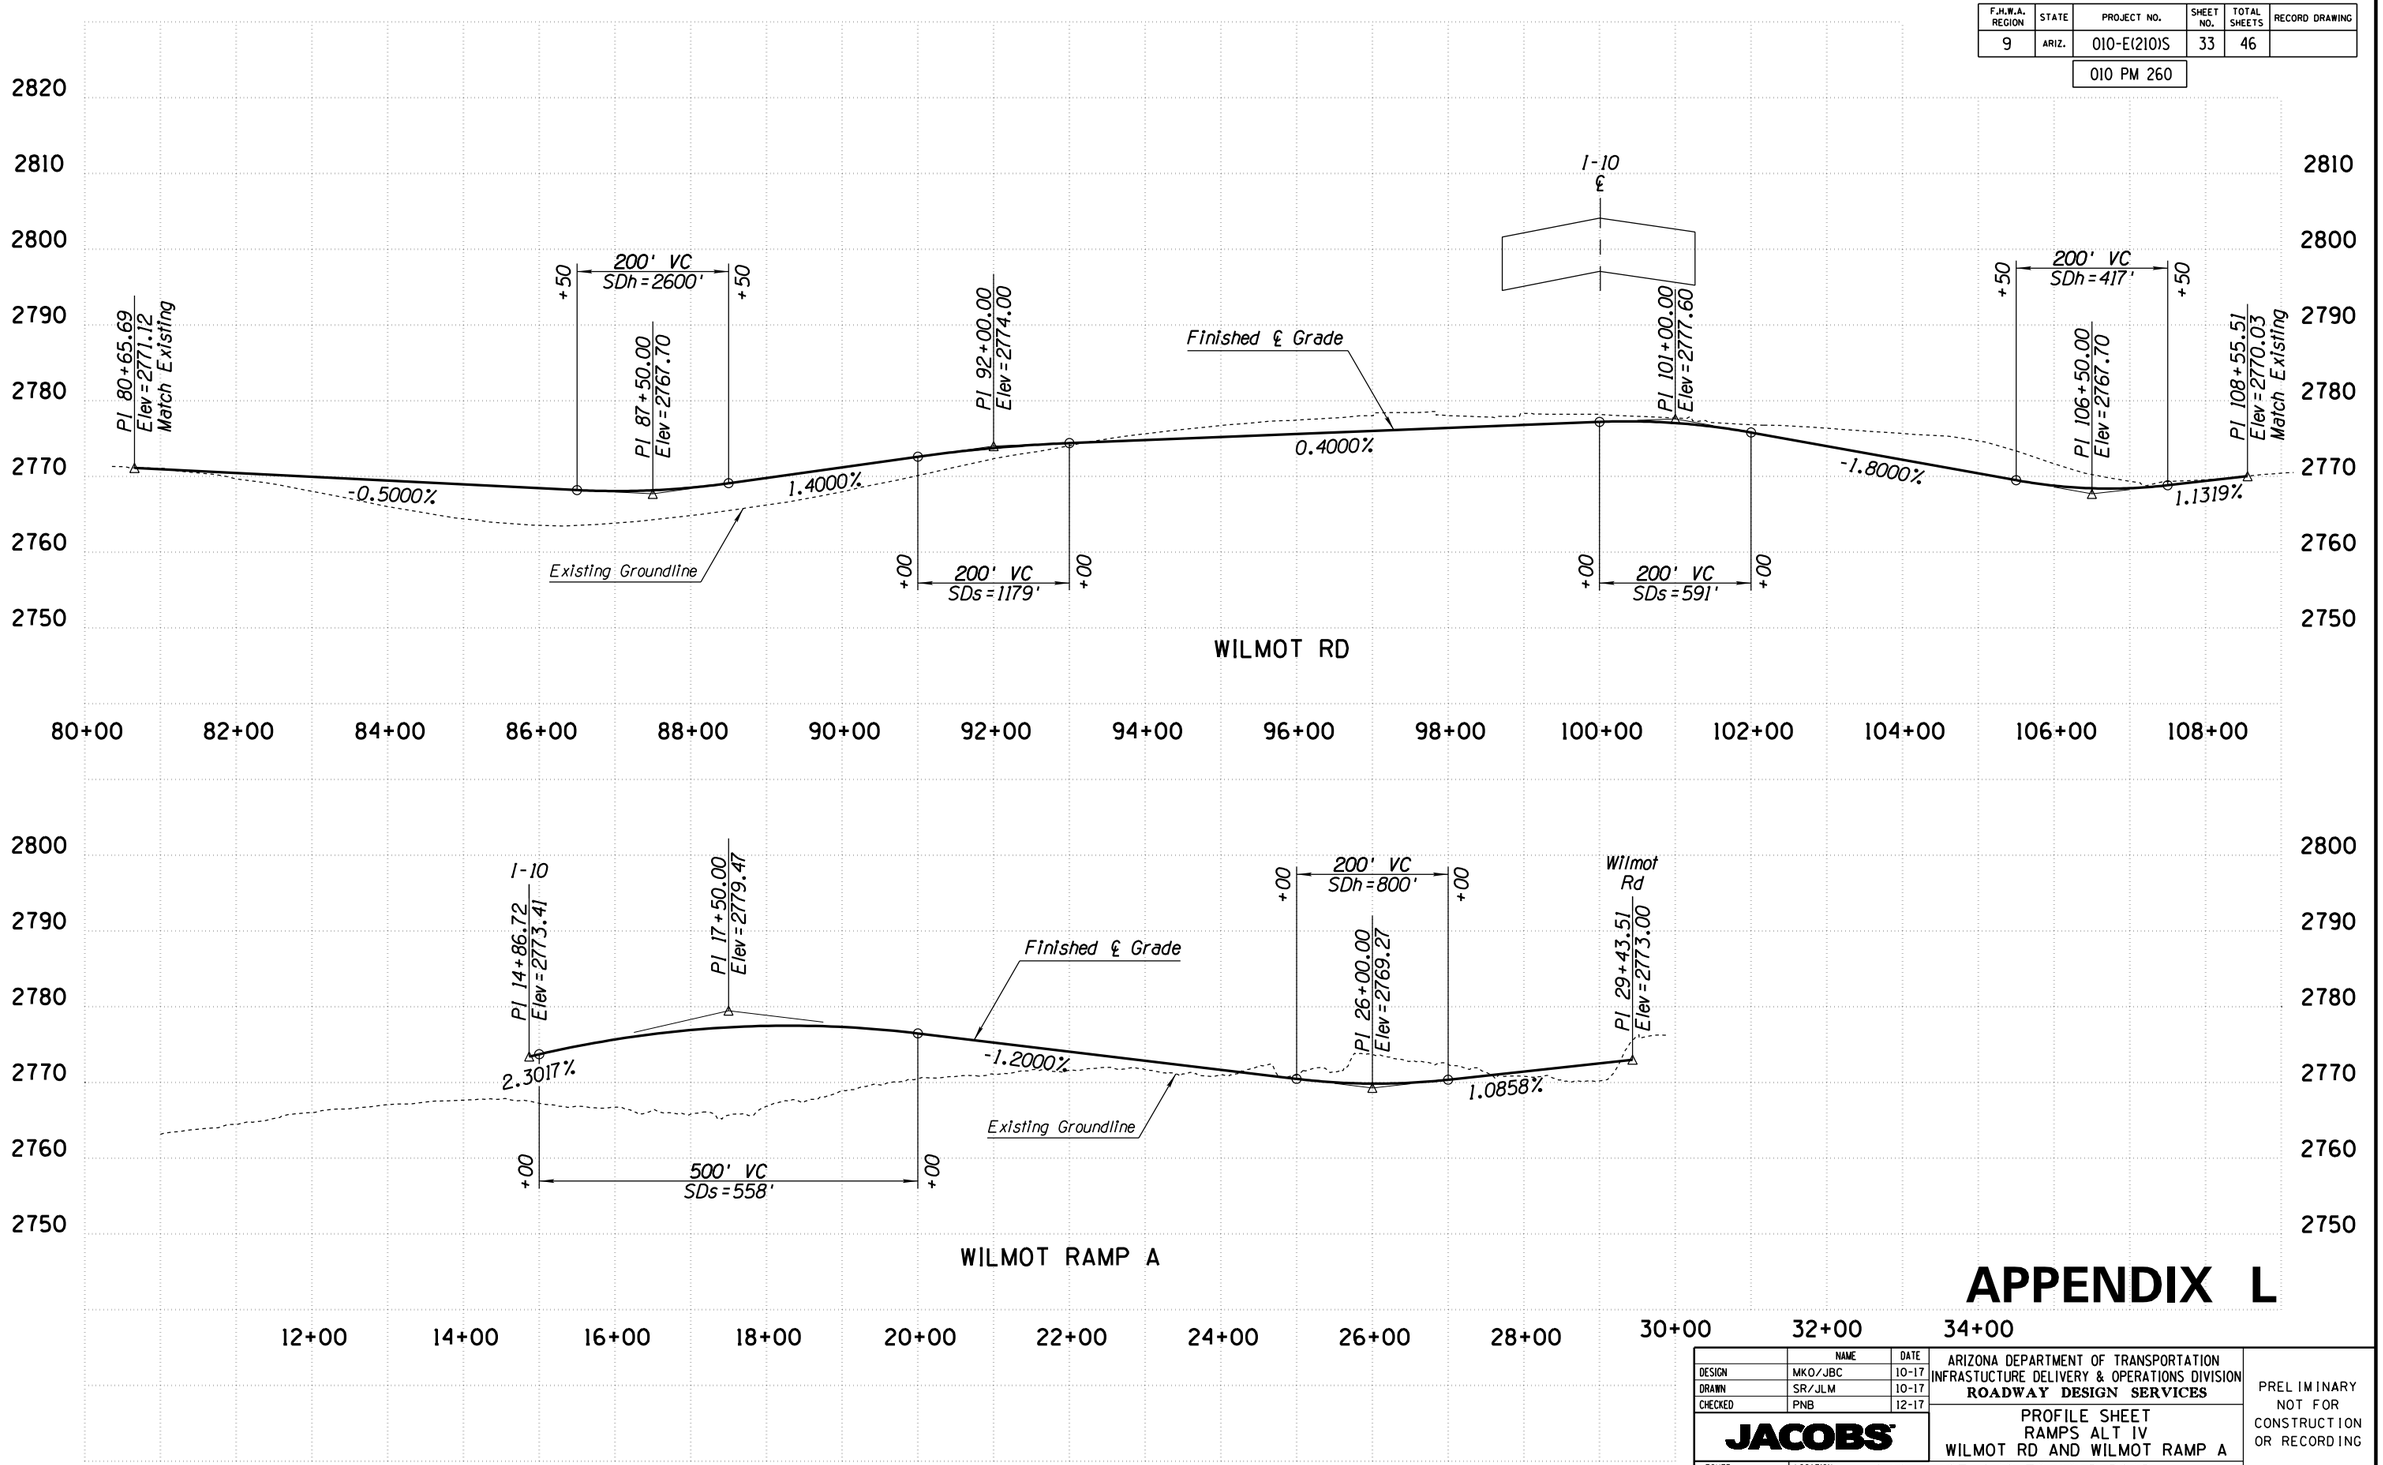

APPENDIX L

	NAME	DATE
DESIGN	MKO/JBC	10-17
DRAWN	SR/JLM	10-17
CHECKED	PNB	12-17

JACOBS

ARIZONA DEPARTMENT OF TRANSPORTATION
INFRASTUCTURE DELIVERY & OPERATIONS DIVISION
ROADWAY DESIGN SERVICES

PROFILE SHEET
RAMPS ALT IV
WILMOT RD AND WILMOT RAMP A

PRELIMINARY
NOT FOR
CONSTRUCTION
OR RECORDING

ROUTE: I-10
LOCATION: I-10 - JCT. I-19 TO KOLB ROAD
SR 210 - GOLF LINKS ROAD TO I-10

SHEET PR-33

TRACS NO. H7825 01L | 010-E(210)S | ___ OF ___

DATE- | LOCATION- | REVISIONS- | FINISHED PLANS- | SURVEY NO.

F.H.W.A. REGION	STATE	PROJECT NO.	SHEET NO.	TOTAL SHEETS	RECORD DRAWING
9	ARIZ.	010-E(210)S	34	46	
		010 PM 260			

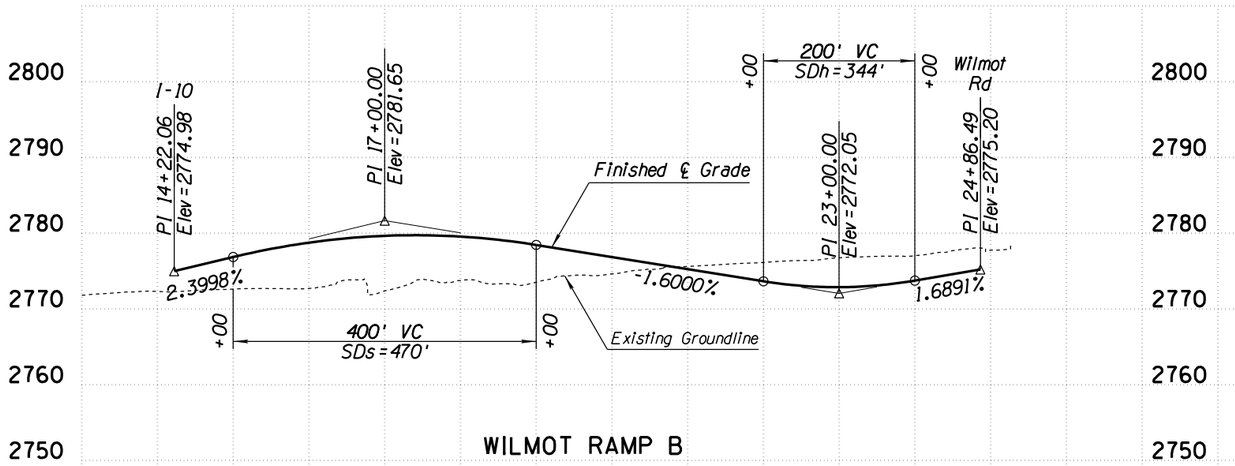

WILMOT RAMP B

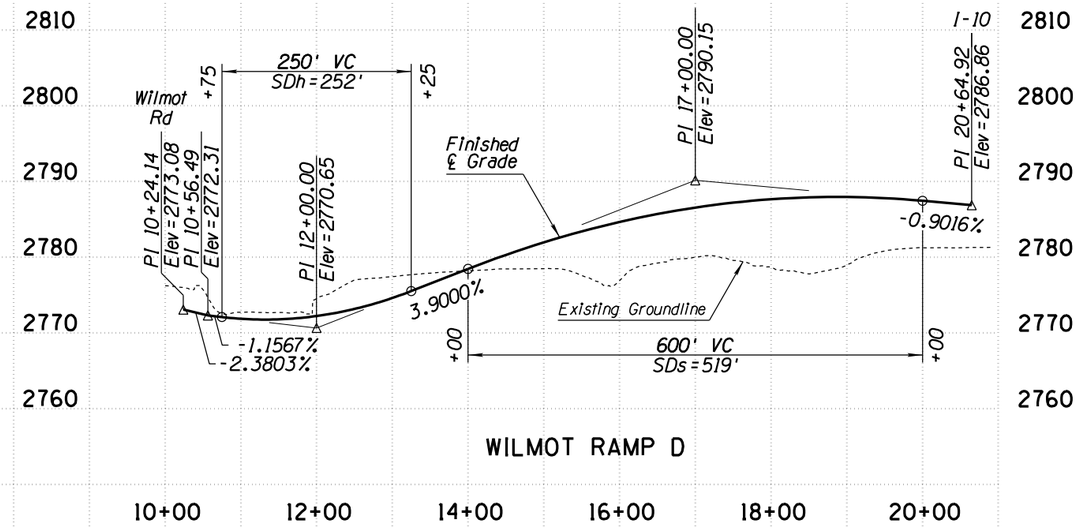

WILMOT RAMP D

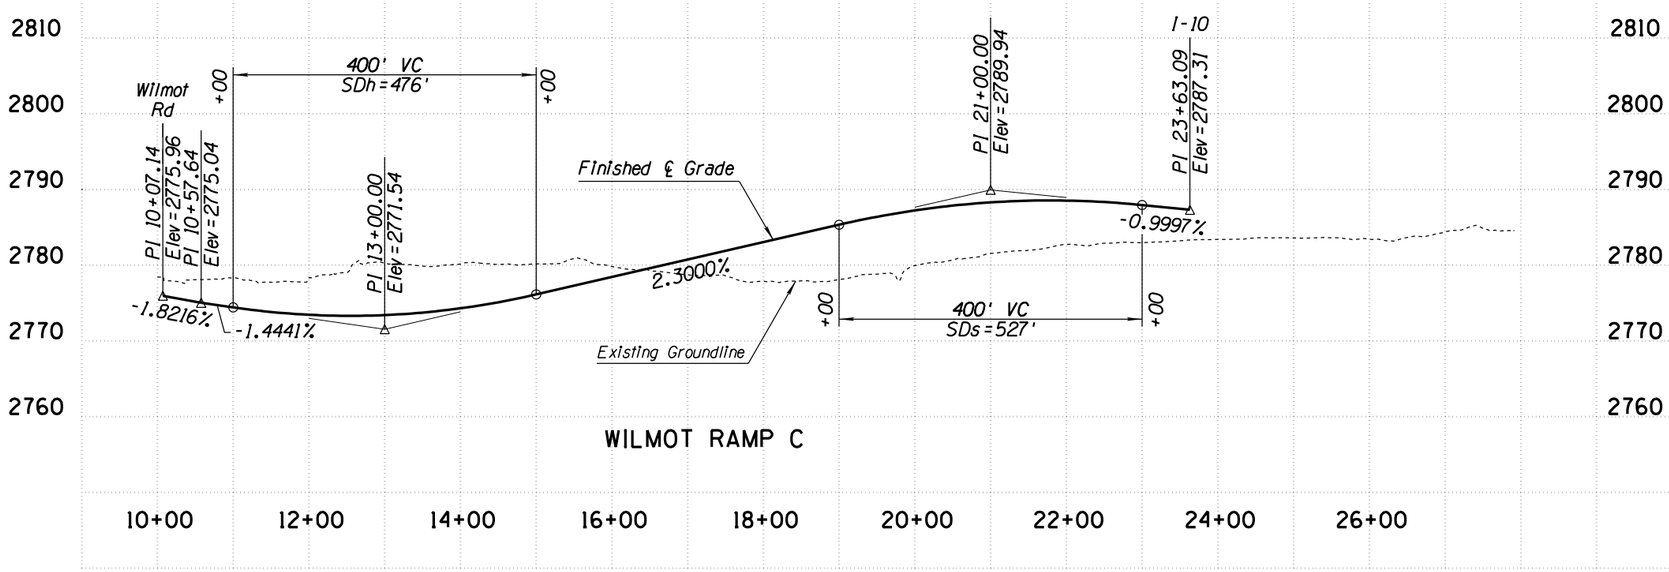

WILMOT RAMP C

APPENDIX L

	NAME	DATE
DESIGN	MKO/JBC	10-17
DRAWN	SR/JLM	10-17
CHECKED	PNB	12-17

JACOBS

ARIZONA DEPARTMENT OF TRANSPORTATION
INFRASTUCTURE DELIVERY & OPERATIONS DIVISION
ROADWAY DESIGN SERVICES

PROFILE SHEET
RAMPS ALT IV
WILMOT RAMP B, C AND D

PRELIMINARY NOT FOR CONSTRUCTION OR RECORDING

ROUTE	LOCATION
I-10	I-10 - JCT. I-19 TO KOLB ROAD SR 210 - GOLF LINKS ROAD TO I-10

SHEET PR-34

TRACS NO. H7825 01L | 010-E(210)S | ___ OF ___

SURVEY NO. | FINISHED PLANS- | REVISIONS- | LOCATION- | DATE-

F.H.W.A. REGION	STATE	PROJECT NO.	SHEET NO.	TOTAL SHEETS	RECORD DRAWING
9	ARIZ.	010-E(210)S	35	46	

010 PM 260

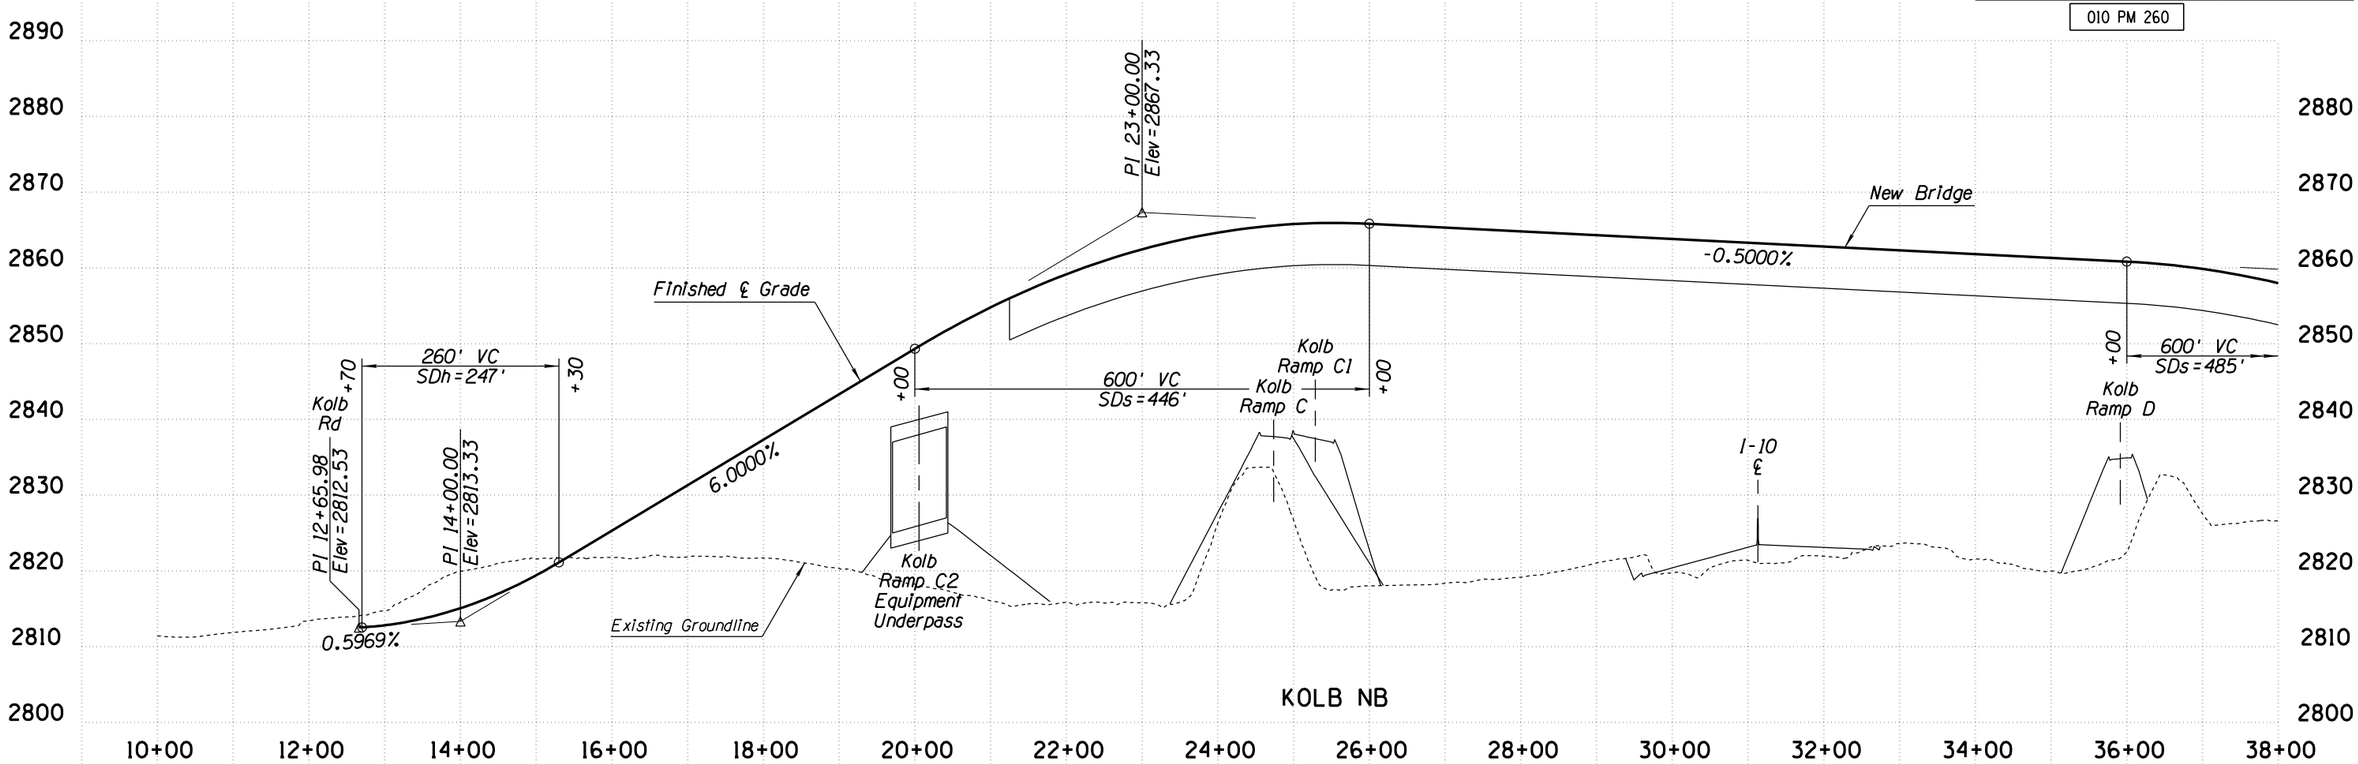

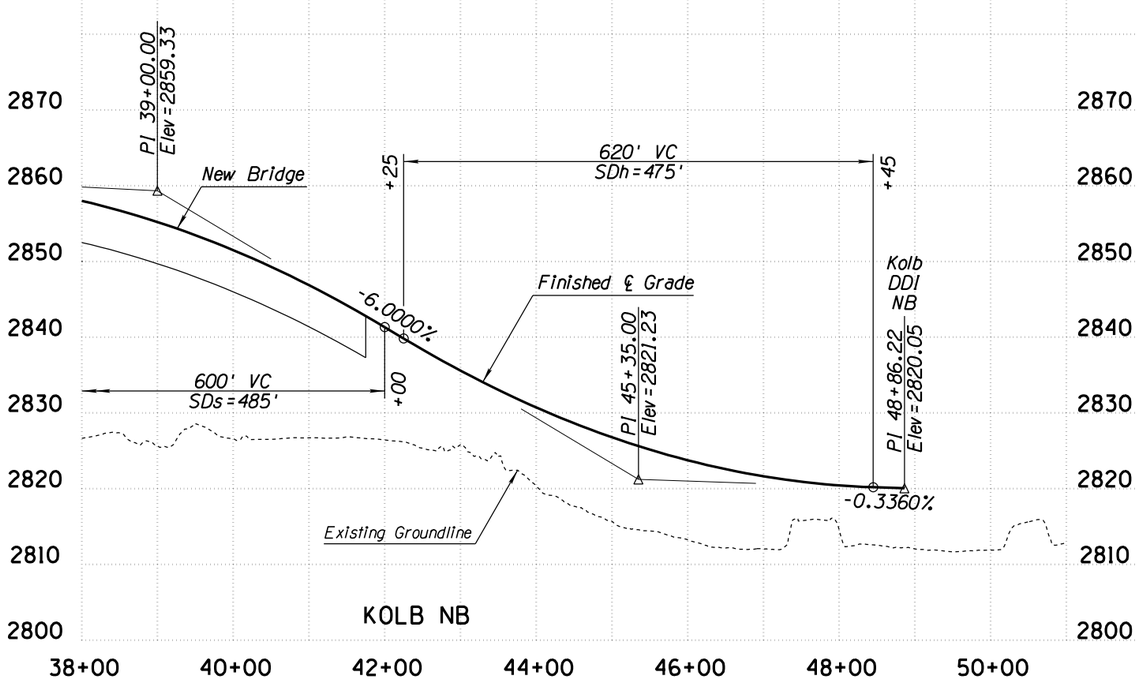

APPENDIX L

	NAME	DATE
DESIGN	MKO/JBC	10-17
DRAWN	SR/JLM	10-17
CHECKED	PNB	12-17

JACOBS

ARIZONA DEPARTMENT OF TRANSPORTATION
INFRASTUCTURE DELIVERY & OPERATIONS DIVISION
ROADWAY DESIGN SERVICES

PROFILE SHEET
RAMPS ALT IV
KOLB NB

PRELIMINARY
NOT FOR
CONSTRUCTION
OR RECORDING

ROUTE: I-10
LOCATION: I-10 - JCT. I-19 TO KOLB ROAD
SR 210 - GOLF LINKS ROAD TO I-10

SHEET PR-35

TRACS NO. H7825 01L | 010-E(210)S | ___ OF ___

SURVEY NO. | FINISHED PLANS | REVISIONS | LOCATION | DATE

3/18/2019 P:\W7X89402 I-10 DCR-EA\700 PROJTEC\710CIVIL\702ADGN\H7825v135.dgn

F.H.W.A. REGION	STATE	PROJECT NO.	SHEET NO.	TOTAL SHEETS	RECORD DRAWING
9	ARIZ.	010-E(210)S	36	46	

010 PM 260

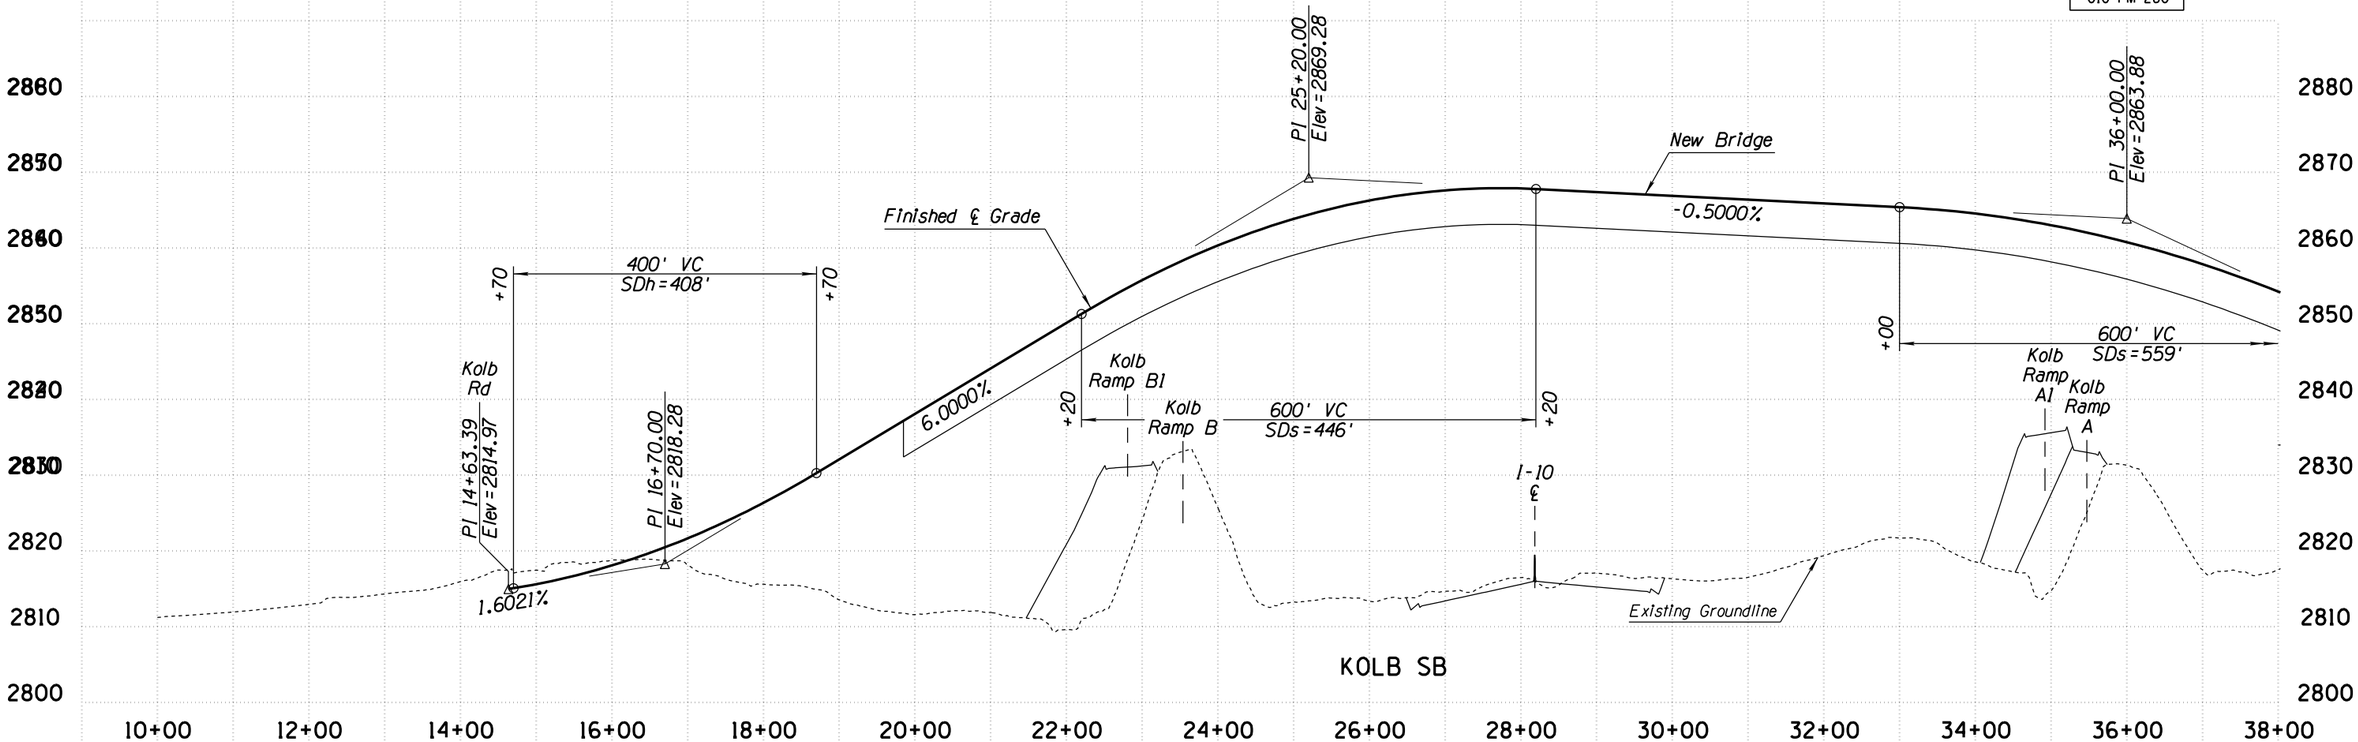

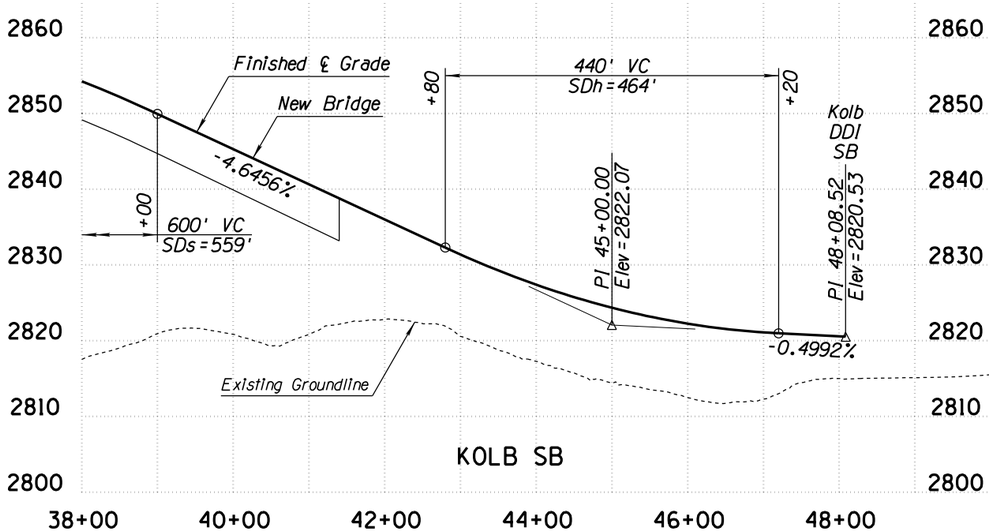

APPENDIX L

	NAME	DATE
DESIGN	MKO/JBC	10-17
DRAWN	SR/JLM	10-17
CHECKED	PNB	12-17

JACOBS

ARIZONA DEPARTMENT OF TRANSPORTATION
INFRASTUCTURE DELIVERY & OPERATIONS DIVISION
ROADWAY DESIGN SERVICES

PROFILE SHEET
RAMPS ALT IV
KOLB SB

PRELIMINARY
NOT FOR
CONSTRUCTION
OR RECORDING

ROUTE: I-10
LOCATION: I-10 - JCT. I-19 TO KOLB ROAD
SR 210 - GOLF LINKS ROAD TO I-10

SHEET PR-36

TRACS NO. H7825 01L | 010-E(210)S | ___ OF ___

SURVEY NO. | FINISHED PLANS | REVISIONS | LOCATION | DATE

3/18/2019 P:\W7X89402 I-10 DCR-EA\700 PROJTEC\710CIVIL\702ADGN\H7825v136.dgn

F.H.W.A. REGION	STATE	PROJECT NO.	SHEET NO.	TOTAL SHEETS	RECORD DRAWING
9	ARIZ.	010-E(210)S	37	46	

010 PM 260

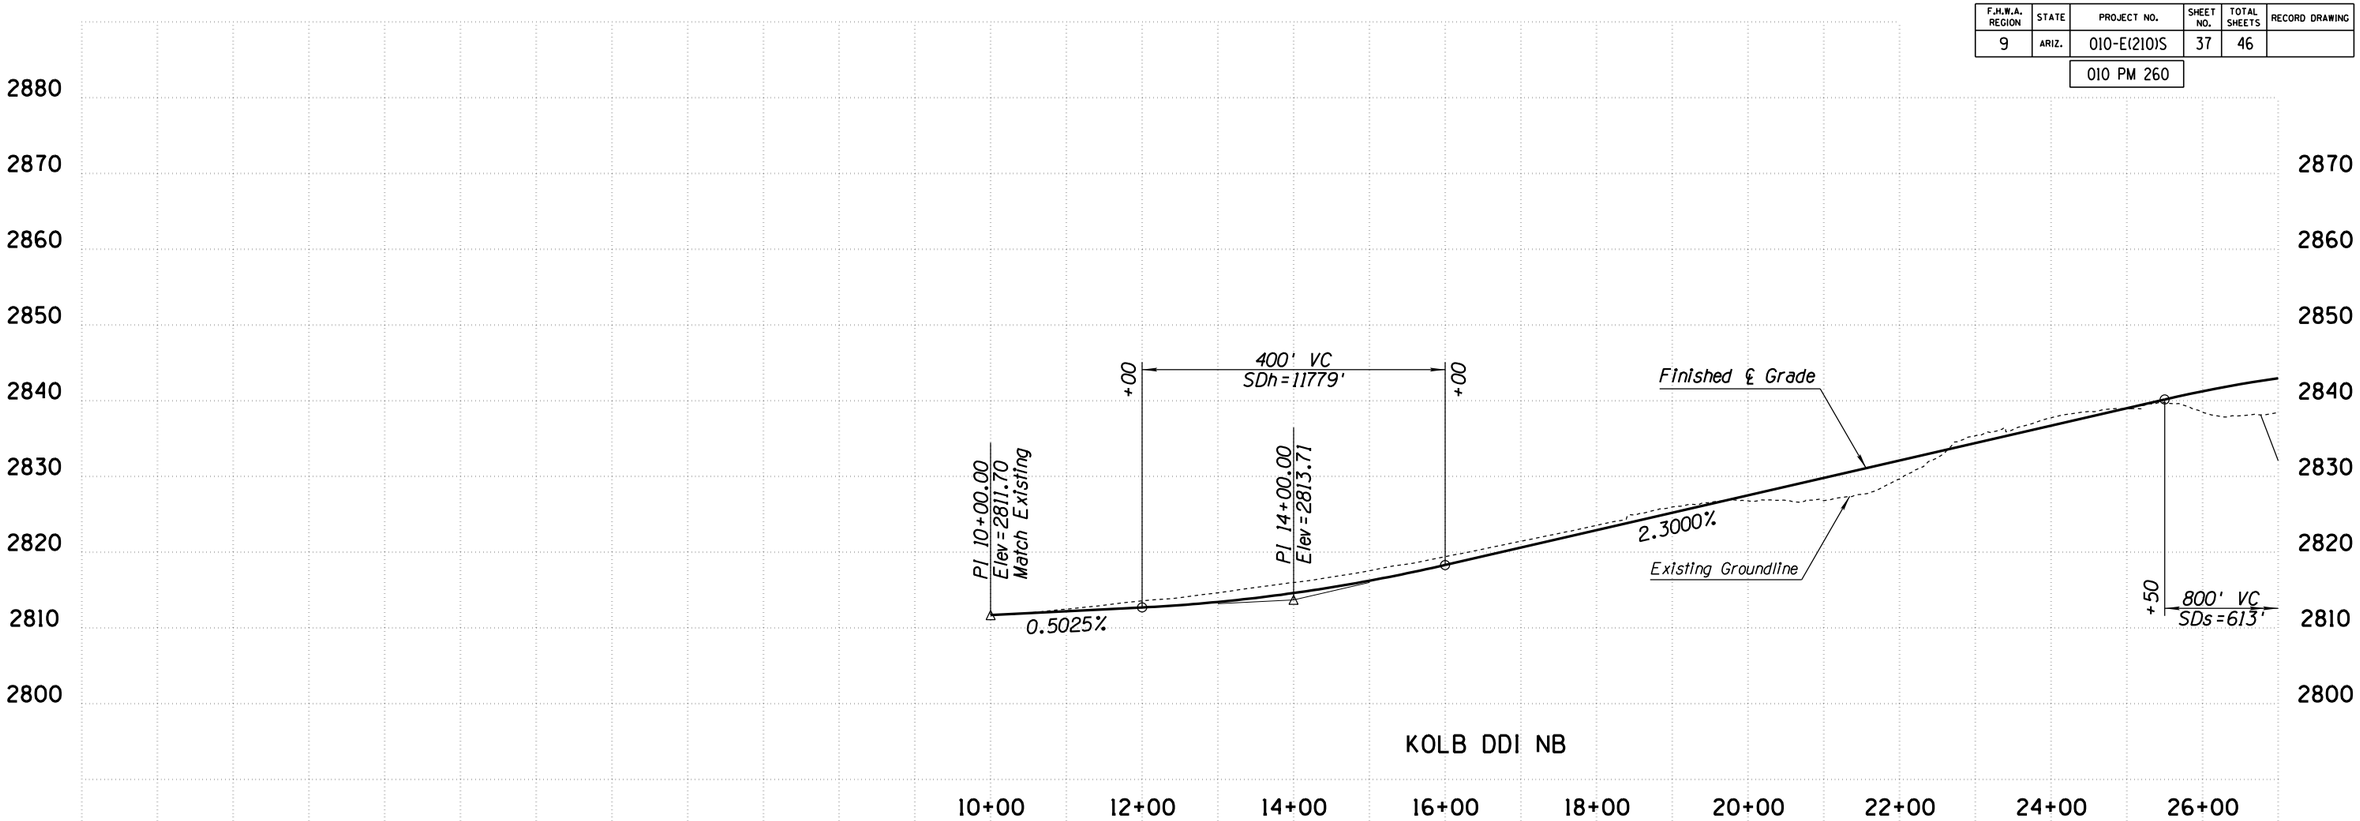

KOLB DDI NB

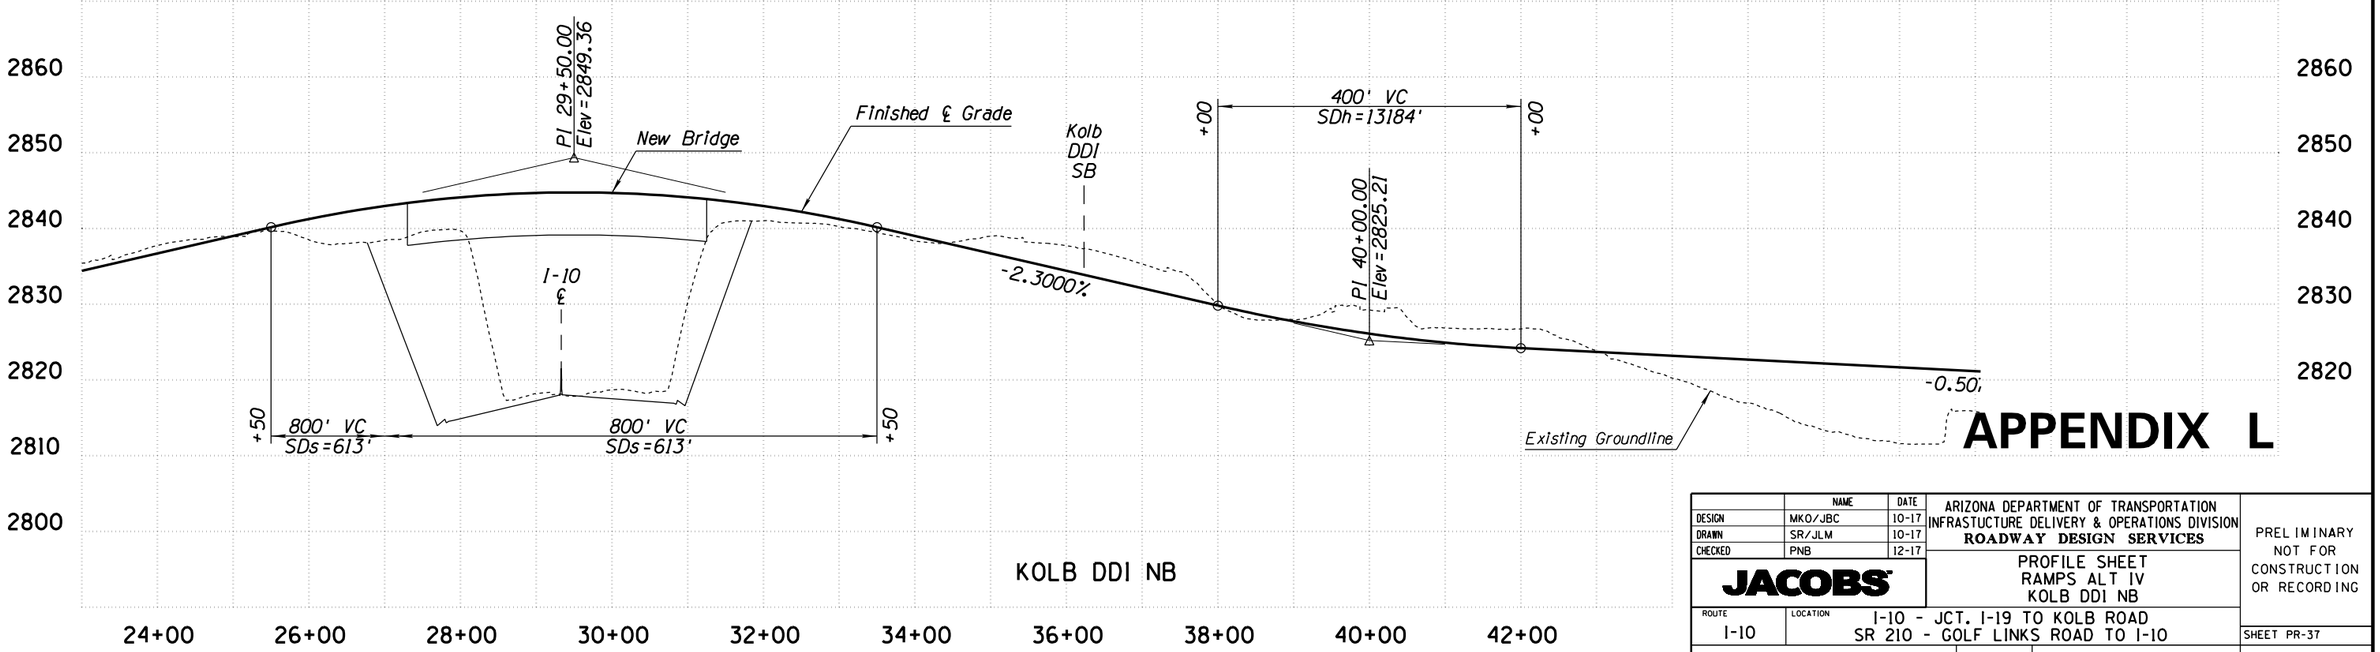

KOLB DDI NB

APPENDIX L

	NAME	DATE
DESIGN	MKO/JBC	10-17
DRAWN	SR/JLM	10-17
CHECKED	PNB	12-17

JACOBS

ARIZONA DEPARTMENT OF TRANSPORTATION
INFRASTUCTURE DELIVERY & OPERATIONS DIVISION
ROADWAY DESIGN SERVICES

PROFILE SHEET
RAMPS ALT IV
KOLB DDI NB

PRELIMINARY
NOT FOR
CONSTRUCTION
OR RECORDING

ROUTE	LOCATION
I-10	I-10 - JCT. I-19 TO KOLB ROAD SR 210 - GOLF LINKS ROAD TO I-10

SHEET PR-37

TRACS NO. H7825 01L | 010-E(210)S | ___ OF ___

SURVEY NO. | FINISHED PLANS- | REVISIONS- | LOCATION- | DATE-

F.H.W.A. REGION	STATE	PROJECT NO.	SHEET NO.	TOTAL SHEETS	RECORD DRAWING
9	ARIZ.	010-E(210)S	38	46	

010 PM 260

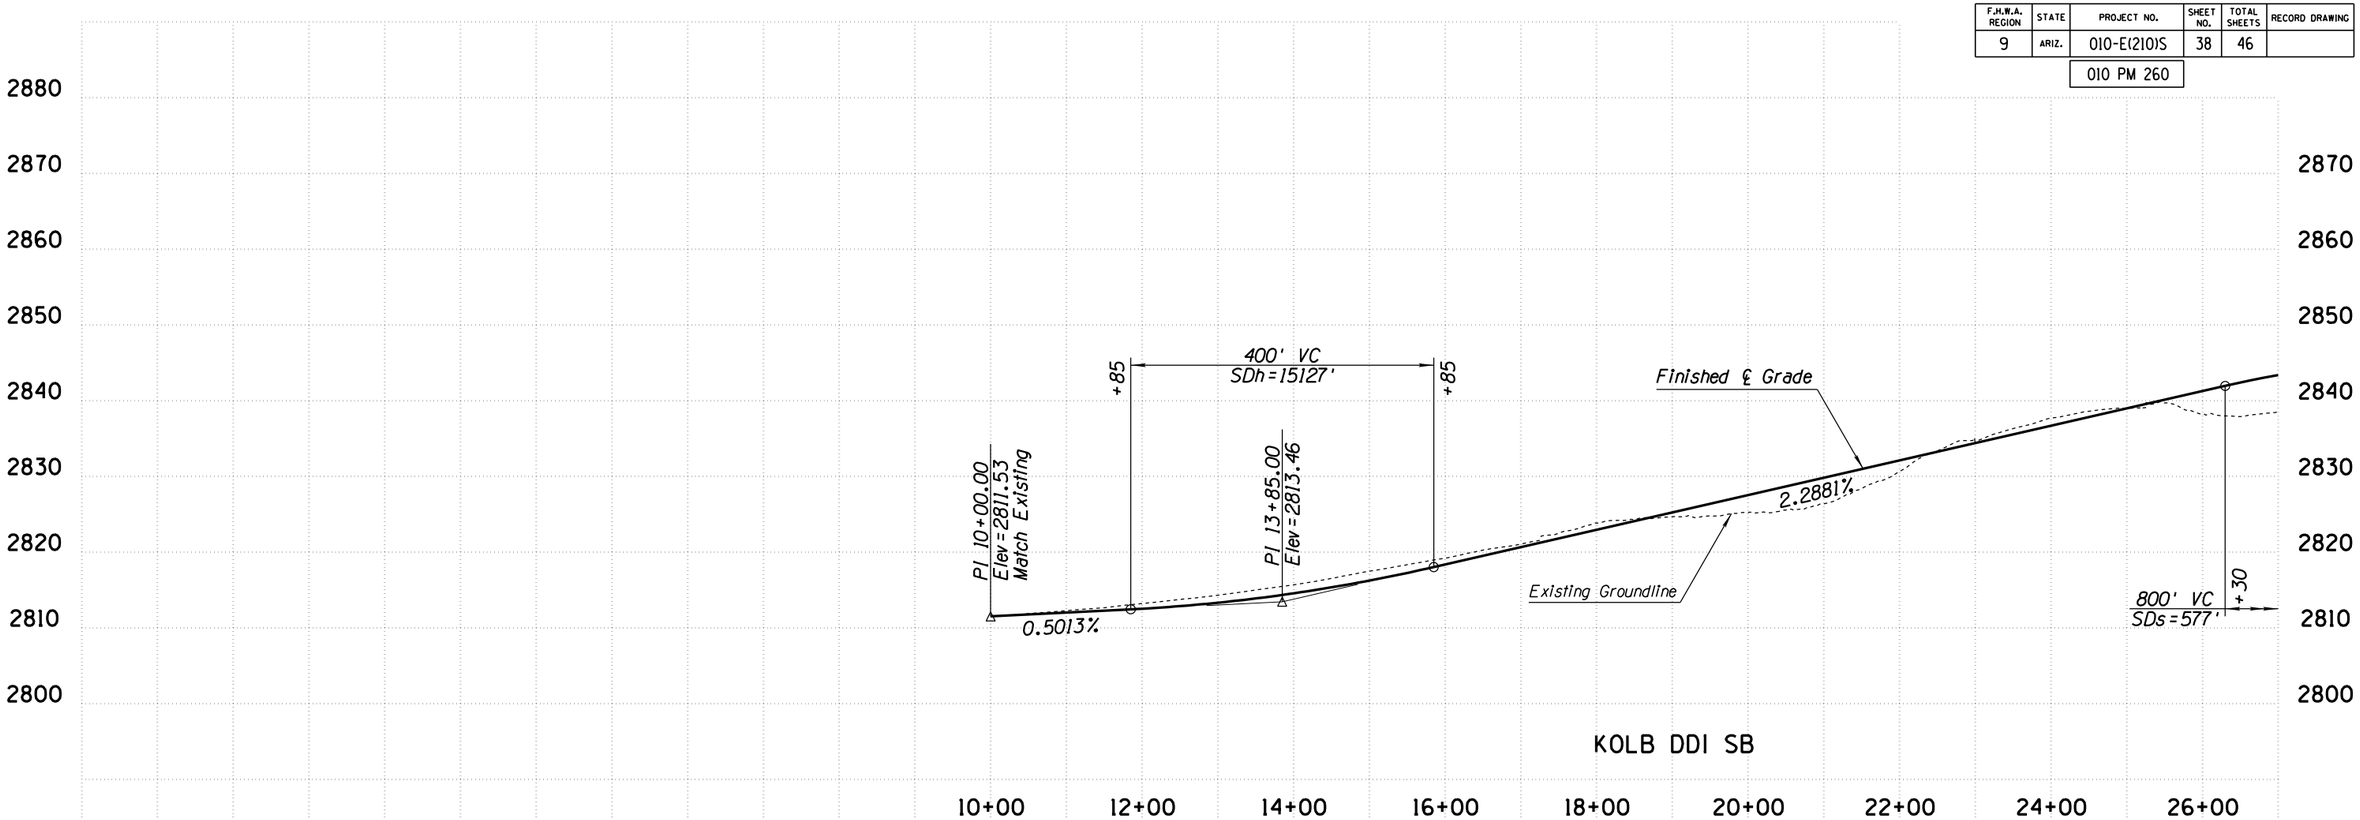

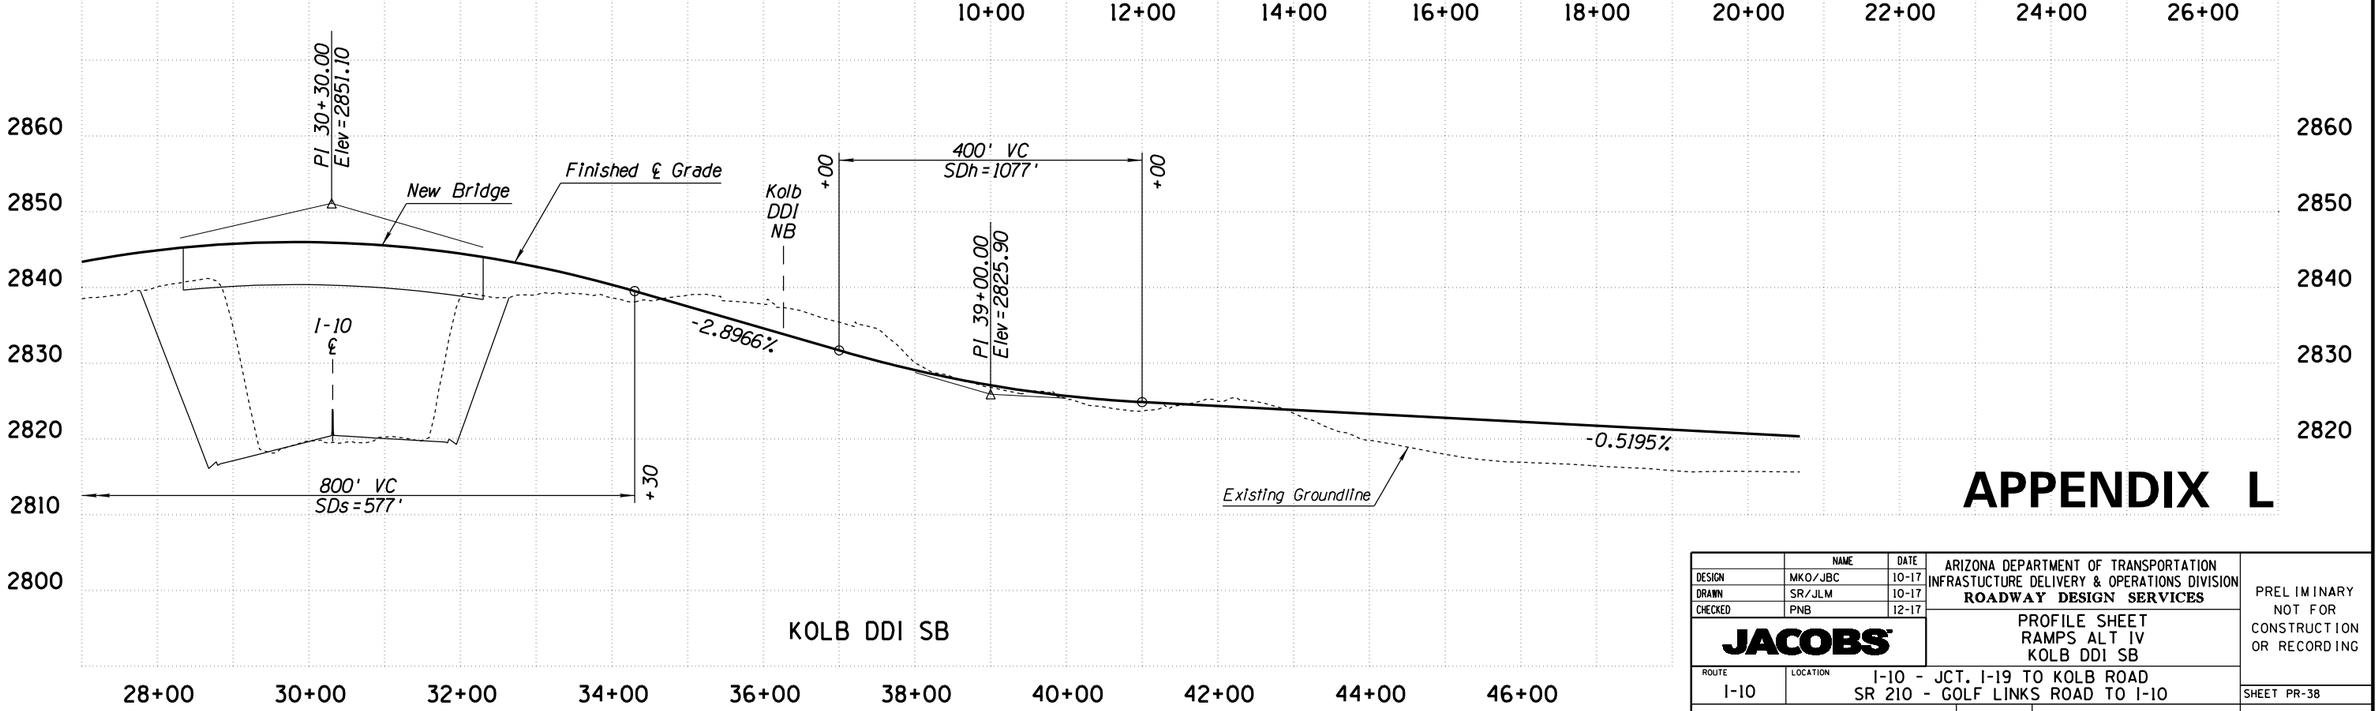

APPENDIX L

	NAME	DATE
DESIGN	MKO/JBC	10-17
DRAWN	SR/JLM	10-17
CHECKED	PNB	12-17

JACOBS

ARIZONA DEPARTMENT OF TRANSPORTATION
INFRASTUCTURE DELIVERY & OPERATIONS DIVISION
ROADWAY DESIGN SERVICES

PROFILE SHEET
RAMPS ALT IV
KOLB DDI SB

PRELIMINARY NOT FOR CONSTRUCTION OR RECORDING

ROUTE	LOCATION
I-10	I-10 - JCT. I-19 TO KOLB ROAD SR 210 - GOLF LINKS ROAD TO I-10

SHEET PR-38

TRACS NO. H7825 01L | 010-E(210)S | ___ OF ___

SURVEY NO. | FINISHED PLANS- | REVISIONS- | LOCATION- | DATE-

F.H.W.A. REGION	STATE	PROJECT NO.	SHEET NO.	TOTAL SHEETS	RECORD DRAWING
9	ARIZ.	010-E(210)S	39	46	
		010 PM 260			

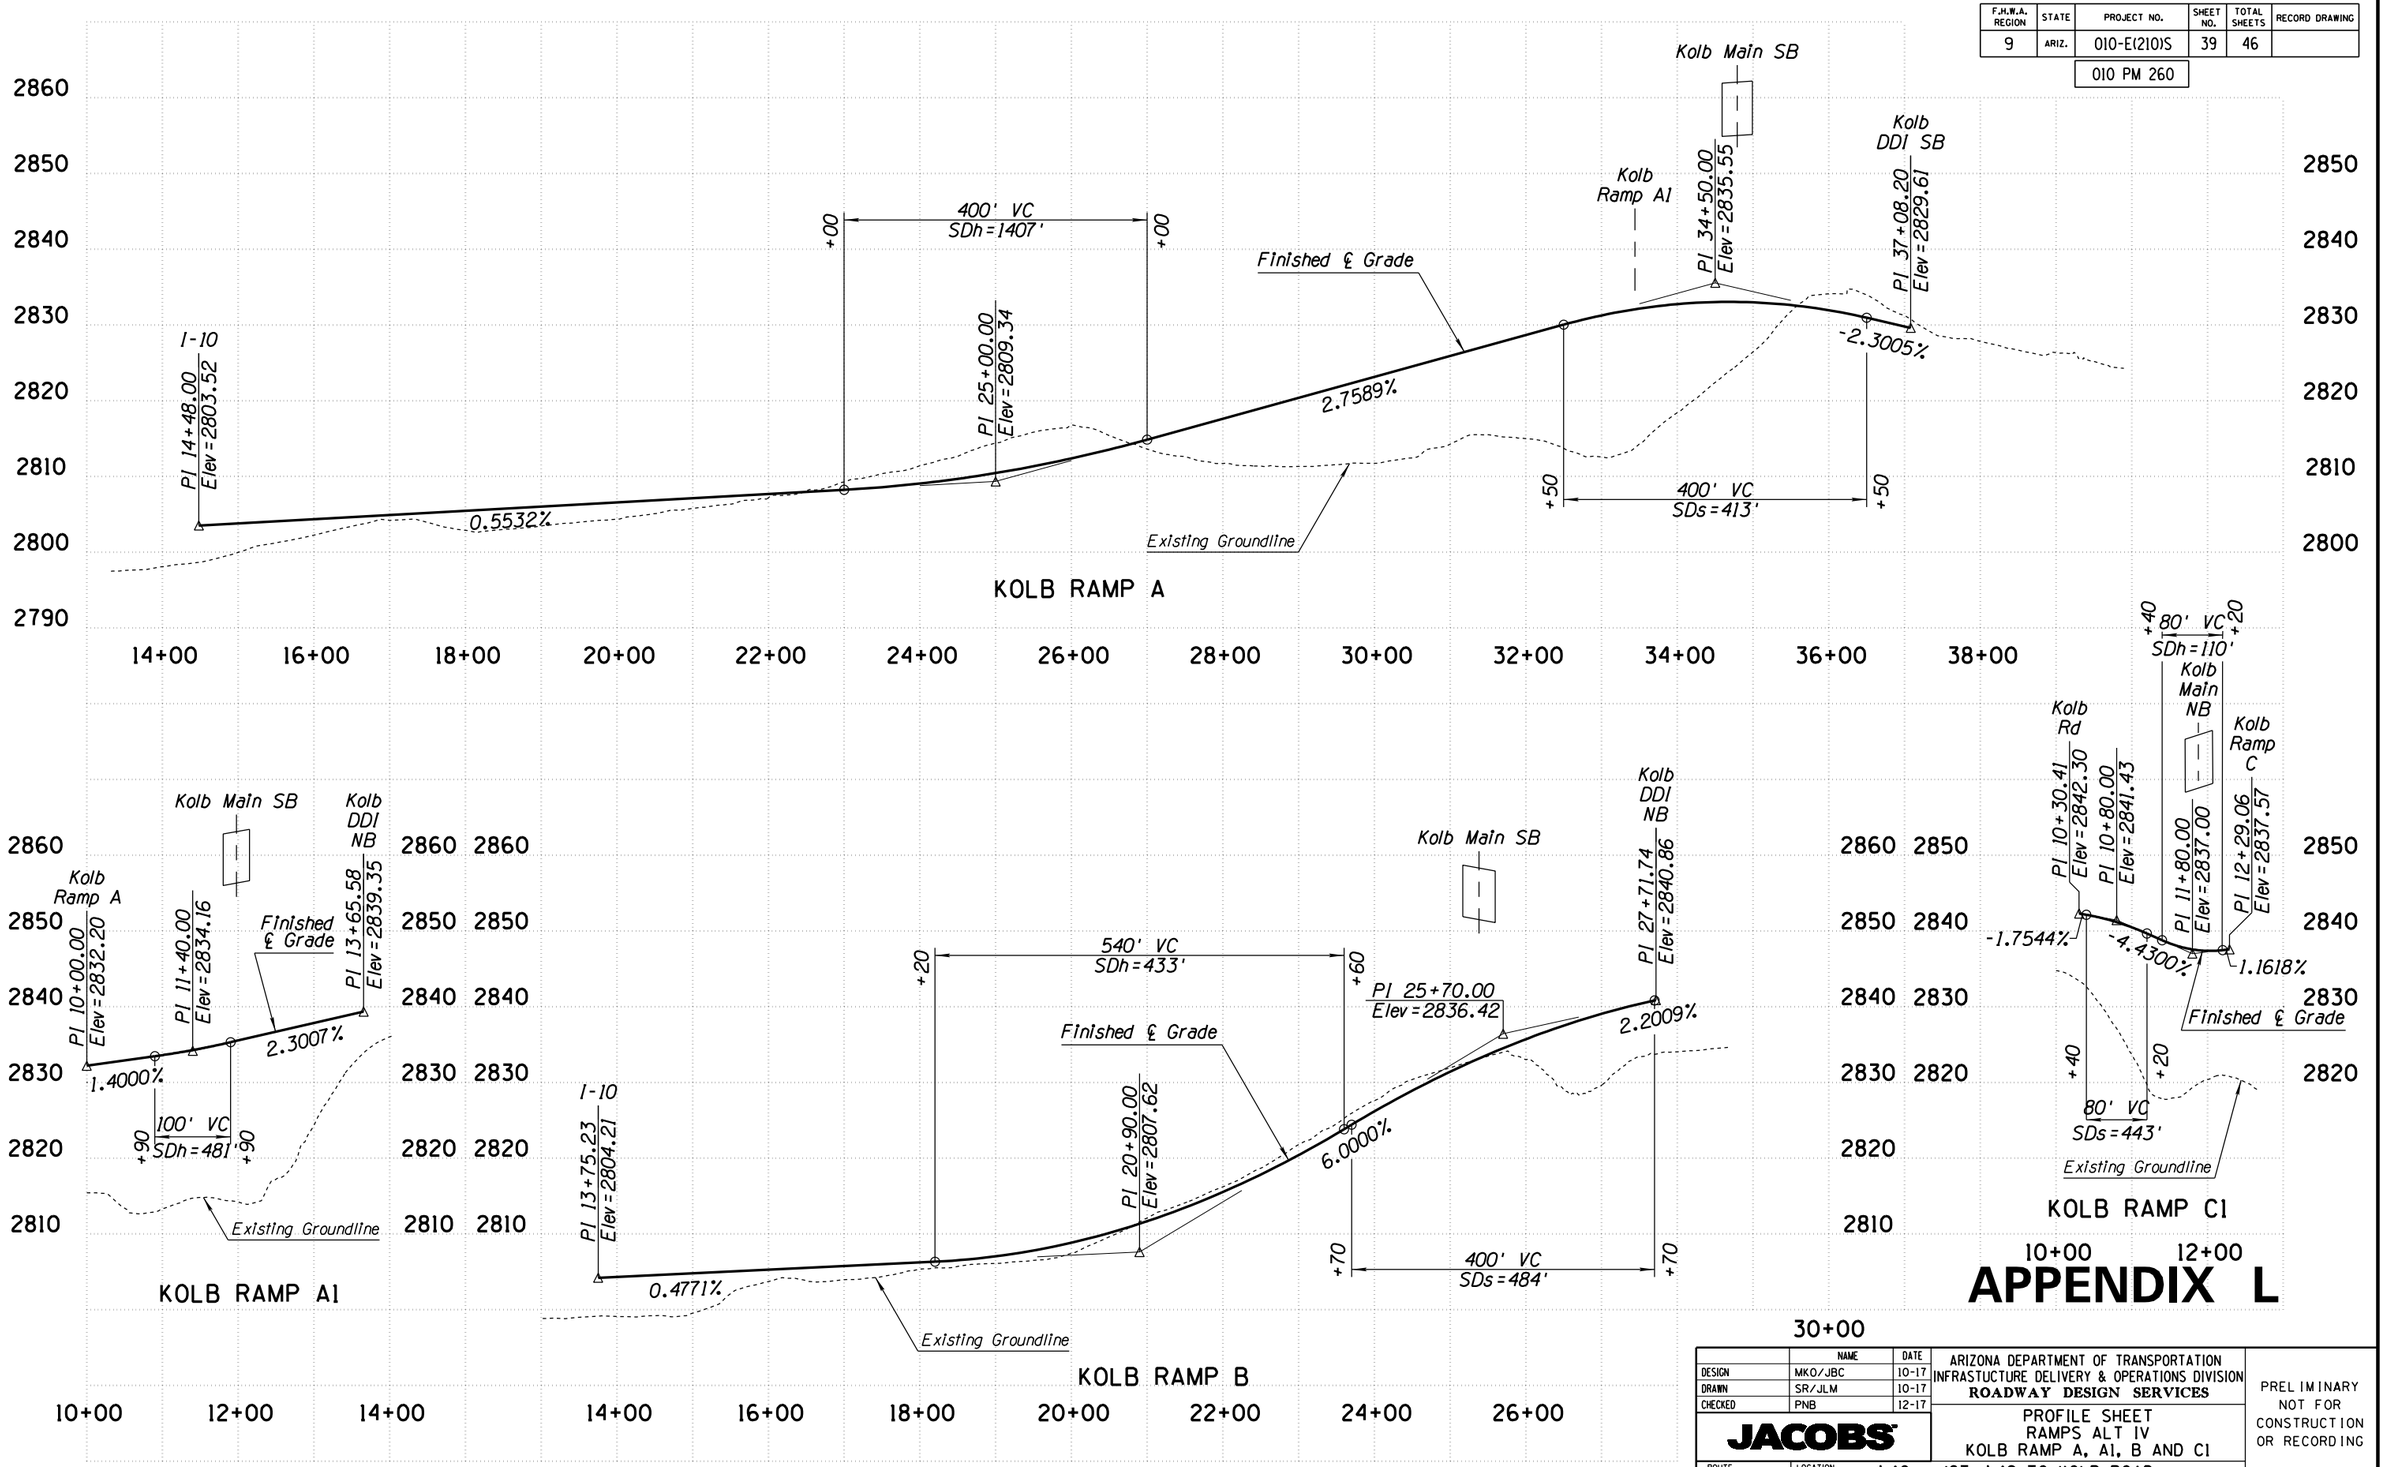

APPENDIX L

	NAME	DATE
DESIGN	MKO/JBC	10-17
DRAWN	SR/JLM	10-17
CHECKED	PNB	12-17

JACOBS

ARIZONA DEPARTMENT OF TRANSPORTATION
INFRASTUCTURE DELIVERY & OPERATIONS DIVISION
ROADWAY DESIGN SERVICES

PROFILE SHEET
RAMPS ALT IV
KOLB RAMP A, A1, B AND C1

PRELIMINARY
NOT FOR
CONSTRUCTION
OR RECORDING

ROUTE: I-10
LOCATION: I-10 - JCT. I-19 TO KOLB ROAD
SR 210 - GOLF LINKS ROAD TO I-10

SHEET PR-39

TRACS NO. H7825 01L | 010-E(210)S | ___ OF ___

SURVEY NO. | FINISHED PLANS | REVISIONS | LOCATION | DATE

3/18/2019 P:\W7X89402 I-10 DCR-EA\700 PROJTEC\710CIVIL\702ADGN\H7825v139.dgn

F.H.W.A. REGION	STATE	PROJECT NO.	SHEET NO.	TOTAL SHEETS	RECORD DRAWING
9	ARIZ.	010-E(210)S	40	46	

010 PM 260

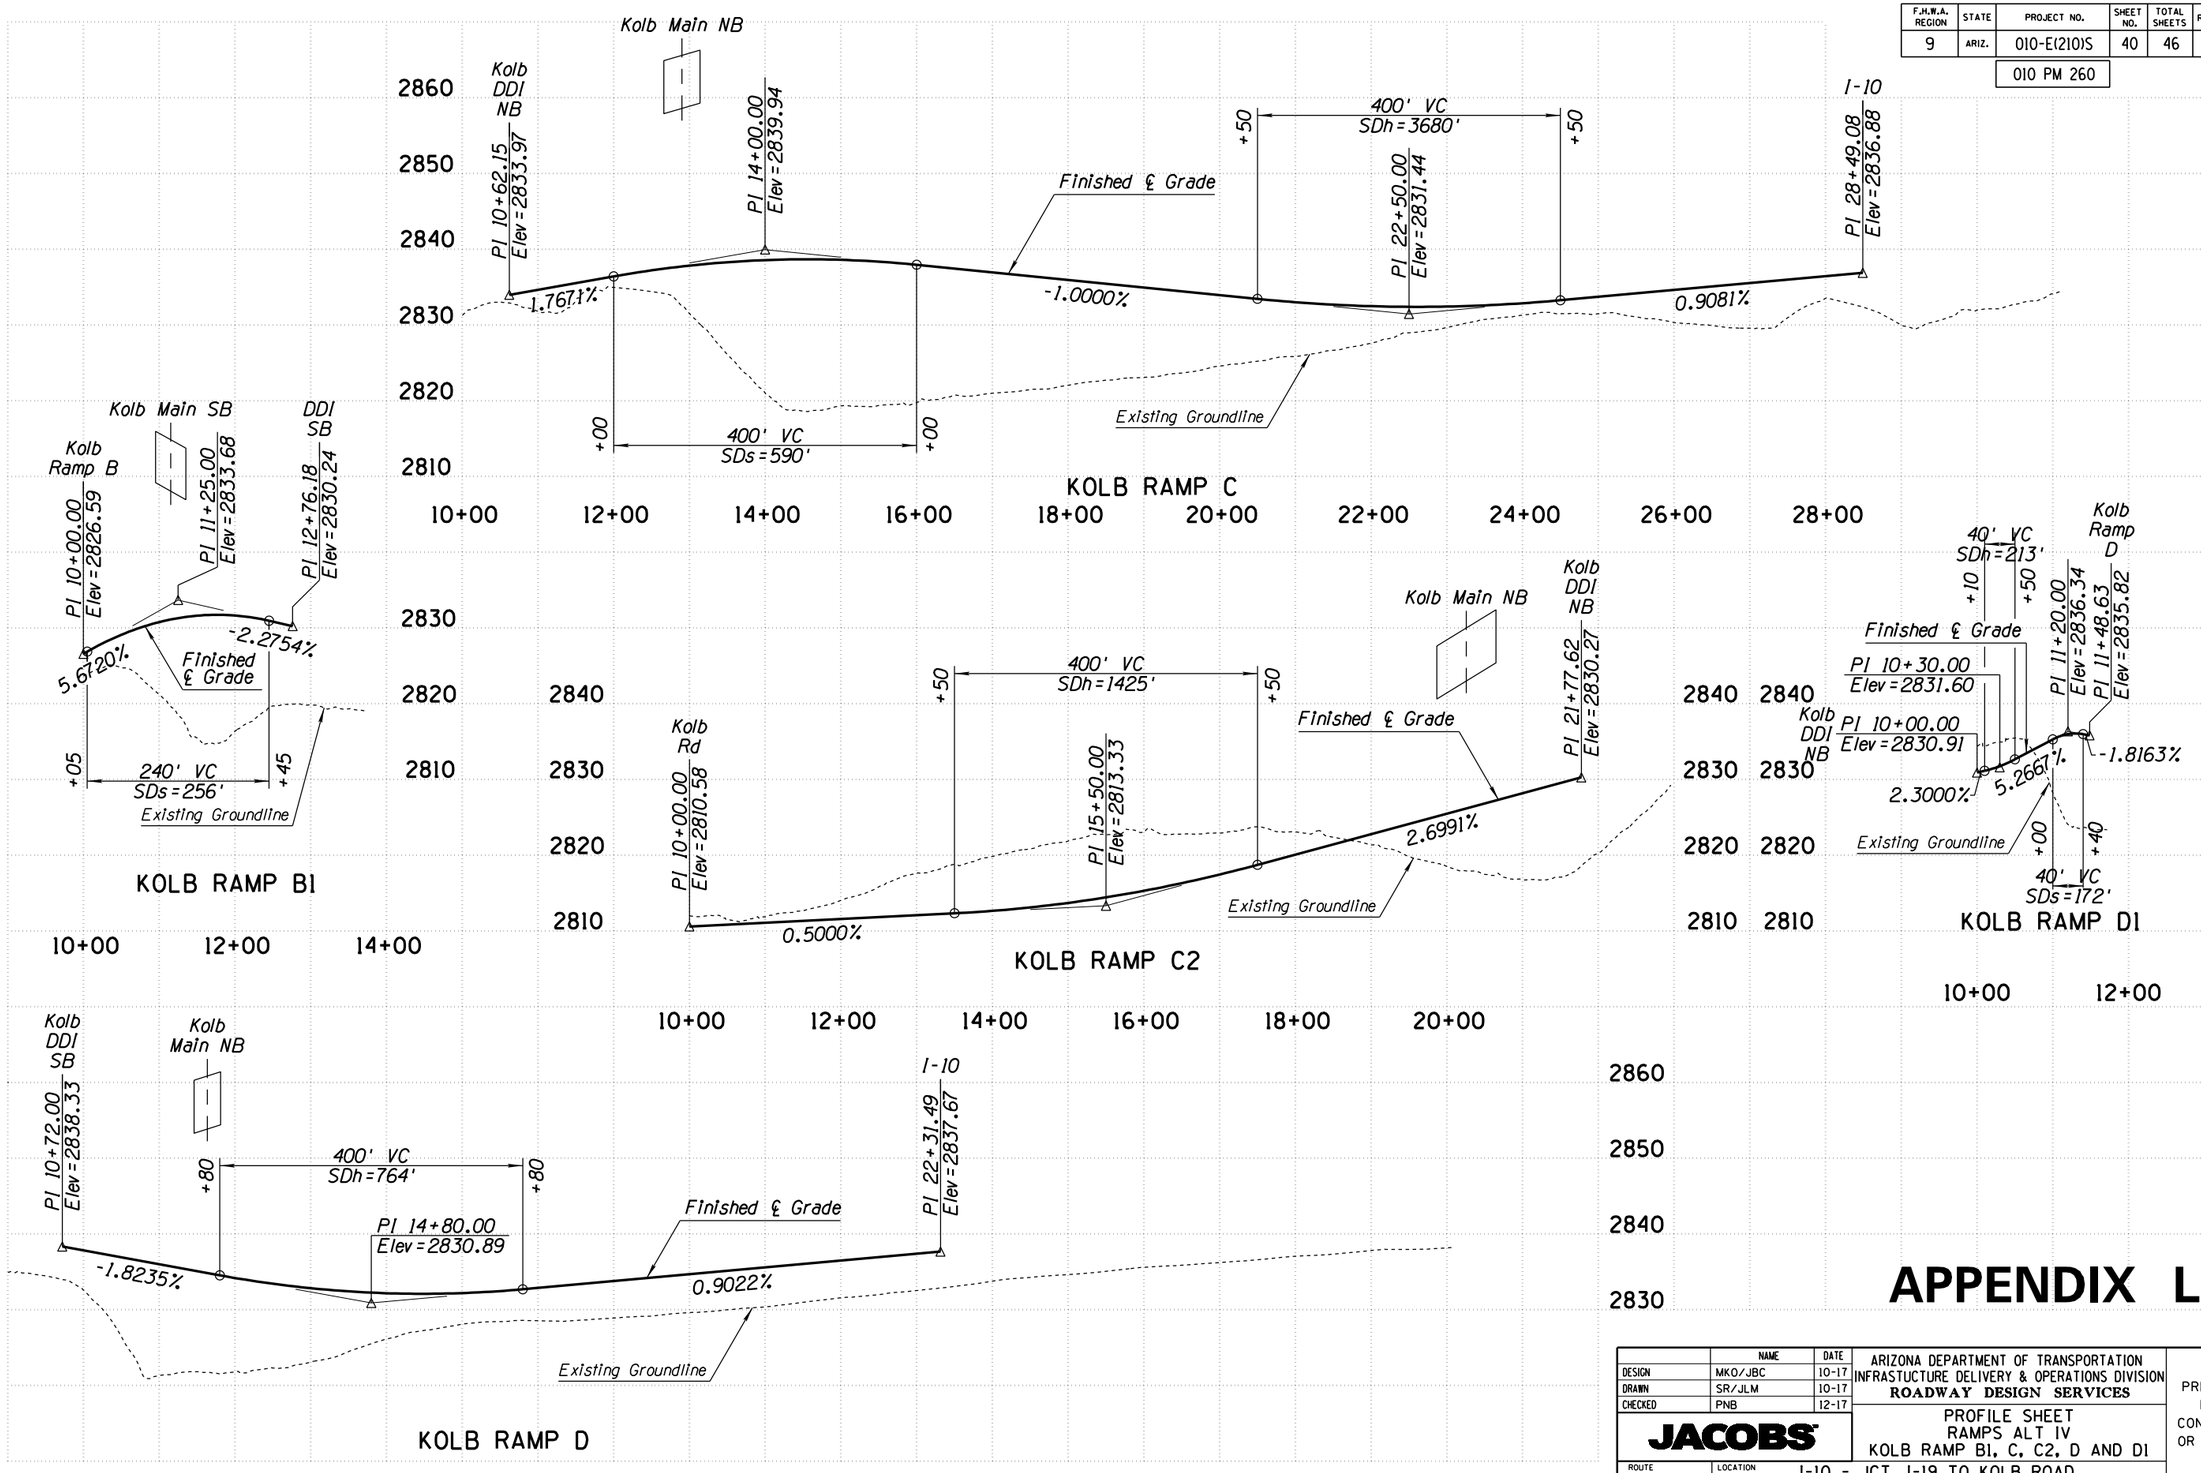

APPENDIX L

	NAME	DATE
DESIGN	MKO/JBC	10-17
DRAWN	SR/JLM	10-17
CHECKED	PNB	12-17

JACOBS

ARIZONA DEPARTMENT OF TRANSPORTATION
INFRASTUCTURE DELIVERY & OPERATIONS DIVISION
ROADWAY DESIGN SERVICES

PROFILE SHEET
RAMPS ALT IV
KOLB RAMP B1, C, C2, D AND D1

PRELIMINARY NOT FOR CONSTRUCTION OR RECORDING

ROUTE: I-10
LOCATION: I-10 - JCT. I-19 TO KOLB ROAD
SR 210 - GOLF LINKS ROAD TO I-10

SHEET PR-40

TRACS NO. H7825 01L | 010-E(210)S | ___ OF ___

SURVEY NO. | FINISHED PLANS | REVISIONS | LOCATION | DATE

3/18/2019 P:\W7X89402 I-10 DCR-EA\700 PROJTEC\710CIVIL\702ADGN\H7825v140.dgn

F.H.W.A. REGION	STATE	PROJECT NO.	SHEET NO.	TOTAL SHEETS	RECORD DRAWING
9	ARIZ.	010-E(210)S	41	46	

010 PM 260

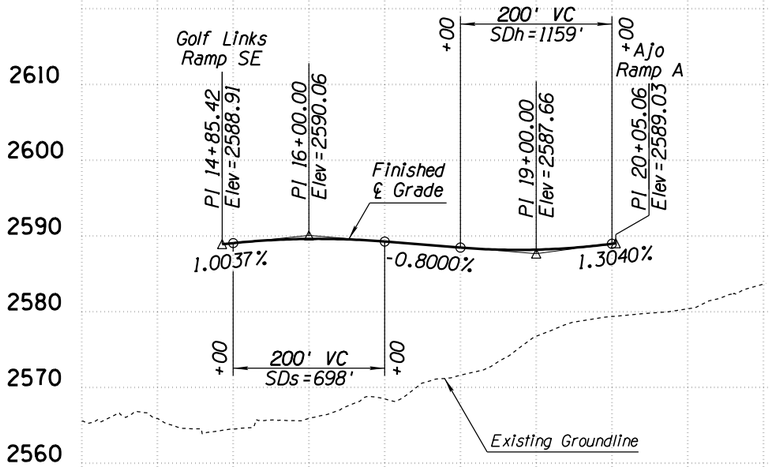

GL SE TO AJO RAMP A

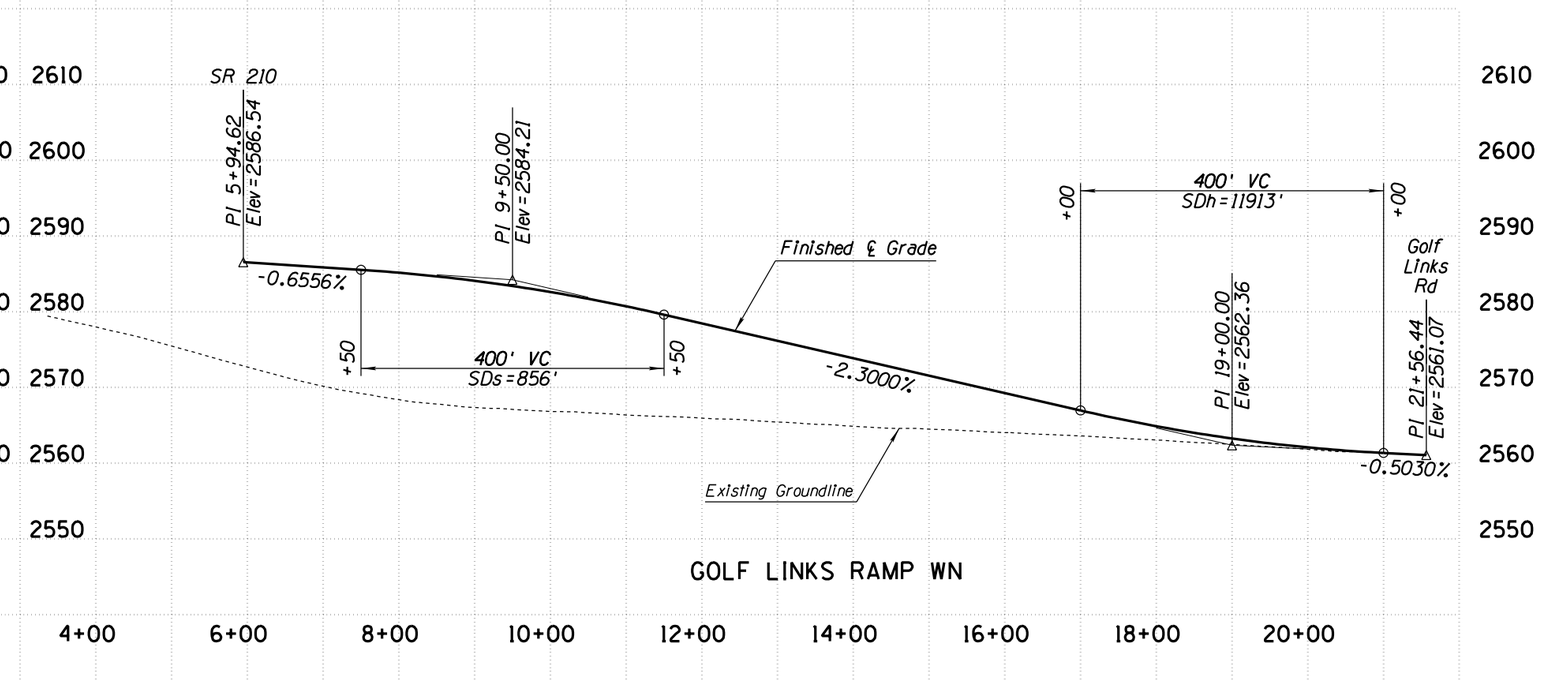

GOLF LINKS RAMP WN

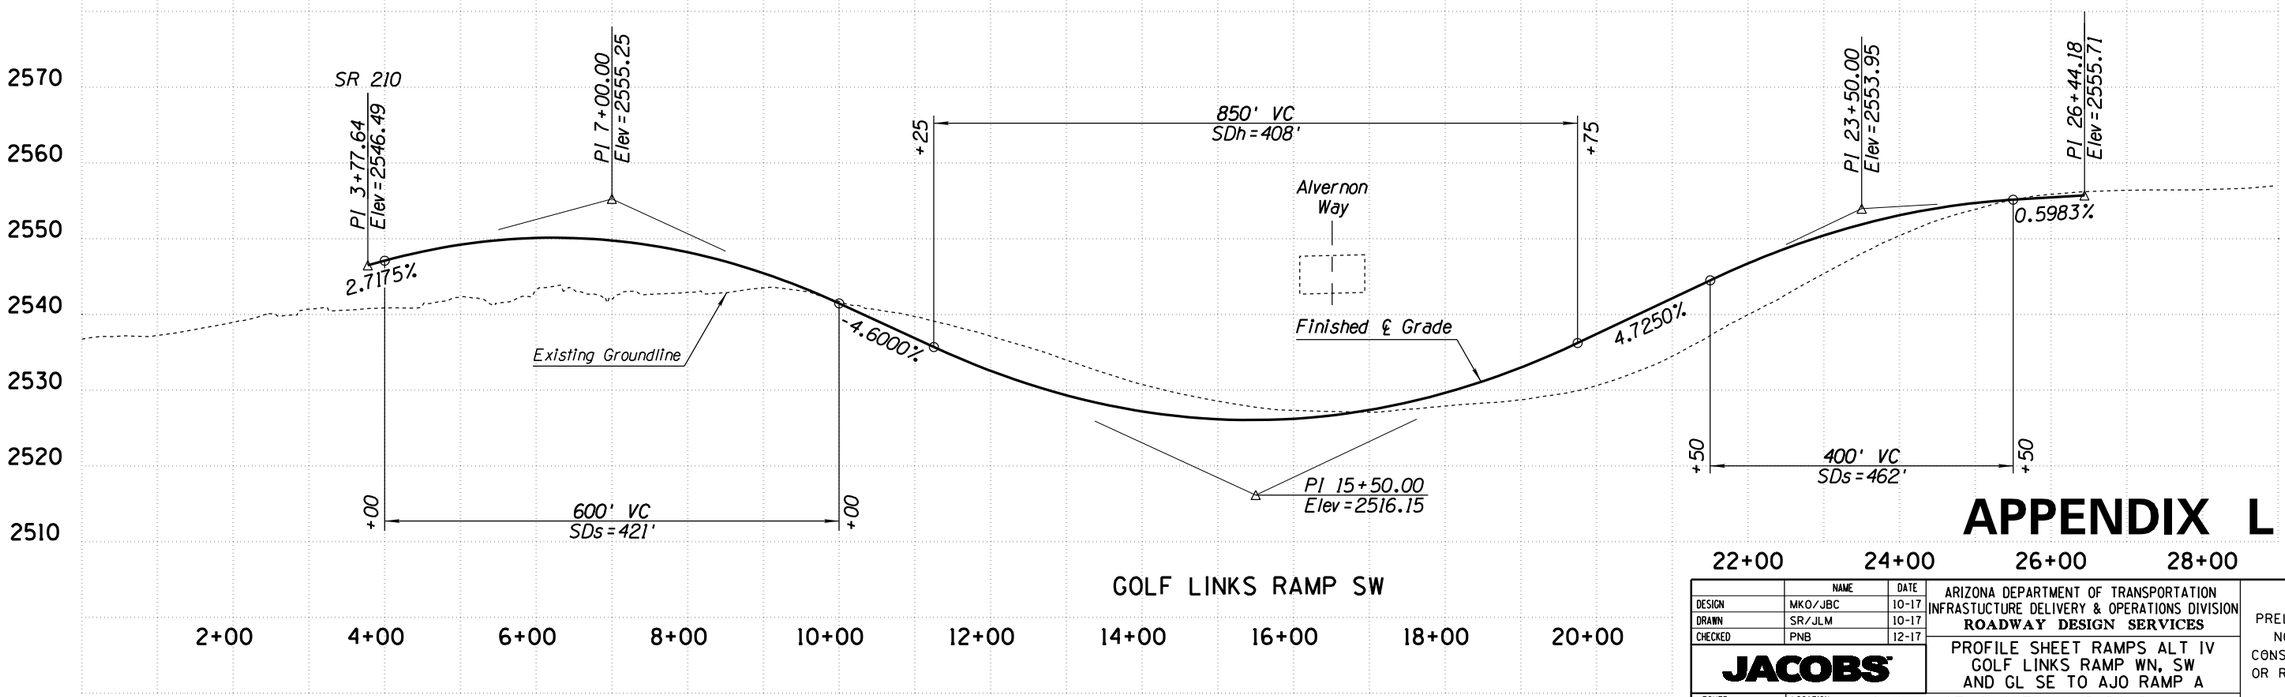

GOLF LINKS RAMP SW

APPENDIX L

	NAME	DATE
DESIGN	MKO/JBC	10-17
DRAWN	SR/JLM	10-17
CHECKED	PNB	12-17

JACOBS

ARIZONA DEPARTMENT OF TRANSPORTATION
INFRASTUCTURE DELIVERY & OPERATIONS DIVISION
ROADWAY DESIGN SERVICES

PROFILE SHEET RAMPS ALT IV
GOLF LINKS RAMP WN, SW
AND GL SE TO AJO RAMP A

PRELIMINARY
NOT FOR
CONSTRUCTION
OR RECORDING

ROUTE: SR 210
LOCATION: I-10 - JCT. I-19 TO KOLB ROAD
SR 210 - GOLF LINKS ROAD TO I-10

SHEET PR-41

TRACS NO. H7825 01L | 010-E(210)S | ___ OF ___

SURVEY NO. | FINISHED PLANS- | REVISIONS- | LOCATION- | DATE-

3/18/2019 P:\W7X89402 I-10 DCR-EA\700 PROJTEC\710CIVIL\702ADGN\H7825v141.dgn

F.H.W.A. REGION	STATE	PROJECT NO.	SHEET NO.	TOTAL SHEETS	RECORD DRAWING
9	ARIZ.	010-E(210)S	42	46	

010 PM 260

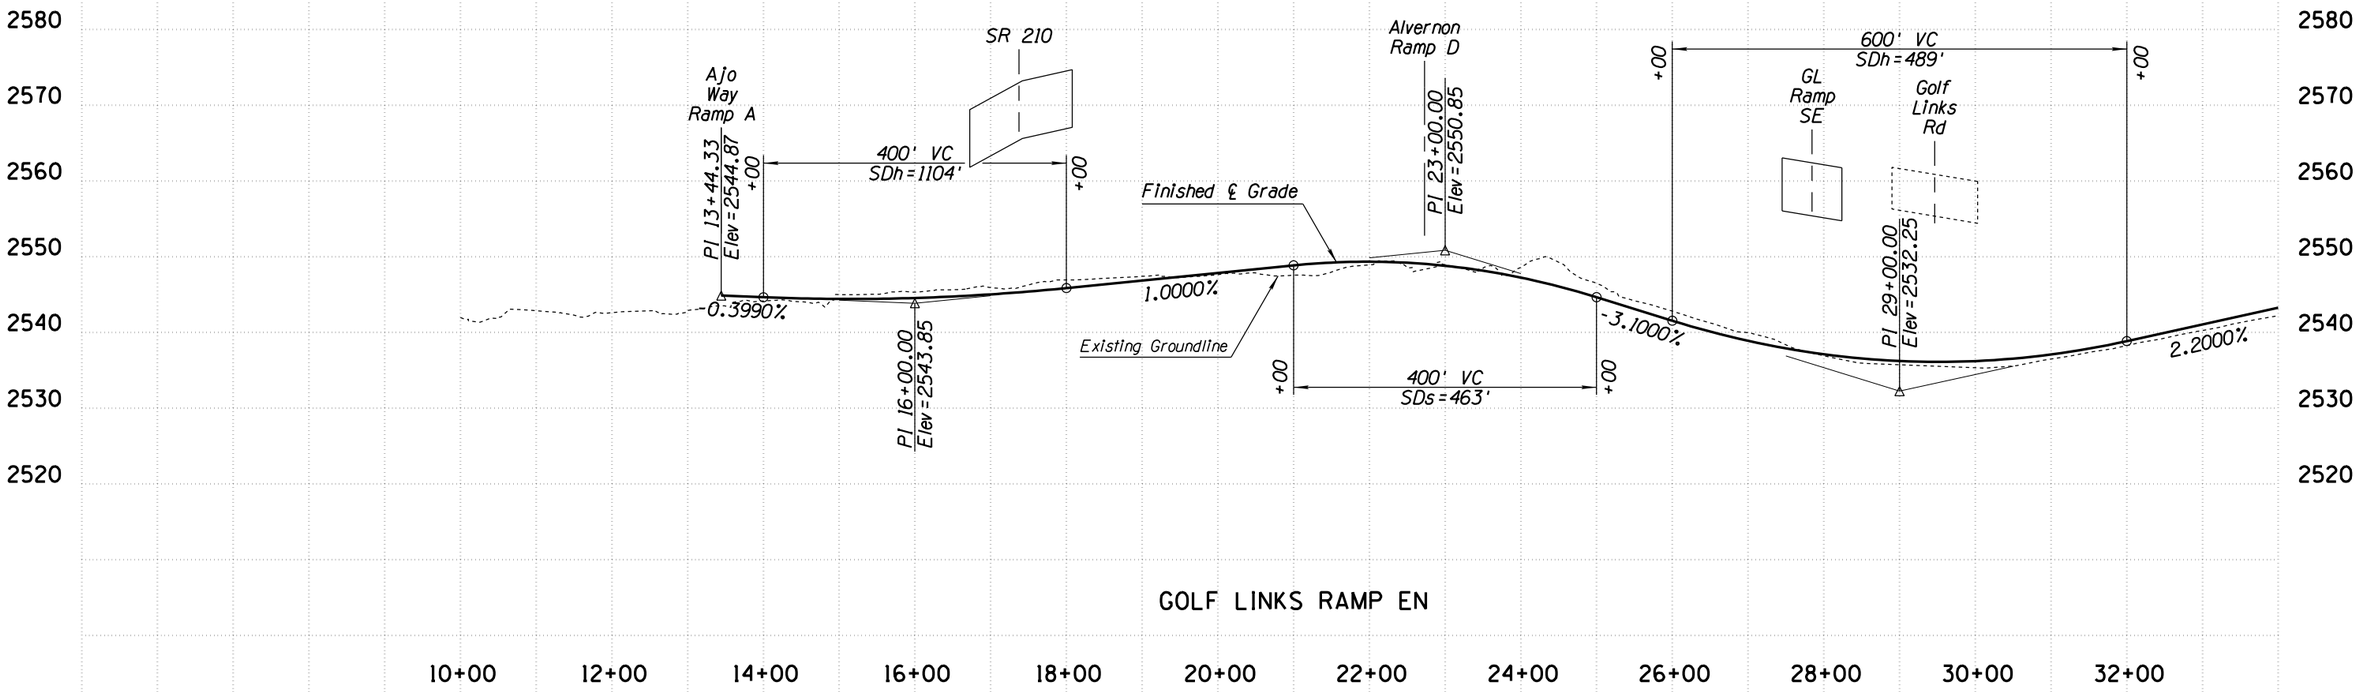

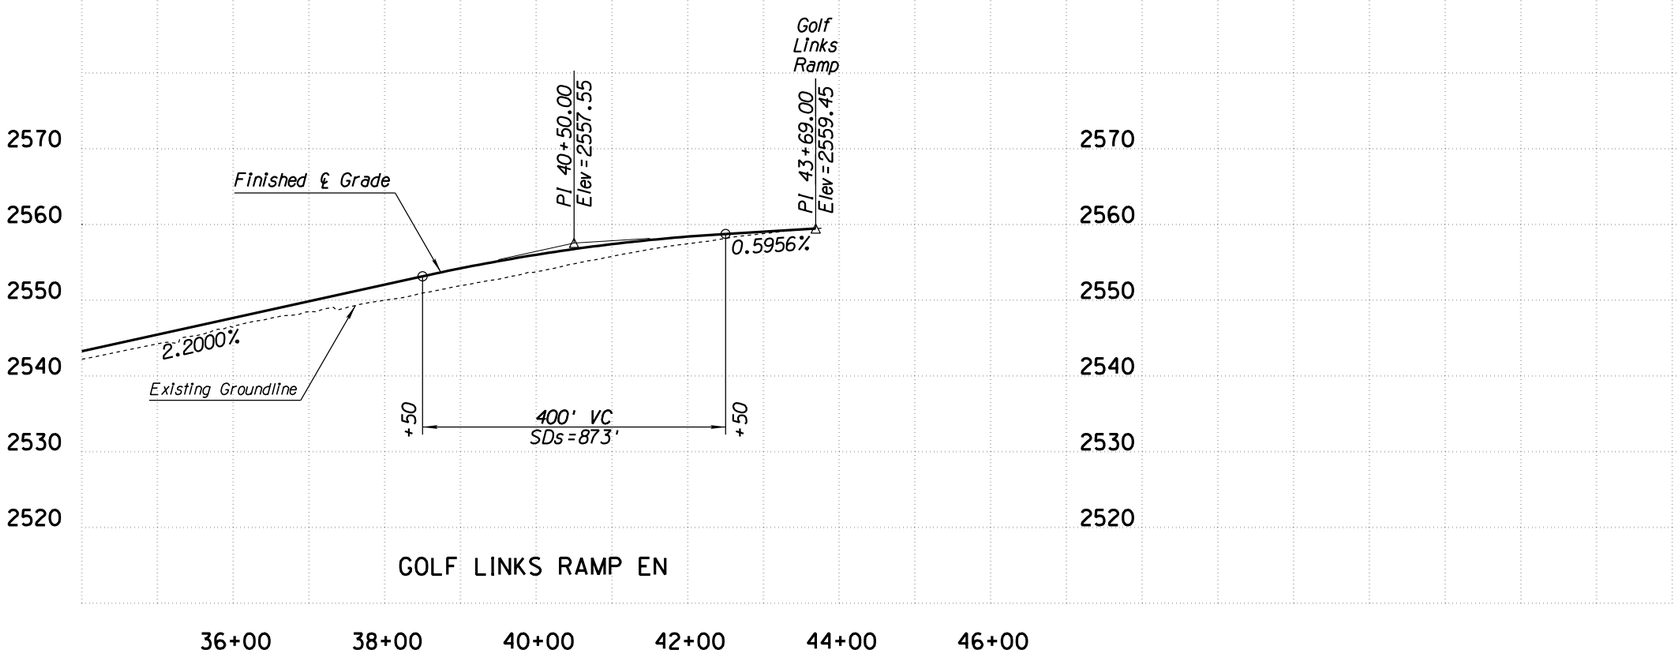

APPENDIX L

	NAME	DATE
DESIGN	MKO/JBC	10-17
DRAWN	SR/JLM	10-17
CHECKED	PNB	12-17

JACOBS

ARIZONA DEPARTMENT OF TRANSPORTATION
INFRASTUCTURE DELIVERY & OPERATIONS DIVISION
ROADWAY DESIGN SERVICES

PROFILE SHEET
RAMPS ALT IV
GOLF LINKS RAMP EN

PRELIMINARY NOT FOR CONSTRUCTION OR RECORDING

ROUTE: SR 210
LOCATION: I-10 - JCT. I-19 TO KOLB ROAD
SR 210 - GOLF LINKS ROAD TO I-10

SHEET PR-42

TRACS NO. H7825 01L | 010-E(210)S | ___ OF ___

SURVEY NO. | FINISHED PLANS- | REVISIONS- | LOCATION- | DATE-

F.H.W.A. REGION	STATE	PROJECT NO.	SHEET NO.	TOTAL SHEETS	RECORD DRAWING
9	ARIZ.	010-E(210)S	43	46	

010 PM 260

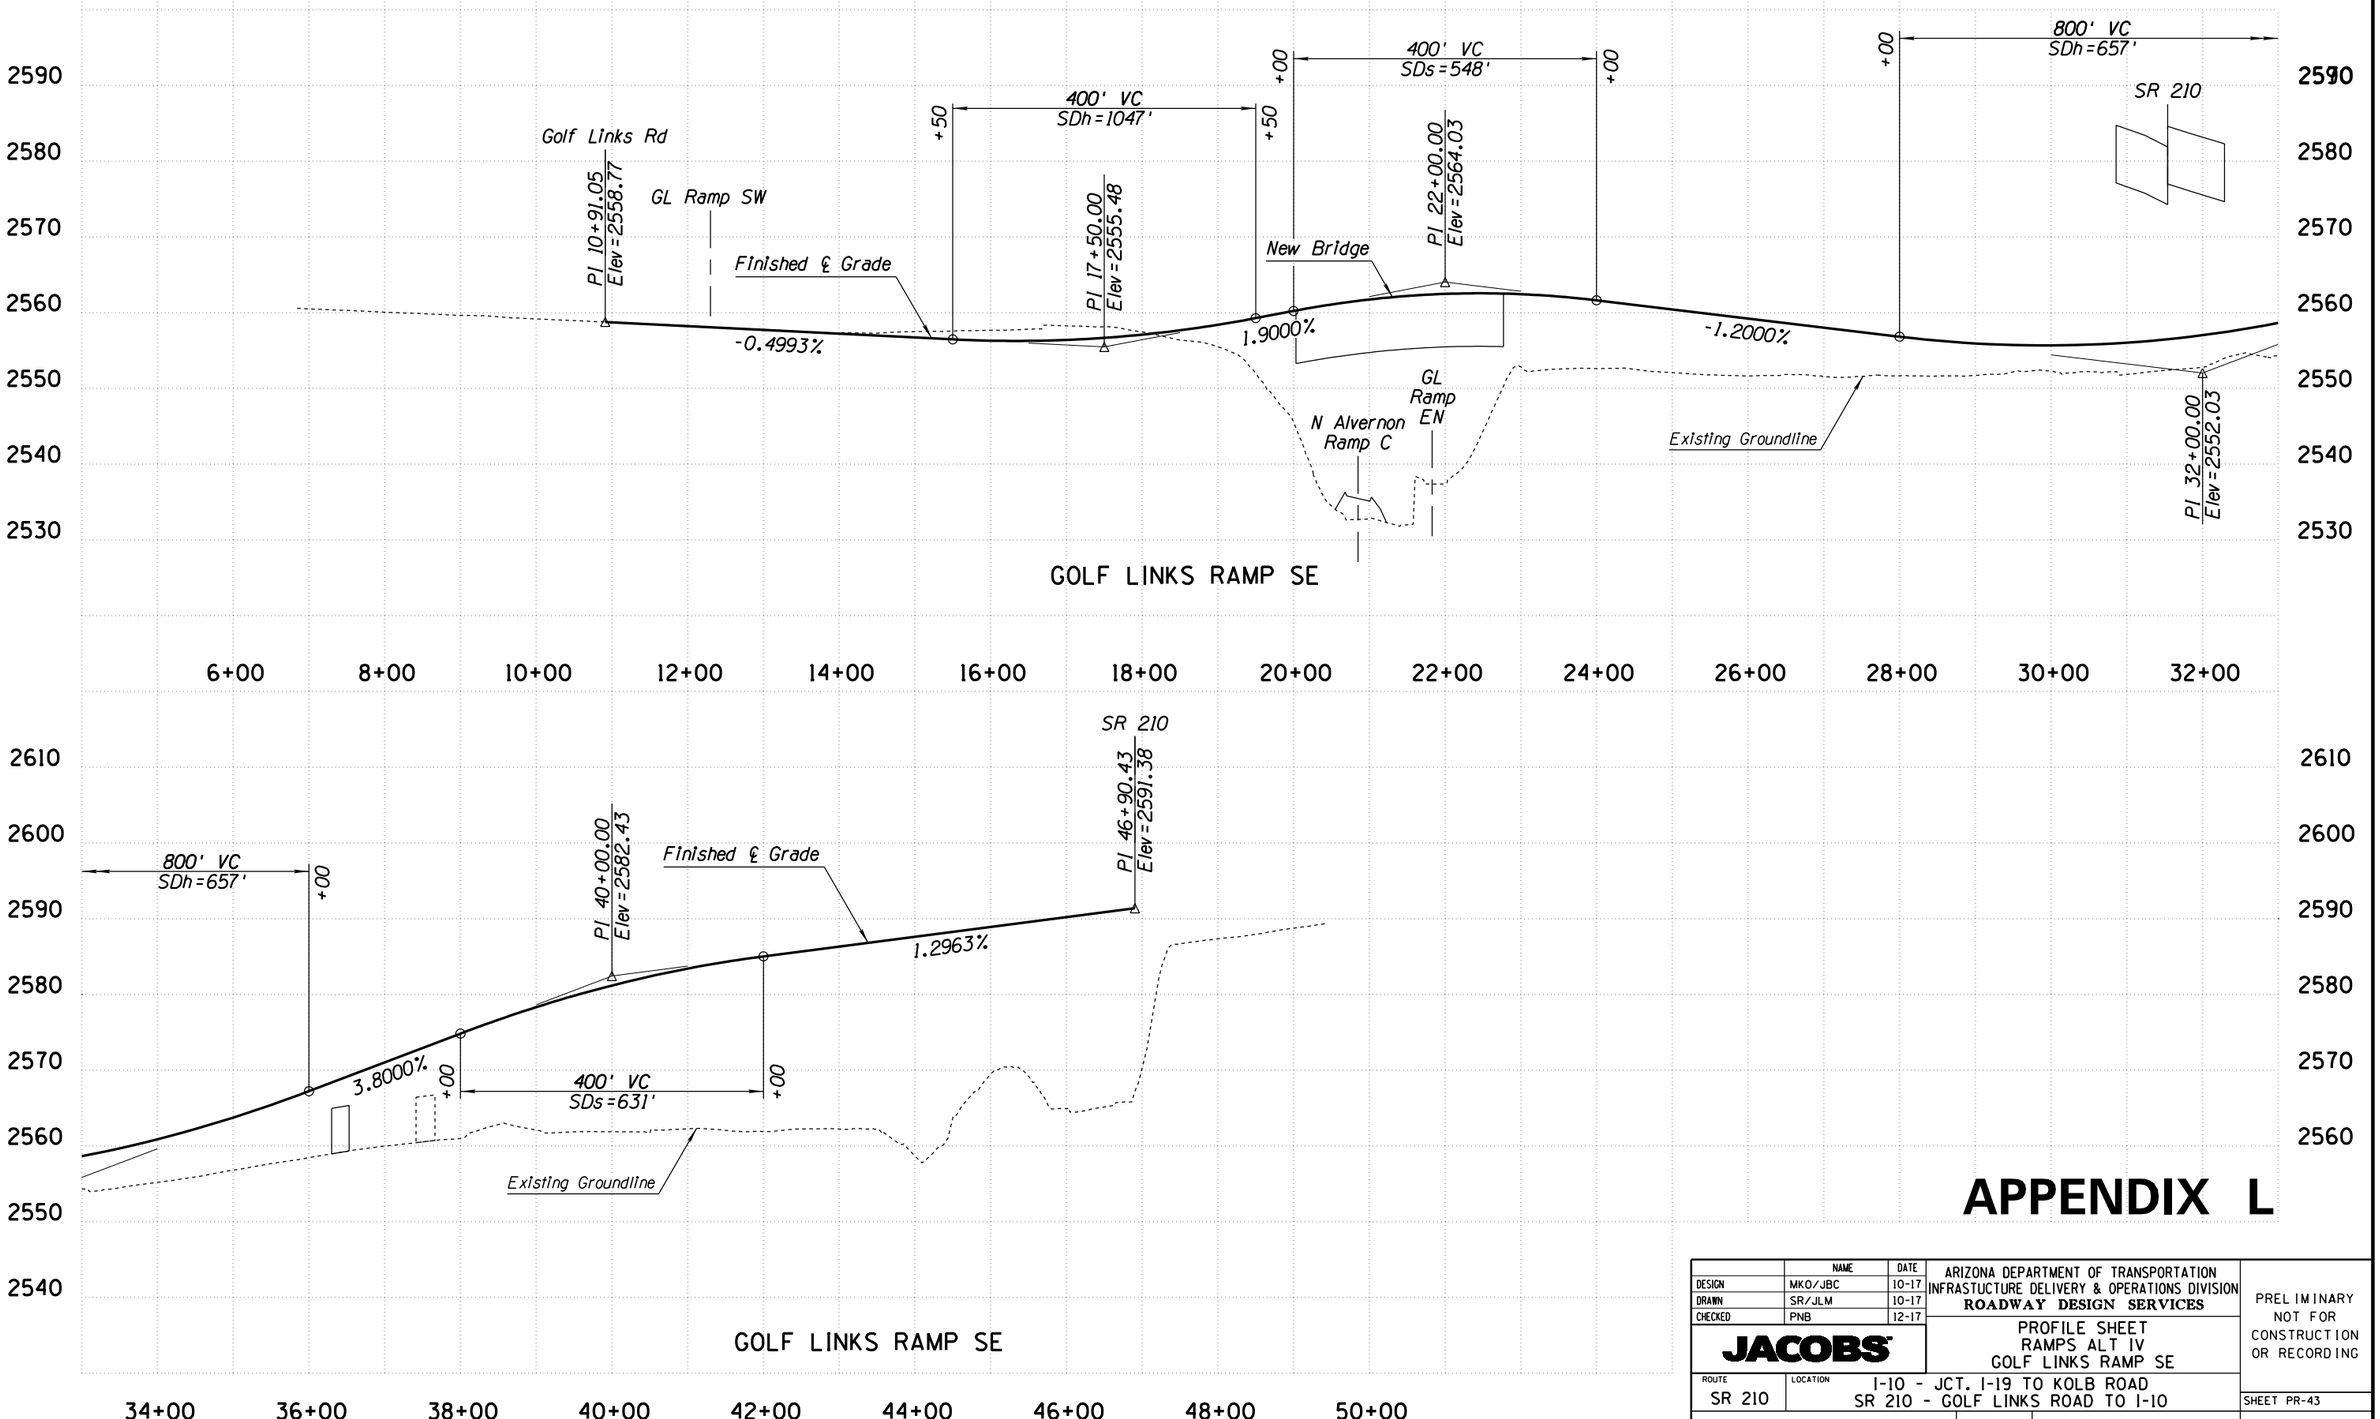

APPENDIX L

	NAME	DATE
DESIGN	MKO/JBC	10-17
DRAWN	SR/JLM	10-17
CHECKED	PNB	12-17

JACOBS

ARIZONA DEPARTMENT OF TRANSPORTATION
INFRASTUCTURE DELIVERY & OPERATIONS DIVISION
ROADWAY DESIGN SERVICES

PROFILE SHEET
RAMPS ALT IV
GOLF LINKS RAMP SE

ROUTE: SR 210
LOCATION: I-10 - JCT. I-19 TO KOLB ROAD
SR 210 - GOLF LINKS ROAD TO I-10

PRELIMINARY
NOT FOR
CONSTRUCTION
OR RECORDING

SHEET PR-43

TRACS NO. H7825 01L | 010-E(210)S | ___ OF ___

SURVEY NO. | FINISHED PLANS | REVISIONS | LOCATION | DATE

3/18/2019 P:\W7X89402 I-10 DCR-EA\700 PROJTEC\710CIVIL\702ADGN\H7825v143.dgn

F.H.W.A. REGION	STATE	PROJECT NO.	SHEET NO.	TOTAL SHEETS	RECORD DRAWING
9	ARIZ.	010-E(210)S	44	46	

010 PM 260

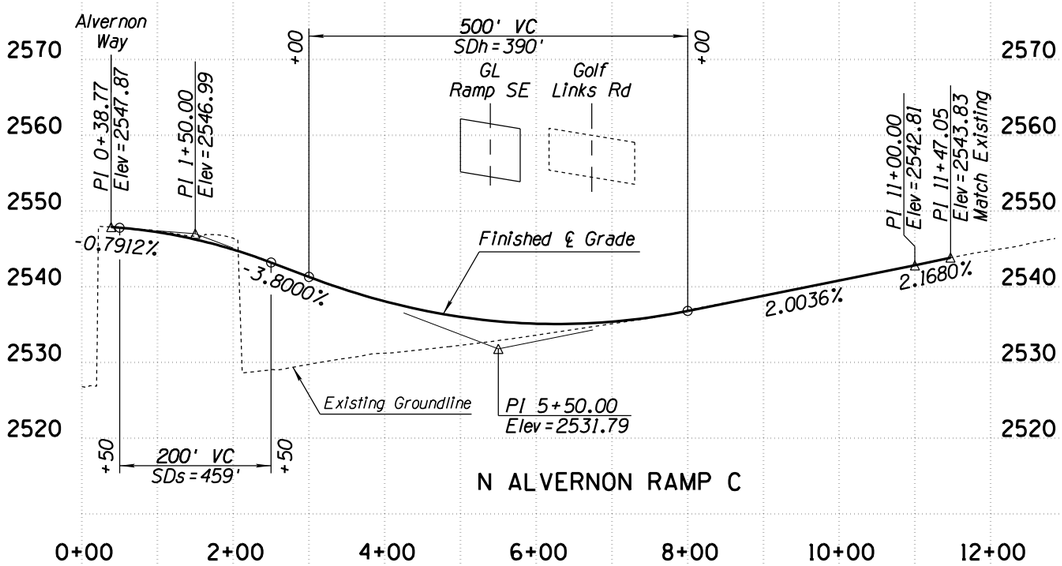

N ALVERNON RAMP C

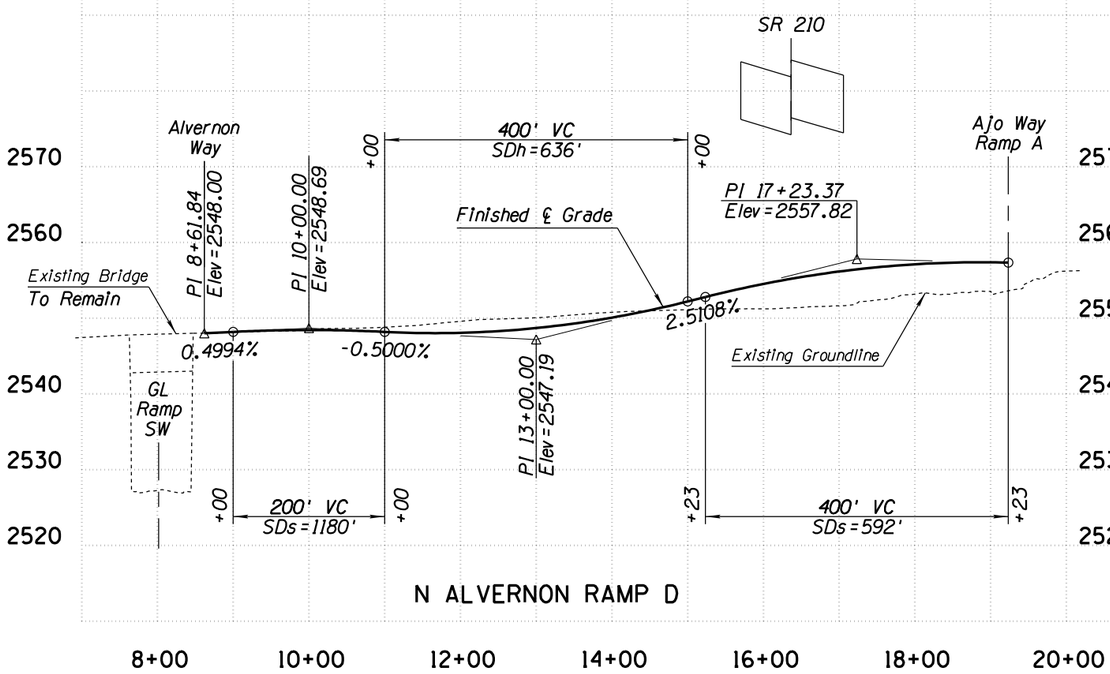

N ALVERNON RAMP D

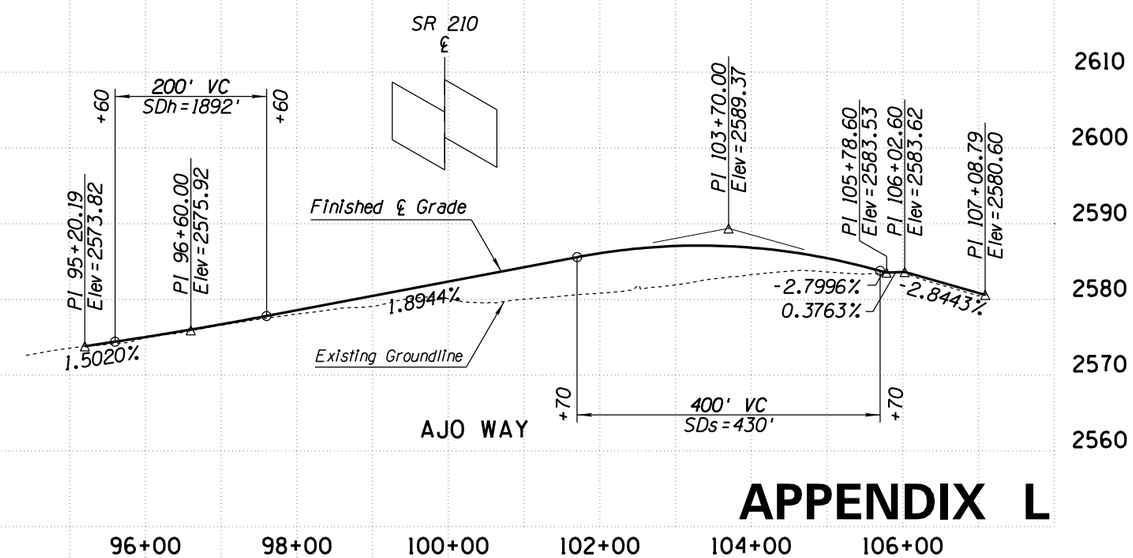

AJO WAY

APPENDIX L

	NAME	DATE
DESIGN	MKO/JBC	10-17
DRAWN	SR/JLM	10-17
CHECKED	PNB	12-17

JACOBS

ARIZONA DEPARTMENT OF TRANSPORTATION
INFRASTUCTURE DELIVERY & OPERATIONS DIVISION
ROADWAY DESIGN SERVICES

PROFILE SHEET RAMPS ALT IV
N ALVERNON RAMP A, C, D
AND AJO WAY

PRELIMINARY NOT FOR CONSTRUCTION OR RECORDING

ROUTE: SR 210
LOCATION: I-10 - JCT. I-19 TO KOLB ROAD
SR 210 - GOLF LINKS ROAD TO I-10

SHEET PR-44

TRACS NO. H7825 01L | 010-E(210)S | ___ OF ___

SURVEY NO. | FINISHED PLANS- | REVISIONS- | LOCATION- | DATE-

F.H.W.A. REGION	STATE	PROJECT NO.	SHEET NO.	TOTAL SHEETS	RECORD DRAWING
9	ARIZ.	010-E(210)S	45	46	

010 PM 260

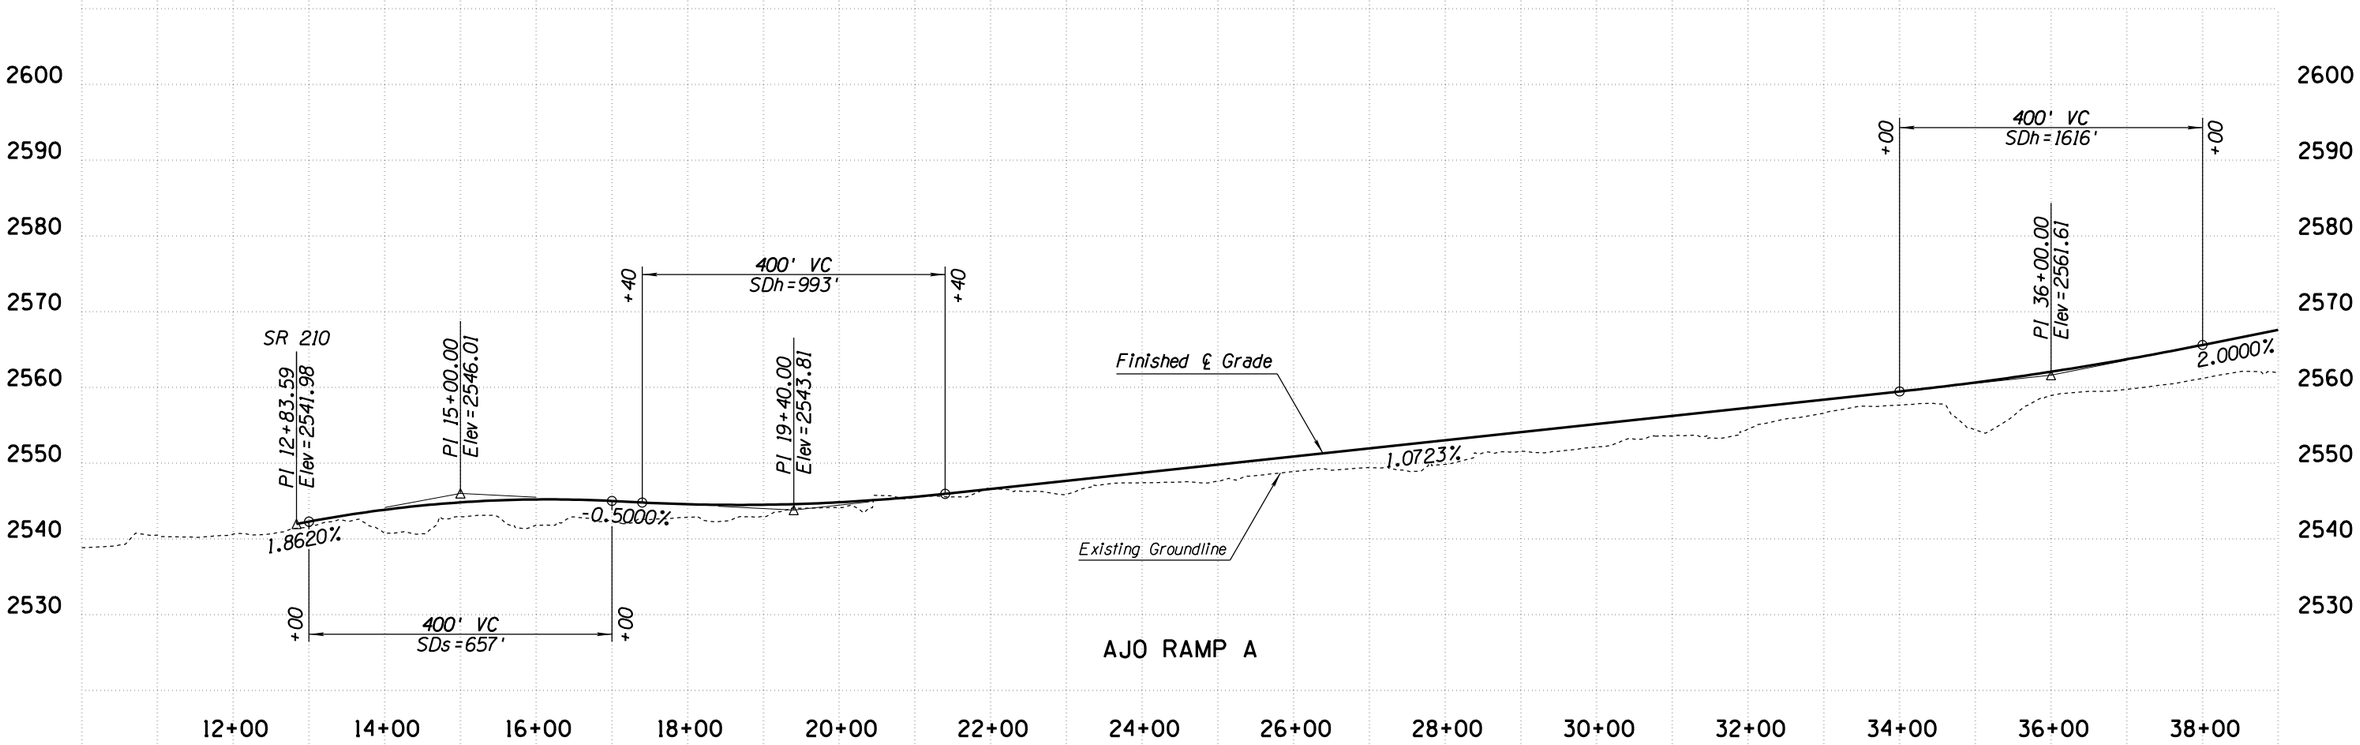

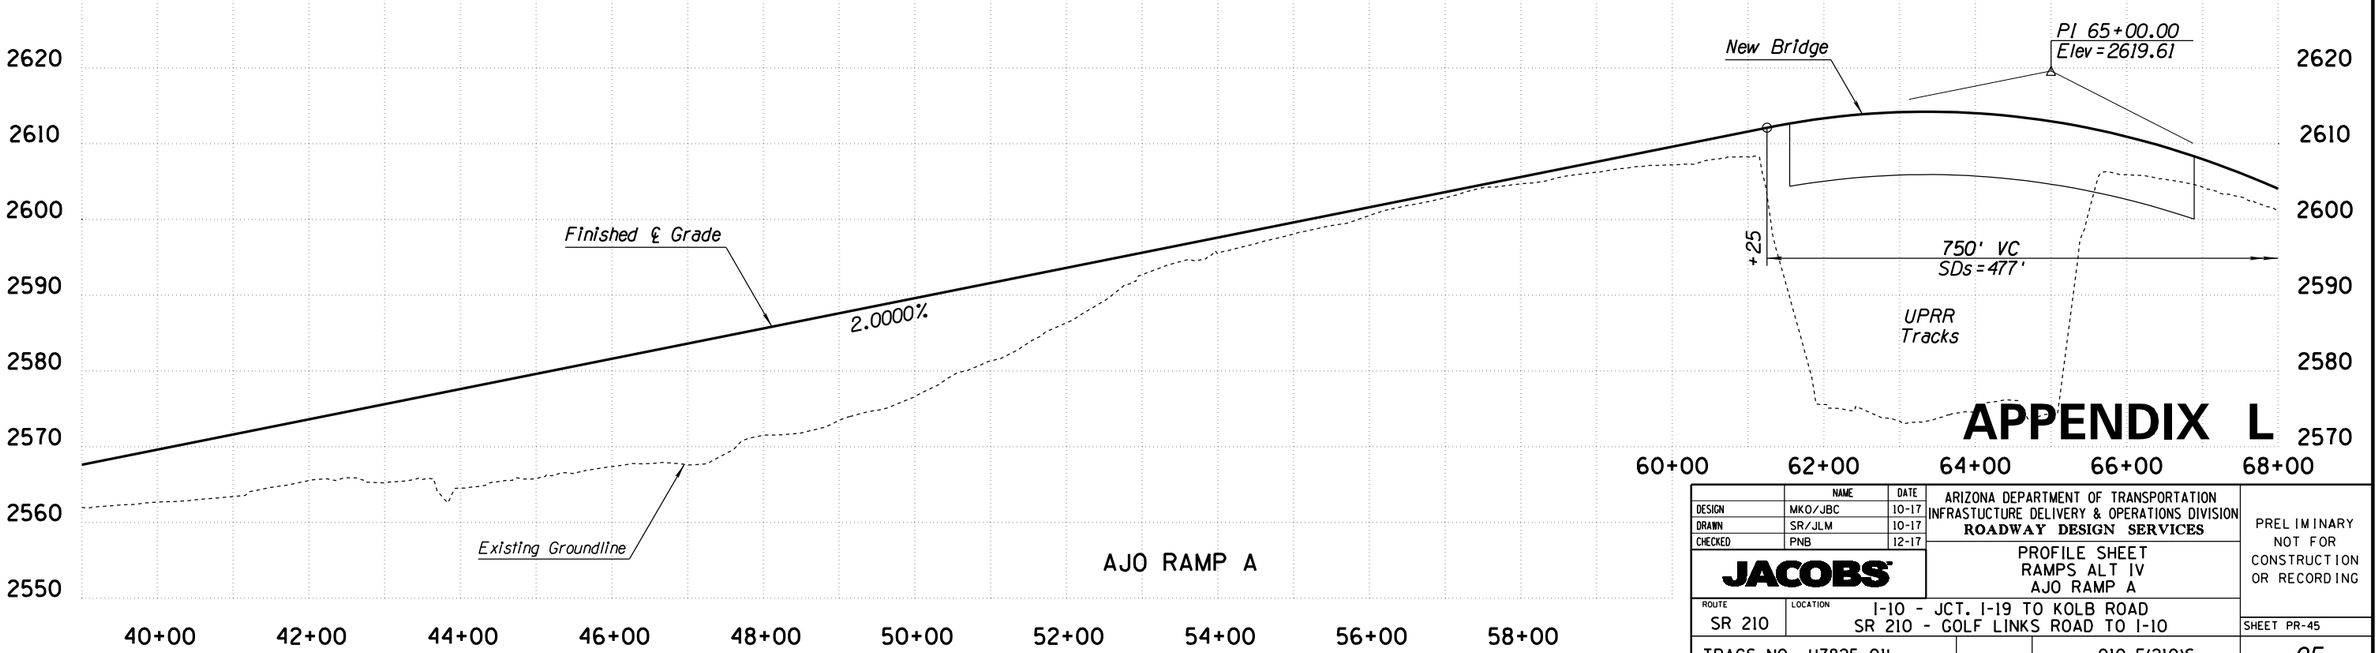

APPENDIX L

	NAME	DATE
DESIGN	MKO/JBC	10-17
DRAWN	SR/JLM	10-17
CHECKED	PNB	12-17

JACOBS

ARIZONA DEPARTMENT OF TRANSPORTATION
INFRASTUCTURE DELIVERY & OPERATIONS DIVISION
ROADWAY DESIGN SERVICES

PROFILE SHEET
RAMPS ALT IV
AJO RAMP A

PRELIMINARY
NOT FOR
CONSTRUCTION
OR RECORDING

ROUTE: SR 210
LOCATION: I-10 - JCT. I-19 TO KOLB ROAD
SR 210 - GOLF LINKS ROAD TO I-10

SHEET PR-45

TRACS NO. H7825 01L | 010-E(210)S | ___ OF ___

SURVEY NO. | FINISHED PLANS- | REVISIONS- | LOCATION- | DATE-

3/18/2019 P:\W7X89402 I-10 DCR-EA\700 PROJTEC\710CIVIL\702ADGN\H7825v145.dgn

F.H.W.A. REGION	STATE	PROJECT NO.	SHEET NO.	TOTAL SHEETS	RECORD DRAWING
9	ARIZ.	010-E(210)S	46	46	

010 PM 260

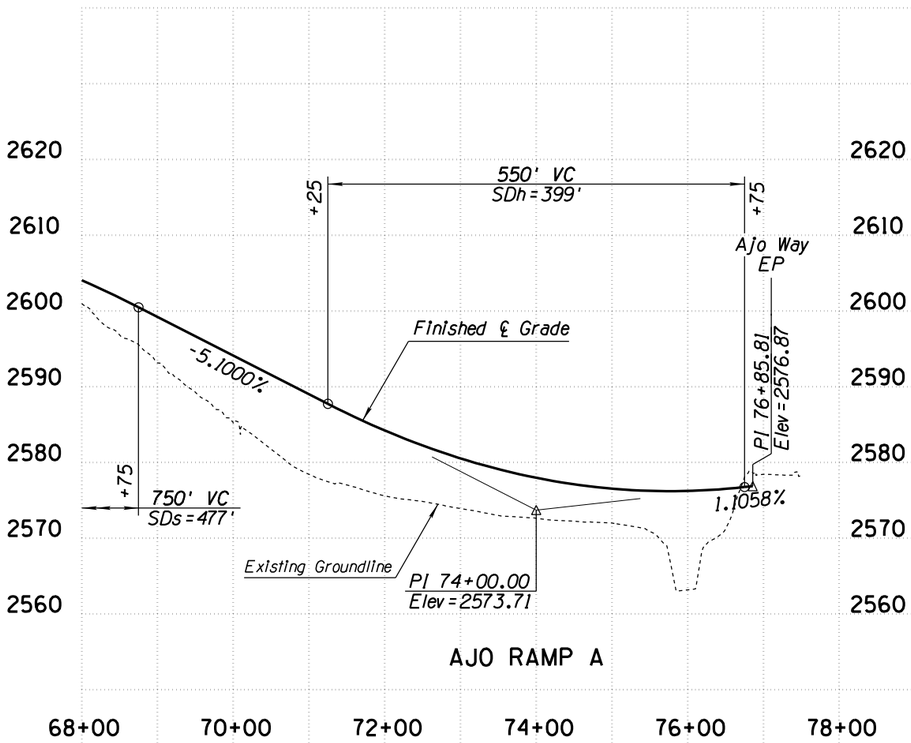

AJO RAMP A

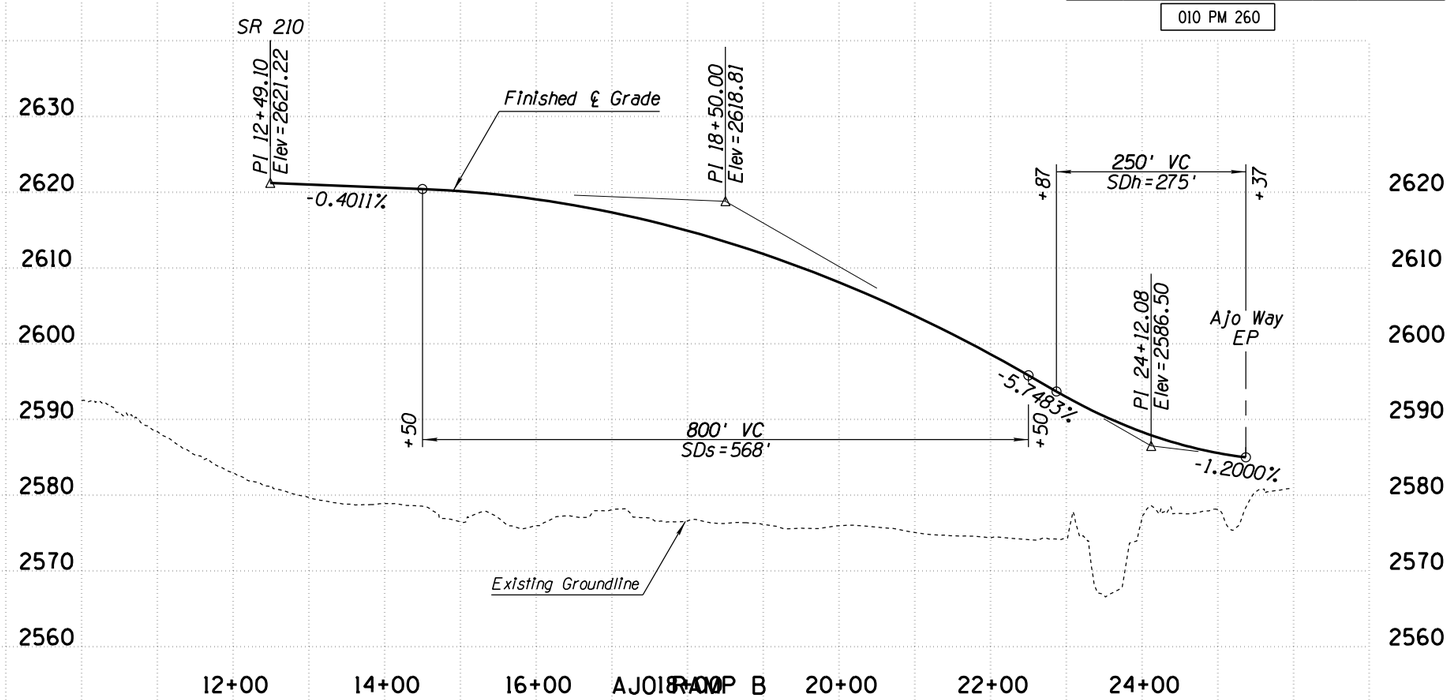

AJO RAMP B

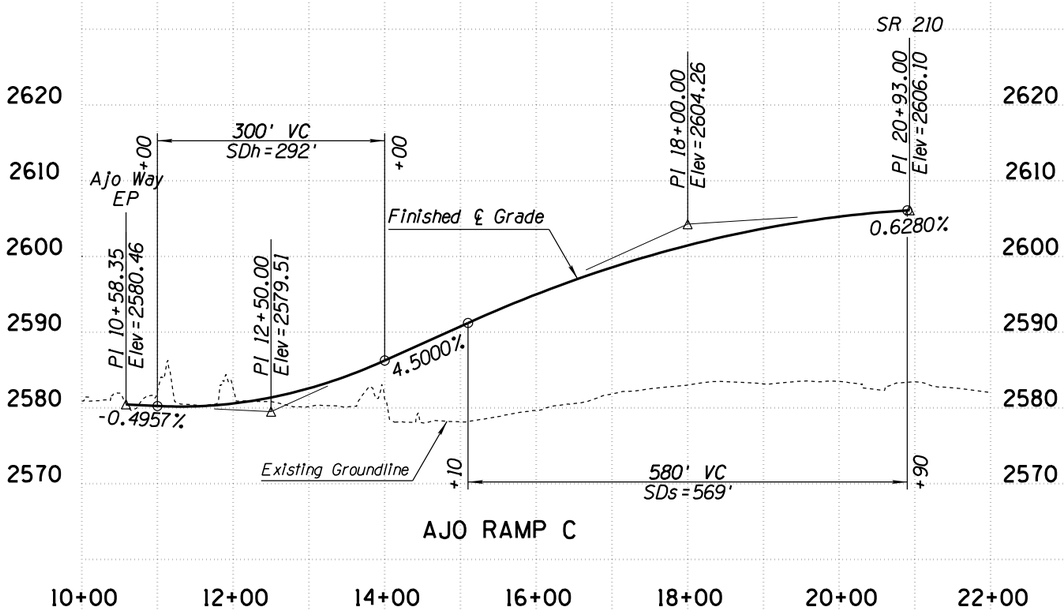

AJO RAMP C

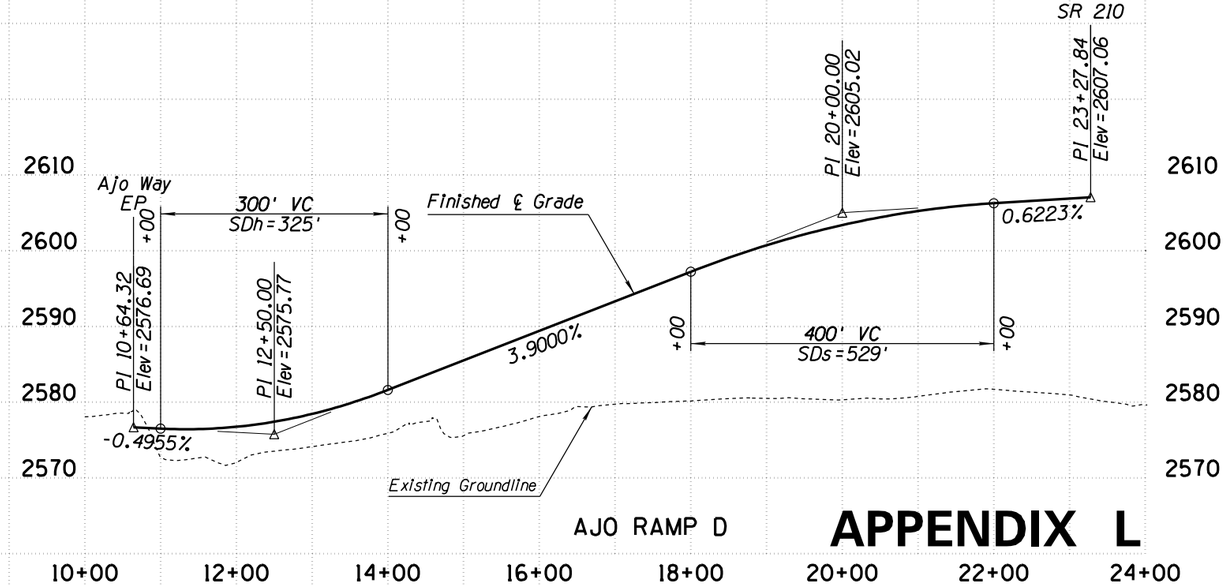

AJO RAMP D

APPENDIX L

	NAME	DATE
DESIGN	MKO/JBC	10-17
DRAWN	SR/JLM	10-17
CHECKED	PNB	12-17

JACOBS

ARIZONA DEPARTMENT OF TRANSPORTATION
INFRASTUCTURE DELIVERY & OPERATIONS DIVISION
ROADWAY DESIGN SERVICES

PROFILE SHEET
RAMPS ALT IV
AJO RAMP A, B, C AND D

PRELIMINARY
NOT FOR
CONSTRUCTION
OR RECORDING

ROUTE: SR 210
LOCATION: I-10 - JCT. I-19 TO KOLB ROAD
SR 210 - GOLF LINKS ROAD TO I-10

SHEET PR-46

TRACS NO. H7825 01L | 010-E(210)S | ___ OF ___

SURVEY NO. | FINISHED PLANS | REVISIONS | LOCATION | DATE

3/18/2019 P:\W7X89402 I-10 DCR-EA\700 PROJTEC\710CIVIL\702ADGN\H7825v146.dgn