EHRENBERG - PHOENIX HWY.
TYSON WASH - PLOMOSITA WASH
YUMA COUNTY

Click here for I-10 Index

REVISIONS				
C.O. No.	DATE	BY	DESCRIPTION	
6035	7-6-82	R.L.R.	Changed Constr. Proj. Limits. Added	
"	"	"	Fencing to new R/W on L.P. C.E.S. 914	
6034	7-30-82	Mr.	Added Par. 14-374. Chng Sht No. & R/W & Constr.	
"	"	"	Proj. Limits	
6087	10-5-82	R.L.R.	Chg'd. Proj. # in callout concerning occ. of	
"	"	"	exist. R/W. Bid 914	

PROJECT NO.	I-10-1-714
DRAWING NO.	D-14-T-360
SHEET NO.	1 OF 3
DRAWN BY	M. ROSS
DATE COMP.	4-22-82
SCALE	1" = 100'

OWNERSHIP RECORD										ACQUISITION RECORD				
PARCEL NUMBER	OWNER	DESCRIPTION	TOTAL AREA	AREA GROSS INCLUDING EXISTING R/W	REQUIRED NET EXCLUDING EXISTING R/W	EASEMENT AREA	REMAINDER LEFT	REMAINDER RIGHT	SHEET NUMBER	BOARD APPROVAL	TYPE & DATE OF INSTRUMENT	RECORDED DATE	RECORDED BOOK	RECORDED PAGE
14-372	KEITH McCAULEY, ET UX.	PT. BLK. 3, QUARTZSITE TOWNSITE	82,134 #			4684 # D.E.	77,450 #		1					
		PT. W2NE4NE4, SEC. 28; T4N, R19W	9.88 AC.			0.03 AC. D.E. 1.83 AC. T.C.E.	9.85 AC.							
14-373	CLARENCE A. RICE, ET AL.	PT. BLK. 3 & 4 QUARTZSITE TOWNSITE	281,155 #			15,033 # D.E.	266,122 #		1					
		PT. E1/2NE4, SEC. 28; T4N, R19W	10.01 AC.		0.53 AC.	0.02 AC. T.C.E.	9.46 AC.							
14-374	CLARENCE A. RICE, ET AL.	PT. NW4NE4, SEC. 27; T4N, R19W	13.10 AC.			0.23 AC. T.C.E.	13.10 AC.		2					

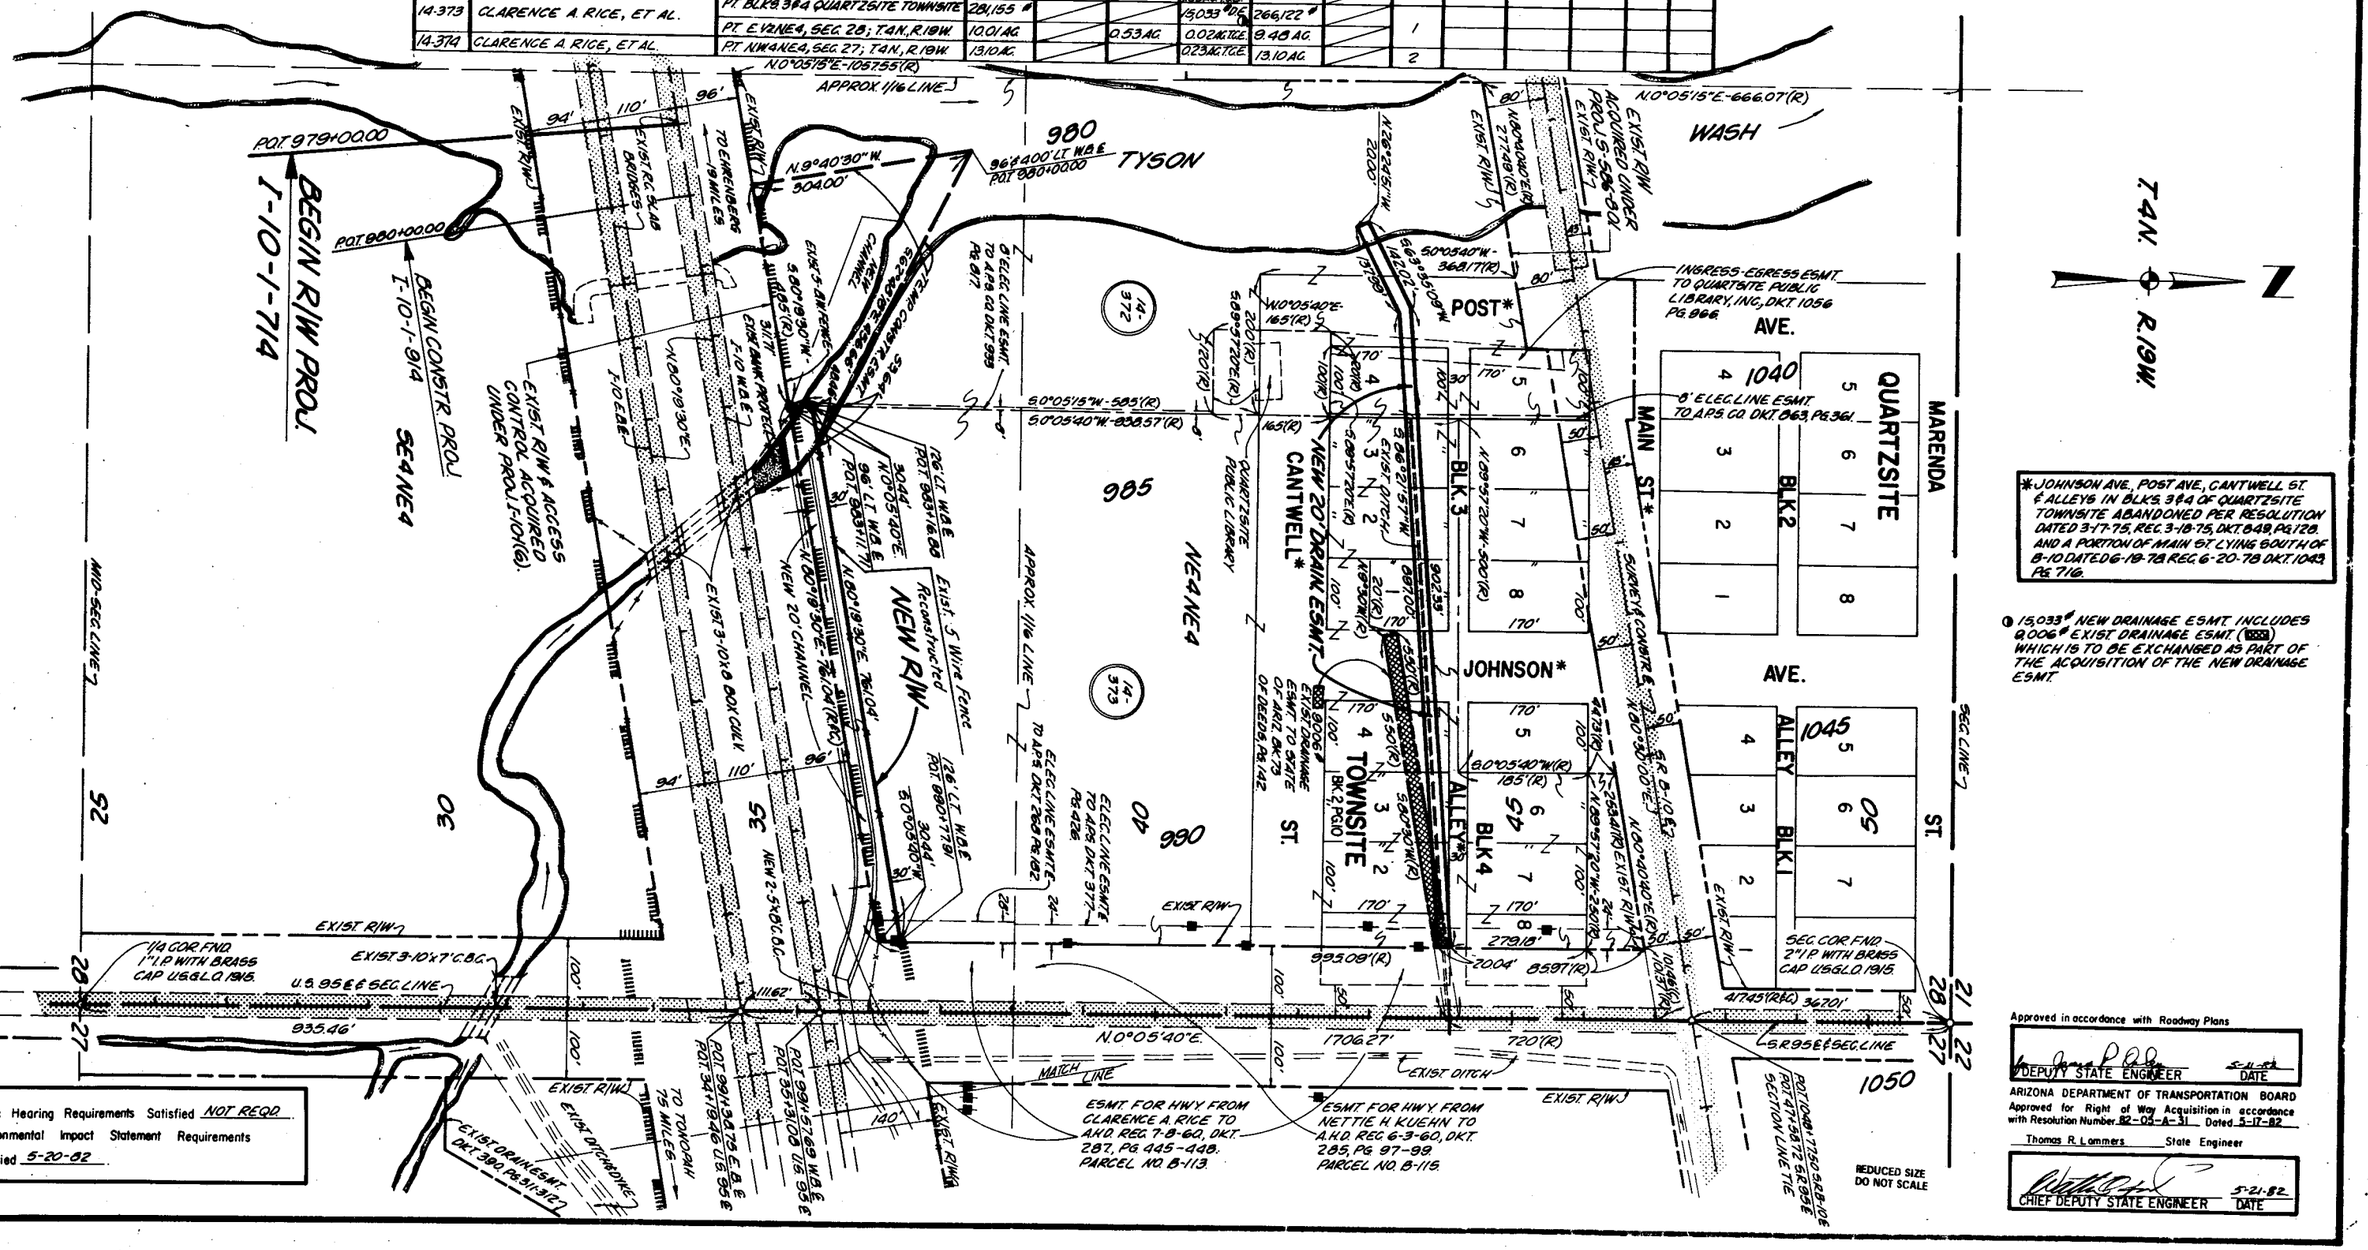

*JOHNSON AVE., POST AVE., CANTWELL ST. & ALLEYS IN BLKS. 3 & 4 OF QUARTZSITE TOWNSITE ABANDONED PER RESOLUTION DATED 3-17-75, REC. 3-18-75, DKT. 848, PG. 128, AND A PORTION OF MAIN ST. LYING SOUTH OF B-10 DATED 6-19-78 REC. 6-20-78 DKT. 1043 PG. 716.

❶ 15,033 # NEW DRAINAGE ESMT. INCLUDES 9,006 # EXIST. DRAINAGE ESMT. (▨) WHICH IS TO BE EXCHANGED AS PART OF THE ACQUISITION OF THE NEW DRAINAGE ESMT.

Public Hearing Requirements Satisfied NOT REQD.
Environmental Impact Statement Requirements Satisfied 5-20-82

REDUCED SIZE DO NOT SCALE

Approved in accordance with Roadway Plans

DEPUTY STATE ENGINEER — DATE 5-21-82

ARIZONA DEPARTMENT OF TRANSPORTATION BOARD
Approved for Right of Way Acquisition in accordance with Resolution Number 82-05-A-31 Dated 5-17-82

Thomas R. Lammers State Engineer

CHIEF DEPUTY STATE ENGINEER — DATE 5-21-82

CHECKED BY

HARD COPY #206-71
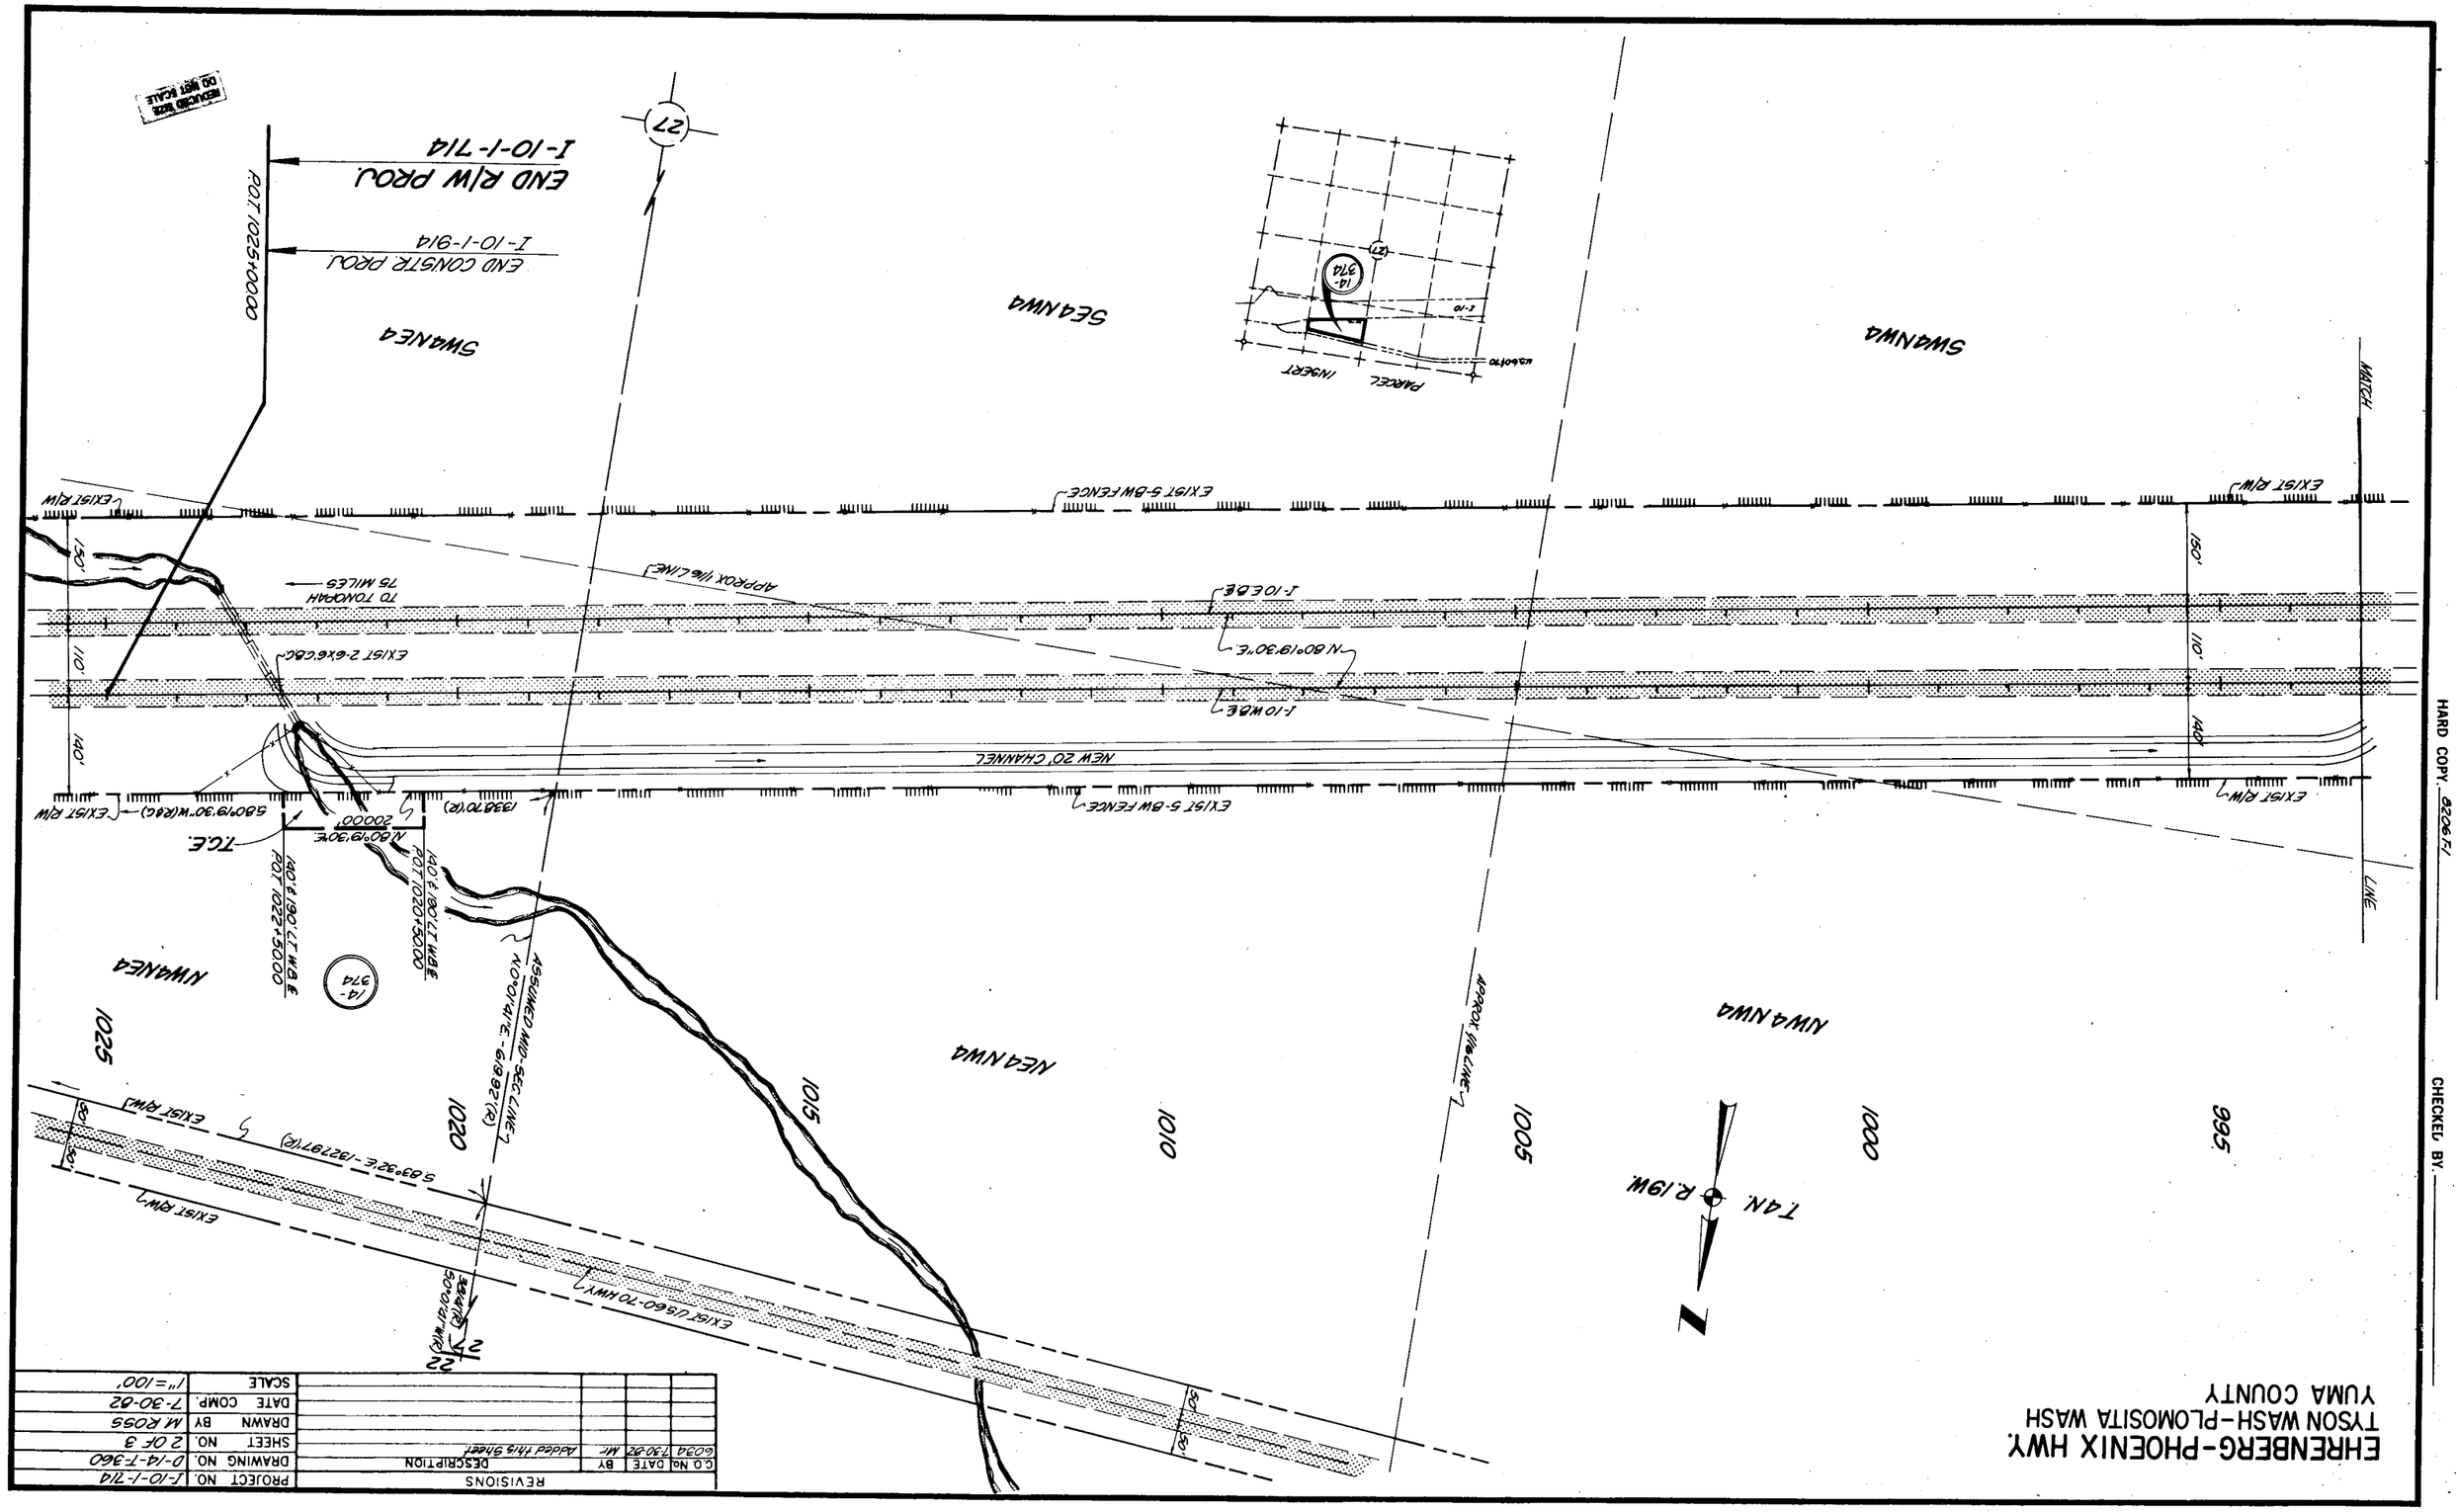
Click here for I-10 Index