EHRENBERG-PHOENIX HWY.
HASSAYAMPA RIVER BRIDGE NO. 1646
MARICOPA COUNTY

OWNERSHIP RECORD									ACQUISITION RECORD				
PARCEL NUMBER	OWNER	DESCRIPTION	TOTAL AREA	AREA REQUIRED GROSS INCLUDING EXISTING R/W	AREA REQUIRED NET EXCLUDING EXISTING R/W	EASEMENT AREA	REMAINDER LEFT	REMAINDER RIGHT	BOARD APPROVAL	TYPE & DATE OF INSTRUMENT	RECORDED DATE	RECORDED BOOK	RECORDED PAGE
7-3827	U.S.A. (B.L.M.)	Pt. NW1/4 SEC.3 T.1N. R5W.			1.3 Ac.	0.2 Ac. D.E.							

REVISIONS			
C.O. No.	DATE	BY	DESCRIPTION

PROJECT NO.	I-10-2-911
DRAWING NO.	D-7-T-808
SHEET NO.	1 OF 1
DRAWN BY	A.F.A.
DATE COMP.	5-01-85
SCALE	1" = 200'

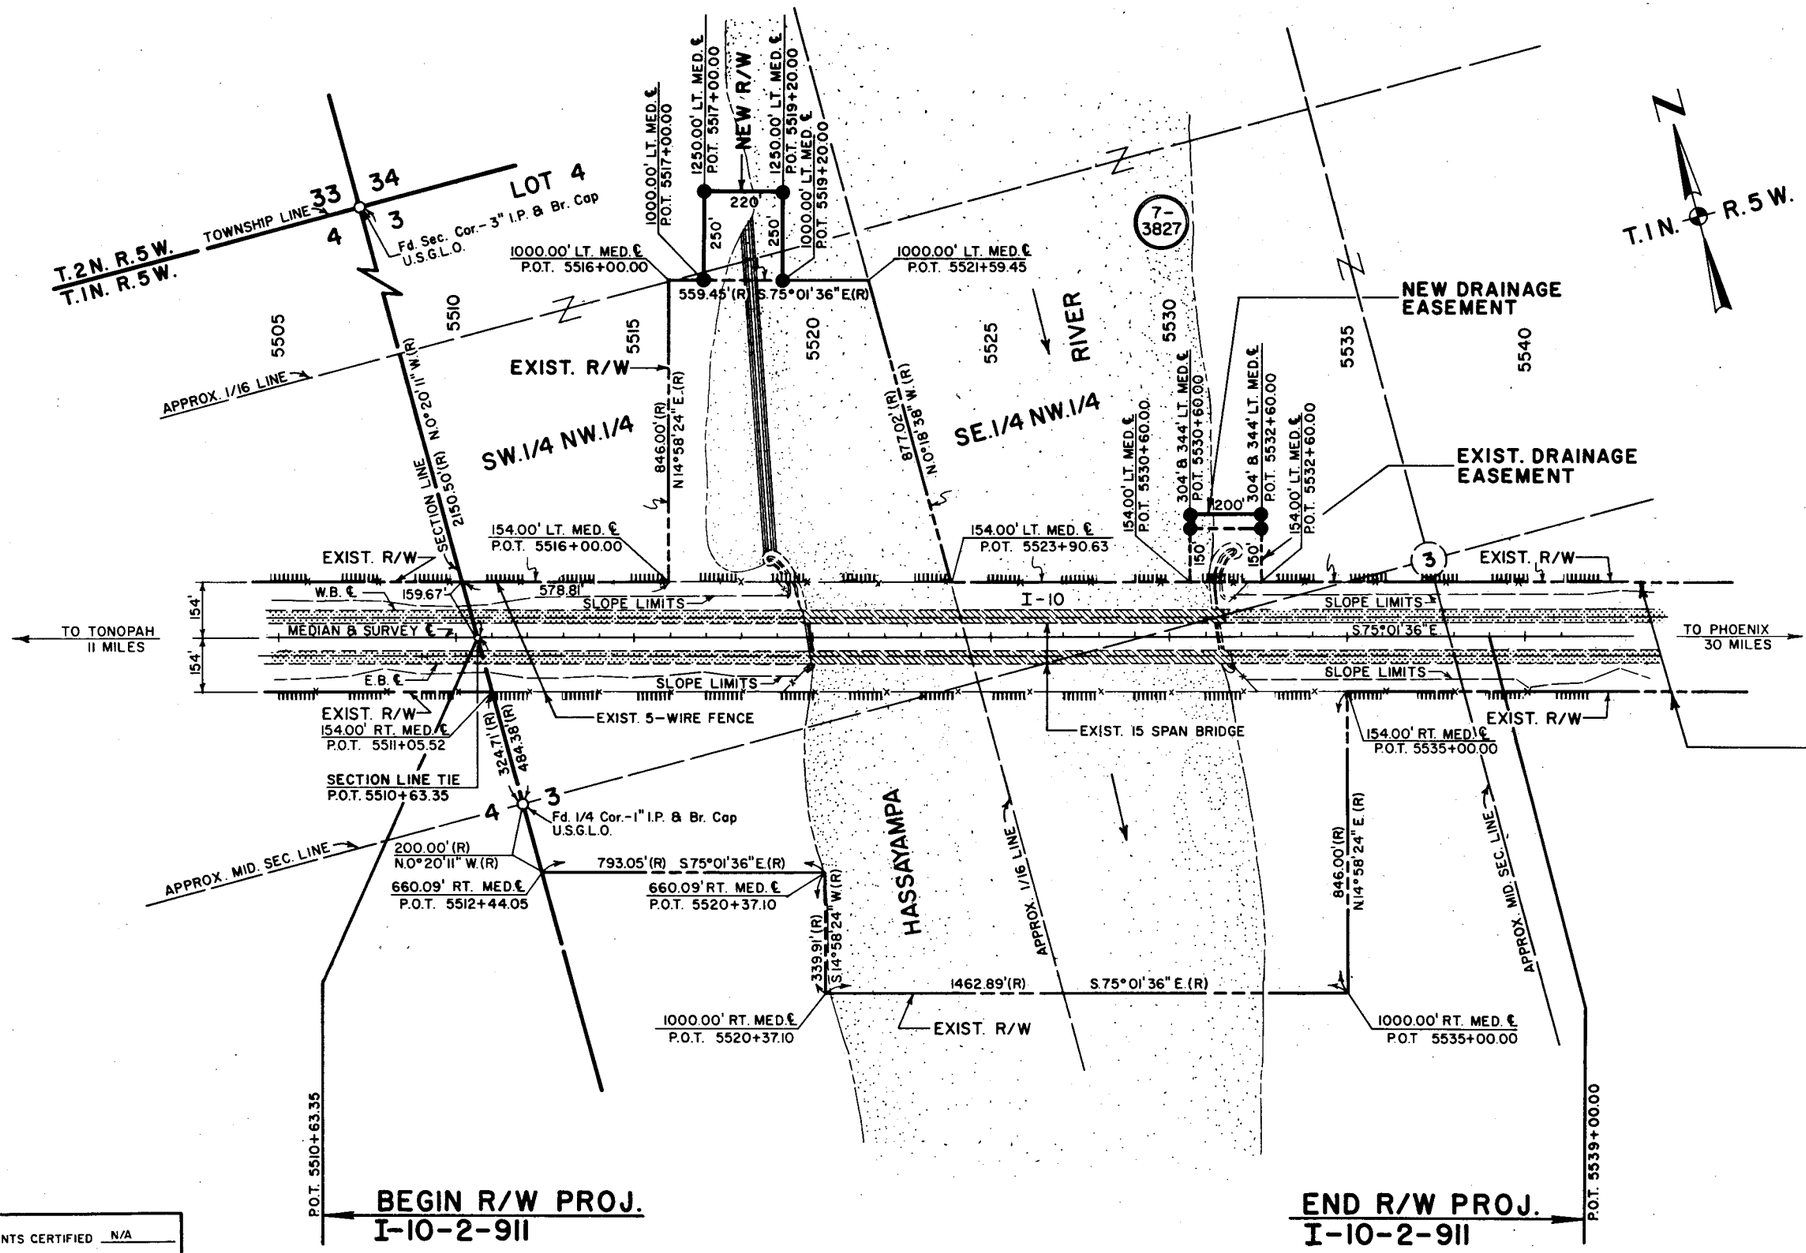

NOTE: EXISTING R/W SEE PROJECT NO. I-10-2(15), I-10-2(52)

PUBLIC HEARING REQUIREMENTS CERTIFIED N/A

ENVIRONMENTAL CLEARANCE 3-28-85

APPROVED IN ACCORDANCE WITH ROADWAY PLANS

E. W. Rider 5/17/85
DEPUTY STATE ENGINEER DATE

ARIZONA DEPARTMENT OF TRANSPORTATION BOARD APPROVED FOR RIGHT OF WAY ACQUISITION IN ACCORDANCE WITH RESOLUTION NUMBER 85-04-A-25 DATED 4-26-85

W. O. FORD STATE ENGINEER

E. W. Rider 5/17/85
CHIEF DEPUTY STATE ENGINEER DATE

U.S. DEPARTMENT OF TRANSPORTATION
FEDERAL HIGHWAY ADMINISTRATION

DIVISION ENGINEER DATE

REDUCED SIZE DO NOT SCALE

Click here for I-10 Index

CHECKED BY. Steve Wilcox

HARD COPY. 6319 M17