OWNERSHIP RECORD										ACQUISITION RECORD				
PARCEL NUMBER	OWNER	DESCRIPTION	TOTAL AREA	AREA REQUIRED		EASEMENT AREA	REMAINDER		SHEET NO.	CHIEF R/W AGENT APPROVAL	INSTRUMENT		RECORDED	
				GROSS INCLUDING EXISTING R/W	NET EXCLUDING EXISTING R/W		LEFT	RIGHT			TYPE	DATE	DATE	DOCUMENT
10-1007	PATRICK A. THORPE, et ux	PT. N½ SE1/4 SE¼ SEC. 23, T14S, R13E	5.07 AC.		5.07 AC. (1)				1					

Click here for I-10 Index

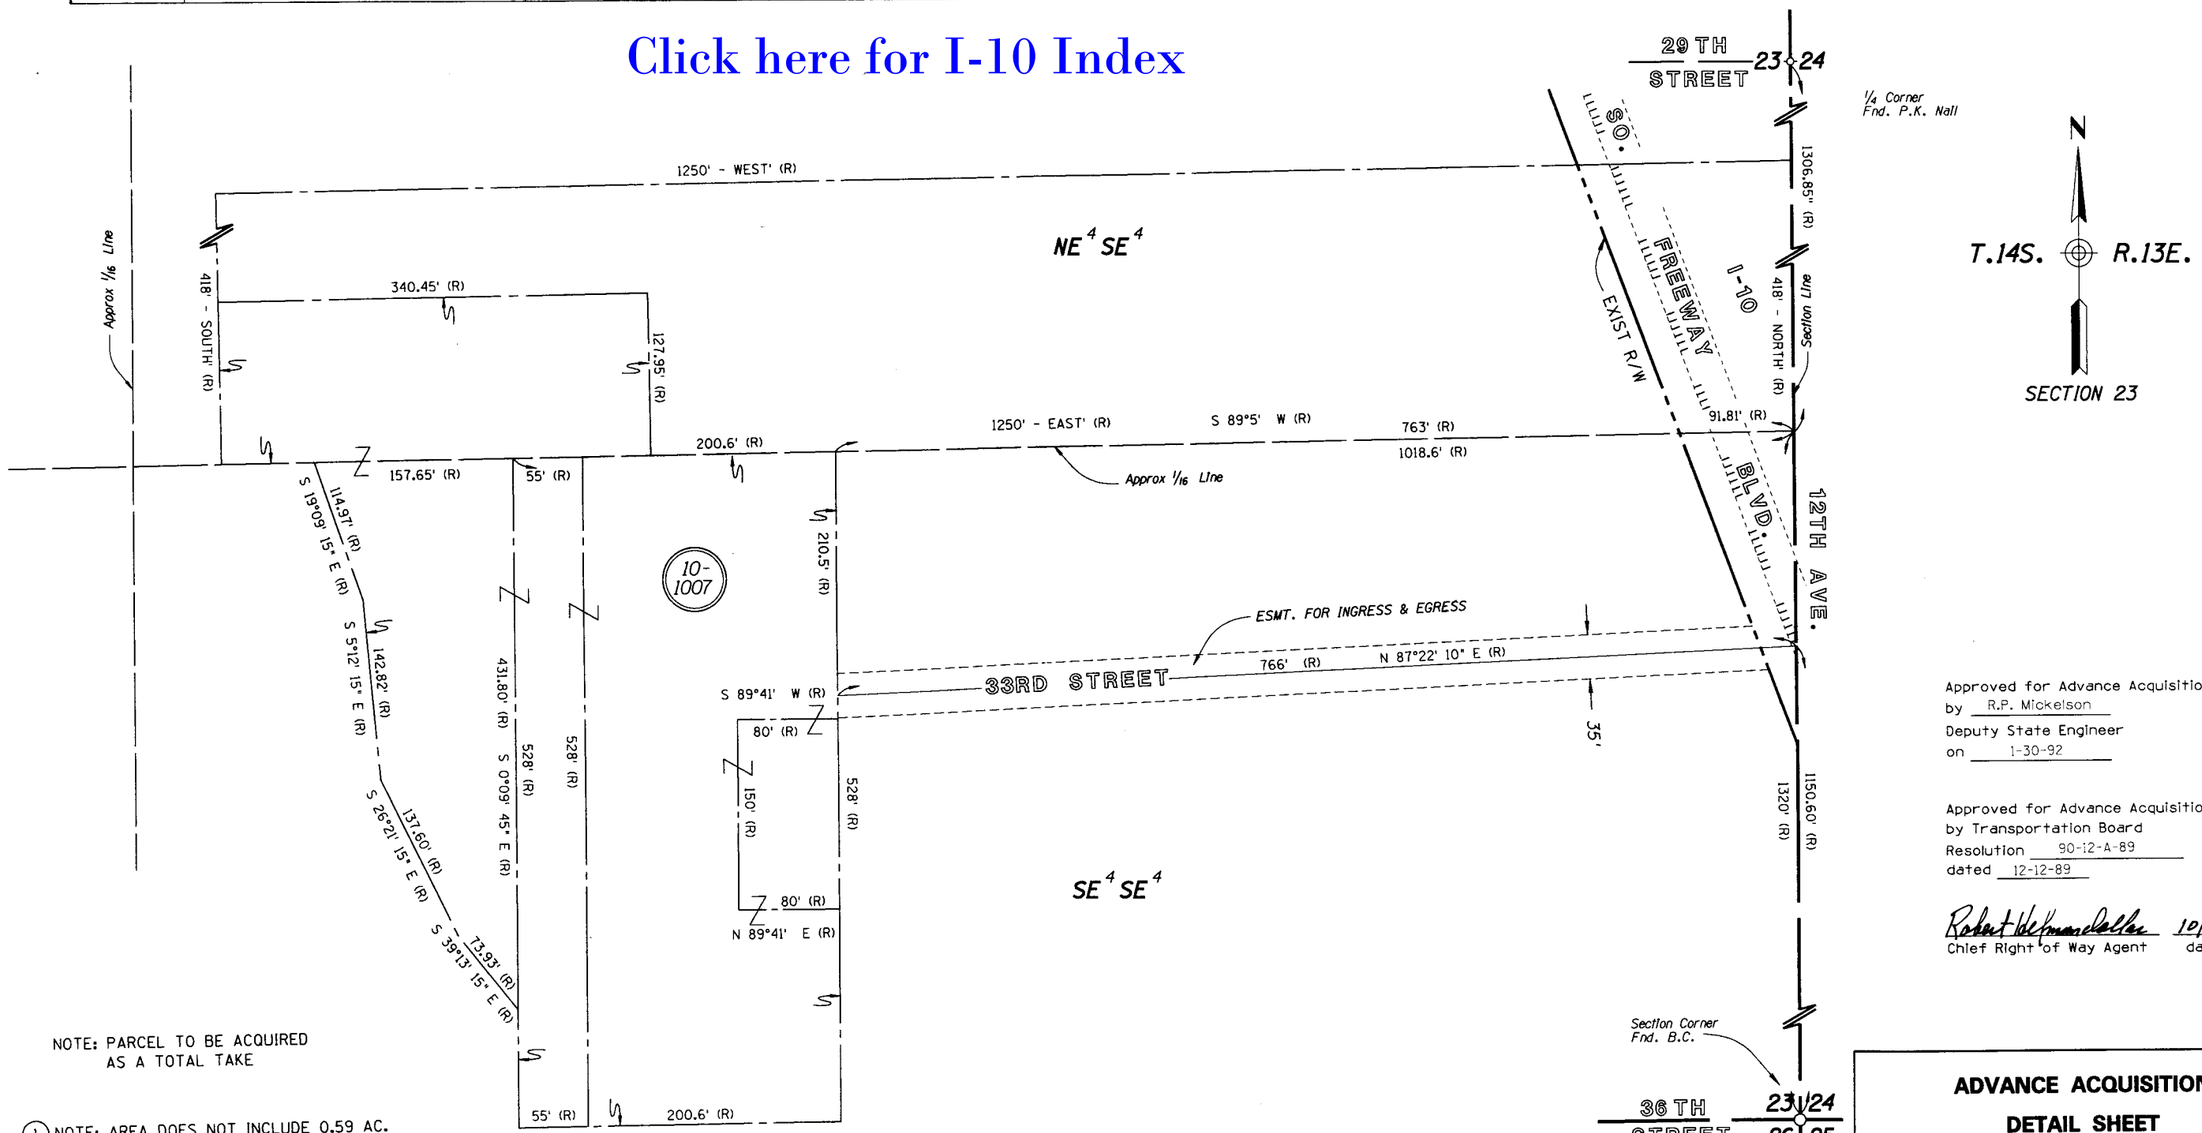

Approved for Advance Acquisition
by R.P. Mickelson
Deputy State Engineer
on 1-30-92

Approved for Advance Acquisition
by Transportation Board
Resolution 90-12-A-89
dated 12-12-89

Robert Hoffman Dallas 10/13/92
Chief Right of Way Agent dated

NOTE: PARCEL TO BE ACQUIRED AS A TOTAL TAKE

(1) NOTE: AREA DOES NOT INCLUDE 0.59 AC. OF INGRESS & EGRESS ESMT. RIGHT TO THIS PARCEL WHICH WILL ALSO BE PART OF THIS ACQUISITION

ADVANCE ACQUISITION
DETAIL SHEET
PARCEL 10-1007

NH-10-4(143)

REVISIONS			
C.O. NO.	DATE	BY	DESCRIPTION

DRAWING NO.	D-10-T-368
HARD COPY	
COUNTY	PIMA
DRAWN	L. FURUBOTTEN
CHECKED	N. GILES
SCALE	1"=60'
ROUTE	I-10
LOCATION	INA RD. - 29TH ST.

ARIZONA DEPARTMENT OF TRANSPORTATION
HIGHWAYS DIVISION
RIGHT OF WAY PLANS SERVICES

HIGHWAY CASA GRANDE - TUCSON
PROJECT NO. ~~IR-18-4(118)~~

SHEET 1 OF 1

TRACS NO. 010 PM 248 H 2374 01R

___ OF ___

ZF1:[045006]101007.AAP;4 VIEW NAME: