CASA GRANDE – TUCSON HWY.
RILLITO CREEK
PIMA COUNTY

Click here for I-10 Index

OWNERSHIP RECORD									ACQUISITION RECORD				
PARCEL NO.	OWNER	DESCRIPTION	TOTAL AREA	AREA GROSS INCLUDING EXISTING R/W	REQUIRED NET EXCLUDING EXISTING R/W	EASEMENT AREA	REMAINDER LEFT	REMAINDER RIGHT	SHEET NUMBER	BOARD APPROVAL	TYPE & DATE OF INSTRUMENT	RECORDED DATE	RECORDED BOOK / PAGE
10-445	Korok Investment Ltd.	Pt. E½ Sec. 7 & Pt. W½ NW¼ Sec. 8, T13S, R13E.	27.75 Ac.		0.54 Ac.	T.C.E. 0.84 Ac.	* 27.21 Ac.		1	12-17-80	F.O.C. 2-27-81	6-4-81	6544 / 891-893
10-446	A. Bruce Knapp	Pt. NW¼ SW¼ Sec. 8, T13S, R13E.	10.70 Ac.	7.58 Ac.	1.45 Ac.		3.12 Ac.		1	9-25-79	WD 9-4-79	10-18-79	6136 / 78-79

* Includes Exist. Drain. Esmt. Of 0.33 Acres.

REVISIONS			
C.O. No.	DATE	BY	DESCRIPTION
5424	9-25-79	R.L.R.	No Revisions Necessary on C&S Review
5524	1-21-80	R.L.R.	Noted new & exist bank prot. fencing, oil pipelines etc. Bid (82)
"	"	"	
6552	5-15-84	R.L.R.	FINALIZED

PROJECT NO.	ER-10-4(82)
DRAWING NO.	D-10-T-335
SHEET NO.	1 Of 1
DRAWN BY	L.F.W.
DATE COMP.	4-20-79
SCALE	1" = 100'

FINALIZED

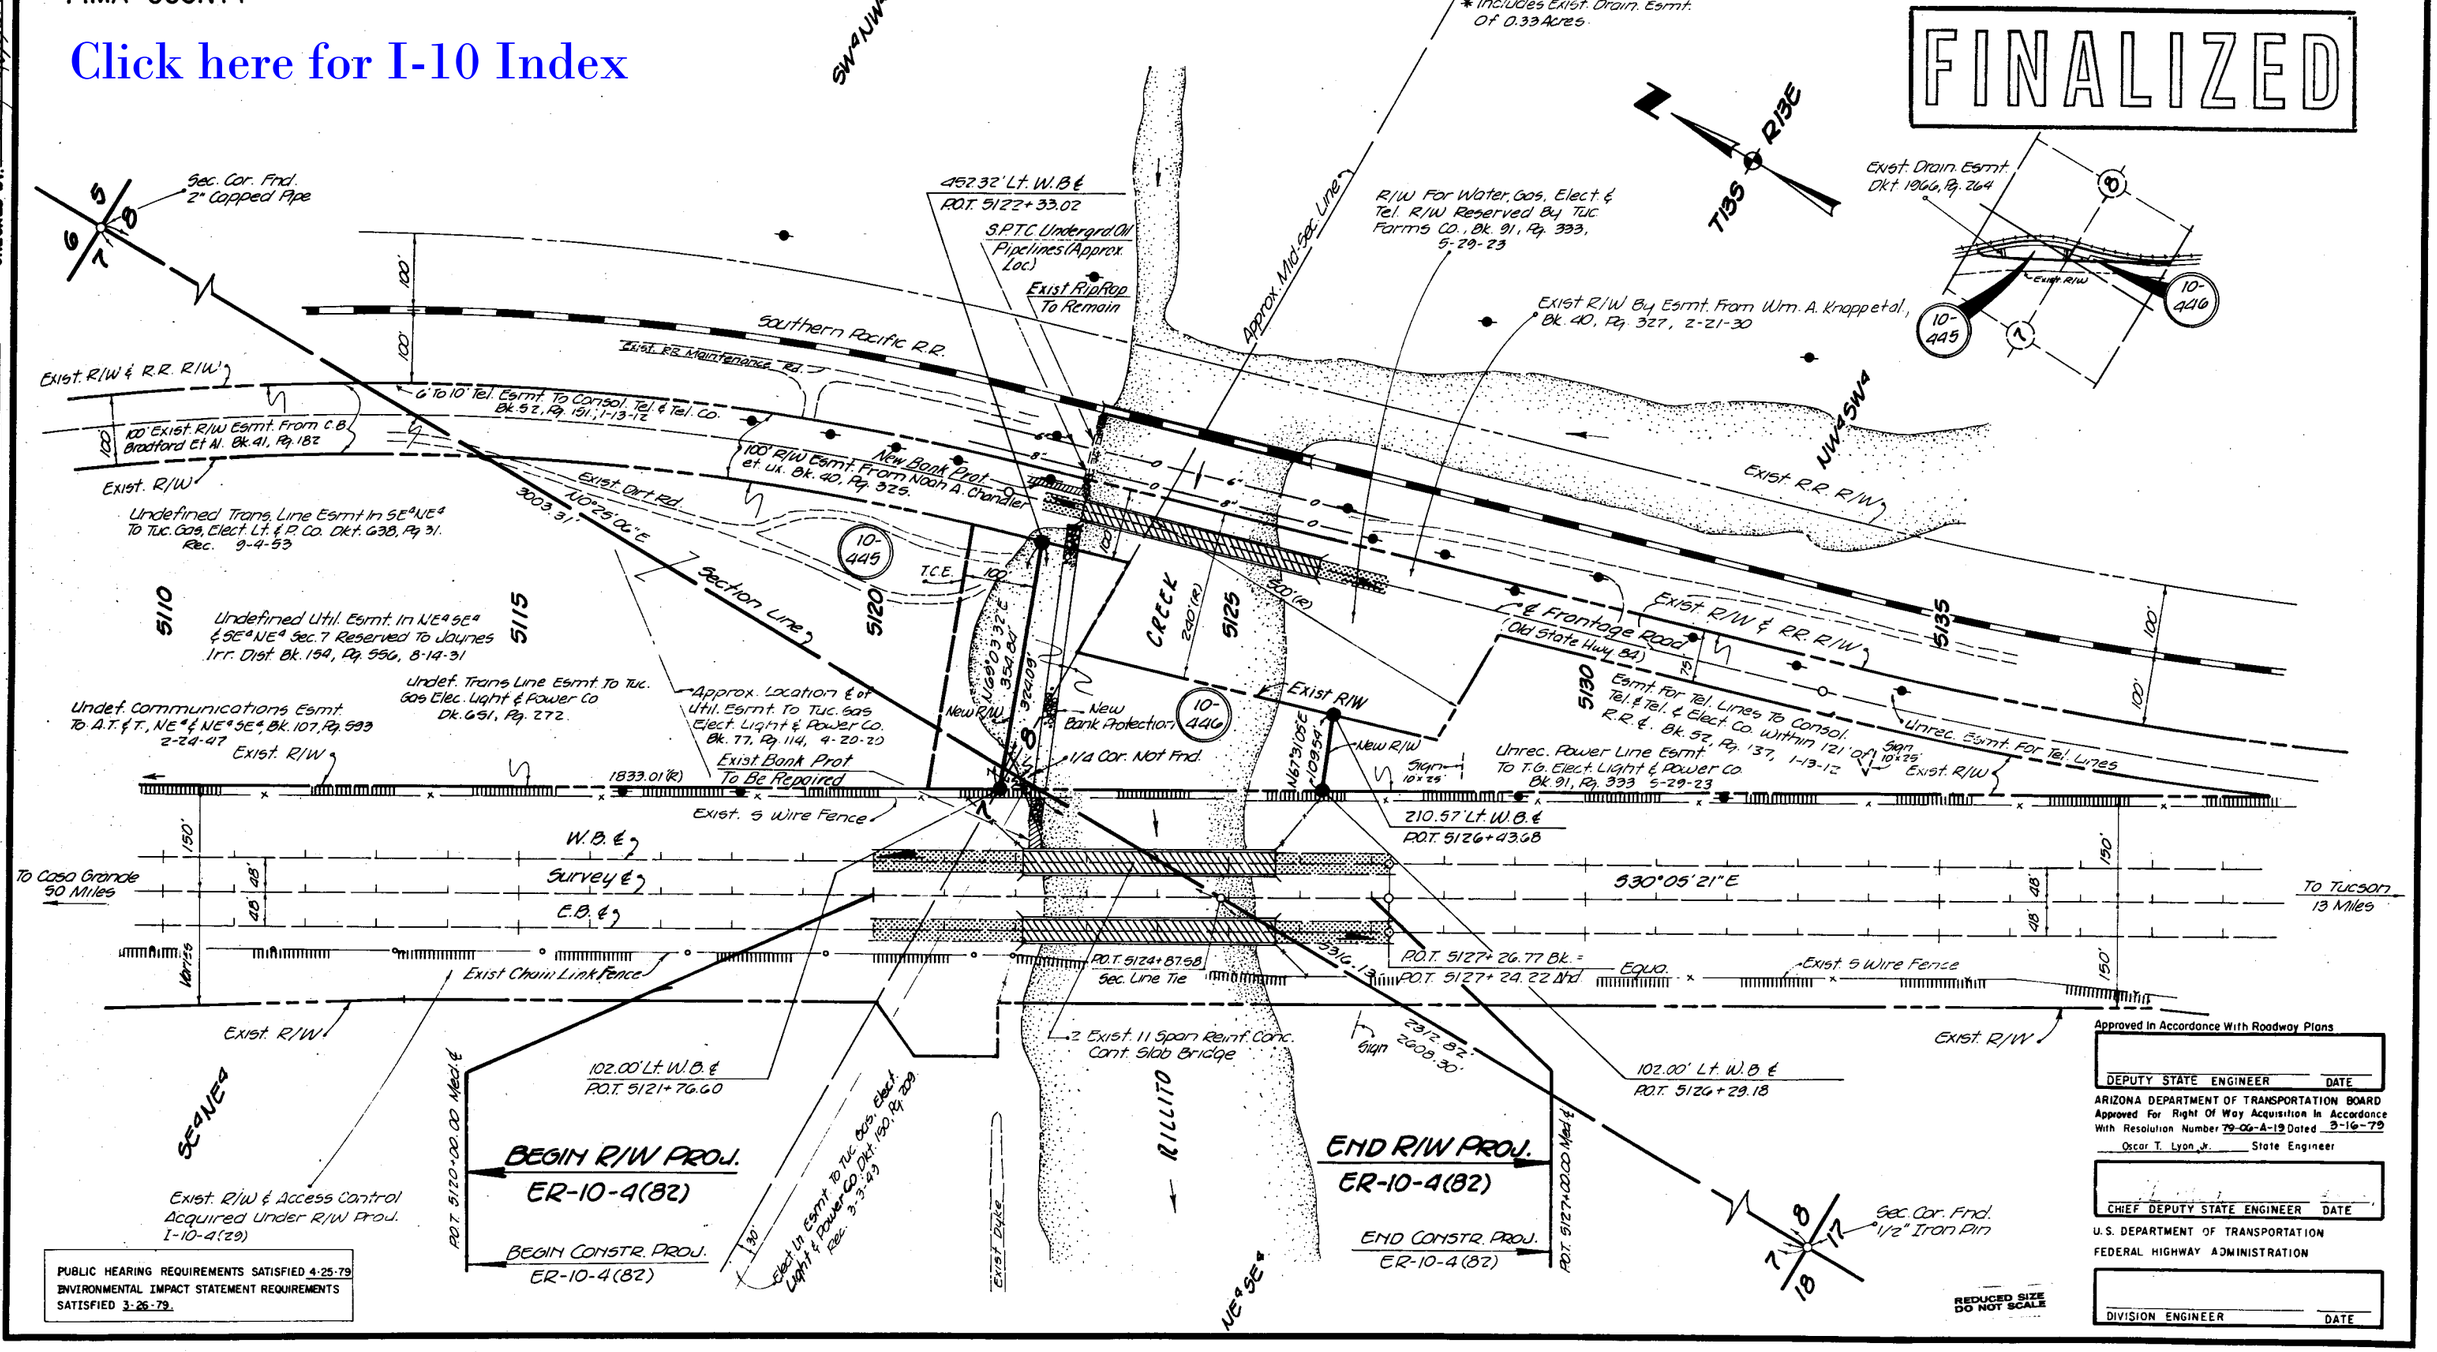

PUBLIC HEARING REQUIREMENTS SATISFIED 4-25-79
ENVIRONMENTAL IMPACT STATEMENT REQUIREMENTS SATISFIED 3-26-79.

Approved In Accordance With Roadway Plans

DEPUTY STATE ENGINEER — DATE

ARIZONA DEPARTMENT OF TRANSPORTATION BOARD
Approved For Right Of Way Acquisition In Accordance With Resolution Number 79-06-A-19 Dated 3-16-79

Oscar T. Lyon Jr. — State Engineer

CHIEF DEPUTY STATE ENGINEER — DATE

U.S. DEPARTMENT OF TRANSPORTATION
FEDERAL HIGHWAY ADMINISTRATION

DIVISION ENGINEER — DATE

REDUCED SIZE DO NOT SCALE

CHECKED BY. Gary Kipper

HARD COPY. D-10-T-288, 10-T-64, 10-4-41, 10-T-293

BRUNING 44-512