BENSON - STEINS PASS HWY.
CALIFORNIA CREEK BRIDGES #655, 656 & 1031
COCHISE COUNTY

Click here for I-10 Index

GMTS CORPORATION CONSULTING ENGINEERS

REVISIONS			
G.O. No.	DATE	BY	DESCRIPTION

PROJECT NO.	I-10-6-920
DRAWING NO.	D-2-T-464
SHEET NO.	1 of 1
DRAWN BY	S.T. LAING
DATE COMP.	9-23-85
SCALE	1" = 50'

OWNERSHIP RECORD								ACQUISITION RECORD				
PARCEL NUMBER	OWNER	DESCRIPTION	TOTAL AREA	AREA REQUIRED GROSS INCLUDING EXISTING R/W	AREA REQUIRED NET EXCLUDING EXISTING R/W	EASEMENT AREA	REMAINDER LEFT	REMAINDER RIGHT	BOARD APPROVAL	TYPE & DATE OF INSTRUMENT	RECORDED DATE	RECORDED BOOK	RECORDED PAGE
2 - 639	FRANSAIR, INC.	Pt. of S½ SEC. 29, T.12 S., R.27 E.	1098.1 Ac.		3.3 Ac.		795.3 Ac.	299.5 Ac.					

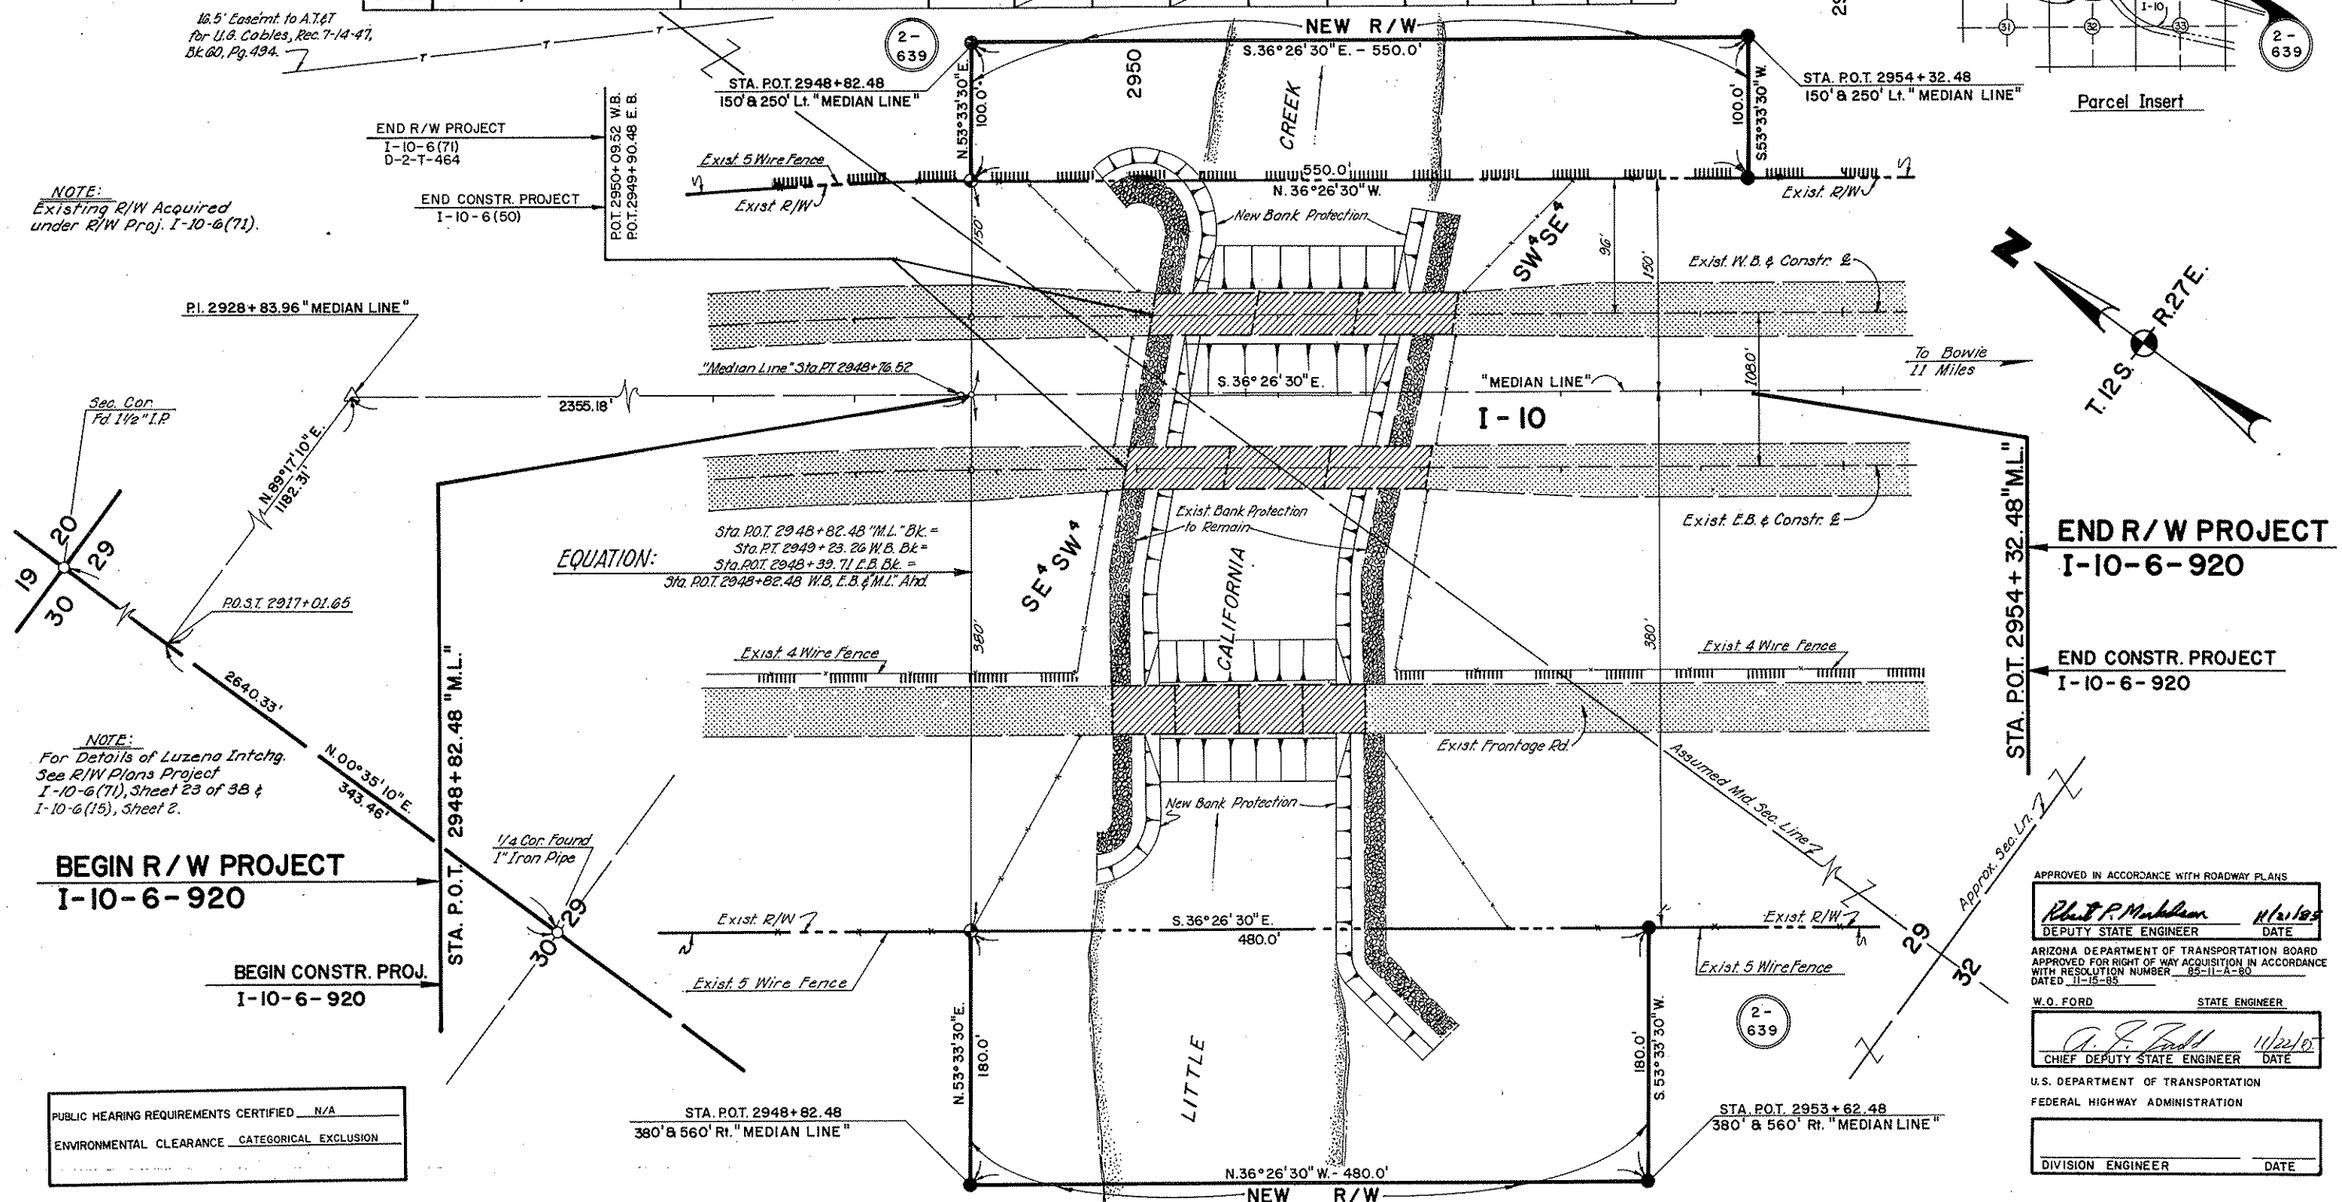

NOTE: Existing R/W Acquired under R/W Proj. I-10-6(71).

PUBLIC HEARING REQUIREMENTS CERTIFIED N/A

ENVIRONMENTAL CLEARANCE CATEGORICAL EXCLUSION

APPROVED IN ACCORDANCE WITH ROADWAY PLANS

Robert P. Mahoney 11/21/85
DEPUTY STATE ENGINEER DATE

ARIZONA DEPARTMENT OF TRANSPORTATION BOARD APPROVED FOR RIGHT OF WAY ACQUISITION IN ACCORDANCE WITH RESOLUTION NUMBER 85-11-A-80 DATED 11-15-85

W.O. FORD STATE ENGINEER

A. F. Todd 11/22/85
CHIEF DEPUTY STATE ENGINEER DATE

U.S. DEPARTMENT OF TRANSPORTATION
FEDERAL HIGHWAY ADMINISTRATION

DIVISION ENGINEER DATE

CHECKED BY. Robert P. Mahoney

HARD COPY. 6335 MI