TUCSON-BENSON HWY.
COUNTY LINE ~ WHETSTONE OVERPASS
COCHISE COUNTY

Click here for I-10 Index

PROJECT NO.	R-AD-16(1)
DRAWING NO.	D-2-T-367A
SHEET NO.	1 of 1
DRAWN BY	J. JUNGERS
DATE	Nov. 28, 1960
SCALE	1"=100'

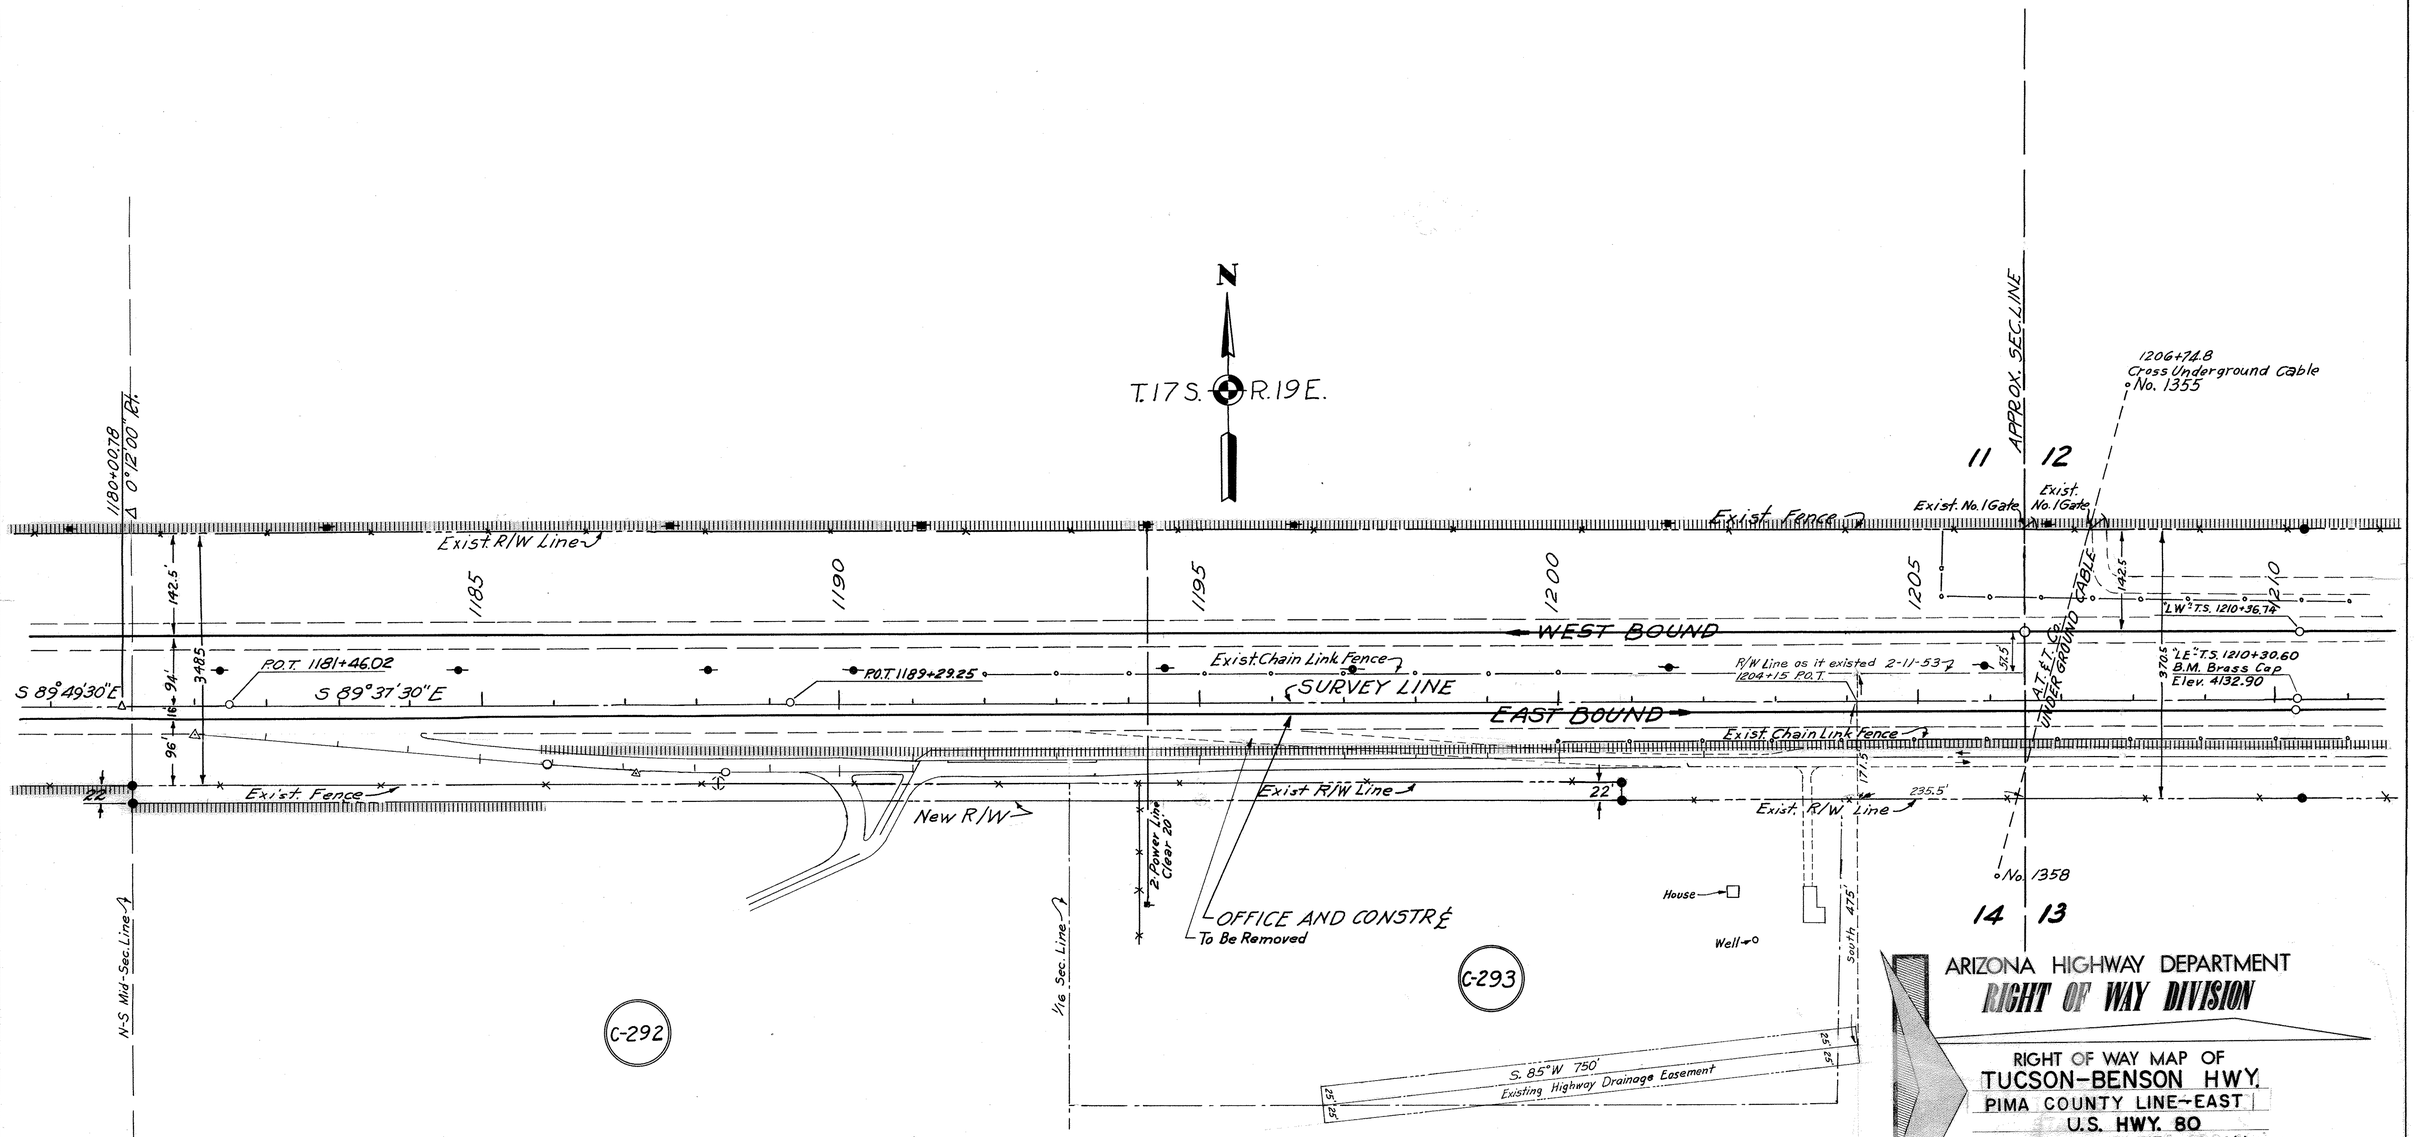

MAP REVISIONS		
DATE	REVISED BY	DESCRIPTION
3-14-1961	J. JUNGERS	Added Drainage Easement at 1204+15 P.O.T.
7-5-1961	J. JUNGERS	Changed distance on ease. at 1204+15 P.O.T.

OWNERSHIP RECORD				
ITEM	OWNER	DESCRIPTION	ACREAGE TAKEN	ACREAGE REMAIN'G
C-292	STATE LAND	W½ NE¼ SEC. 14, T.17S-R.19E., G.&S.R.B.&M.	.67	73.09
C-293	William M. & Allice S. Ford ~ H/W	Por. N½-NE¼-NE¼ SEC. 14, T.17S.-R.19E. G.&S.R.B.&M.	.39	10.74

ARIZONA HIGHWAY DEPARTMENT
RIGHT OF WAY DIVISION

RIGHT OF WAY MAP OF
TUCSON-BENSON HWY.
PIMA COUNTY LINE ~ EAST
U.S. HWY. 80
FEDERAL AID PROJECT R-AD-16(1)
FROM STATION 1179+00 TO STATION 1211+00
COCHISE COUNTY

ALIGNMENT, RIGHT OF WAY WIDTHS, AND CONTROL OF ACCESS, APPROVED IN ACCORDANCE WITH HIGHWAY PLANS.

DATE: _____ ASSISTANT STATE ENGINEER

APPROVED IN ACCORDANCE WITH RESOLUTION DATED: _____ 19___ MINUTES OF THE ARIZONA HIGHWAY COMMISSION.

CONTROL OF ACCESS SHOWN THUS:

DRAWN BY	J. JUNGERS
DATE	Nov. 28, 60
SCALE	1"=100'
CHECKED BY	
A.F.E. NO.	
DRAWING	NUMBER
D-2-T-367A	