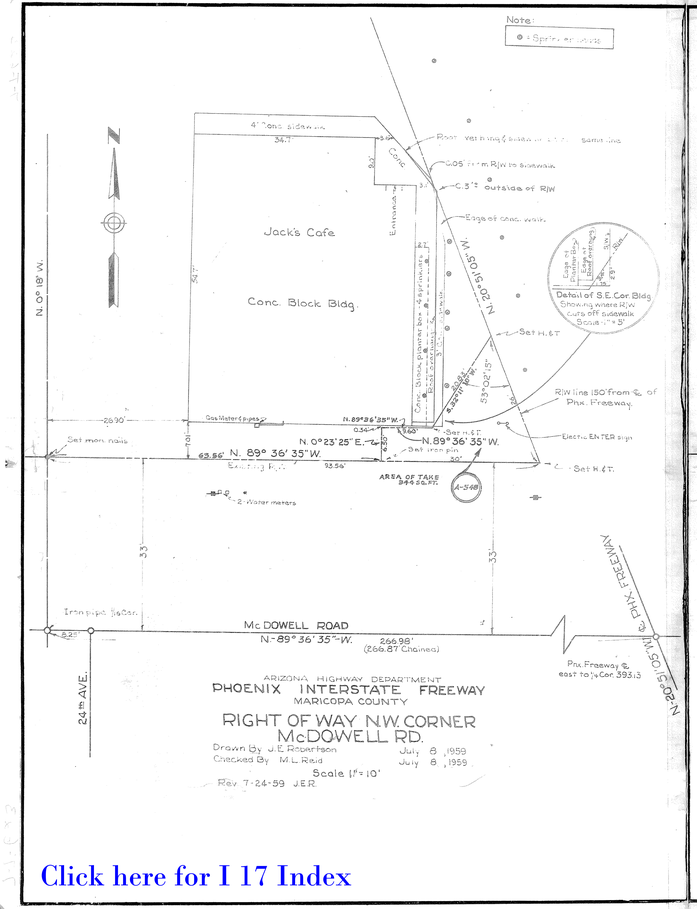

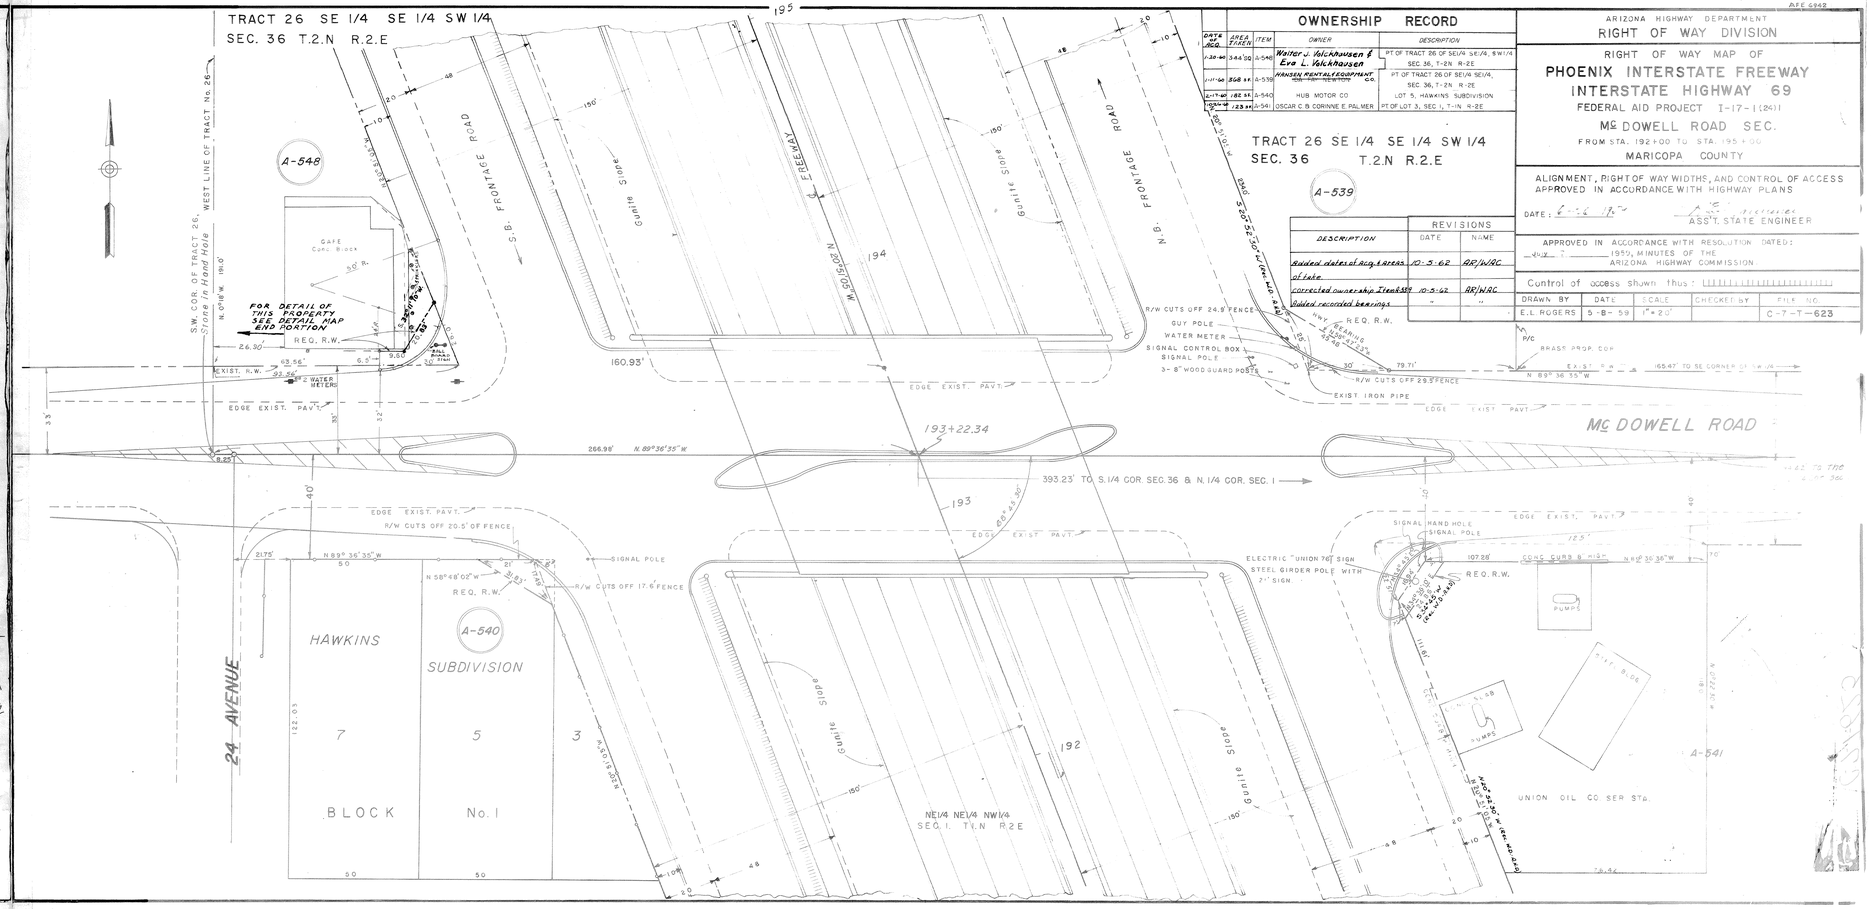

OWNERSHIP RECORD

DATE OF ACQ.	AREA TAKEN	ITEM	OWNER	DESCRIPTION
1-30-60	344 SQ.	A-548	Walter J. Volckhausen & Eva L. Volckhausen	PT OF TRACT 26 OF SE1/4 SE1/4, SW1/4 SEC. 36, T-2N R-2E
1-11-60	568 SQ.	A-539	HANSEN RENTAL & EQUIPMENT CO.	PT OF TRACT 26 OF SE1/4 SE1/4, SEC. 36, T-2N R-2E
2-17-60	182 SQ.	A-540	HUB MOTOR CO	LOT 5, HAWKINS SUBDIVISION
1-29-60	123 SQ.	A-541	OSCAR C. & CORINNE E. PALMER	PT OF LOT 3, SEC. 1, T-1N R-2E

REVISIONS

DESCRIPTION	DATE	NAME
Added dates of acq. & areas of take	10-5-62	AR/WAC
Corrected ownership Item #389	10-5-62	AR/WAC
Added recorded bearings	"	"

ARIZONA HIGHWAY DEPARTMENT
RIGHT OF WAY DIVISION

RIGHT OF WAY MAP OF
PHOENIX INTERSTATE FREEWAY
INTERSTATE HIGHWAY 69
FEDERAL AID PROJECT I-17-1(24)1
McDOWELL ROAD SEC.
FROM STA. 192+00 TO STA. 195+00
MARICOPA COUNTY

ALIGNMENT, RIGHT OF WAY WIDTHS, AND CONTROL OF ACCESS APPROVED IN ACCORDANCE WITH HIGHWAY PLANS

DATE: 6-26-1962 ASS'T. STATE ENGINEER

APPROVED IN ACCORDANCE WITH RESOLUTION DATED: JULY 7, 1959, MINUTES OF THE ARIZONA HIGHWAY COMMISSION

Control of access shown thus:

DRAWN BY	DATE	SCALE	CHECKED BY	FILE NO.
E.L. ROGERS	5-8-59	1" = 20'		C-7-T-623

Click here for I 17 Index