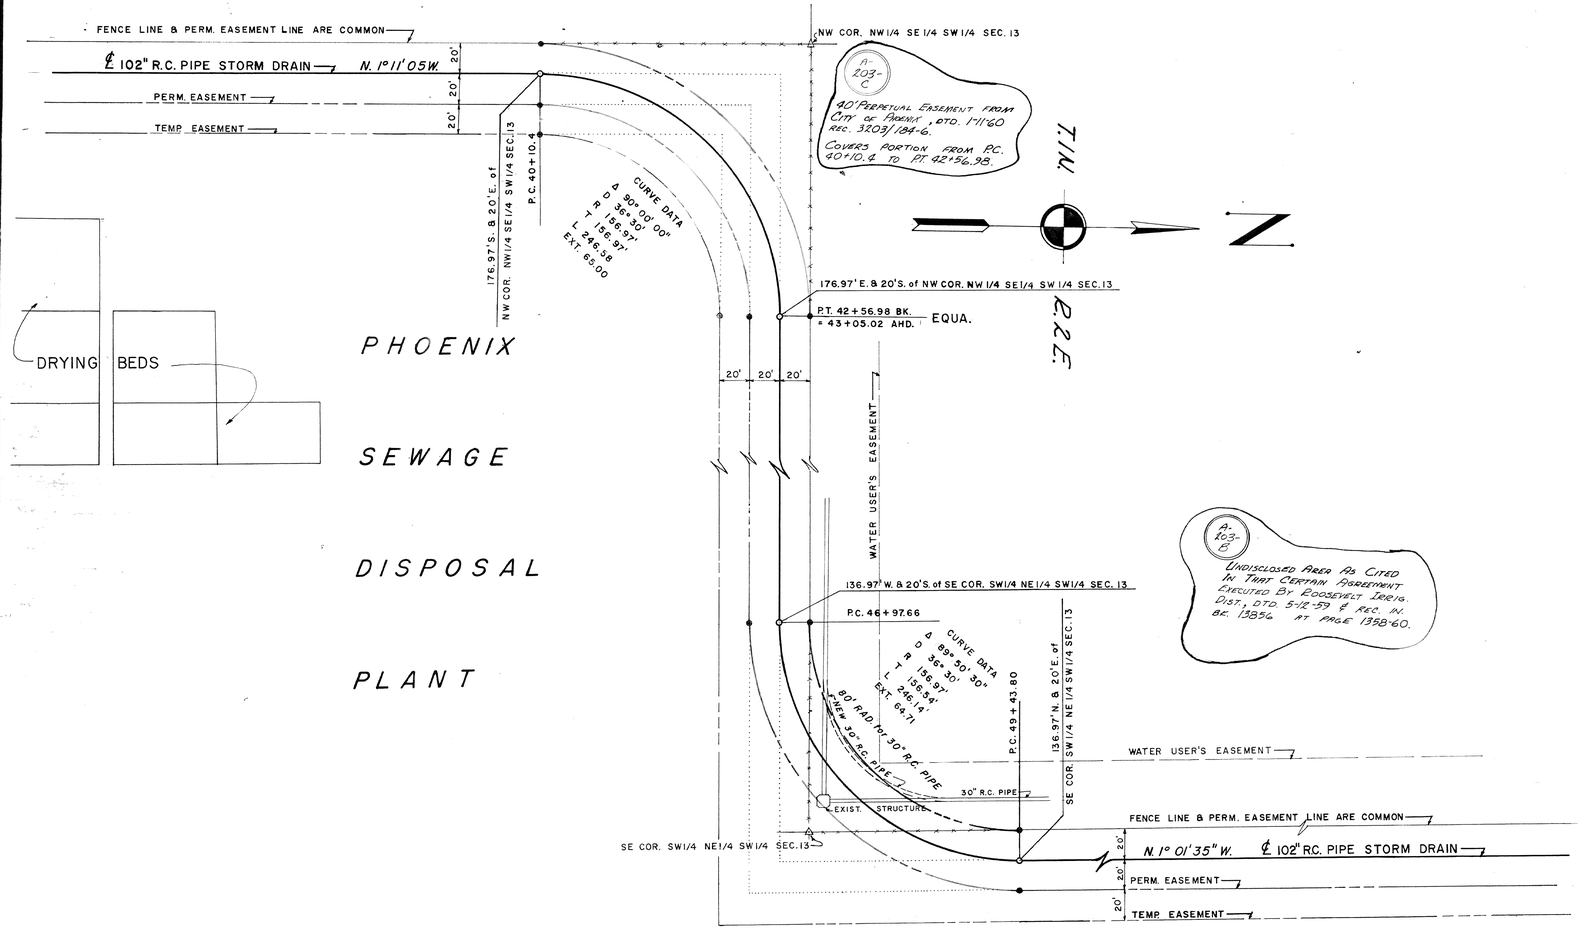

ARIZONA HIGHWAY DEPARTMENT

RIGHT OF WAY DIVISION

RIGHT OF WAY MAP OF
PHOENIX—CORDES JUNC. H'WY
STORM DRAIN
I-17-1 (9) 0
STATE PROJECT

FROM STATION TO STATION

MARICOPA COUNTY

ALIGNMENT AND RIGHT OF WAY WIDTHS APPROVED IN ACCORDANCE WITH HIGHWAY PLANS.

DATE: ASSISTANT STATE ENGINEER

APPROVED IN ACCORDANCE WITH RESOLUTION DATED, ____ IN ____ MINUTES OF THE ARIZONA HIGHWAY COMMISSION.

DRAWN. BY	T. MEEGAN
DATE	10-26-59
SCALE	1" = 40'
CHECKED BY	
A.F.E. NO.	6942
DRAWING NUMBER	C-7-T-637

Click here for I 17 Index