PHOENIX — CORDES JCT. HWY.
JCT. I-10 — BUCKEYE RD.
MARICOPA COUNTY

Click here for I 17 Index

| REVISIONS | | | |
|---|---|---|---|
| C.O. No. | DATE | BY | DESCRIPTION |
| | | | |

| | |
|---|---|
| PROJECT NO. | I-17-1-817 |
| DRAWING NO. | D-7-T-800 |
| SHEET NO. | 1 OF 1 |
| DRAWN BY | LFW |
| DATE COMP. | 5-31-84 |
| SCALE | 1"=100' |

| OWNERSHIP RECORD | | | | | | | | | | ACQUISITION RECORD | | | | |
|---|---|---|---|---|---|---|---|---|---|---|---|---|---|---|
| PARCEL NUMBER | OWNER | DESCRIPTION | TOTAL AREA | AREA REQUIRED GROSS INCLUDING EXISTING R/W | AREA REQUIRED NET EXCLUDING EXISTING R/W | EASEMENT AREA | REMAINDER LEFT | REMAINDER RIGHT | SHEET NUMBER | BOARD APPROVAL | TYPE & DATE OF INSTRUMENT | RECORDED DATE | RECORDED BOOK | RECORDED PAGE |
| 7-3461 | Thomas P. Hurley et al | Pt. NE⁴SE⁴, Sec. 18, T1N, R3E. | 1507612 Sq. Ft. | | 45 Sq. Ft. | | | 1507567 Sq. Ft. | 1 | | | | | |
| | | | | | | | | | | | | | | |




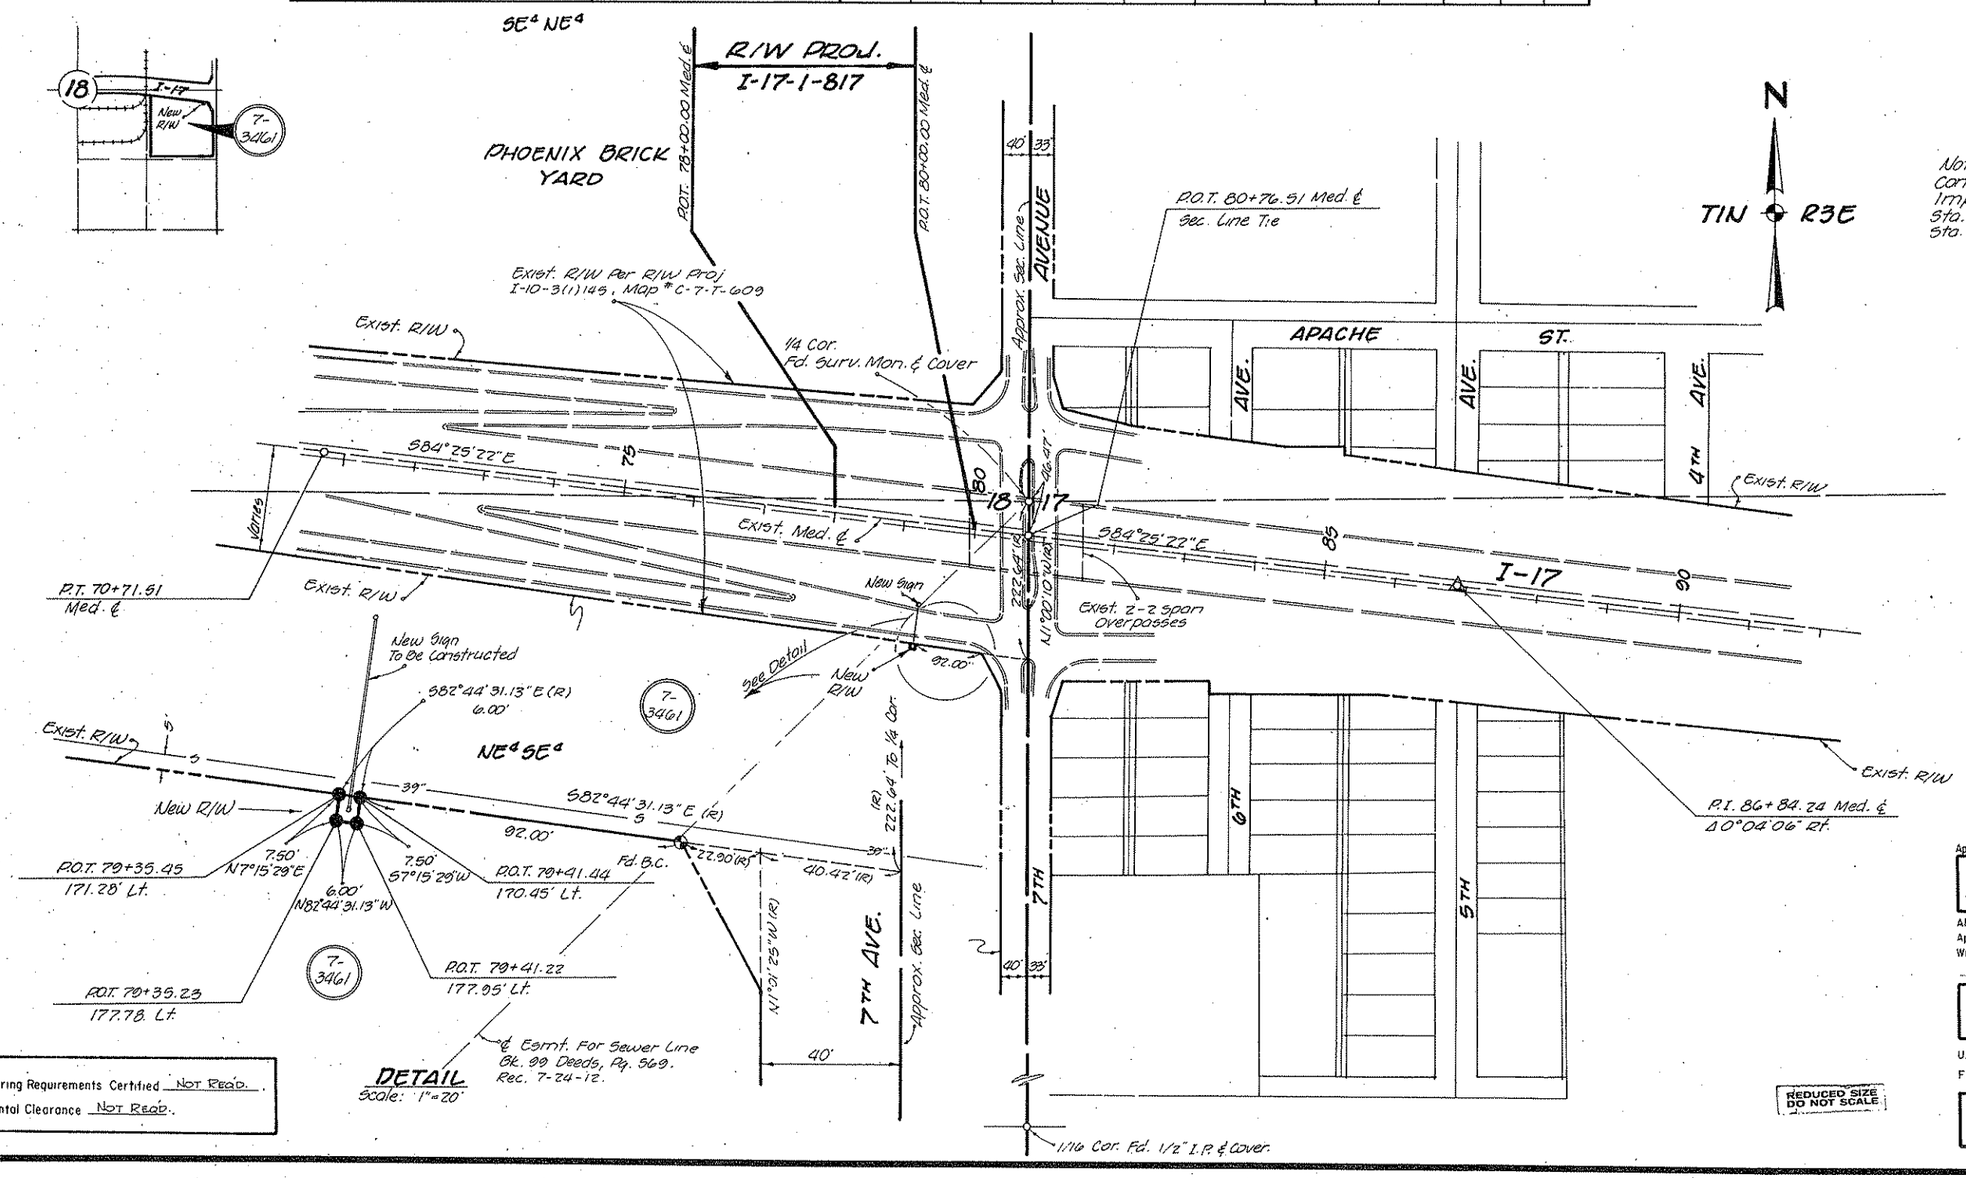


DETAIL
Scale: 1"=20'

Note:
Constr. Proj. I-17-1(117) Is A Median Improvement Proj., Beginning At Sta. 188+00 (20TH ST.) And Ending At Sta. 83+00 (Buckeye Rd.)

Public Hearing Requirements Certified NOT REQ'D.
Environmental Clearance NOT REQ'D.

REDUCED SIZE DO NOT SCALE

Approved In Accordance With Roadway Plans

DEPUTY STATE ENGINEER — DATE 2/13/84

ARIZONA DEPARTMENT OF TRANSPORTATION BOARD
Approved For Right Of Way Acquisition In Accordance With Resolution Number 84-05-A-22 Dated 5-18-84
W.O. Ford Acting State Engineer

CHIEF DEPUTY STATE ENGINEER — DATE

U.S. DEPARTMENT OF TRANSPORTATION
FEDERAL HIGHWAY ADMINISTRATION

DIVISION ENGINEER — DATE

CHECKED BY. Ralph L. Robinson 5-15-84
HARD COPY. Strip Map C-7-T-609