PRESCOTT - FLAGSTAFF HWY.
PALMERVILLE ACCESS ROAD
COCONINO COUNTY

REVISIONS				PROJECT NO.	S-366-604
C.O. No.	DATE	BY	DESCRIPTION	DRAWING NO.	D-3-T-610
8783	12-13-93	RCO	Added Abandonment Note & Zipped Area.	SHEET NO.	1 of 1
"	"	"	Performed By DMJM ARIZONA, INC.	DRAWN BY	Bob O.
				DATE COMP.	11-21-78
				SCALE	1" = 100'

OWNERSHIP RECORD									
PARCEL NUMBER	OWNER	DESCRIPTION	TOTAL AREA	AREA REQUIRED GROSS Incl. Exist. R/W	AREA REQUIRED NET Excl. Exist. R/W	EGMT. AREA	REMAINDER LEFT	REMAINDER RIGHT
3-177	U.S.A. (Coconino Nt'l. Forest)	Pt. NW 1/4 NE 1/4 Sec. 32, T.21N, R.7E.	Unk.		.36 Ac.			

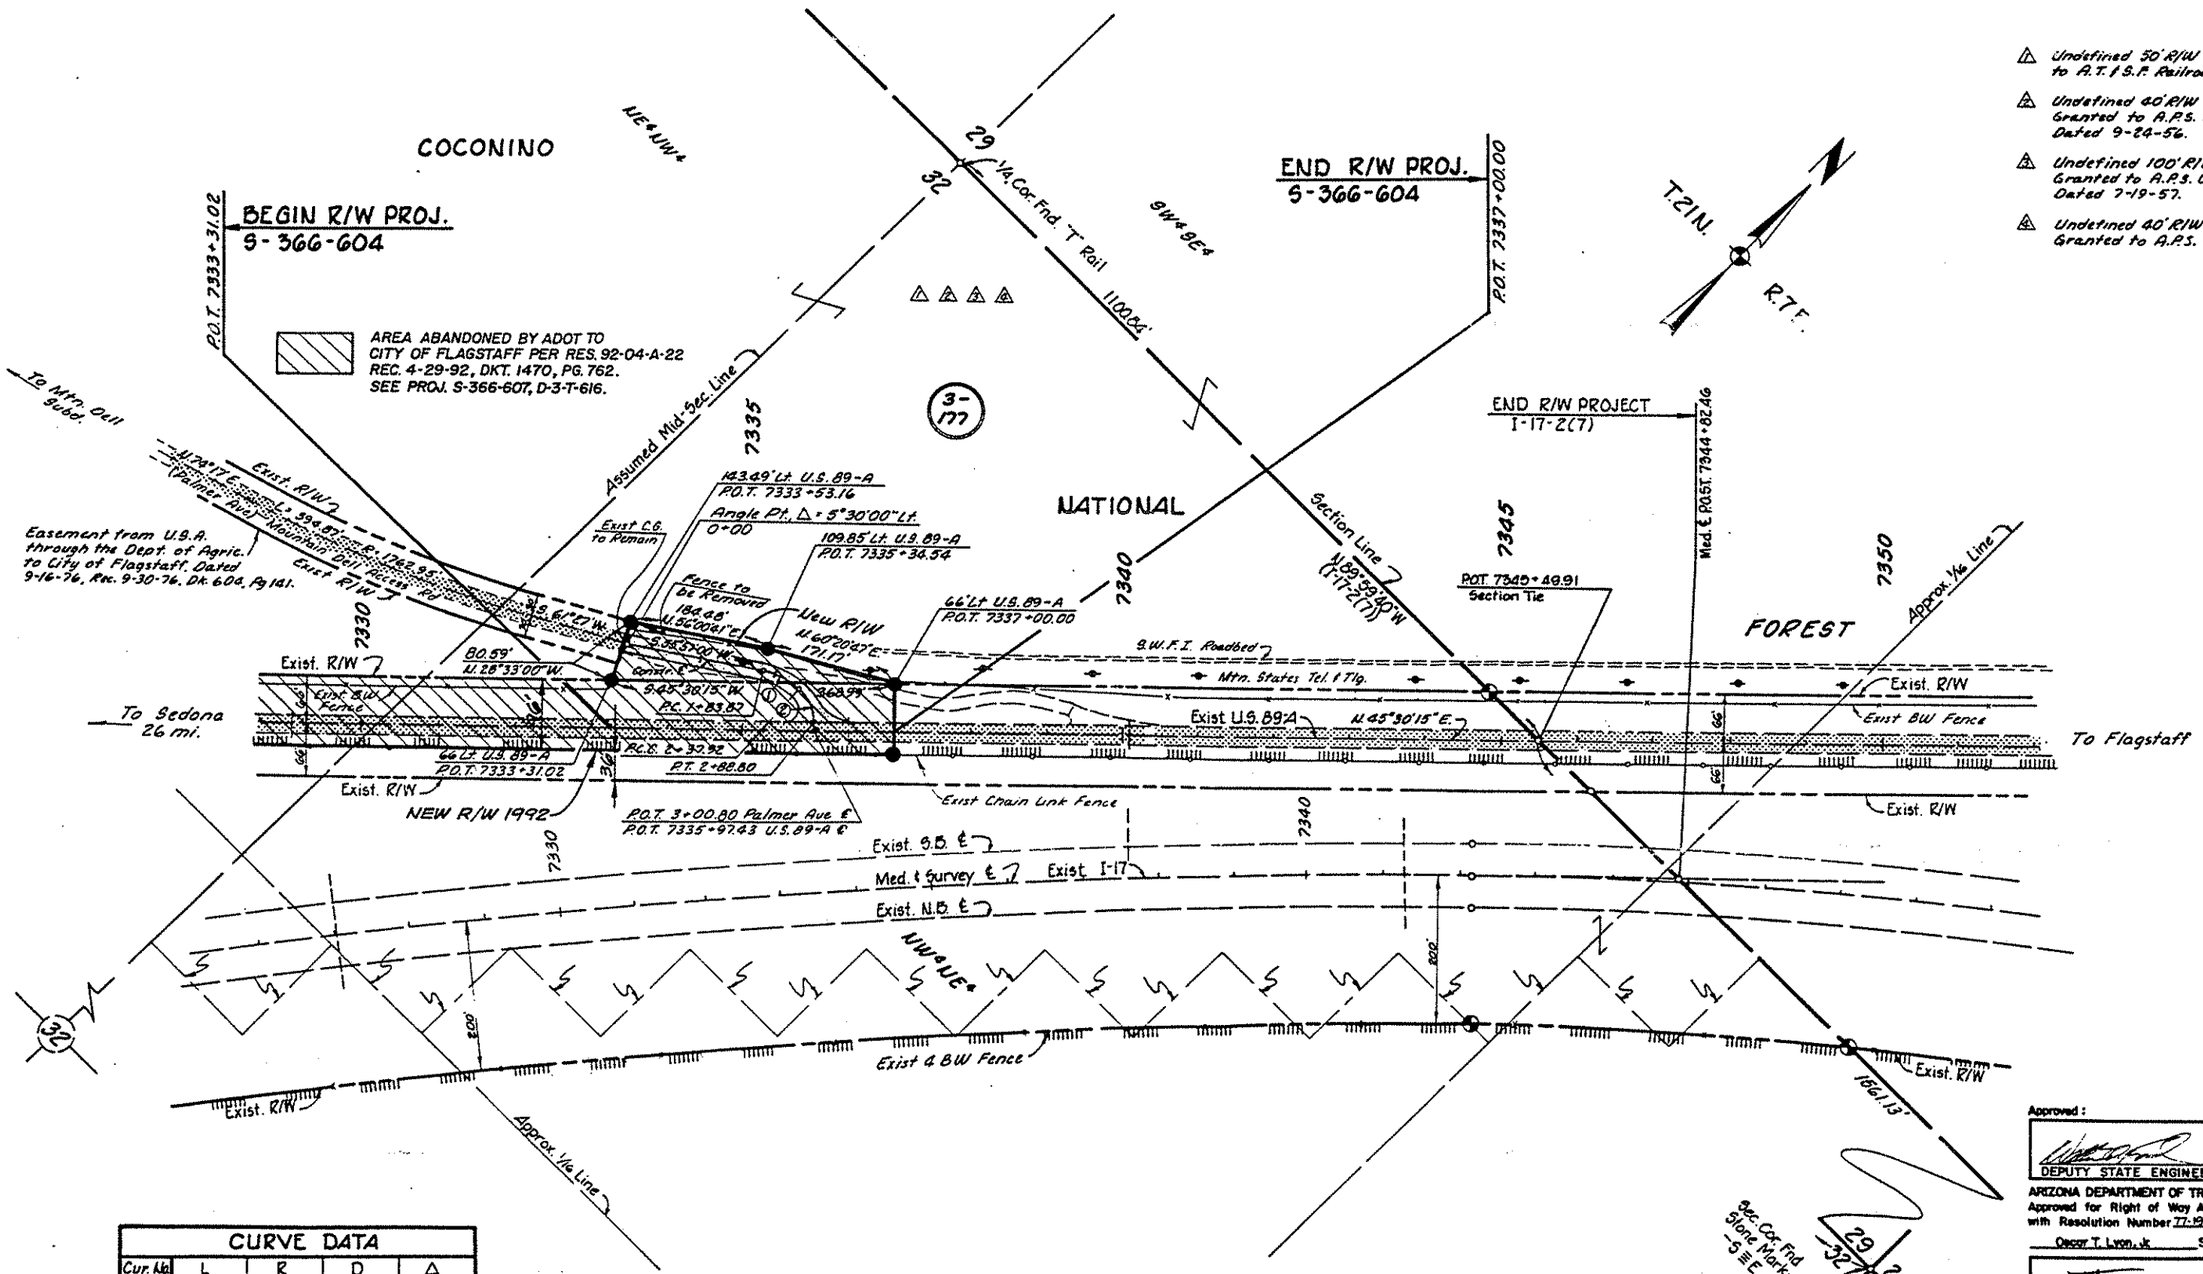

CURVE DATA				
Cur. No.	L	R	D	Δ
1	54.08'	100'	57°17'45"	30°58'02" Rt.
2	50.88'	60'	95°29'35"	48°35'13" Rt.

Δ Undefined 50' R/W for Pipe Line Granted to A.T. & S.F. Railroad Co., Dated 2-16-17.

Δ Undefined 40' R/W for Transmission Line Granted to A.P.S. Co. over U² Sec. 32, Dated 9-24-56.

Δ Undefined 100' R/W for Transmission Line Granted to A.P.S. Co. over U² Sec. 32, Dated 7-19-57.

Δ Undefined 40' R/W for Transmission Line Granted to A.P.S. Co., Dated 3-18-59.

Approved:

DEPUTY STATE ENGINEER — DATE 11-27-78

ARIZONA DEPARTMENT OF TRANSPORTATION BOARD
Approved for Right of Way Acquisition in accordance with Resolution Number 77-19-A-24 Dated 11-18-77

Oscar T. Lyon, Jr. — State Engineer

CHIEF DEPUTY STATE ENGINEER — DATE 11/27/78

Click here for I 17 Index