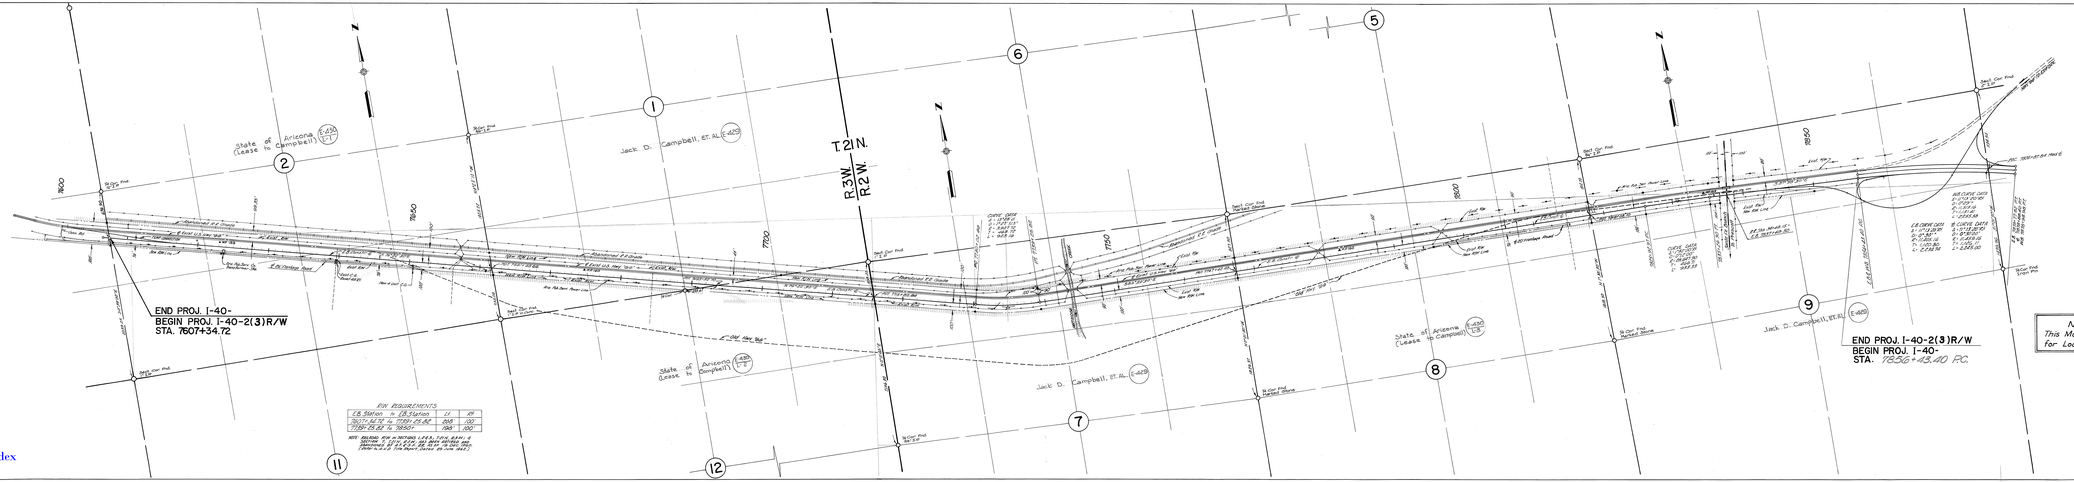

Click here for I 40 Index

OWNERSHIP RECORD

ITEM	OWNER	DESCRIPTION	MI. PER OWNER	MI. PER DESIGNATION	DATE PROP. ACQUIRED
E-429	CAMPBELL, ET.AL.	Section 2, T21N, R3W			
E-429 1-7	STATE OF ARIZONA (LEASE TO CAMPBELL)	Section 2, T21N, R3W			
E-429 1-8	CAMPBELL, ET.AL.	Section 1, T21N, R3W			
E-429 1-9	STATE OF ARIZONA (LEASE TO CAMPBELL)	Section 12, T21N, R3W			
E-429	CAMPBELL, ET.AL.	Section 7, T21N, R2W			
E-429 1-7	STATE OF ARIZONA (LEASE TO CAMPBELL)	Section 8, T21N, R2W			
E-429	CAMPBELL, ET.AL.	Section 9, T21N, R2W			

MAP REVISIONS

DATE	REVISED BY	DESCRIPTION

ARIZONA HIGHWAY DEPARTMENT
RIGHT OF WAY DIVISION

RIGHT OF WAY MAP OF
KINGMAN-ASHFORK HWY.
PINAVETA-ASHFORK SECTION
I-40-2(3)R3
FEDERAL AID PROJECT
FROM STATION 8+00+ TO STATION 1056+

SUBMITTED: DIST. OF NGW STATIONS AND CONTROL OF ACCESS
APPROVED: IN ACCORDANCE WITH PRESENT PLANS
DATE: 1-17-1964
DIRECTOR, DIVISION OF HIGHWAYS
DIRECTOR, RIGHT OF WAY DIVISION
APPROVED IN ACCORDANCE WITH PRESENT PLANS DATED
DIRECTOR, DIVISION OF HIGHWAYS
DIRECTOR, RIGHT OF WAY DIVISION
CENTRAL OF WAY DIVISION

C-13-T-341A