ARIZONA HIGHWAY DEPARTMENT
RIGHT OF WAY SECTION

Project I-40-5(Misc.)	Highway HOLBROOK-LUPTON	Drawn By M.Ross	Date 9-4-68
Section APACHE COUNTY LINE-EAST		Checked By R.T. Jones	Date 9-18-68

REMARKS:

New R/W Required as outlined in C.O. 2060 for access road to well site. See Parcel File for correspondence.

ARIZONA HIGHWAY COMMISSION

Approved for acquisition of Parcel 1-104 ~~1-004~~

STATE HIGHWAY ENGINEER

Deputy State Engineer — Date

Gross area includes existing R/W
Net area excludes existing R/W

OWNERSHIP RECORD

Parcel	OWNER	DESCRIPTION	TOTAL AREA	GROSS AREA	NET AREA	ESM'T AREA	REMAIN LEFT	REMAIN RIGHT
1-104 ~~1-004~~	Raymond Fitzgerald et ux.	N.E. 1/4 N.W. 1/4 Sec. 5, T.19N., R.25E.	692.6	15.3	.2Ac.		4.6	622.7

ACQ. RECORD

Comm APPL.	TYPE & DATE OF INSTRU.	RECORDED DATE	BK.	PG.
1-31-69	Esm't, 12-24-68	4-4-69	115	548 549

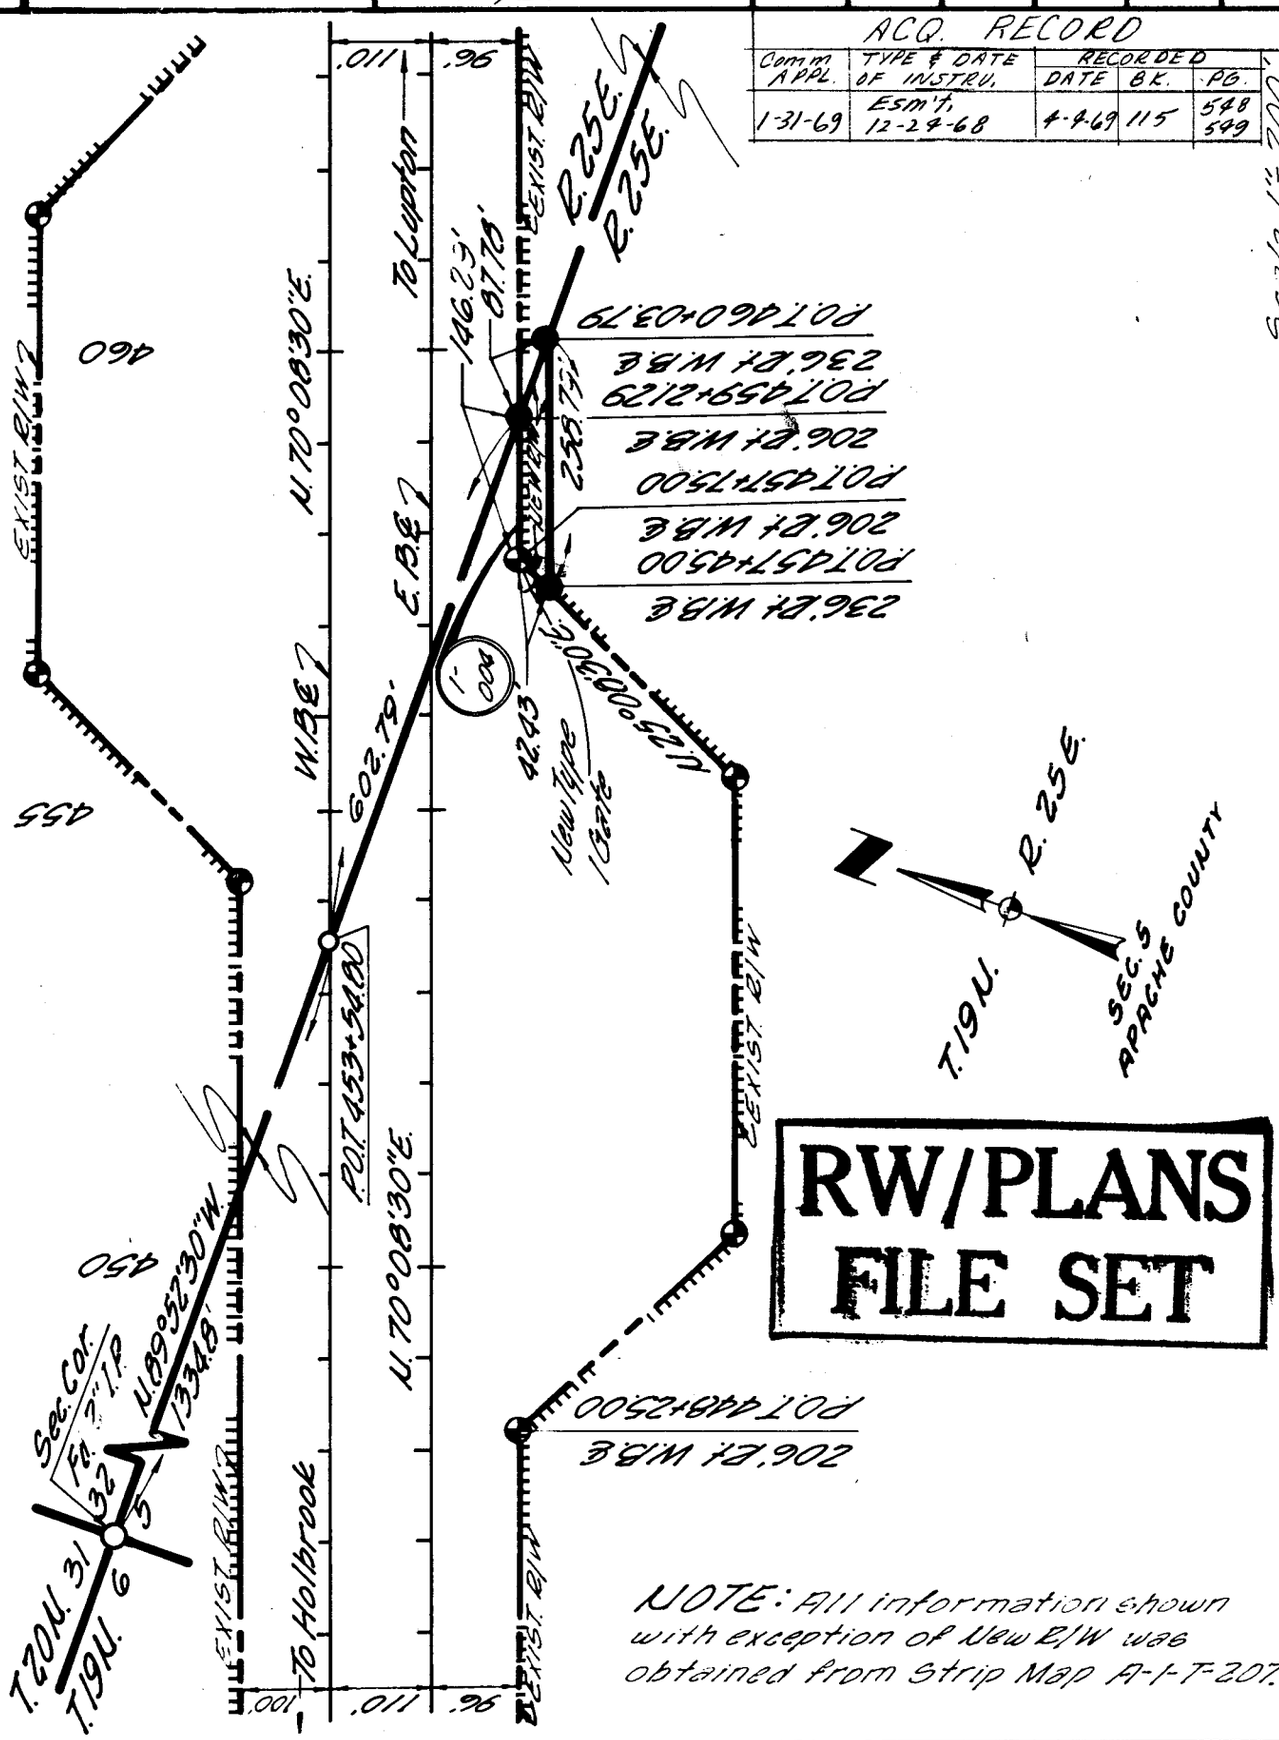

RW/PLANS FILE SET

NOTE: All information shown with exception of New R/W was obtained from Strip Map A-1-T-207.

A.H.D. 60-431 9-66 (.5M 11-67) J.M.K.

Click here for I 40 Index