OWNERSHIP RECORD

PARCEL NUMBER	OWNER	DESCRIPTION	TOTAL AREA	AREA REQUIRED: GROSS INCLUDING EXISTING R/W	AREA REQUIRED: NET EXCLUDING EXISTING R/W	EASEMENT AREA	REMAINDER: LEFT	REMAINDER: RIGHT	SHEET NO.
4-399	ASARCO INC.	PT. SEC. 14 & 15, T5S, R15E			1746#				1

ACQUISITION RECORD

CHIEF R/W AGENT APPROVAL	INSTRUMENT: TYPE	INSTRUMENT: DATE	RECORDED: DATE	RECORDED: DOCUMENT

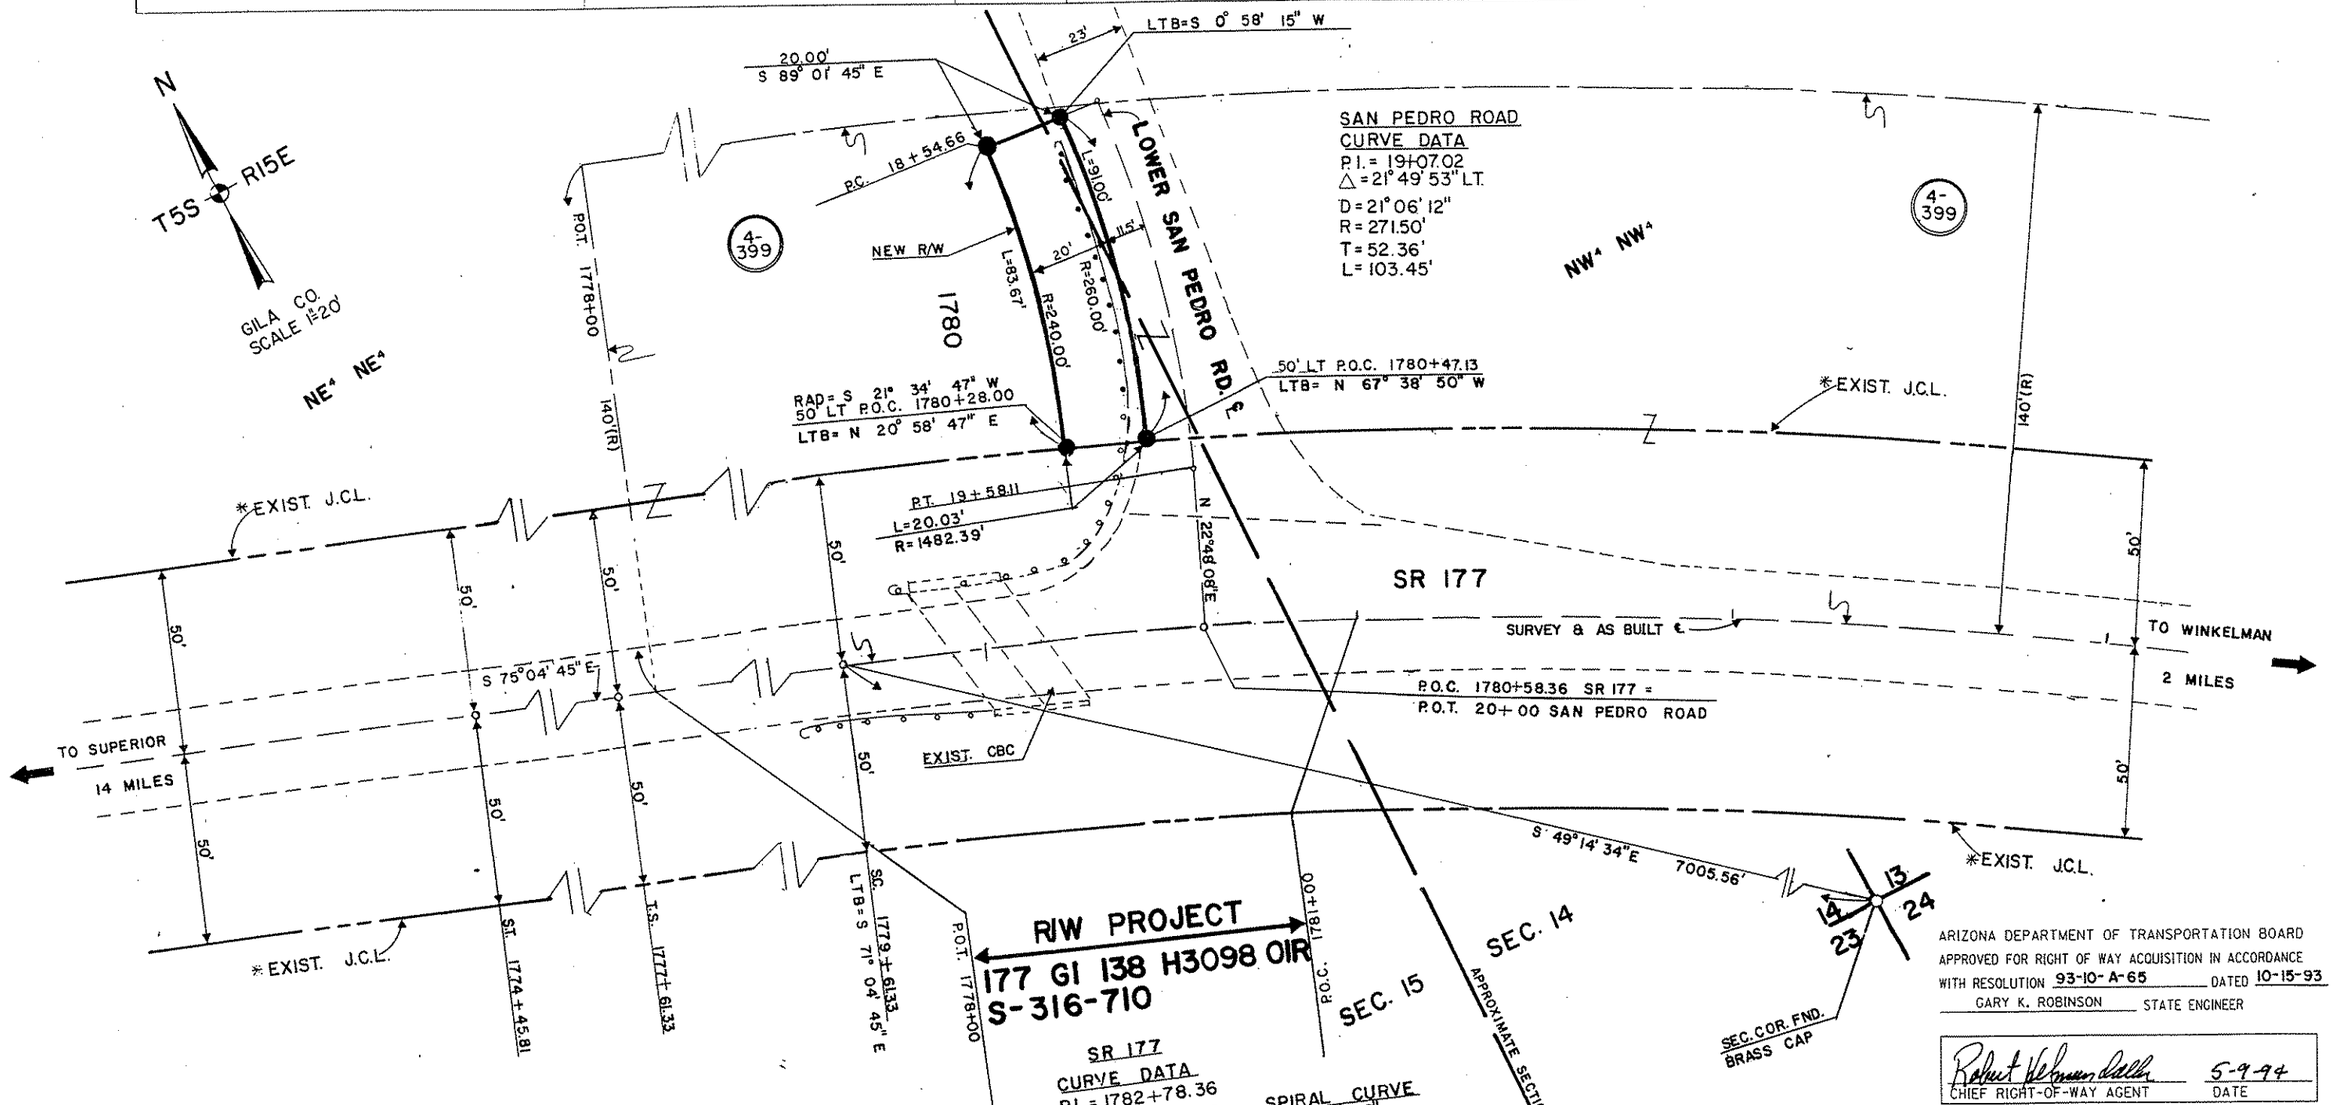

ARIZONA DEPARTMENT OF TRANSPORTATION BOARD APPROVED FOR RIGHT OF WAY ACQUISITION IN ACCORDANCE WITH RESOLUTION 93-10-A-65 DATED 10-15-93

GARY K. ROBINSON STATE ENGINEER

Robert Helmsen Dallas 5-9-94

CHIEF RIGHT-OF-WAY AGENT DATE

DETAIL SHEET

NOTES:

*EXIST. JURISDICTIONAL CONTROL LIMITS

** BASED ON STANDAGE & TRUIT RECORD OF SURVEY, JOB NO. 930119.11, DATE 2-94

NEW R/W (PAR. 4-399) TO BE ACQUIRED FOR CONST. PROJ. 177 GI 138 H3098 01C/S-316-510

PUBLIC HEARING REQUIREMENTS CERTIFIED	N/A
ENVIRONMENTAL CLEARANCE	1-22-93
C & S REVIEW	
BID SET REVIEW	

Click here for SR 177 Index

REVISIONS			
C.O. NO.	DATE	BY	DESCRIPTION

DRAWING NO.	D-4-T-400
HARD COPY	** E.R. 9404
COUNTY	GILA
DRAWN	L.R.
CHECKED	L.M.F.
SCALE	1" = 20'
ROUTE	SR 177
SECTION	WINKELMAN - KEARNY

ARIZONA DEPARTMENT OF TRANSPORTATION RIGHT OF WAY PLANS SERVICES

HIGHWAY WINKELMAN - SUPERIOR

PROJECT NO. S- 316-710

TRACS NO. 177 GI 138 H3098 01R

SHEET 1 OF 1

OF