Click here for SR 260 Index

OWNERSHIP RECORD

PARCEL NUMBER	OWNER	DESCRIPTION	TOTAL AREA	AREA REQUIRED: GROSS INCLUDING EXISTING R/W	AREA REQUIRED: NET EXCLUDING EXISTING R/W	EASEMENT AREA	REMAINDER: LEFT	REMAINDER: RIGHT	SHEET NO.
1-394	EARL S. DOBSON	PT.OF NW^{4}NW^4, SEC 36,T.8N.R.26E.	39.88 AC.			2.37 AC.		37.51 AC.	1
1-395	DWAYNE DOBSON LTD PARTNERSHIP	PT.OF NE^{4}NW^4& NW^{4}NE^4,SEC 36,T.8N.R.26E.	119.86 AC.			6.10 AC.		113.76 AC.	1

ACQUISITION RECORD

CHIEF R/W AGENT APPROVAL	INSTRUMENT: TYPE	INSTRUMENT: DATE	RECORDED: DATE	RECORDED: DOCUMENT

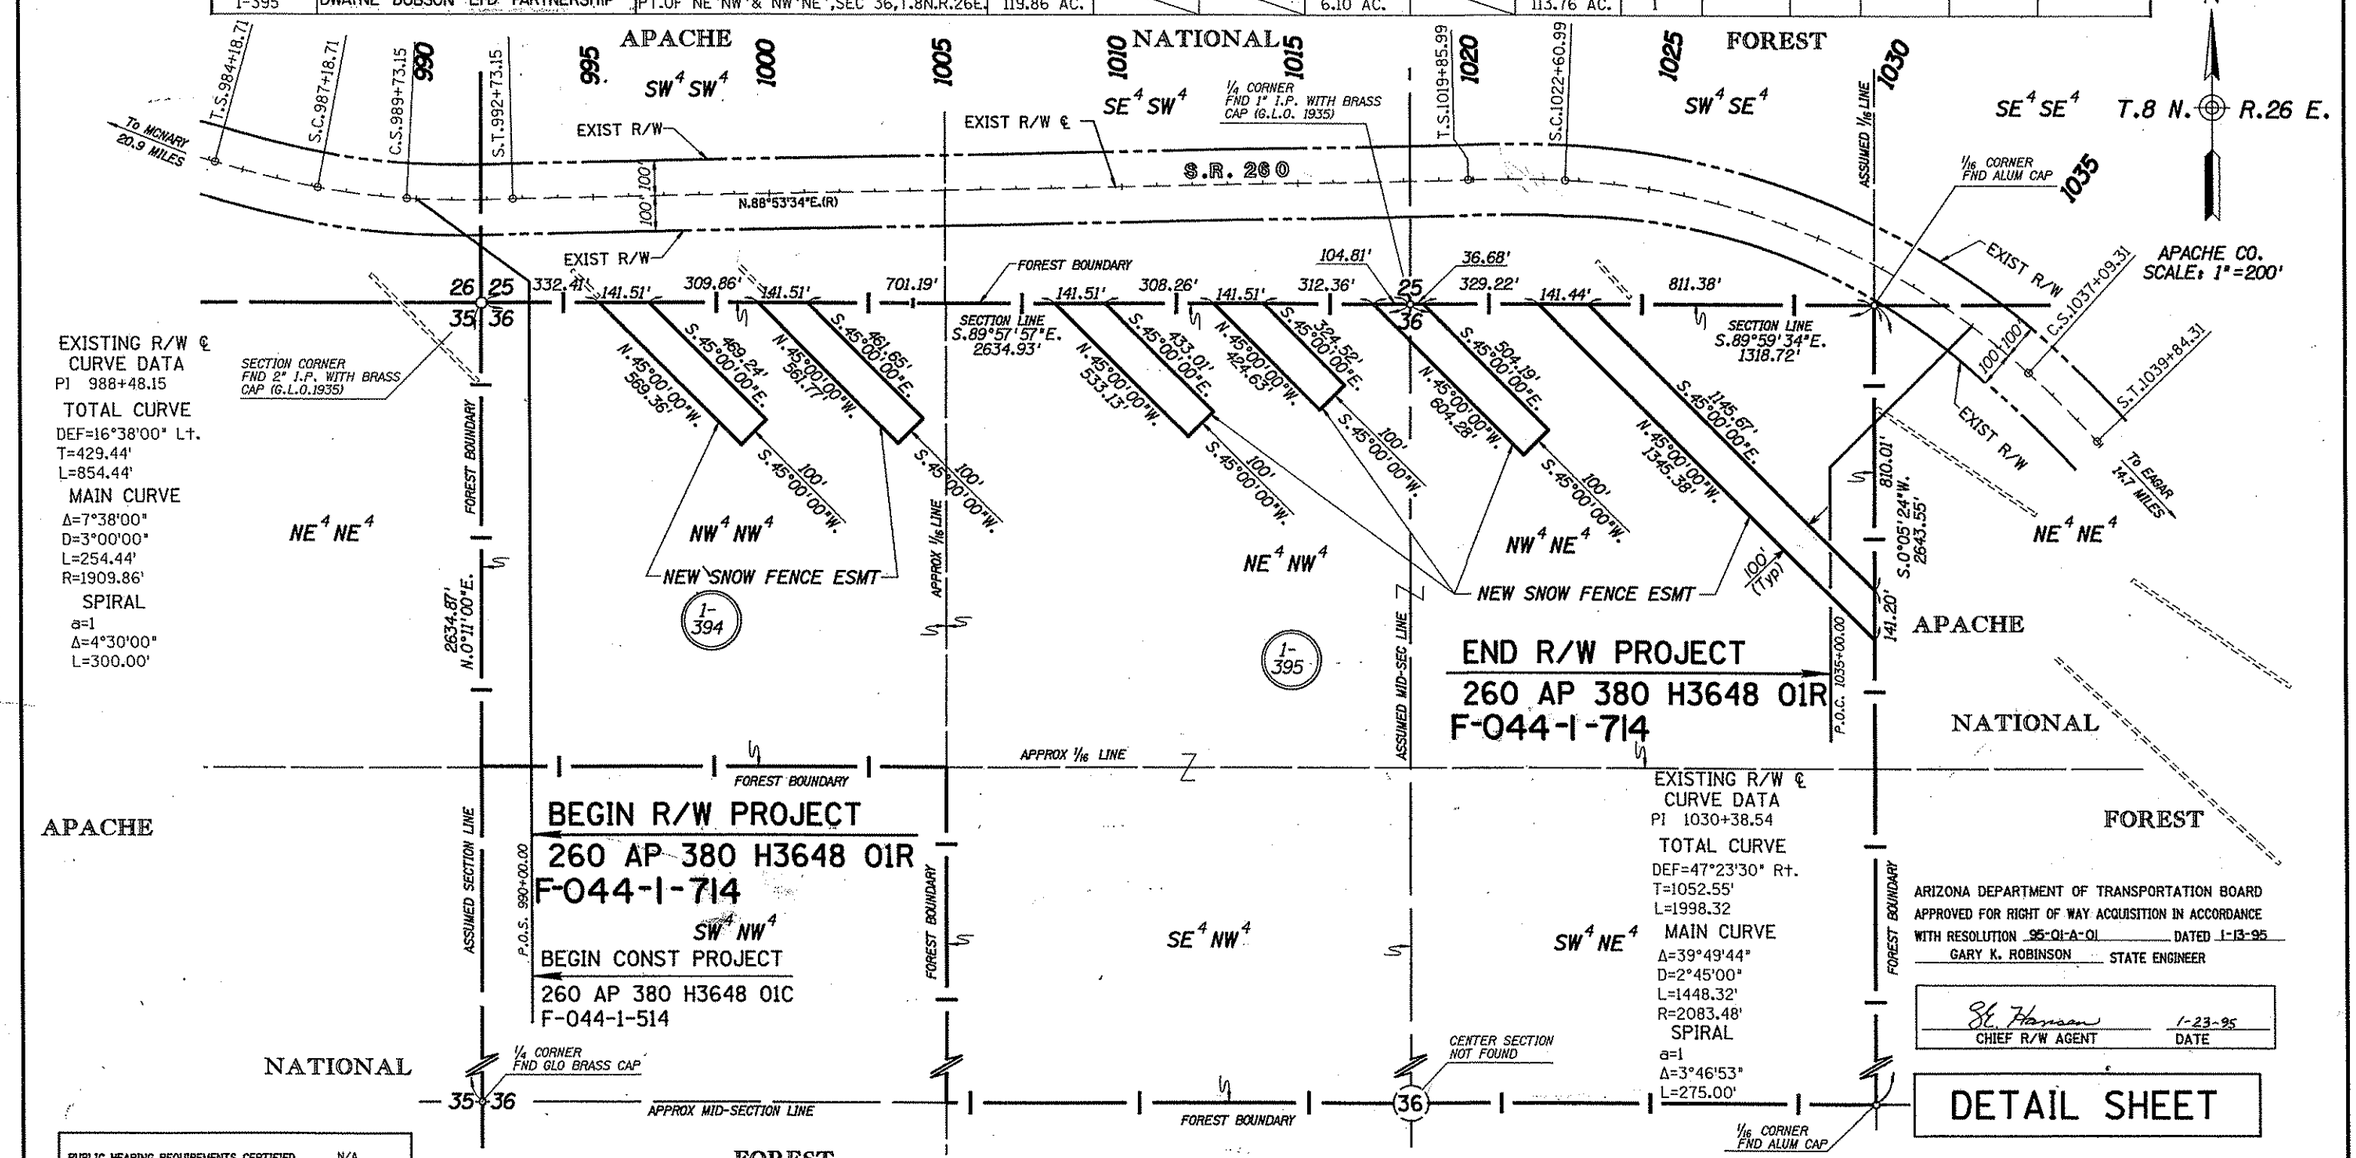

ARIZONA DEPARTMENT OF TRANSPORTATION BOARD APPROVED FOR RIGHT OF WAY ACQUISITION IN ACCORDANCE WITH RESOLUTION 95-01-A-01 DATED 1-13-95

GARY K. ROBINSON STATE ENGINEER

S.E. Hansen 1-23-95

CHIEF R/W AGENT DATE

DETAIL SHEET

PUBLIC HEARING REQUIREMENTS CERTIFIED	N/A
ENVIRONMENTAL CLEARANCE	11-16-94
C & S REVIEW	
BID SET REVIEW	

NOTE: SECTION CORNER SURVEYS PROVIDED TO ADOT BY AGK ENGINEERS.

REVISIONS			
C.O. NO.	DATE	BY	DESCRIPTION
8998	6-13-95	E.L.G.	CHANGED OWNER NAME ON PAR. 1-395.

DRAWING NO.	D-1-T-281
HARD COPY	
DRAWN	WFM 11/94
CHECKED	L.FURUBOTTEN
ROUTE	SR 260
SECTION	SHEEP CAMP

GMTS CONSULTING ENGINEERS

ARIZONA DEPARTMENT OF TRANSPORTATION RIGHT OF WAY PLANS SECTION

HIGHWAY SHOW LOW - MCNARY - EAGAR

PROJECT NO. F-044-1-714

TRACS NO. 260 AP 380 H3648 01R

SHEET 1 OF 1

ooooo DGNoSPECIFICATIONoooooo VIEW NAME: