F.H.W.A. REGION	STATE	PROJECT NO.	SHEET NO.	TOTAL SHEETS	FINALIZED PLANS
9	ARIZ.	N-900-709	1	10	

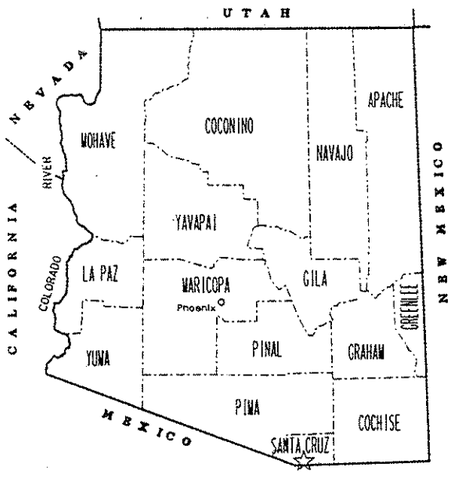

STATE OF ARIZONA
DEPARTMENT OF TRANSPORTATION
HIGHWAYS DIVISION

RIGHT OF WAY PLAN OF THE
NOGALES - RUBY RD. (S.R. 289)
FOREST BOUNDARY - PENA BLANCA LAKE
289 SC 002 H2849 12R
N-900-709

LENGTH OF PROJECT 7.97 MILES DISTRICT 2

Click here for SR 289 Index

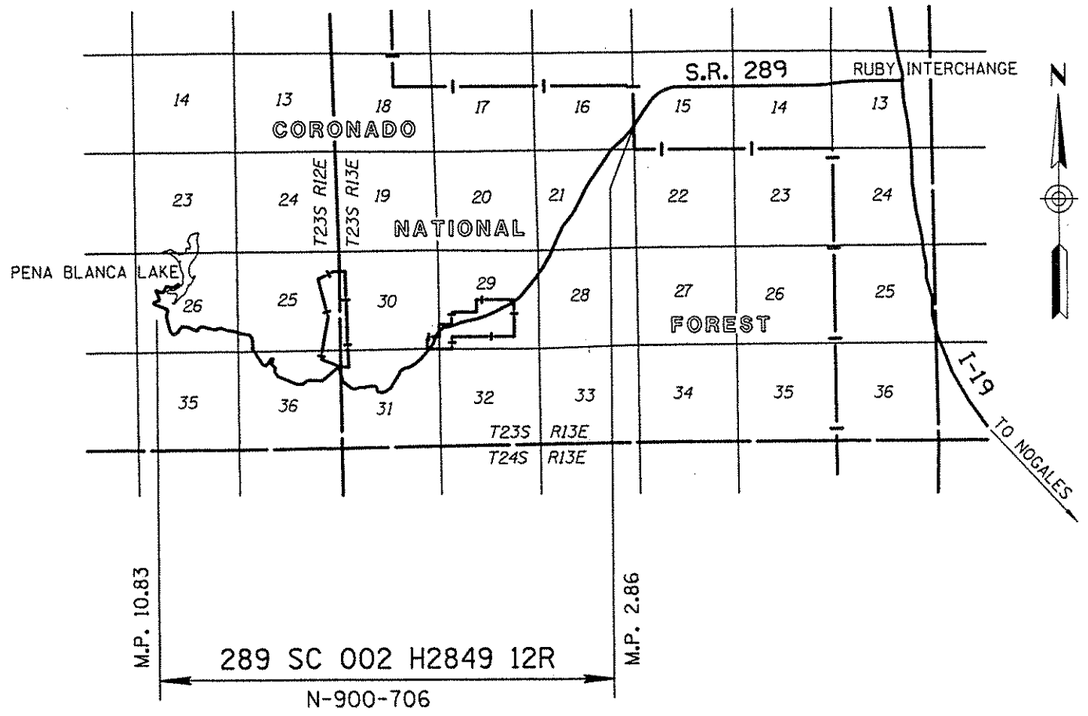

PUBLIC HEARING REQUIREMENTS CERTIFIED N/A

ENVIRONMENTAL CLEARANCE N/A

C & S REVIEW N/A

BID SET REVIEW N/A

ARIZONA DEPARTMENT OF TRANSPORTATION BOARD APPROVED FOR RIGHT OF WAY ACQUISITION IN ACCORDANCE WITH RESOLUTION 91-12-A-92 DATED 12-20-91

GARY K. ROBINSON STATE ENGINEER

APPROVED IN ACCORDANCE WITH ROADWAY PLANS

DATE

~~FOR~~ CHIEF R/W AGENT

U. S. DEPARTMENT OF TRANSPORTATION
FEDERAL HIGHWAY ADMINISTRATION

APPROVED DATE

DIVISION ADMINISTRATOR

DRAWING NO. D-12-T-349

SHEET NO. 1 OF 10

OWNERSHIP RECORD — ACQUISITION RECORD

PARCEL NUMBER	OWNER	DESCRIPTION	TOTAL AREA	AREA REQUIRED GROSS INCLUDING EXISTING R/W	AREA REQUIRED NET EXCLUDING EXISTING R/W	EASEMENT AREA	REMAINDER LEFT	REMAINDER RIGHT	SHEET NO.	CHIEF R/W AGENT APPROVAL	INSTRUMENT TYPE	INSTRUMENT DATE	RECORDED DATE	RECORDED DOCUMENT
12-346	U.S.A. (CORONADO NATIONAL FOREST)	PT. SEC. 25, 26, 36, T23S, R12E; PT. SEC. 16, 21, 28, 29 30, 31, T23S, R13E			170.2 AC.				4-10					
12-347	TRANSAMERICA (TRUST 84-845)	PT. SEC. 36, T23S, R12E							9		ESMT.	4-9-92	7-1-92	DKT. 588 PG. 84

Click here for SR 289 Index

REVISIONS			
C.O. NO.	DATE	BY	DESCRIPTION
8558	1-8-93	LTL	ADDED PARCEL 12-347

DRAWING NO.	D-12-T-349
HARD COPY	
DRAWN/DATE	DB DEC 91
CHECKED/DATE	J. HAVINS DEC 91
Greiner	Phoenix, Az. (602) 275-5400
ROUTE	S.R. 289
LOCATION	FOREST BOUNDARY - PENA BLANCA LAKE

ARIZONA DEPARTMENT OF TRANSPORTATION
HIGHWAYS DIVISION
RIGHT OF WAY PLANS SERVICES

HIGHWAY: NOGALES - RUBY RD.
PROJECT NO.: N-900-709

REGISTERED LAND SURVEYOR — 21080 — ROBERT J. PECHA — Date Surveyed — ARIZONA, U.S.A.

SHEET 2 OF 10

TRACS NO. 289 SC 002 H2849 12R

•••••DGN•SPECIFICATION••••• VIEW NAME:
•••••SYSTIME•••••

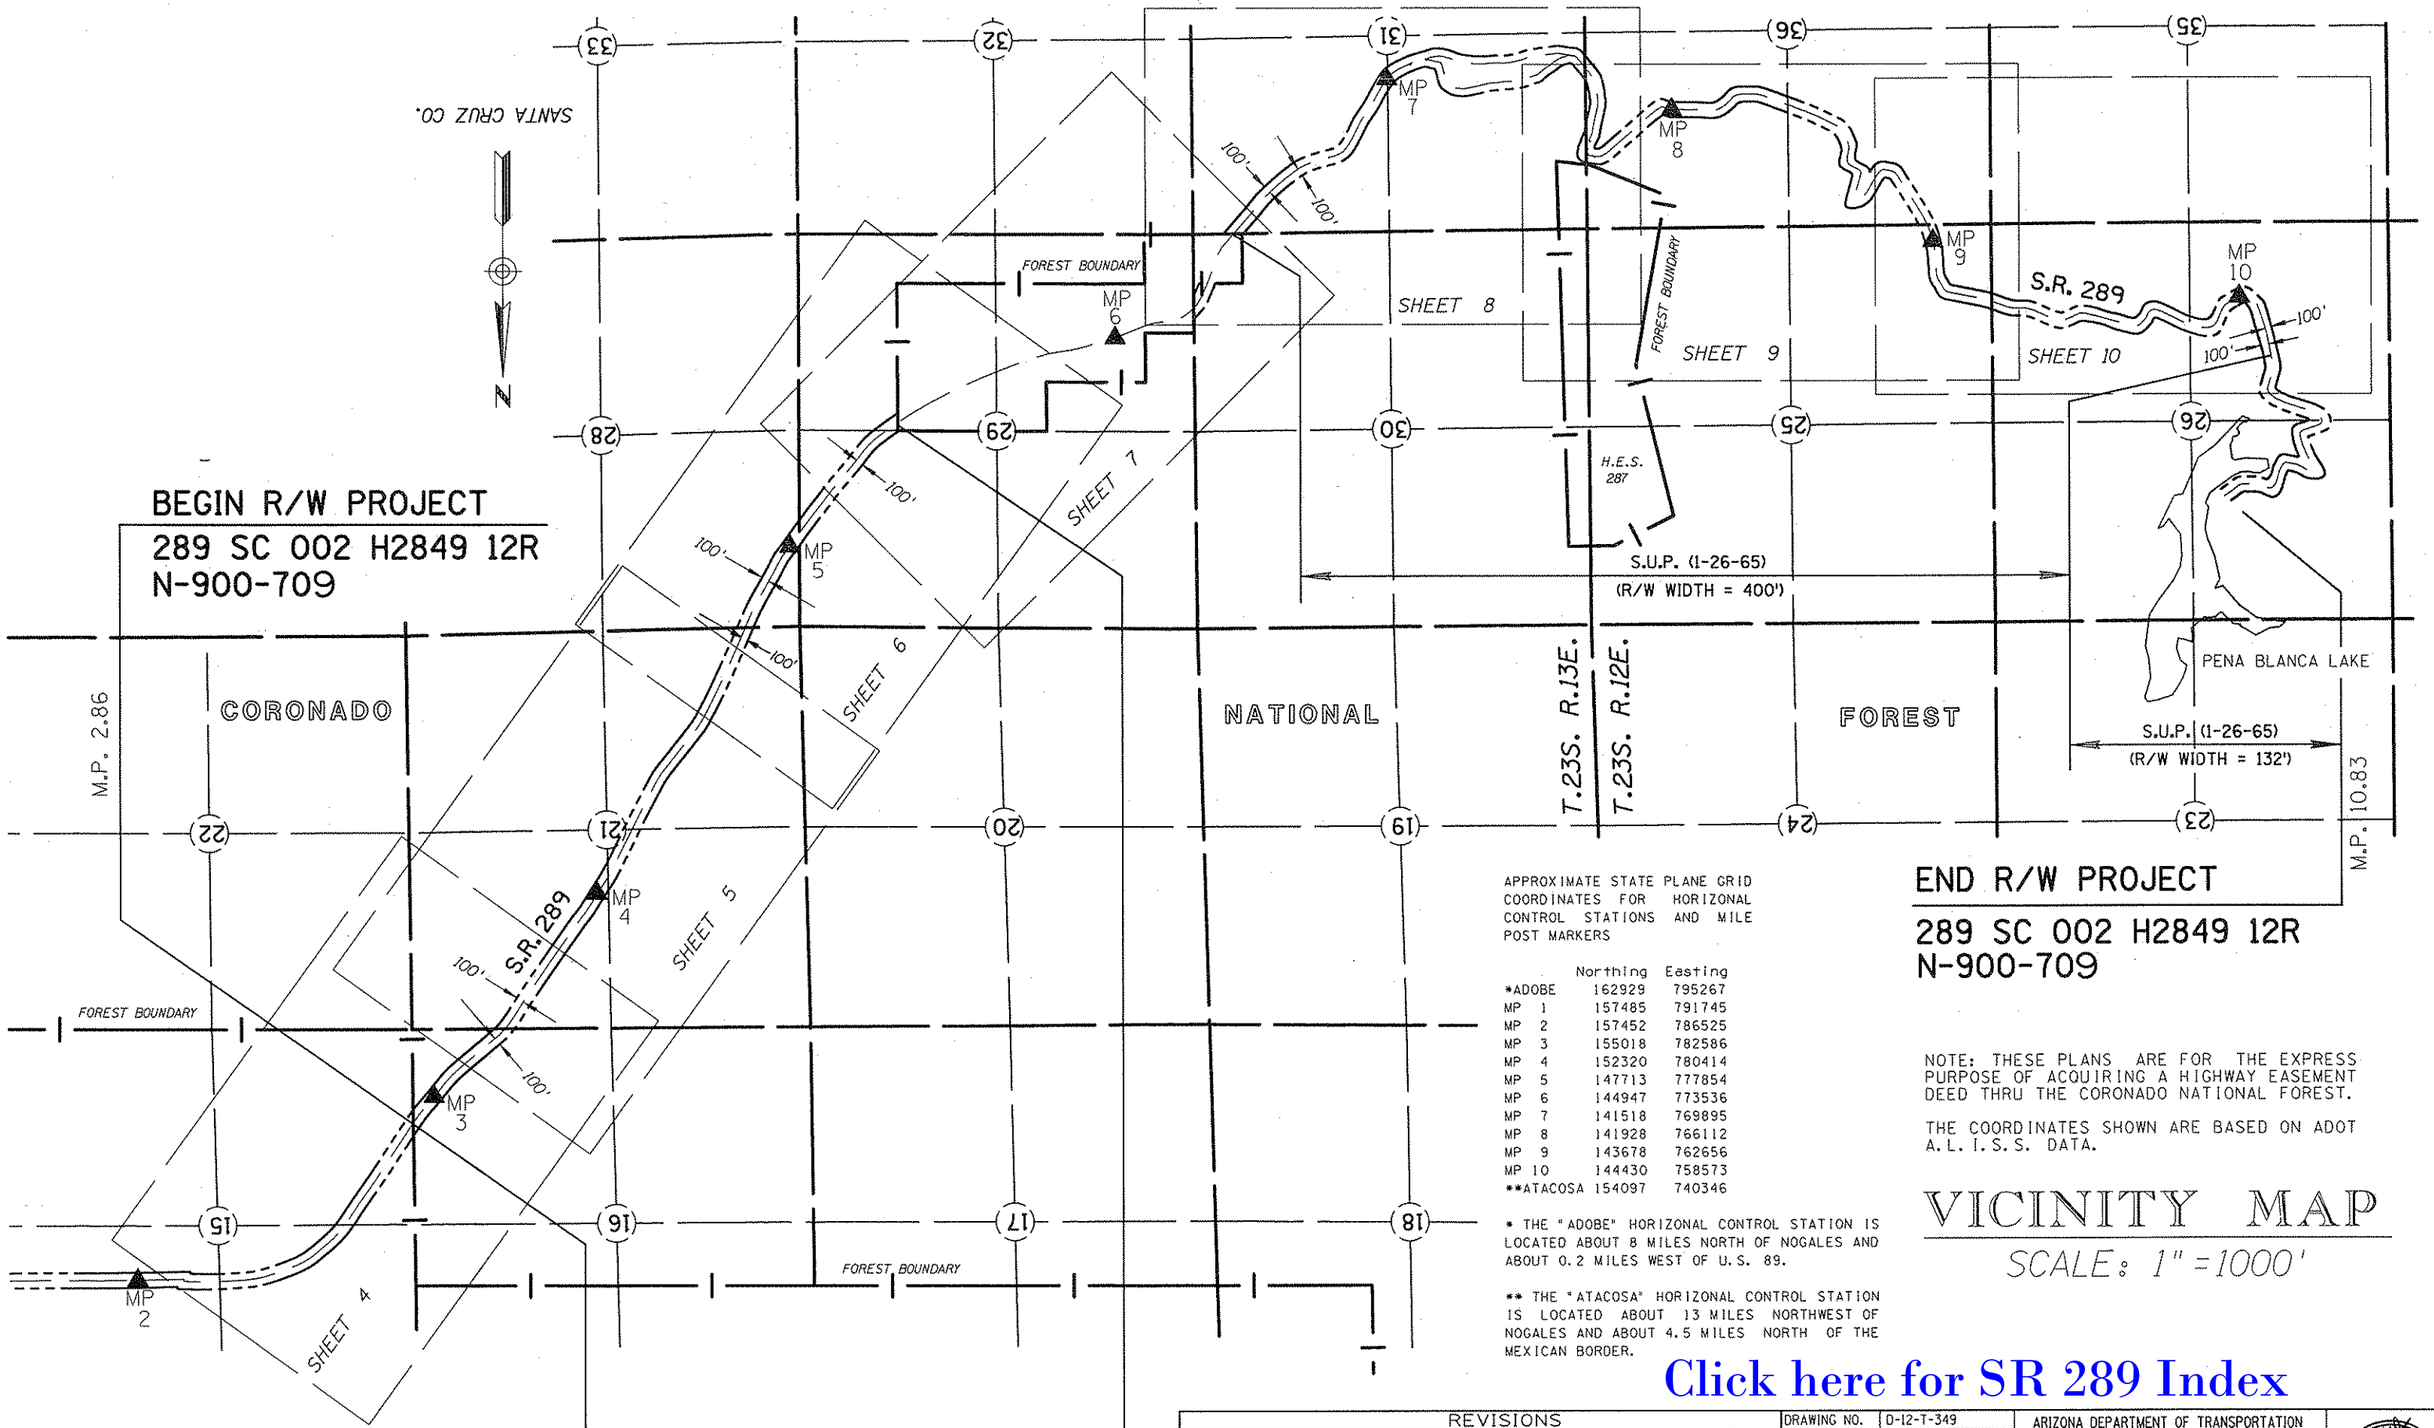

APPROXIMATE STATE PLANE GRID COORDINATES FOR HORIZONAL CONTROL STATIONS AND MILE POST MARKERS

	Northing	Easting
*ADOBE	162929	795267
MP 1	157485	791745
MP 2	157452	786525
MP 3	155018	782586
MP 4	152320	780414
MP 5	147713	777854
MP 6	144947	773536
MP 7	141518	769895
MP 8	141928	766112
MP 9	143678	762656
MP 10	144430	758573
**ATACOSA	154097	740346

* THE "ADOBE" HORIZONAL CONTROL STATION IS LOCATED ABOUT 8 MILES NORTH OF NOGALES AND ABOUT 0.2 MILES WEST OF U.S. 89.

** THE "ATACOSA" HORIZONAL CONTROL STATION IS LOCATED ABOUT 13 MILES NORTHWEST OF NOGALES AND ABOUT 4.5 MILES NORTH OF THE MEXICAN BORDER.

NOTE: THESE PLANS ARE FOR THE EXPRESS PURPOSE OF ACQUIRING A HIGHWAY EASEMENT DEED THRU THE CORONADO NATIONAL FOREST.

THE COORDINATES SHOWN ARE BASED ON ADOT A.L.I.S.S. DATA.

VICINITY MAP

SCALE: 1" = 1000'

Click here for SR 289 Index

REVISIONS				DRAWING NO.	D-12-T-349	ARIZONA DEPARTMENT OF TRANSPORTATION HIGHWAYS DIVISION RIGHT OF WAY PLANS SERVICES	
C.O. NO.	DATE	BY	DESCRIPTION	HARD COPY			
				DRAWN/DATE	DB DEC 91		
				CHECKED/DATE	J. HAVINS DEC 91	HIGHWAY	NOGALES - RUBY RD.
				Greiner	Phoenix, Az. (602) 275-5400	PROJECT NO.	N-900-709
				ROUTE	S.R. 289	LOCATION	FOREST BOUNDARY - PENA BLANCA LAKE

REGISTERED LAND SURVEYOR — CERTIFICATE NO. 21080 — ROBERT J. PECHA — Date Signed 7-1-92 — ARIZONA, U.S.A.

SHEET 3 OF 10

*****DGN*SPECIFICATION*****
*****SYSTIME*****
VIEW NAME:

TRACS NO. 289 SC 002 H2849 12R

OF

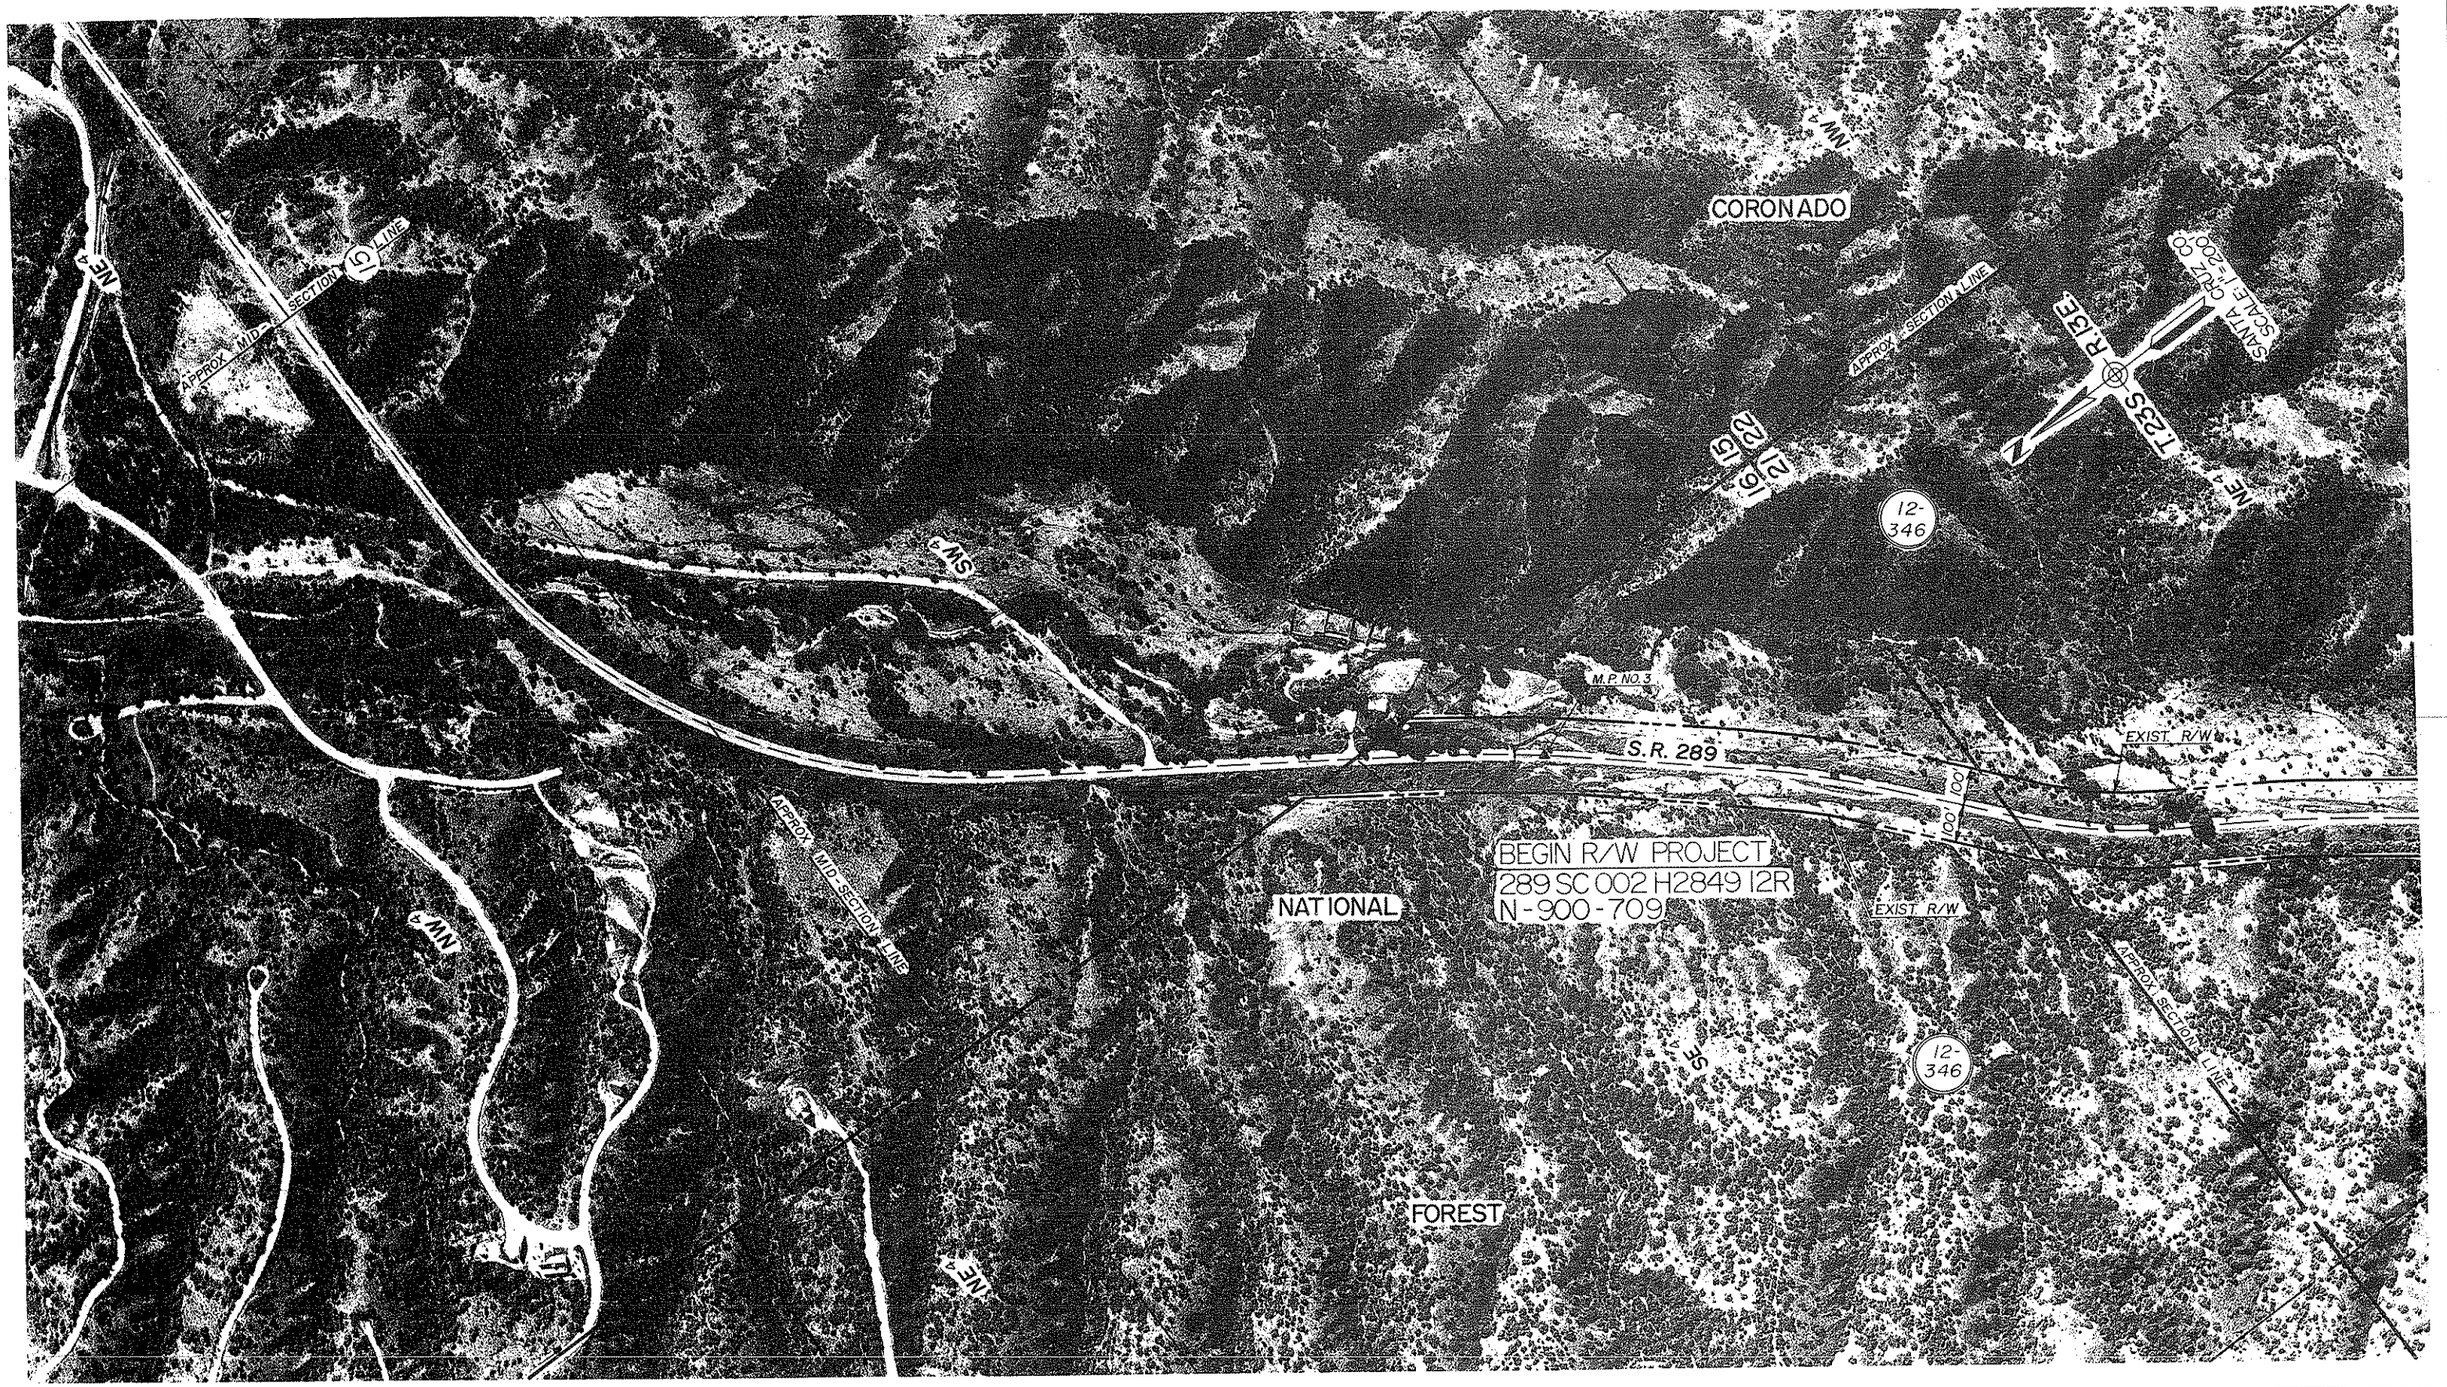

NOTE: THESE PLANS ARE FOR THE EXPRESS PURPOSE OF ACQUIRING A HIGHWAY EASEMENT DEED THRU THE CORONADO NATIONAL FOREST

Click here for SR 289 Index

REVISIONS			
C.O. NO.	DATE	BY	DESCRIPTION

DRAWING NO.	D-12-T-349
HARC COPY	
DRAWN/DATE	DB/CR DEC. 91
CHECKED/DATE	J. HAVINS DEC. 91

GREINER PHOENIX, AZ 602-275-5400

ARIZONA DEPARTMENT OF TRANSPORTATION
HIGHWAYS DIVISION
RIGHT OF WAY PLANS SERVICES

HIGHWAY: NOGALES - RUBY RD.
PROJECT NO.: N-900-709
ROUTE: S.R. 289
LOCATION: FOREST BOUNDARY - PENA BLANCA LAKE

REGISTERED LAND SURVEYOR — CERTIFICATE NO. 21080 — ROBERT J. PECHA — ARIZONA, U.S.A.

SHEET 4 OF 10

TRACS NO. 289 SC 002 | H2849 | 12R

... OF ...

REF. JOB NO. ____ FLIGHT ____ EXP. ____ DATE ____

REF. JOB NO. _____ FLIGHT _____ EXP. _____ DATE _____

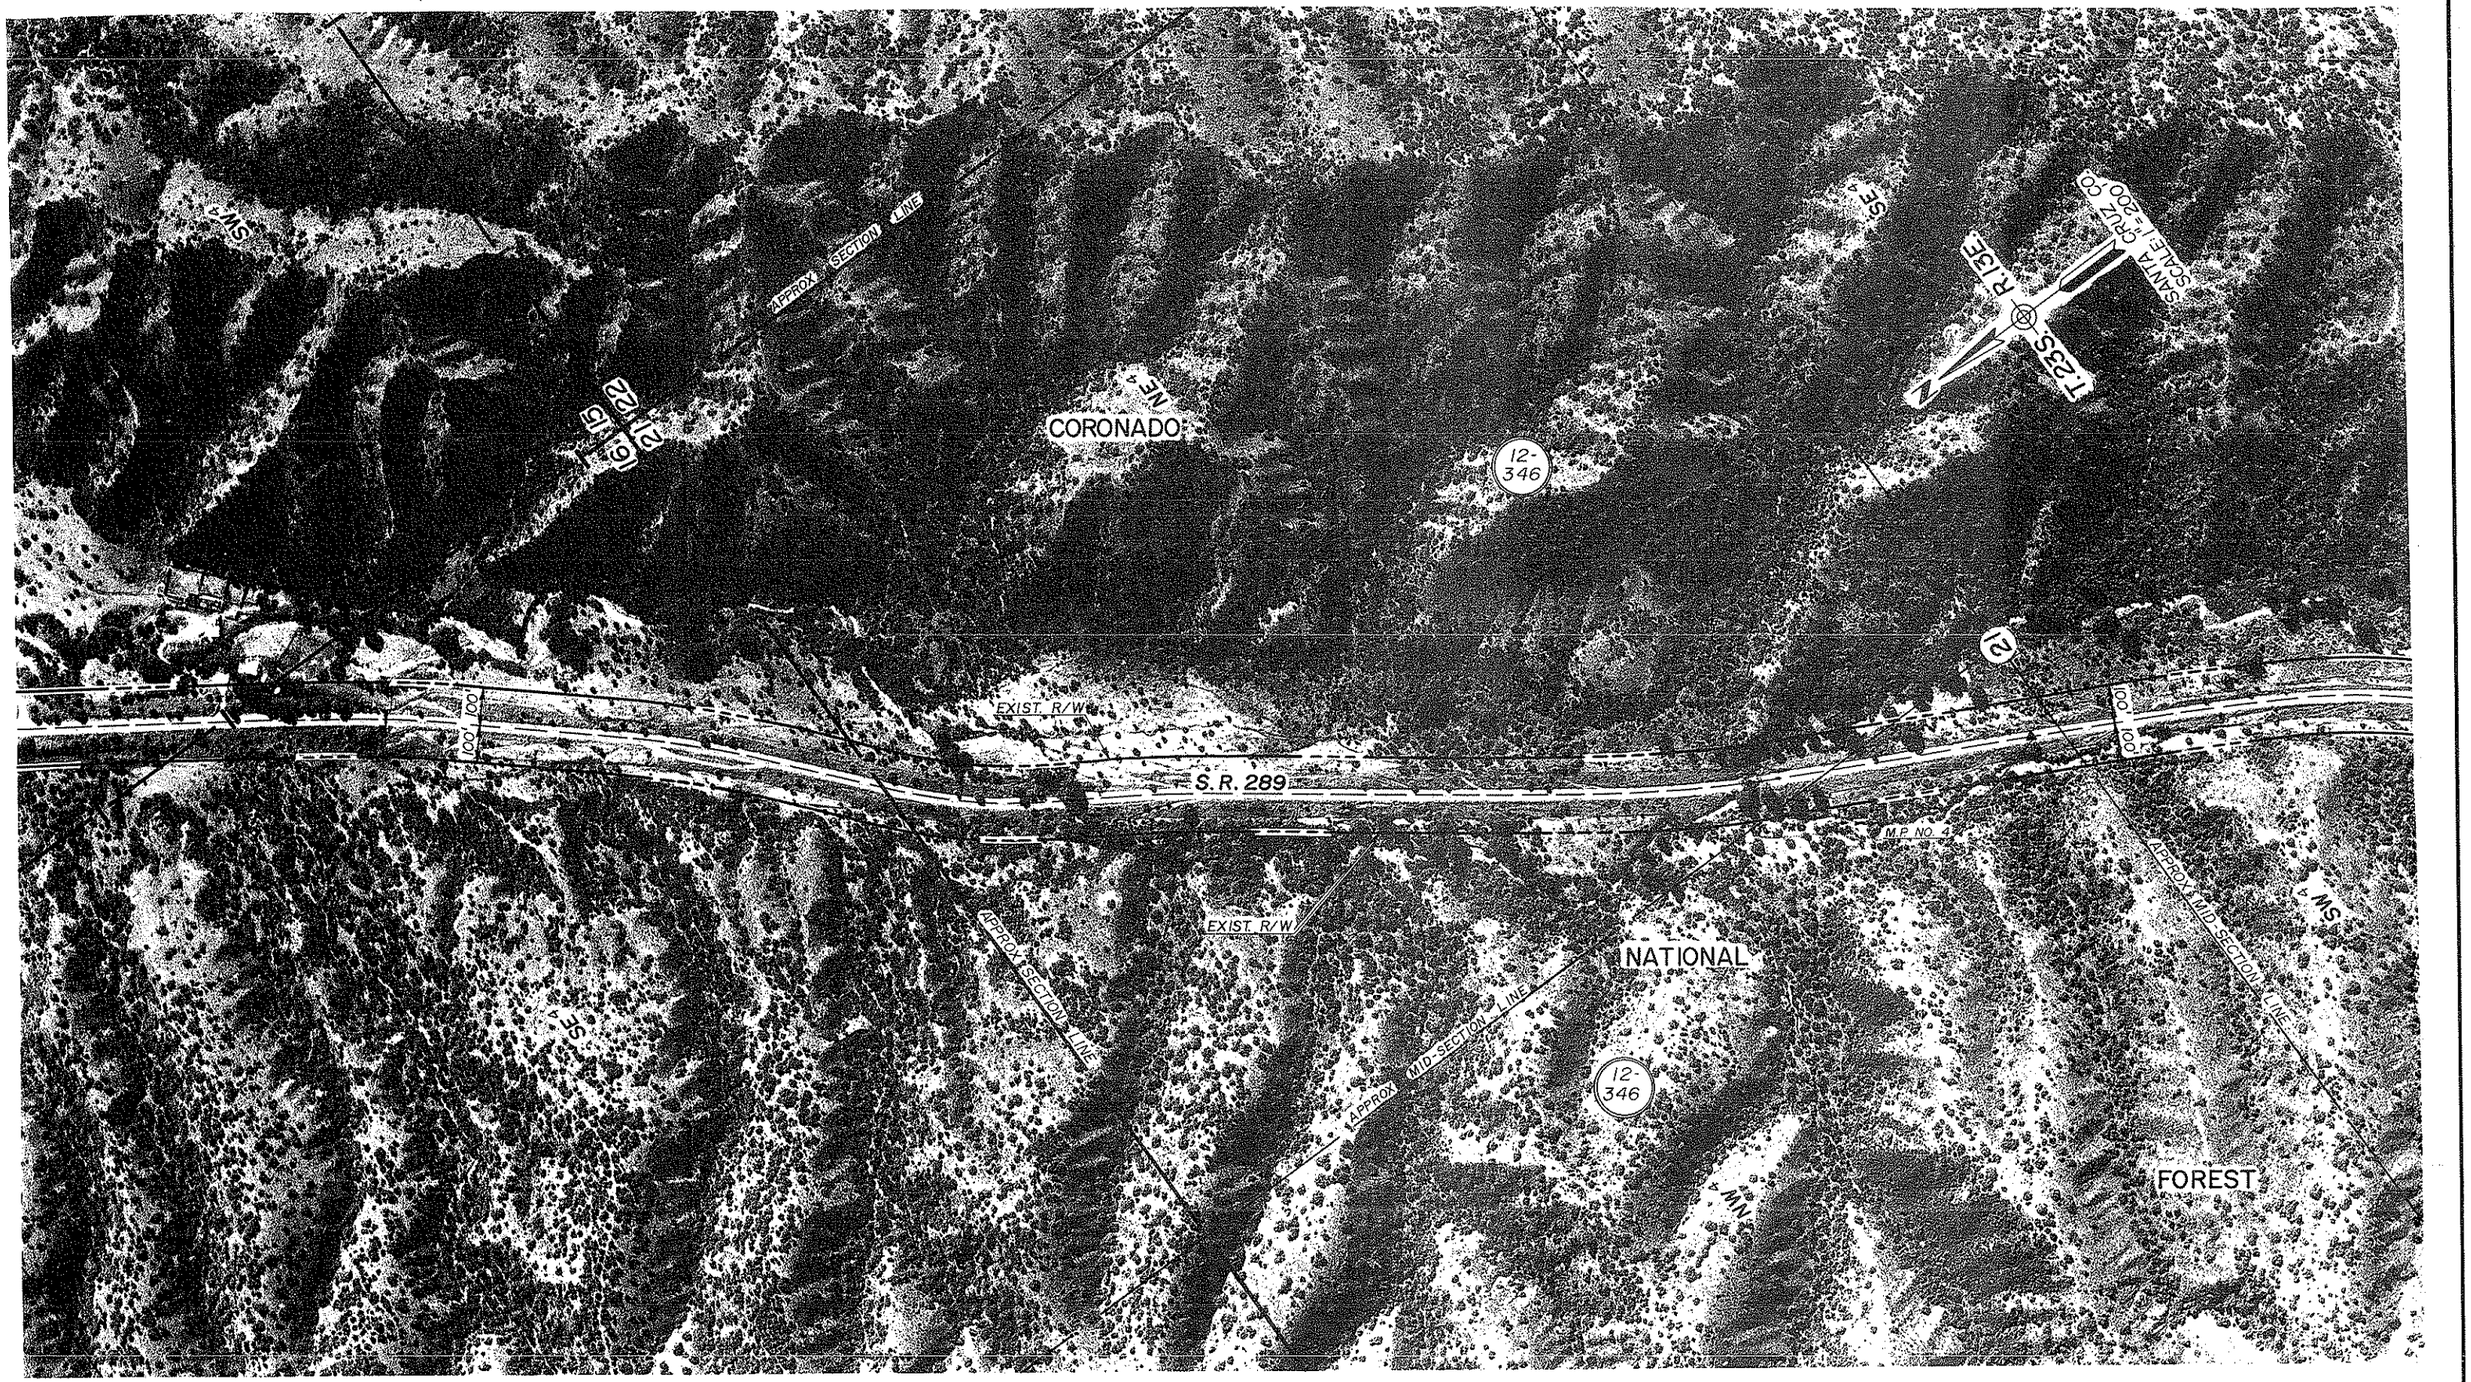

NOTE: THESE PLANS ARE FOR THE EXPRESS PURPOSE OF ACQUIRING A HIGHWAY EASEMENT DEED THRU THE CORONADO NATIONAL FOREST

Click here for SR 289 Index

REVISIONS			
C.O. NO.	DATE	BY	DESCRIPTION

DRAWING NO.	D-12-T-349
HARC COPY	
DRAWN/DATE	DB/CR DEC. 91
CHECKED/DATE	J. HAVINS DEC. 91

GREINER PHOENIX, AZ 602-275-5400

ARIZONA DEPARTMENT OF TRANSPORTATION
HIGHWAYS DIVISION
RIGHT OF WAY PLANS SERVICES

HIGHWAY: NOGALES - RUBY RD.
PROJECT NO.: N-900-709
ROUTE: S.R. 289
LOCATION: FOREST BOUNDARY - PENA BLANCA LAKE

REGISTERED LAND SURVEYOR — CERTIFICATE NO. 21080 — ROBERT J. PECHA — STATE OF ARIZONA, U.S.A.

SHEET 5 OF 10

TRACS NO. 289 SC 002 | H2849 | 12R

OF

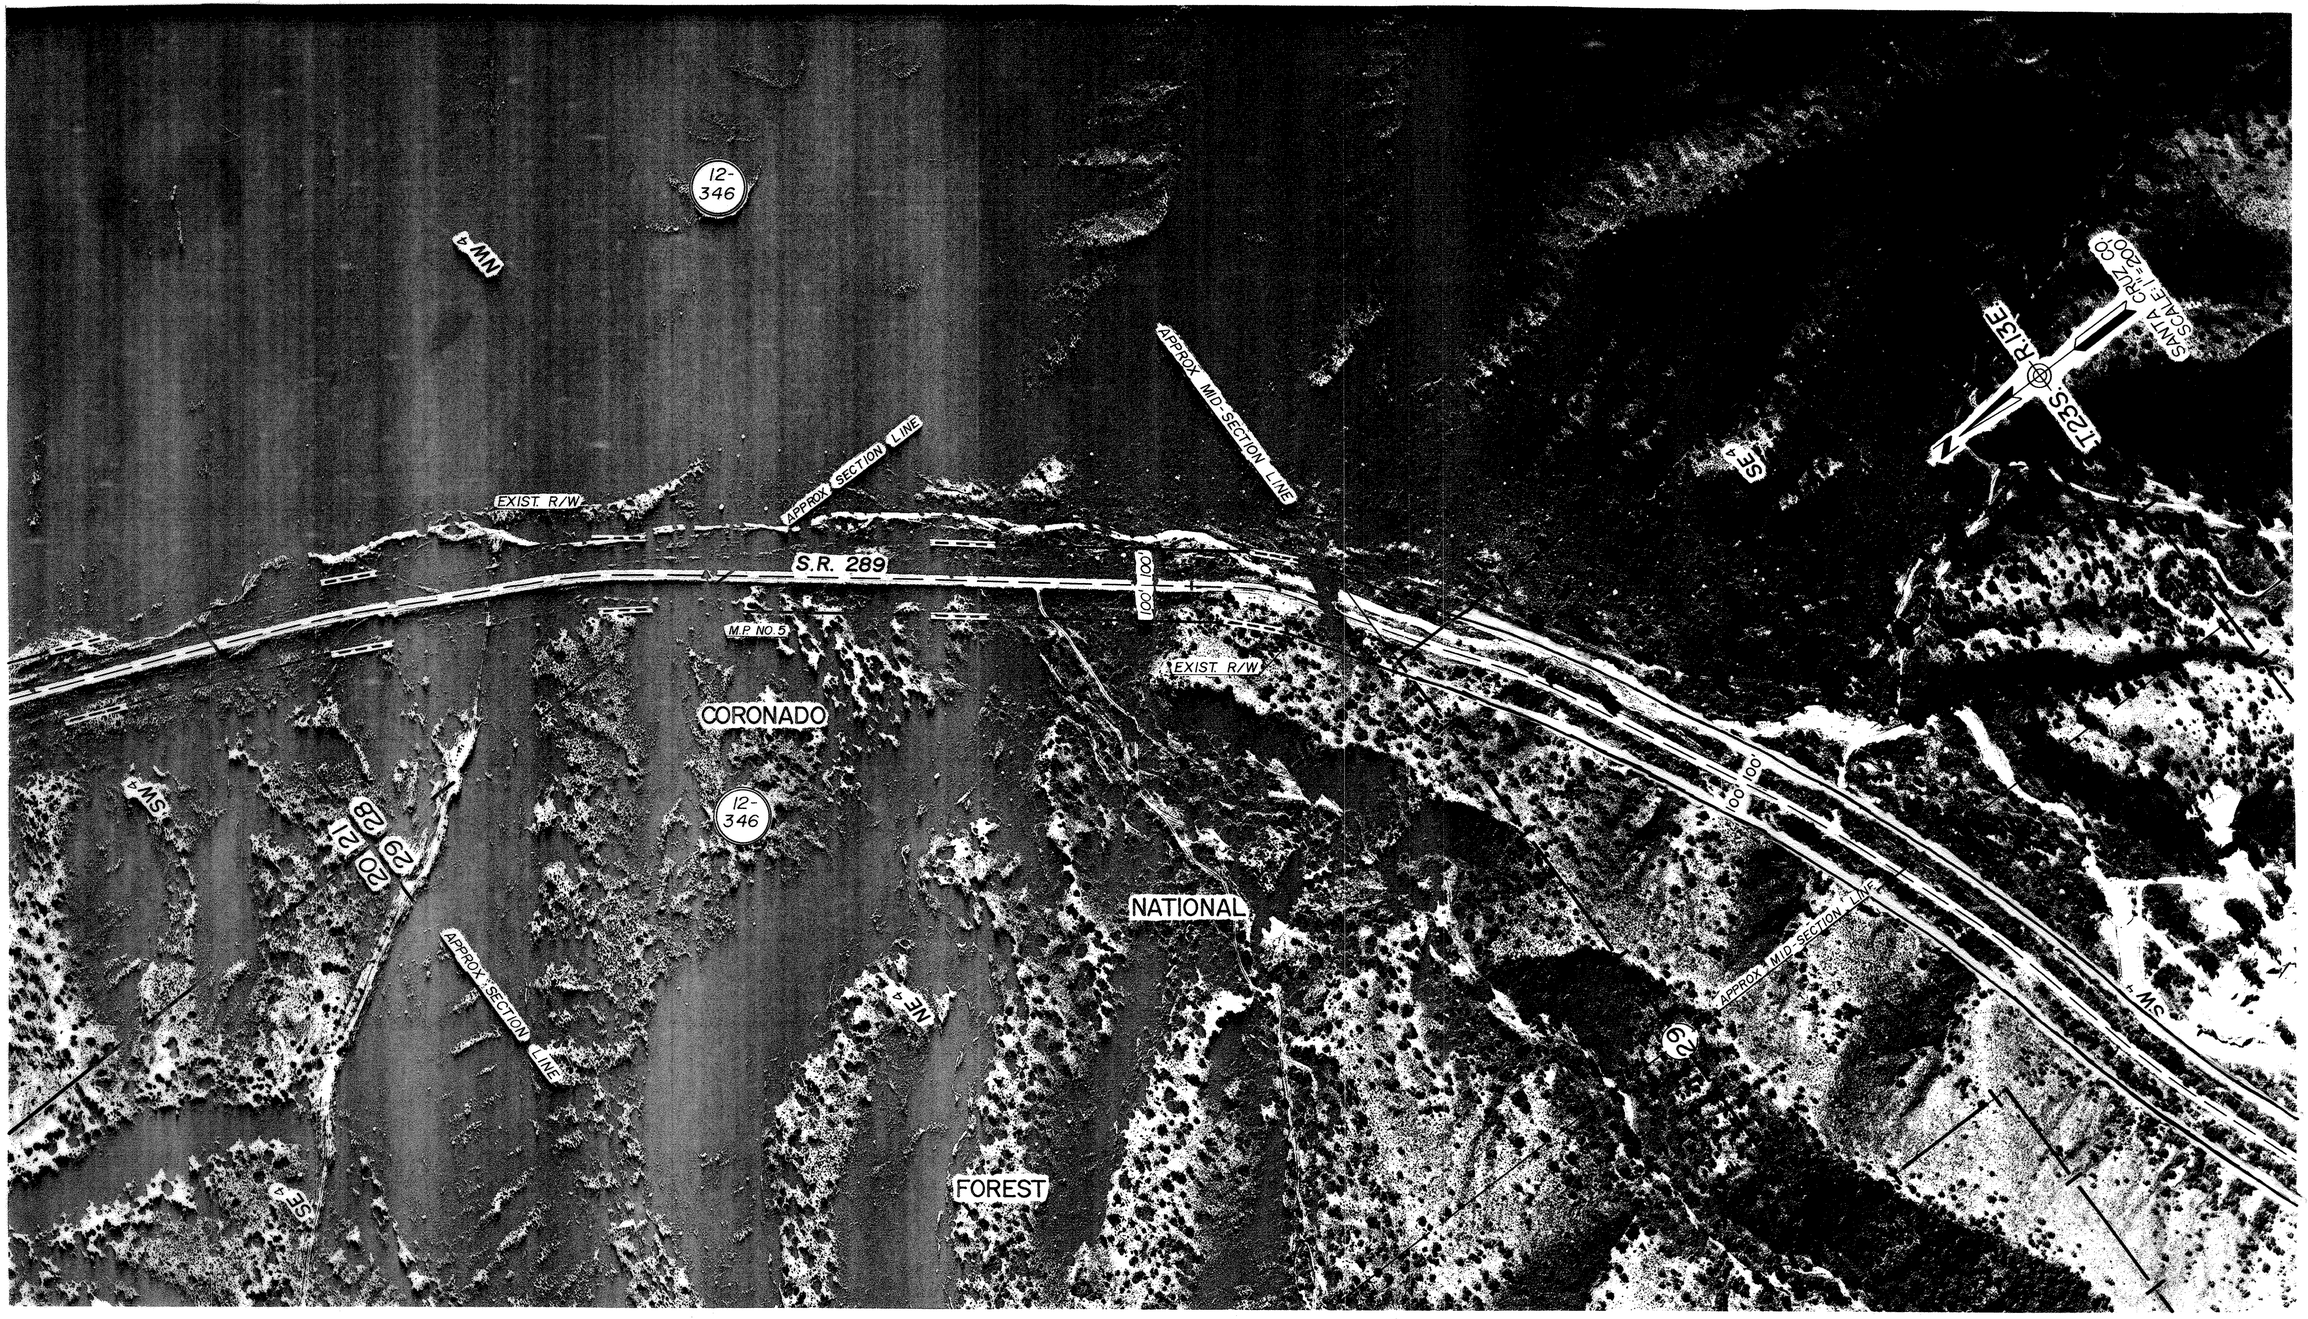

NOTE: THESE PLANS ARE FOR THE EXPRESS PURPOSE OF ACQUIRING A HIGHWAY EASEMENT DEED THRU THE CORONADO NATIONAL FOREST

Click here for SR 289 Index

REVISIONS			
C.O. NO.	DATE	BY	DESCRIPTION

DRAWING NO.	D-12-T-349
HARD COPY	
DRAWN/DATE	DB/CR DEC. 91
CHECKED/DATE	J. HAVINS DEC. 91

GREINER PHOENIX, AZ 602-275-5400

ARIZONA DEPARTMENT OF TRANSPORTATION
HIGHWAYS DIVISION
RIGHT OF WAY PLANS SERVICES

HIGHWAY: NOGALES – RUBY RD.
PROJECT NO.: N-900-709
ROUTE: S.R. 289
LOCATION: FOREST BOUNDARY - PENA BLANCA LAKE

REGISTERED LAND SURVEYOR — CERTIFICATE NO. 21080 — ROBERT J. PECHA — ARIZONA, U.S.A.

SHEET 6 OF 10

TRACS NO. 289 SC 002 | H2849 | 12R | ___ OF ___

AFF: JOB NO. _____ FLIGHT _____ EXP. _____ DATE _____

(3)

REF: JOB NO. _____ FLIGHT _____ EXP. _____ DATE _____

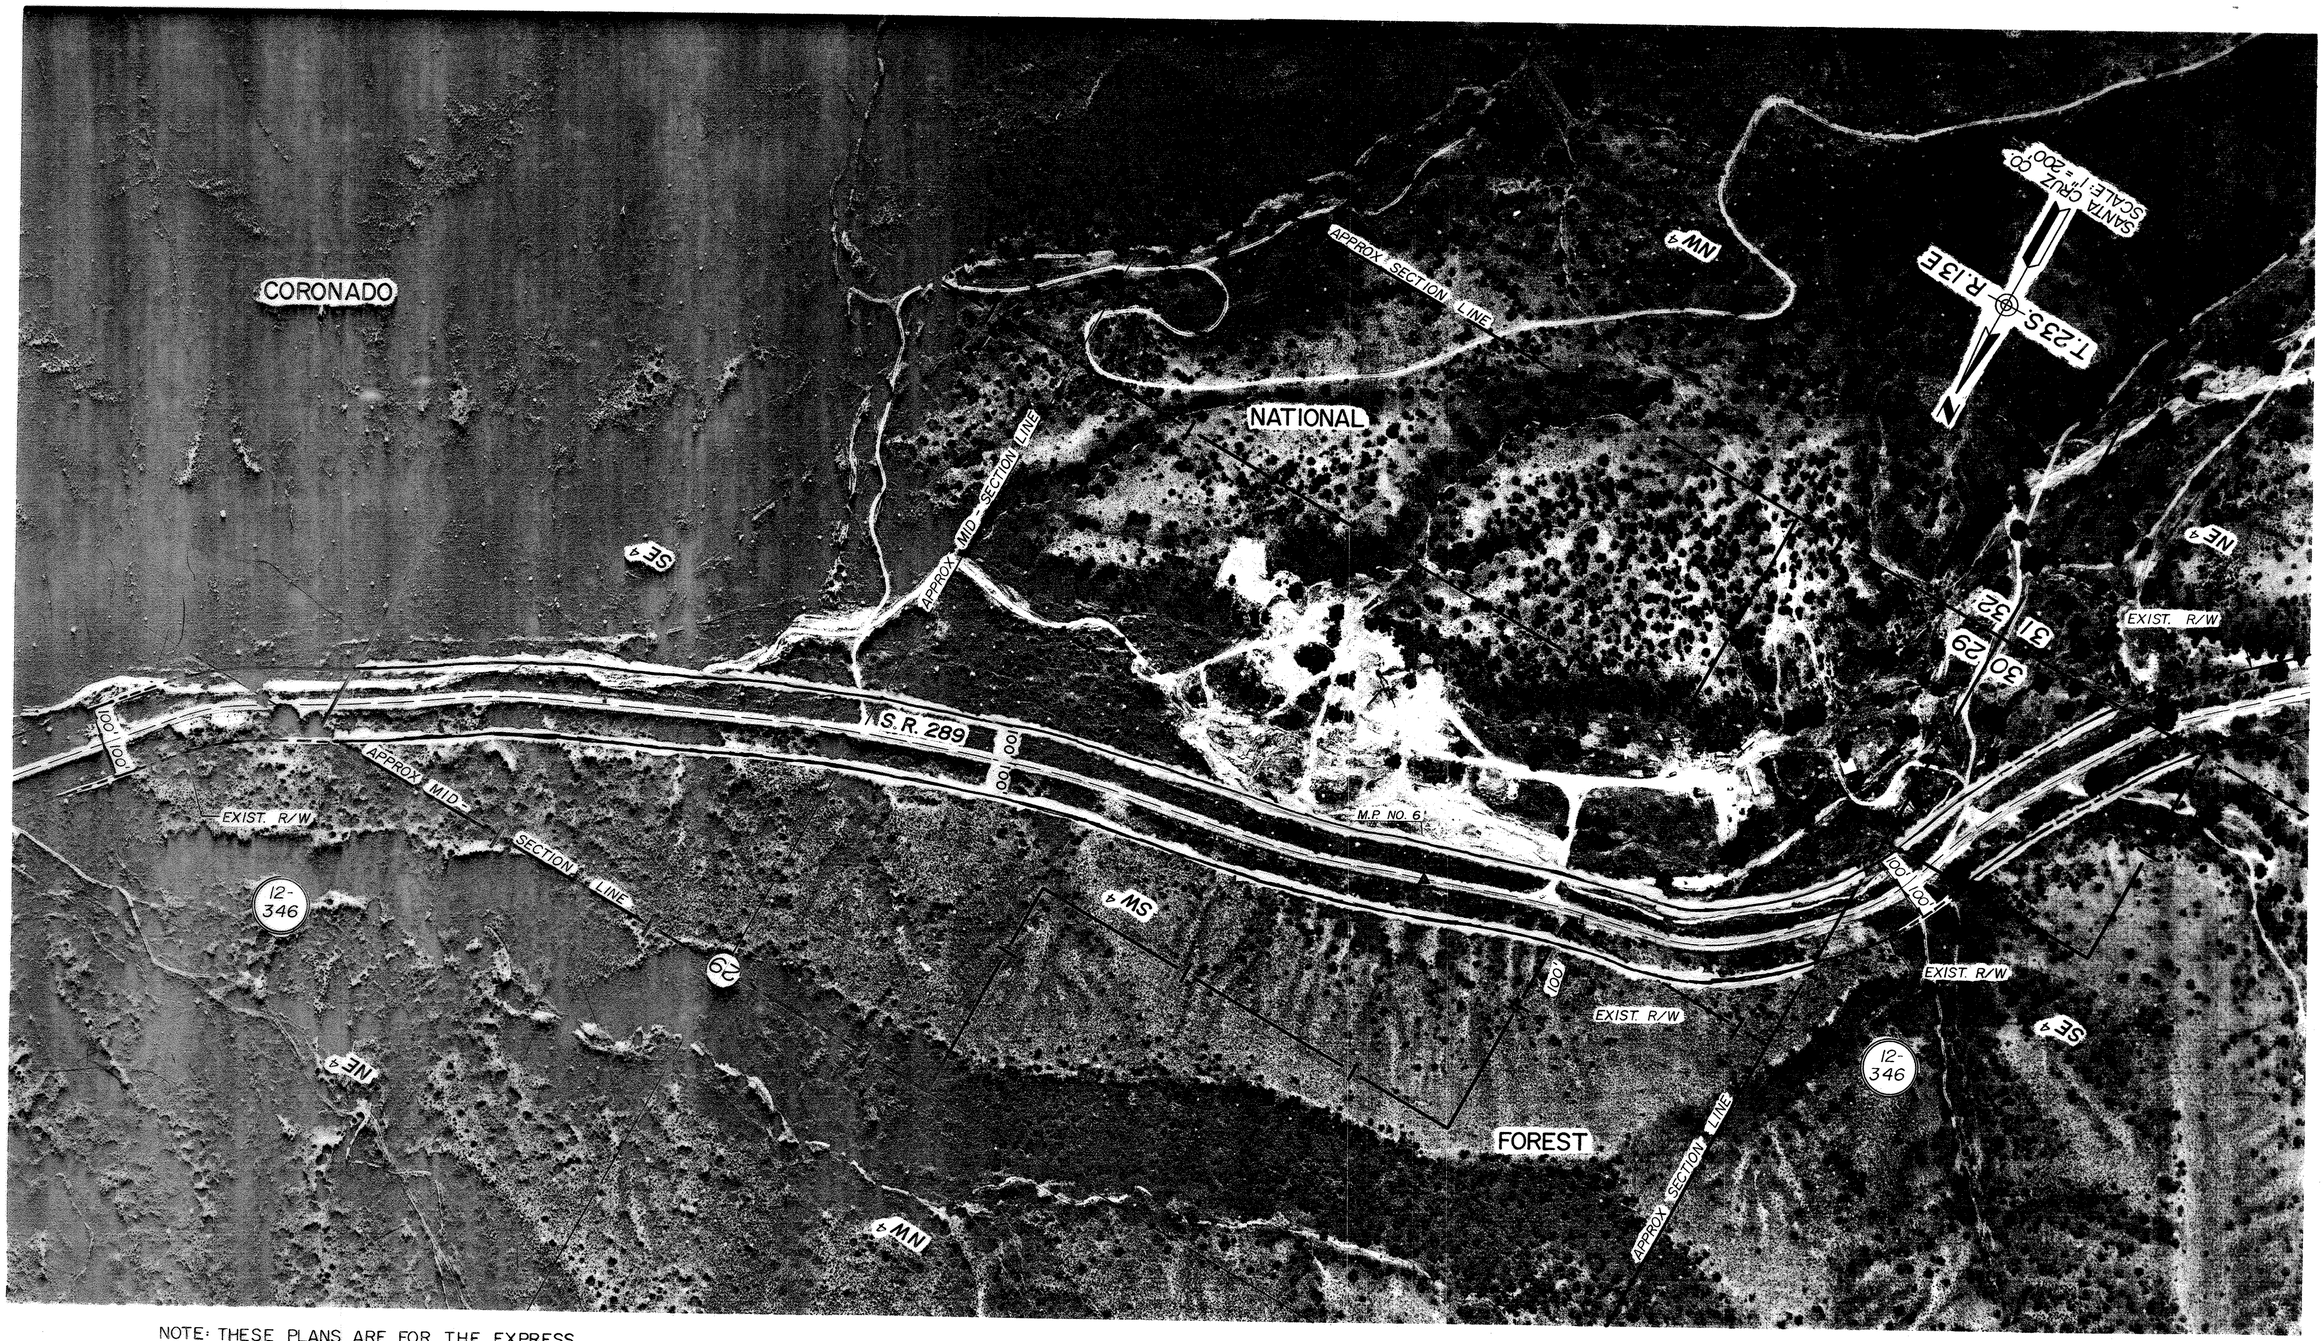

NOTE: THESE PLANS ARE FOR THE EXPRESS PURPOSE OF ACQUIRING A HIGHWAY EASEMENT DEED THRU THE CORONADO NATIONAL FOREST

Click here for SR 289 Index

REVISIONS			
C.O. NO.	DATE	BY	DESCRIPTION

DRAWING NO.	D-12-T-349
HARD COPY	
DRAWN/DATE	DB/CR DEC. 91
CHECKED/DATE	J. HAVINS DEC. 91
GREINER	PHOENIX, AZ (602) 275-5400
ROUTE	S.R. 289
LOCATION	FOREST BOUNDARY - PENA BLANCA LAKE

ARIZONA DEPARTMENT OF TRANSPORTATION
HIGHWAYS DIVISION
RIGHT OF WAY PLANS SERVICES

HIGHWAY: NOGALES - RUBY RD.
PROJECT NO.: N - 900 - 709

REGISTERED LAND SURVEYOR
CERTIFICATE NO. 21080
ROBERT J. PECHA
Date Signed 11-4-91
ARIZONA, U.S.A.

SHEET 7 OF 10

TRACS NO. 289 SC 002 | H2849 | 12 R

____ OF ____

NOTE: THESE PLANS ARE FOR THE EXPRESS PURPOSE OF ACQUIRING A HIGHWAY EASEMENT DEED THRU THE CORONADO NATIONAL FOREST

Click here for SR 289 Index

REVISIONS			
C.O. NO.	DATE	BY	DESCRIPTION

DRAWING NO.	D-12-T-349
HARD COPY	
DRAWN/DATE	DB/CR DEC. 91
CHECKED/DATE	J.HAVINS DEC. 91
GREINER	PHOENIX, AZ (602) 275-5400
ROUTE	S.R. 289
LOCATION	FOREST BOUNDARY - PENA BLANCA LAKE

ARIZONA DEPARTMENT OF TRANSPORTATION
HIGHWAYS DIVISION
RIGHT OF WAY PLANS SERVICES

HIGHWAY: NOGALES - RUBY RD.
PROJECT NO.: N - 900-709

REGISTERED LAND SURVEYOR — CERTIFICATE NO. 21080 — ROBERT J. PECHA — ARIZONA, U.S.A.

SHEET 8 OF 10

TRACS NO. 289 SC 002 | H2849 | 12 R

OF

REF. JOB NO. _____ FLIGHT _____ EXP. _____ DATE _____

NOTE: THESE PLANS ARE FOR THE EXPRESS PURPOSE OF ACQUIRING A HIGHWAY EASEMENT DEED THRU THE CORONADO NATIONAL FOREST

Click here for SR 289 Index

REVISIONS			
C.O. NO.	DATE	BY	DESCRIPTION
8558	1-8-93	LTL	ADDED PARCEL 12-347

DRAWING NO.	D-12-T-349	ARIZONA DEPARTMENT OF TRANSPORTATION HIGHWAYS DIVISION RIGHT OF WAY PLANS SERVICES
HARD COPY		
DRAWN/DATE	DB/CR DEC. 91	
CHECKED/DATE	J.HAVINS DEC. 91	
GREINER	PHOENIX, AZ (602)275-5400	HIGHWAY NOGALES - RUBY RD.
		PROJECT NO. N-900-709
ROUTE S.R. 289	LOCATION FOREST BOUNDARY - PENA BLANCA LAKE	SHEET 9 OF 10

REGISTERED LAND SURVEYOR 21080 ROBERT J. PECHA ARIZONA U.S.A.

TRACS NO. 289 SC 002 | H2849 | 12 R | OF

REF: JOB NO. _____ FLIGHT _____ EXP. _____ DATE _____

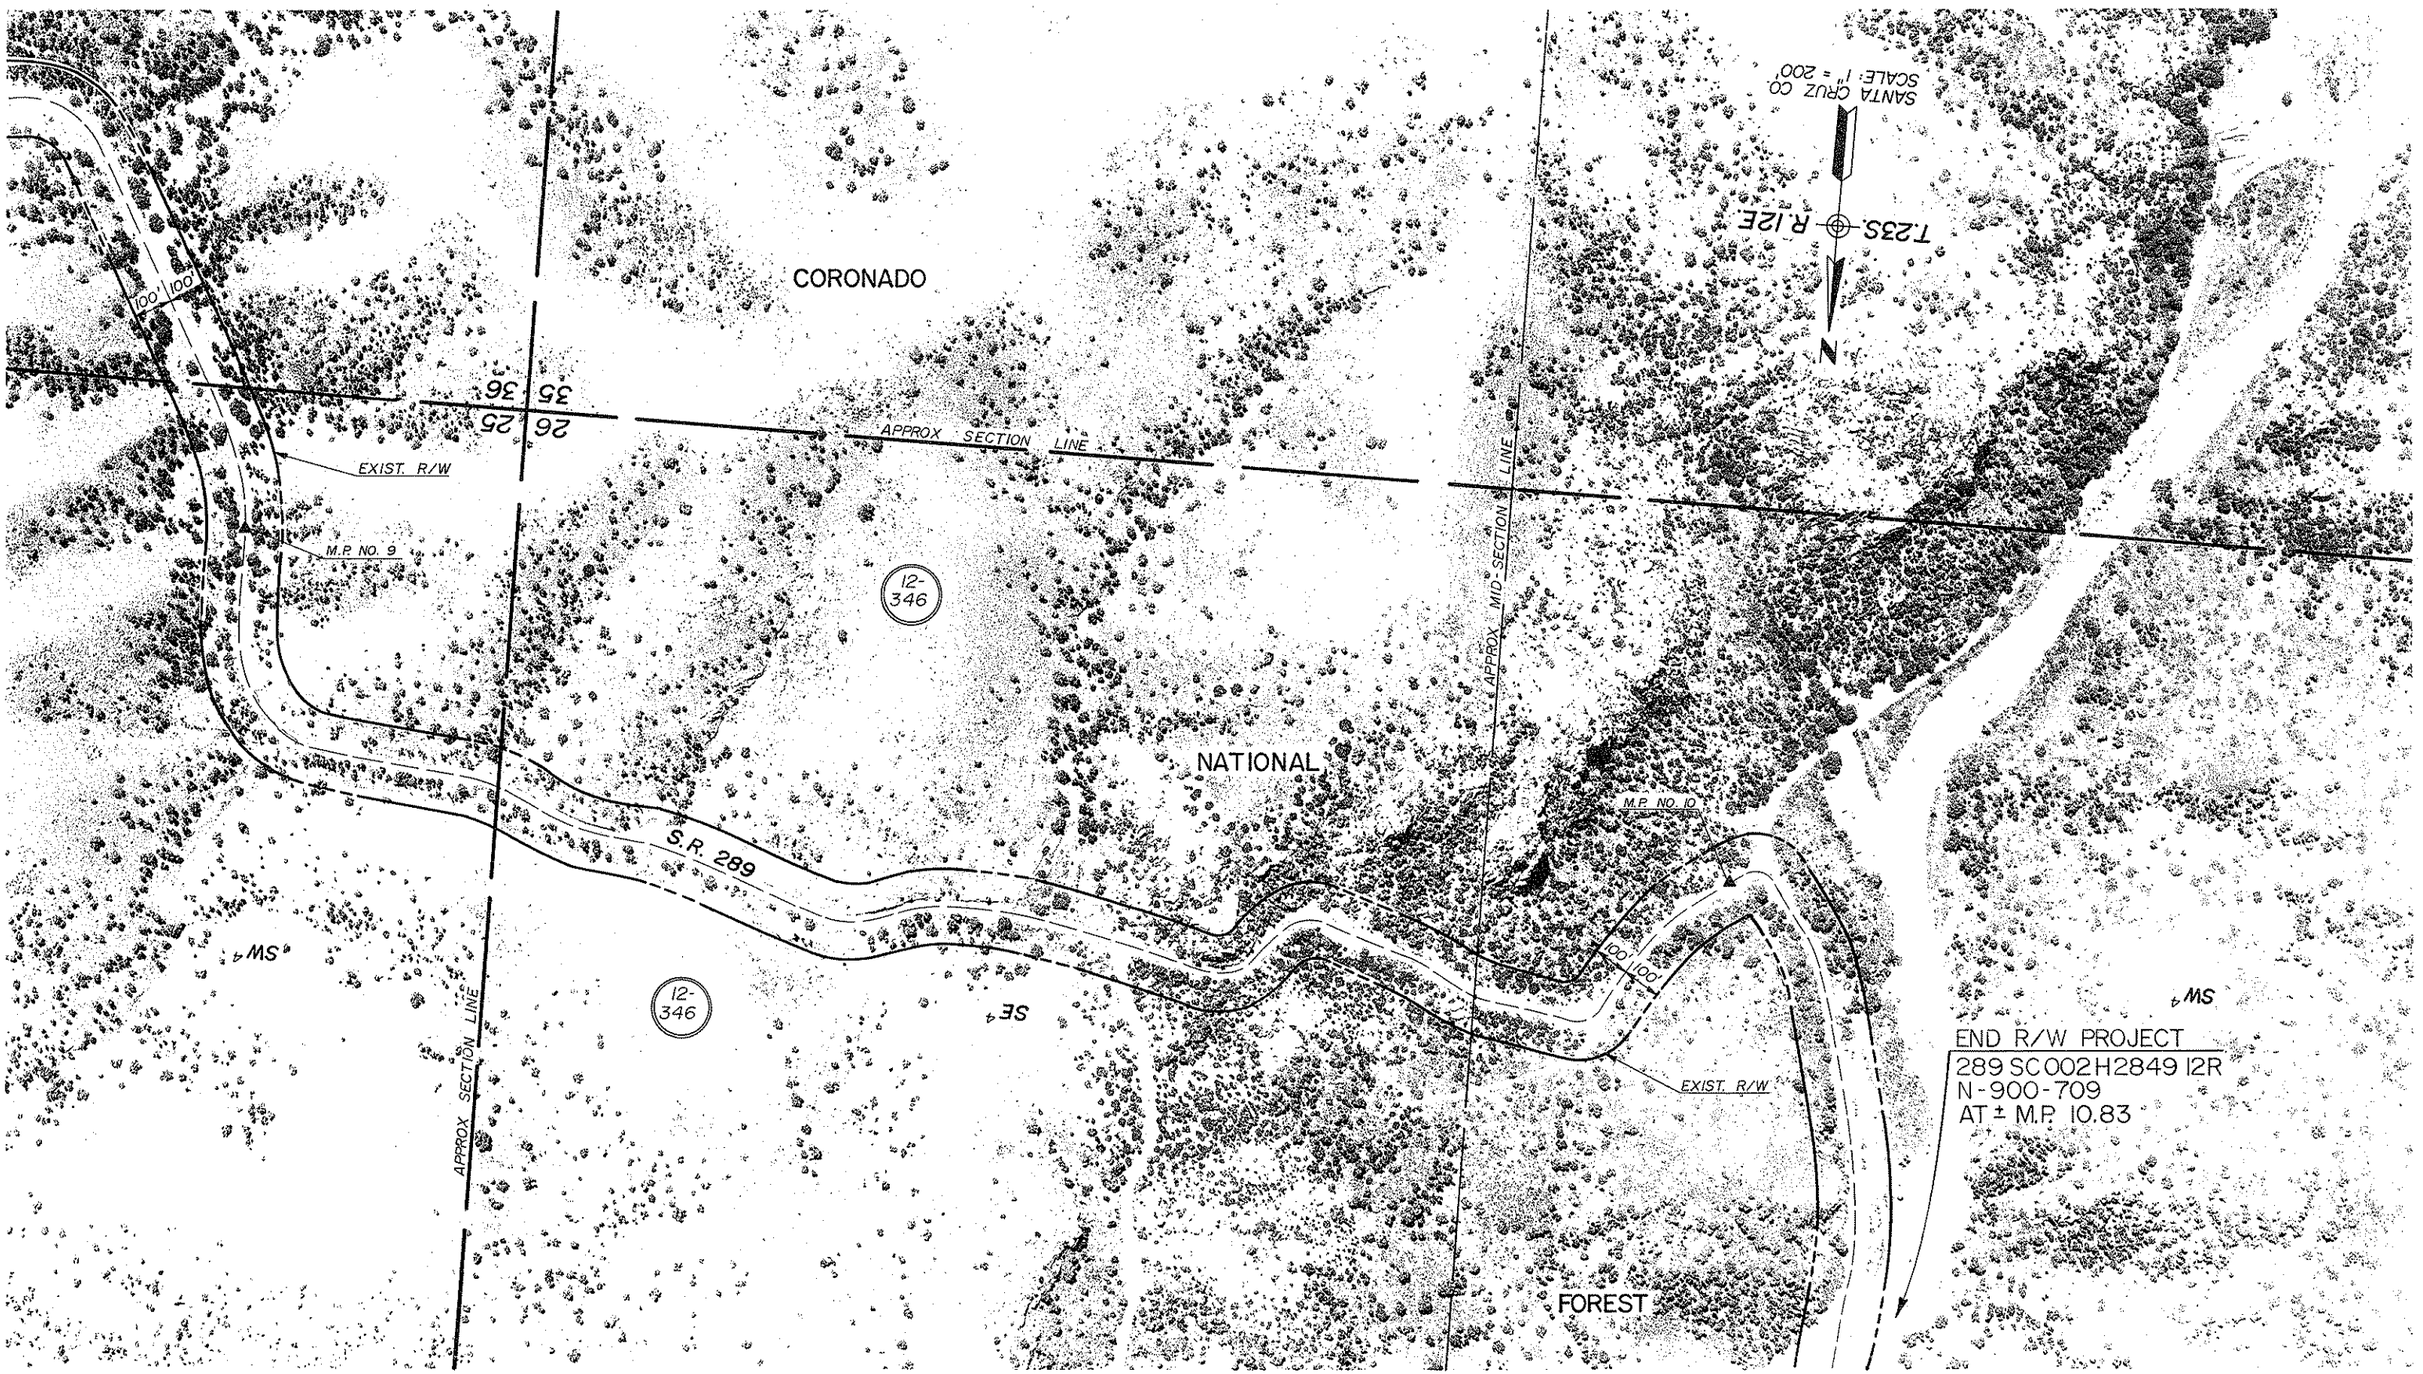

NOTE: THESE PLANS ARE FOR THE EXPRESS PURPOSE OF ACQUIRING A HIGHWAY EASEMENT DEED THRU THE CORONADO NATIONAL FOREST

Click here for SR 289 Index

REVISIONS			
C.O. NO.	DATE	BY	DESCRIPTION

DRAWING NO.	D-12-T-349
HARD COPY	
DRAWN/DATE	DB/CR DEC. 91
CHECKED/DATE	J.HAVINS DEC. 91

GREINER PHOENIX, AZ (602)275-5400

ARIZONA DEPARTMENT OF TRANSPORTATION
HIGHWAYS DIVISION
RIGHT OF WAY PLANS SERVICES

HIGHWAY: NOGALES - RUBY RD.
PROJECT NO.: N-900-709
ROUTE: S.R. 289
LOCATION: FOREST BOUNDARY - PENA BLANCA LAKE

REGISTERED LAND SURVEYOR
21080
ROBERT J. PECHA
ARIZONA, U.S.A.

SHEET 10 OF 10

TRACS NO. 289 SC 002 | H2849 | 12R

OF

REF: JOB NO. _____ FLIGHT _____ EXP. _____ DATE _____