B-T-115

ASHFORK-KINGMAN HIGHWAY
KINGMAN-HACKBERRY SECTION
KINGMAN AIR RAIL MANOR
PROPOSED F.A.P. 80 G

SCALE 1"=100' DATE 12-11-33

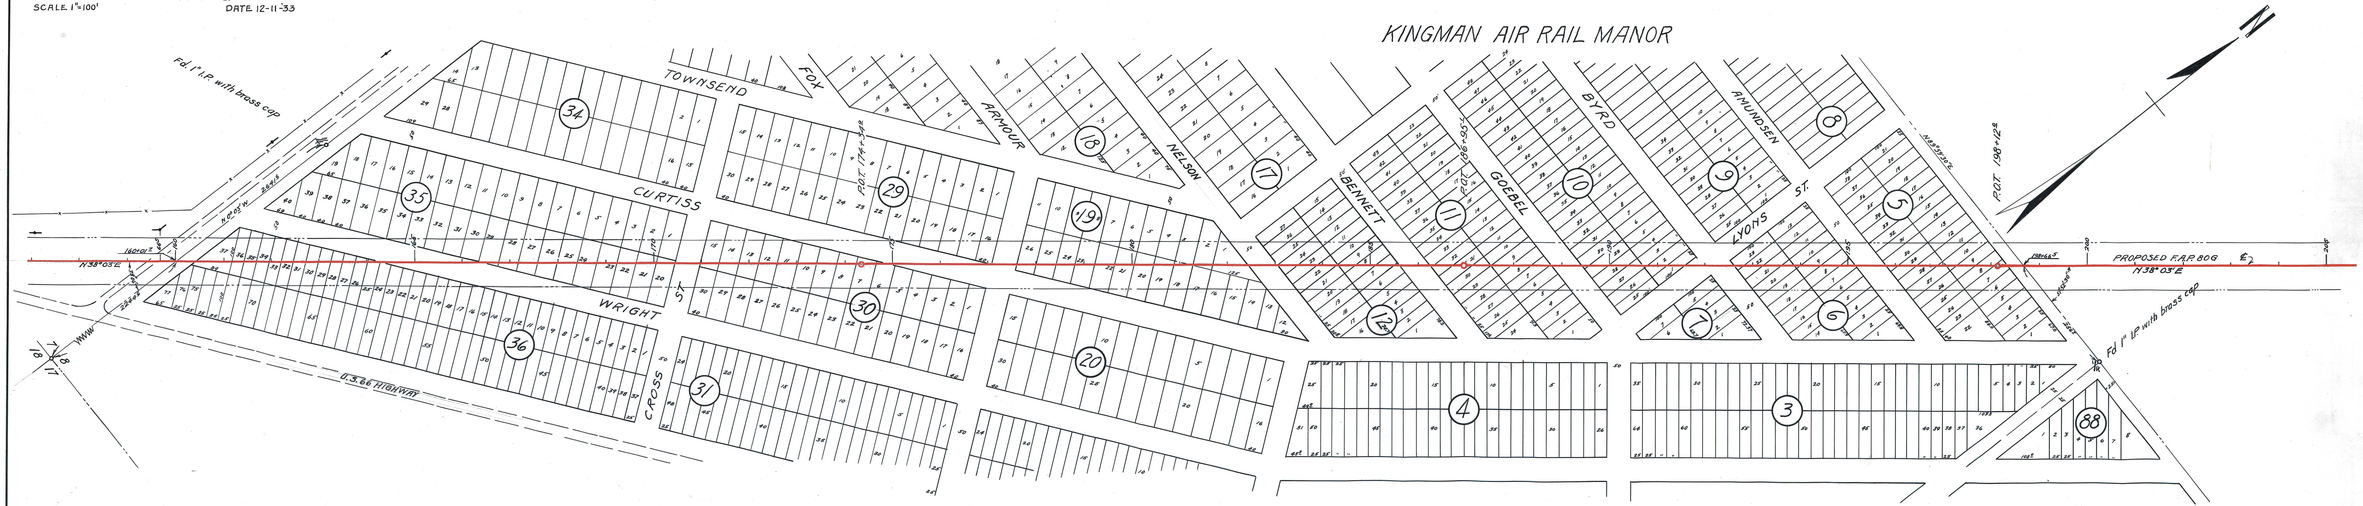

Click here for SR 40B Index